





R	CM	27.05.22	UPDATED MASTERPLAN
R	RC	11.11.20	FILTER DRAINS / SWALES CLARIFIED IN RELATION TO DETAILS SHEET - SEE CLOUDED
Q	RC	01.10.20	FLOW CONTROL, CHAMBER ADDED
P	RC	01.10.20	SURFACE WATER NETWORK REVISED
O	CM	24.01.19	ADDITIONAL SDS AQUILA SWIRL UNITS TO NORTH-EAST AND SOUTH EAST CAR PARKS
N	CM	13.11.19	UPDATED IN ACCORDANCE WITH LANDSCAPE MASTER PLAN REV H
M	CM	04.10.19	UPDATED TO SUIT LANDSCAPE ARCHITECTS PLAN
L	CM	02.12.19	UPDATED TO SUIT LANDSCAPE ARCHITECTS COMMENTS & INFILTRATION TEST RESULTS
K	CM	21.08.19	SCHEME UPDATED FOLLOWING S&B CONSULTATION
J	CM	11.07.19	SCHEME PROPOSAL GENERALLY UPDATED
H	PH	17.05.19	SEALED TANK PROVIDED FOR FOUL WATERS FROM MOTORHOME AREA
G	PH	14.03.19	NOTE AMENDED ON EXISTING TREATMENT PLANT
F	PH	12.03.19	LODGE AREA LAYOUT UPDATED TO LS ARCHITECTS LAYOUT, GABION WALL REMOVED.
E	PH	11.03.19	LODGE AREA LAYOUT UPDATED TO LS ARCHITECTS LAYOUT.
D	PH	04.03.19	FW PART DRAINAGE RE-ROUTED TO COMMENTS FROM LS ARCHITECT.
C	PH	01.03.19	RE-DRAWN, LEVELS & BANKS ADDED
B	PH	19.11.18	SOME VAN CAR PARK REMOVED AT BOTTOM OF SITE SECTION 7 DUE TO STEEPNESS OF EXISTING GROUND, DRAINAGE RE-ROUTED FROM LODGES, GESSPIRT MOVED DUE TO STEEPNESS OF EXISTING GROUND, FW DRAINS ADDED ON SHEPHERDS HURD, SECTION MARKS 9-11 ADDED.
A	PH	19.11.18	DRAINAGE UPDATED, NEW ARCHITECTS LAYOUT ADDED.
Rev	By	Date	Revision

Bingham Hall


Project Title		PROPOSED EXPANSION AT RIDE BIKE WALES	
Drawing Title		PROPOSED SITE WIDE EXTERNAL WORKS SCHEME	
Project No.	Originator	Volume	Level
6655	BHP	ZZ	XX
DR	S	(60)	P01
Rev	S		

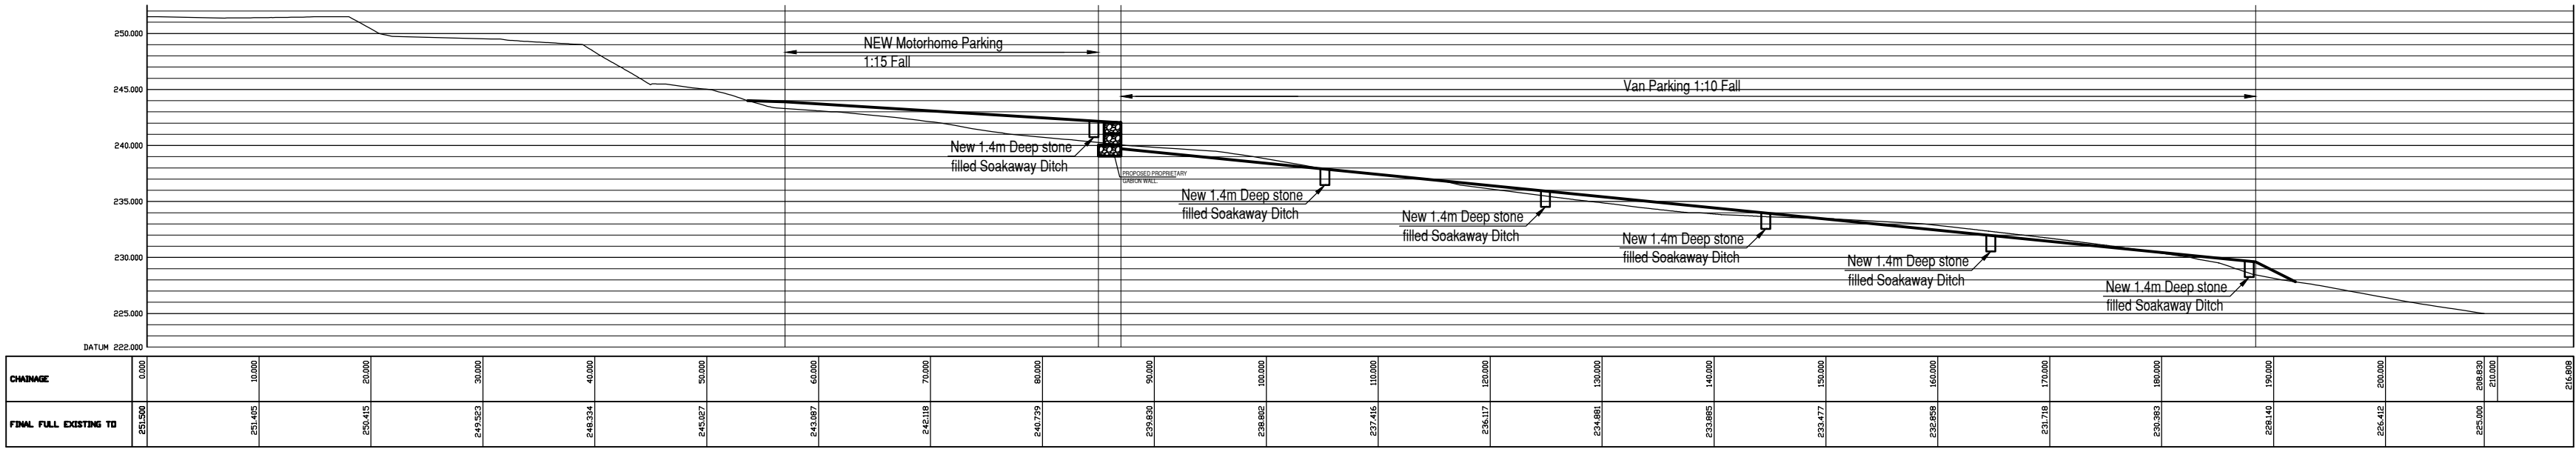


Section 7

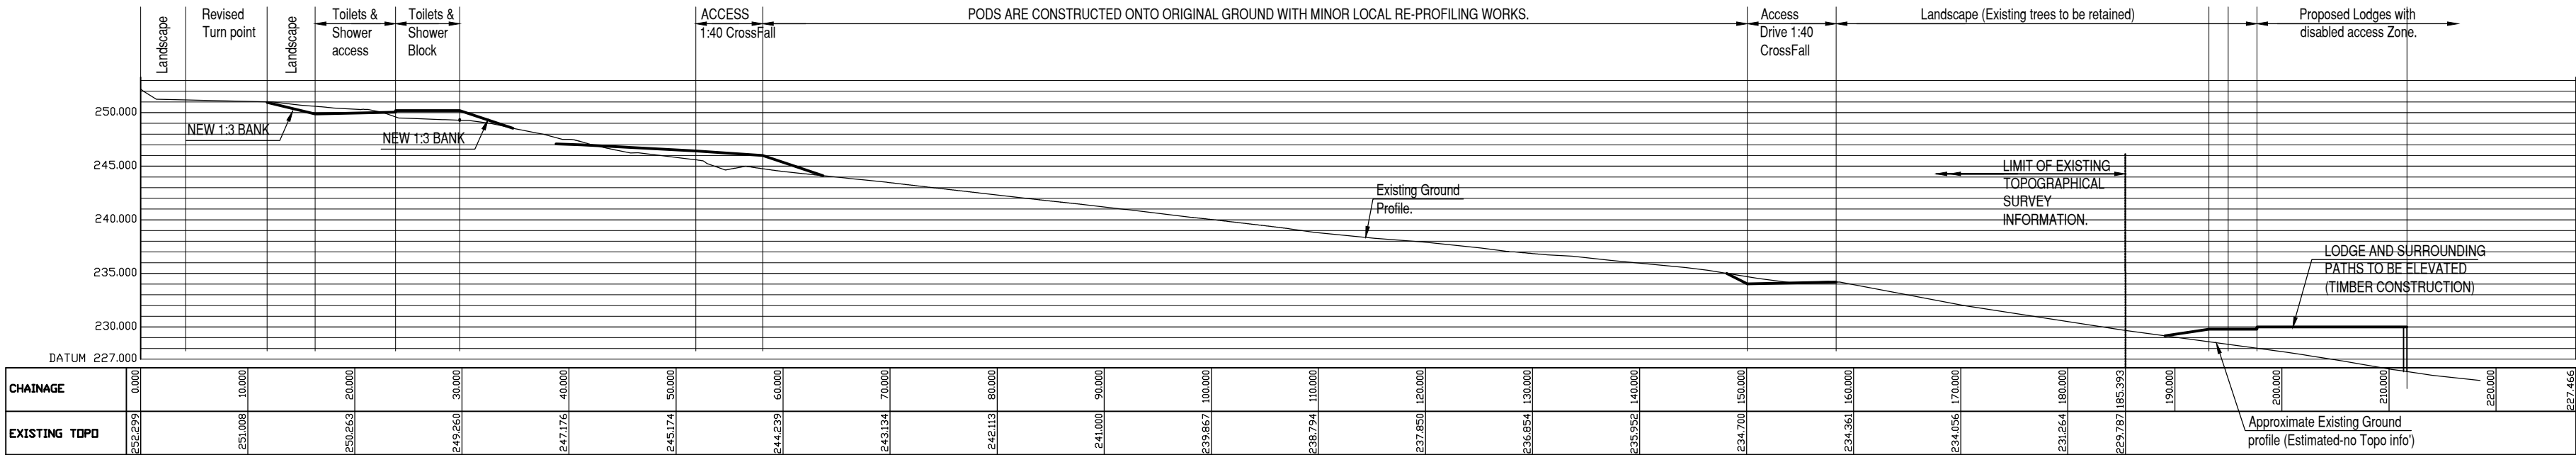


Section 8

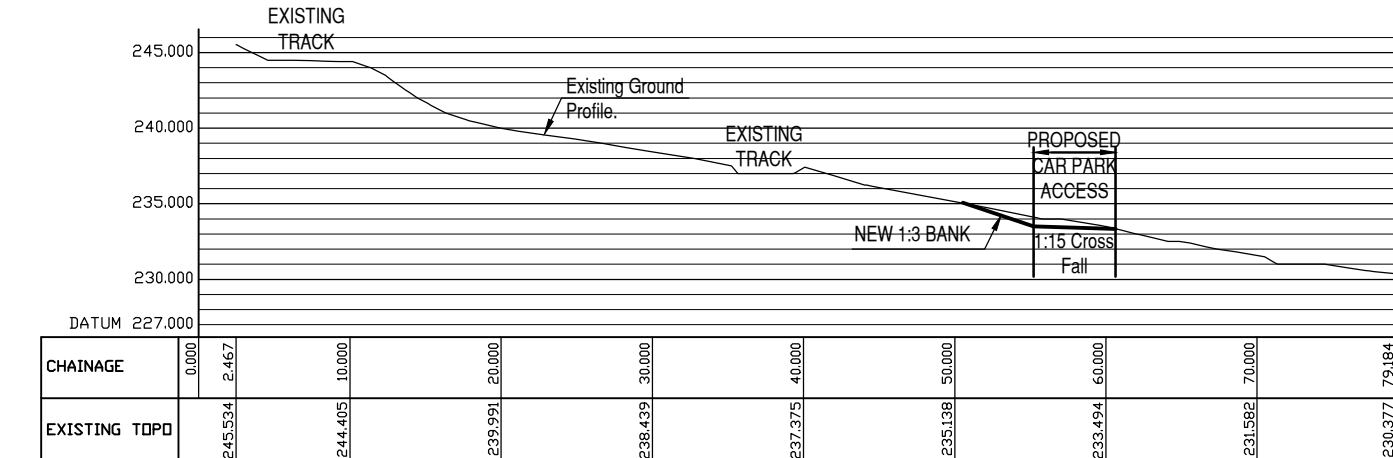


Section 9

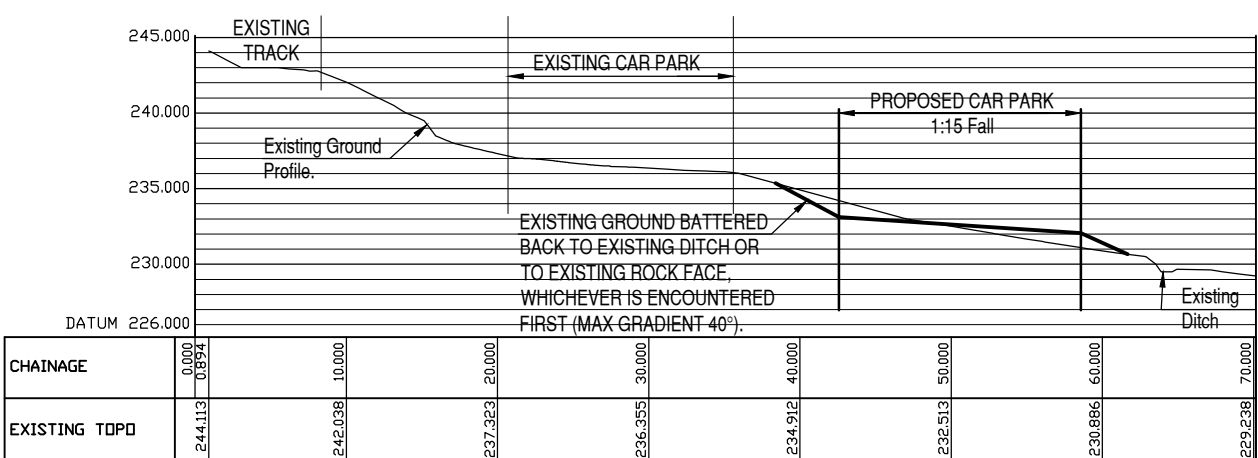

Section 10

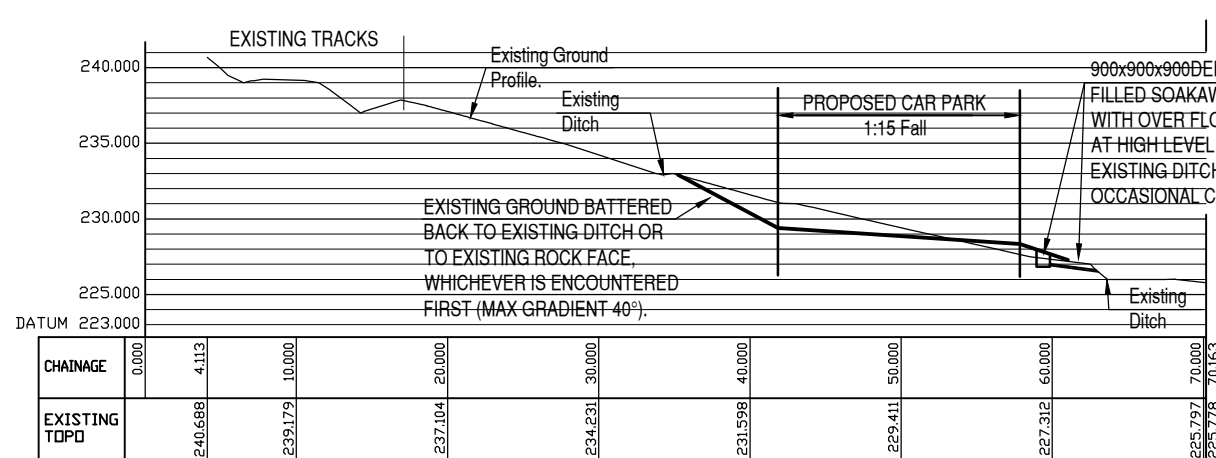

Section 11

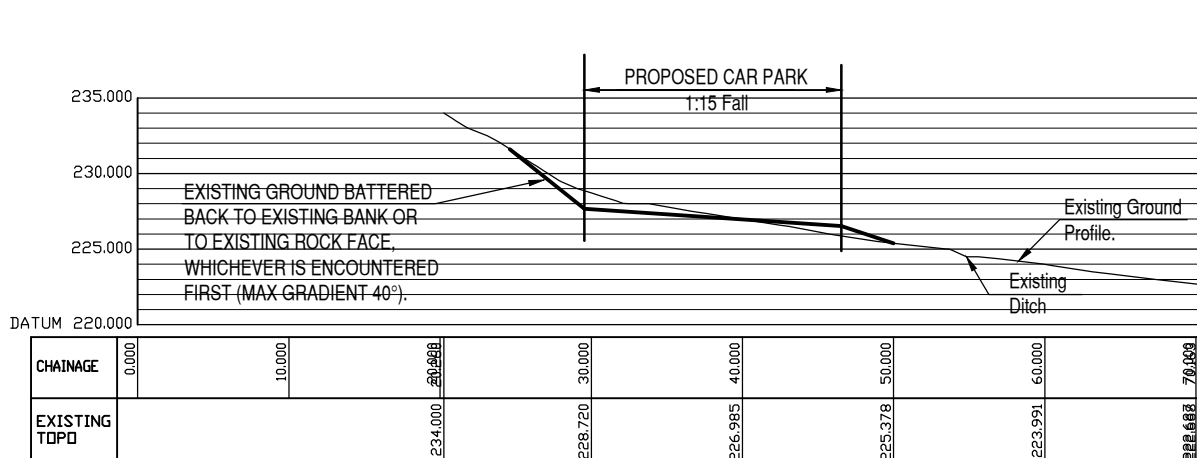

Section 12

B	PH	01.03.19	RE-DRAWN, LEVELS & BANKS ADDED.
A	PH	18.12.18	SECTIONS 9-11 INCLUSIVE ADDED.
Rev	By	Date	Revision
Bingham Hall PARTNERSHIP LTD Consulting Civil & Structural Engineers 2 Trident Court, East Moors Road, Ocean Park, Cardiff, CF24 5TD. Telephone (029) 2048 8588 Fax (029) 2048 8555			
Project Title			
Proposed expansion at Ride Bike Wales			
Drawing Title			
Site Wide Sections			
Architect			
LeTrucco			
Client			
Ride Bike Wales			
Drawing Status			
PLANNING			
Scale	Drawing Size	Drawn	Checked
1:250	A1	PH	PH
Date			19.11.18
Project No. - Originator - Zone - Level - Type - Role - Number			Rev
6655 - BHP - ZZ - XX - DR - S - (60)P10			B