

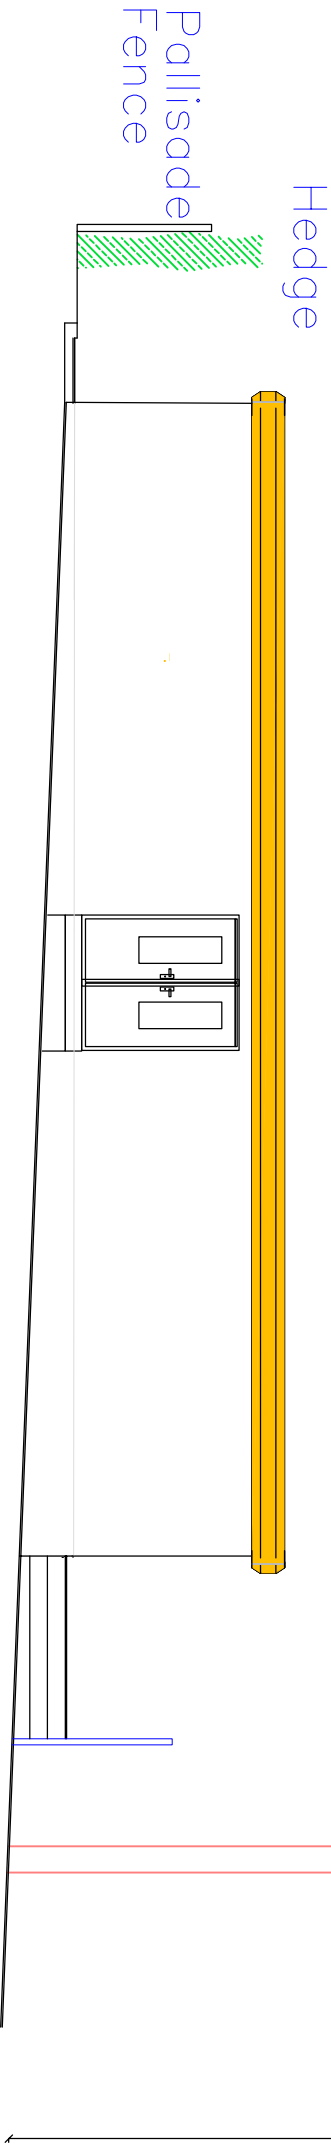


Re-position
& Renew
FL

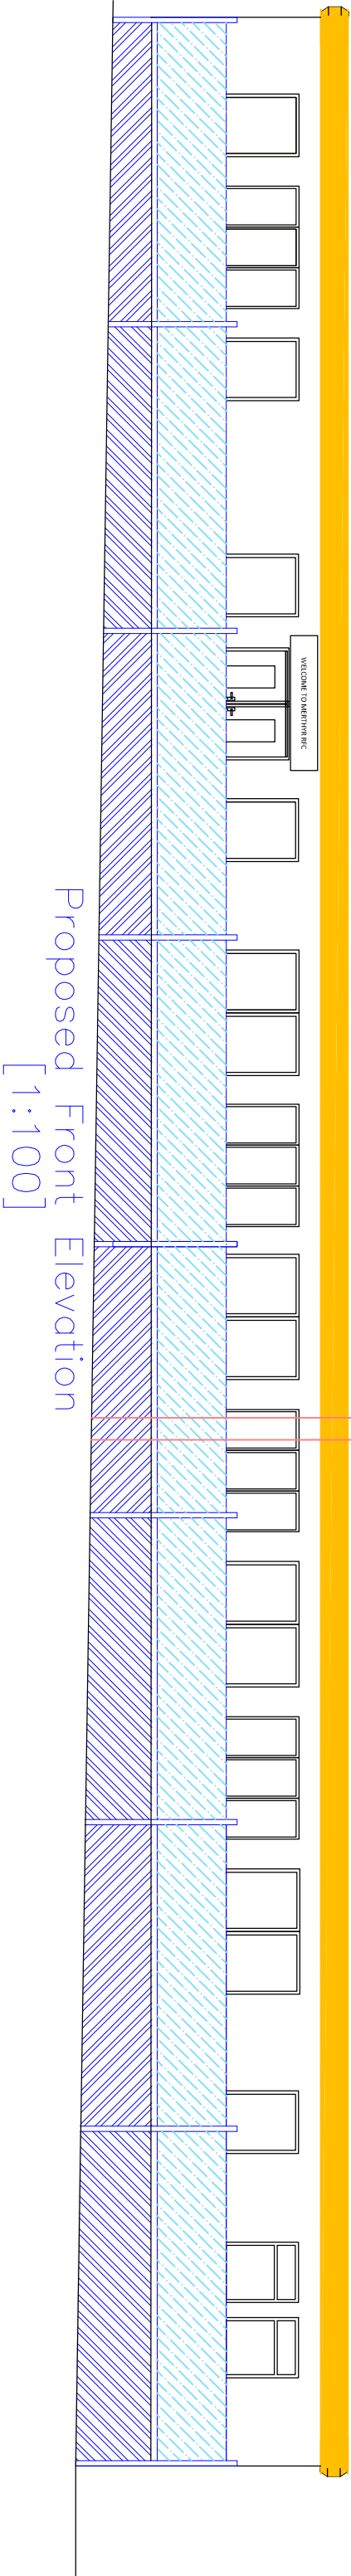

Re-position
FL

Proposed End Elevation
[1:100]

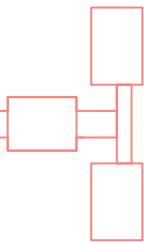

Utopia Design
Architectural Services
Building Planning Application Support
Paul Thomas: BSc (Hons)
Tel: 01685 559230. Mob: 07908 725065
e-mail: utopiadads@hotmail.com

Issued Only for Purpose Indicated

Drawing Status: FOR PLANNING PURPOSES ONLY

Client: **Mr Gary Thomas**
Merthyr Rugby Club
Dynevor Street
Georgetown
Merthyr Tydfil
CF48 1BA

Project: **Proposed New Clubhouse**
at

The Wern
Merthyr Rugby Ground
The Wern
Ynysfach
Merthyr Tydfil

Drawn by	Date	Checked	Scale
PT	01.05.19		
Title	1:100		
Proposed			Paper
Elevations			Dwg No
			WERN CLUBHOUSE.06A