


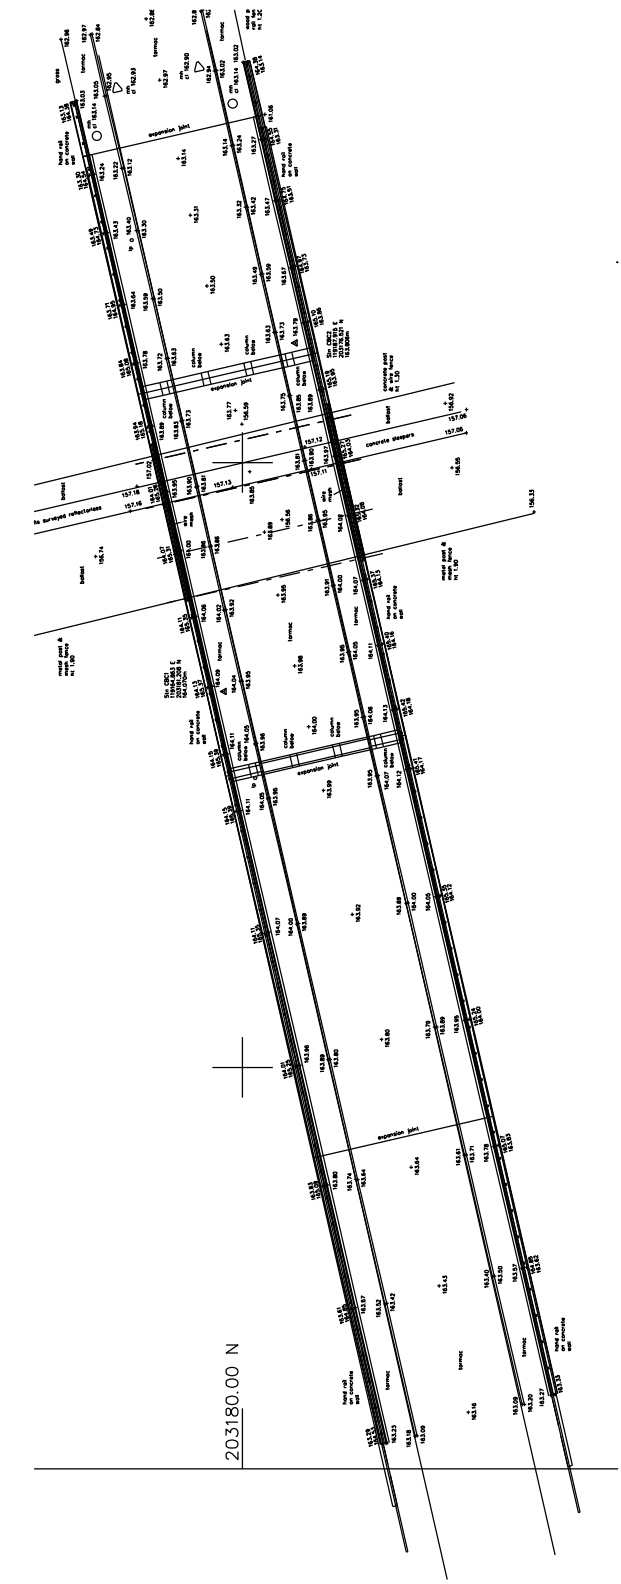


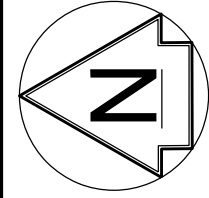

PLAN VIEW
SCALE 1:400

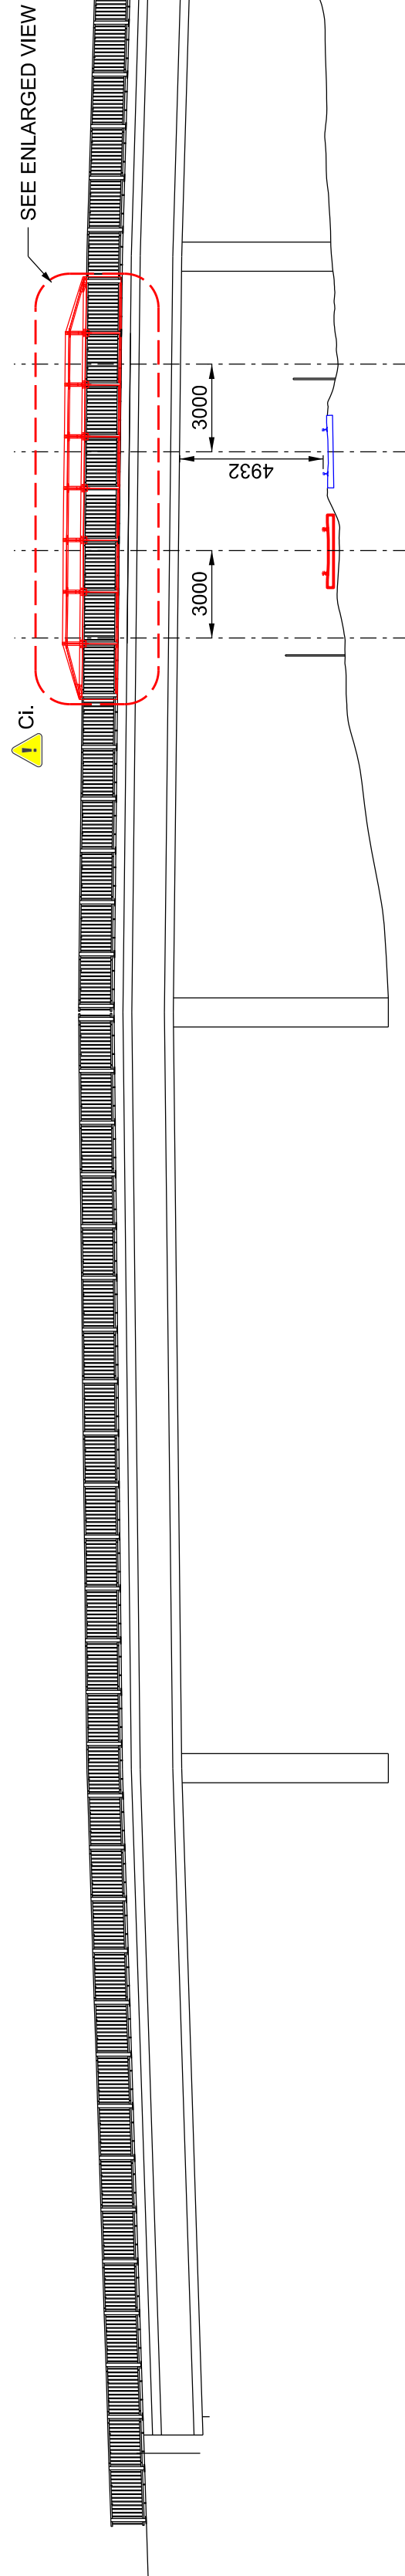

ELEVATION A-A
SCALE 1:200

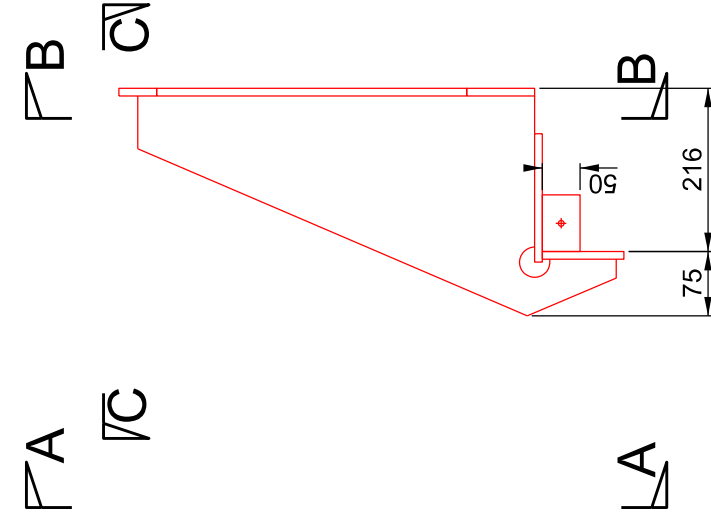


INTERMEDIATE BRACKET
SCALE 1:10

GRP PANELS: SEE GENERAL NOTES DRAWING
ALSO: PANELS TO BE MERLIN GREY. PANELS TO
HAVE PERFORATIONS ABOVE 1550mm FROM FGL.
PERFORATIONS Ø25mm AT 80mm VERTICAL AND
100mm HORIZONTAL PITCH. FOR END LOWER
PANELS, PERFORATIONS TO BE ADDED TO MATCH
ARCHITECTURAL VIEW.


SECTION A-A
SCALE 1:10



SECTION B-B
SCALE 1:10

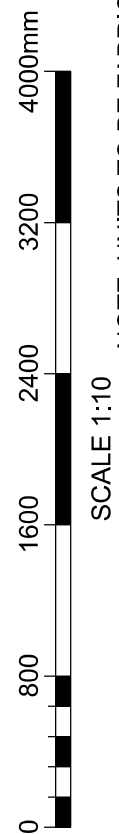


NOTE: UNITS TO BE FABRICATED TO ALLOW
1 DEGREE LONGITUDINAL FALL (WEST TO EAST)
AS MEASURED FROM TOPOGRAPHIC SURVEY

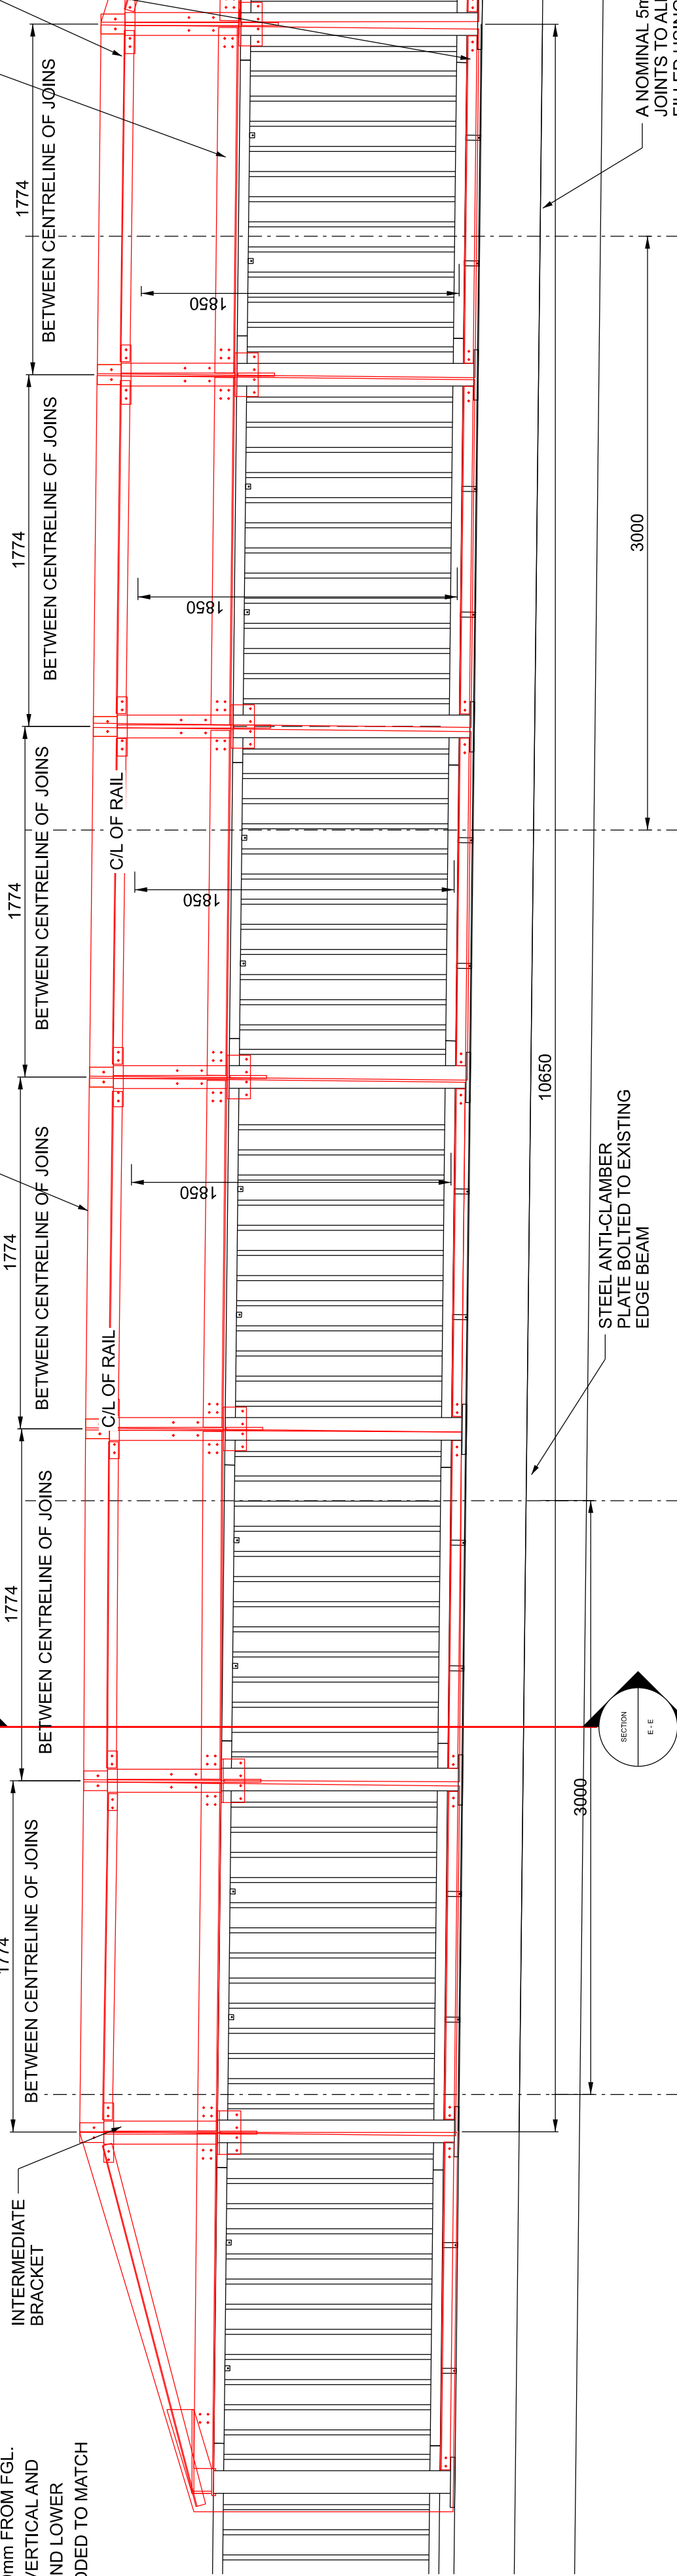


— REF TO DWG.
TRAN01-GRF-MER-DDR-CV-502603

ELEVATION A-A ENLARGED VIEW
SCALE 1:25

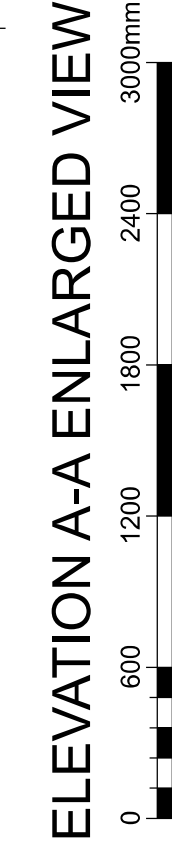


LOCATION PLAN
(BOTH TO SCALE)
ELR: CAM 23m 1111yds
OS GRID: ST 05493 04646


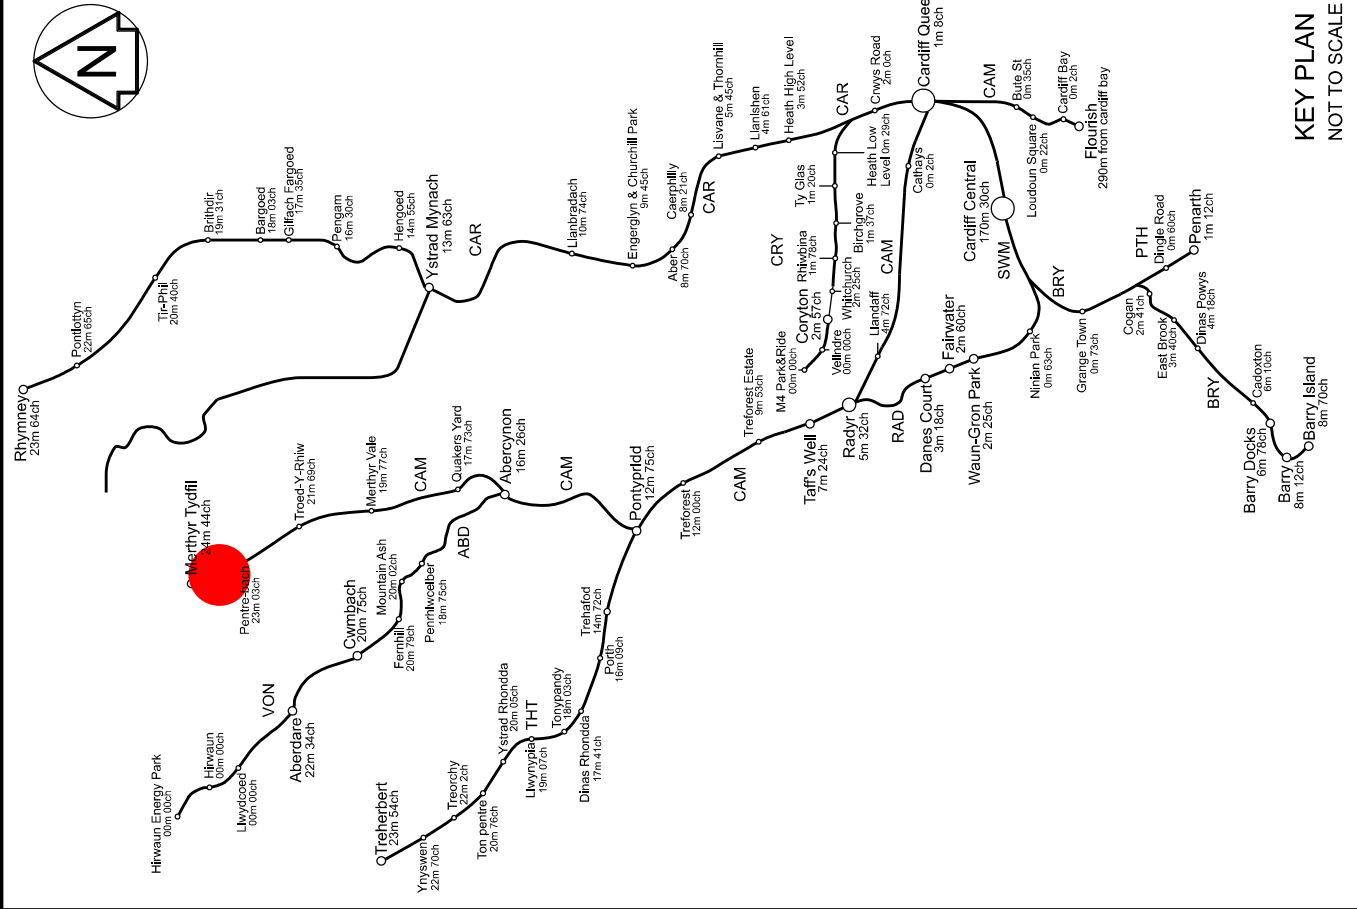


KEY PLAN
NOT TO SCALE


Lifesaving Rules
Refer to:
 everyone
at home **safe**
every day
Lifesaving Rules on Safety Central
highlighting the core risks
associated with working on
the railway.

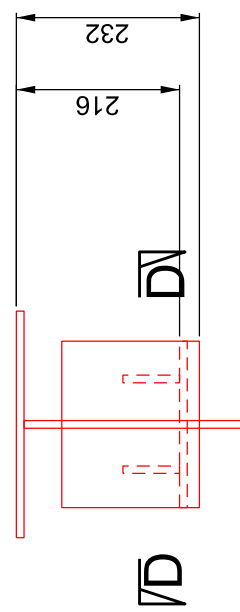

SECTION C-C
SCALE 1:10

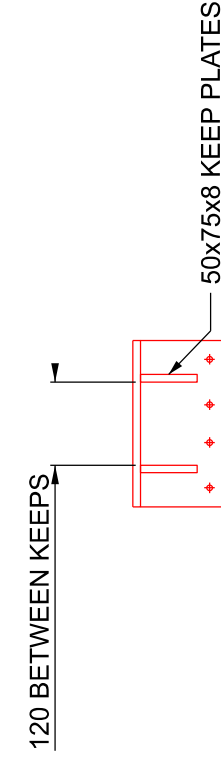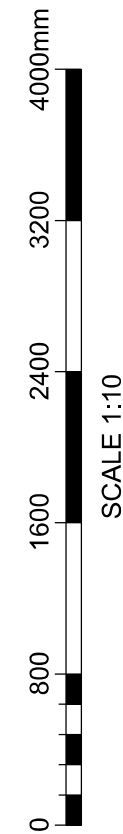

SECTION D-D
SCALE 1:10

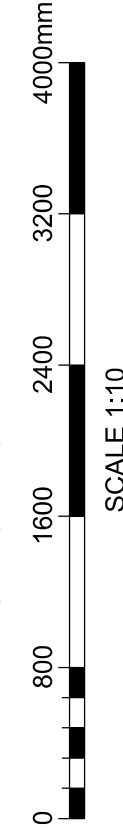

NOTES:

- DO NOT SCALE OFF THIS DRAWING.
- ALL DIMENSIONS ARE IN MILLIMETRES UNLESS OTHERWISE STATED.
- THIS DRAWING IS BASED ON THE 'FIGURO' SURVEY, CARRIED OUT BY 'AMEY CONSULTING' (DATED DECEMBER 2018).
- THE DRAWING TO BE READ IN CONJUNCTION WITH TRAN01-KAW-R1-MER-RPT-CV-000004.

LEGEND:

- EXISTING BRIDGE OR UNCHANGED
- NEW OR ADDITIONAL ELEMENTS
- REDUNDANT OR TO BE REMOVED
- MODIFIED OR TO BE MOVED

LEGEND:

- WESTERN POWER HV CABLE (11kV)
- WESTERN POWER HV CABLE (33kV)
- BT CABLE
- WELSH WATER PIPE
- WALES AND WEST GAS PIPE

Safety, Health and Environmental Information
Notes below are additional to hazards/risks normally associated with this type of work:

Construction

CI: TRAN01-CVL-HZD-1783 Handrailing may be painted with lead-based paint or paint containing zinc chromate.

Maintenance

MI:

TRAN01-CVL-HZD-6771: Electrical conductivity.

TRAN01-CVL-HZD-6769: Capacity of existing parapet.

TRAN01-CVL-HZD-6772: Graffiti removal.

Dismantling/demolition (Future)

DI:

These notes are based on the use of experienced and competent contractors carrying out the work using an approved safe method of working.

Initial non-contractual code

S0

TRAFNIDIAETH CYMRU
TRANSPORT FOR WALES



SELLWALTEH
INFRASTRUCTURE

Authorised: --- Signed: Authorised by eSign Date: ---

Contractor(s): Alun Griffiths

Asset Location: ---

Sub-Asset: TRAN01

Sub-Stage: CAD drawings

Sub-Role: CV

Sub-Plan: Plan of Work Stage

Project: C

TRAN01 - CVL Transformation

Route Section Group

Route Section Group 1

Route Section

Merthyr Branch

Merthyr CBC

Overbridge Parapet Extension

Sheet 1 of 2

AS SHOWN

Alternative Reference

From To

ELR & Mileage

CAM

23M 050ch

23M 050ch

Sheet

Revision

Revision

Revision

Revision

Revision

Revision

Revision

Revision