
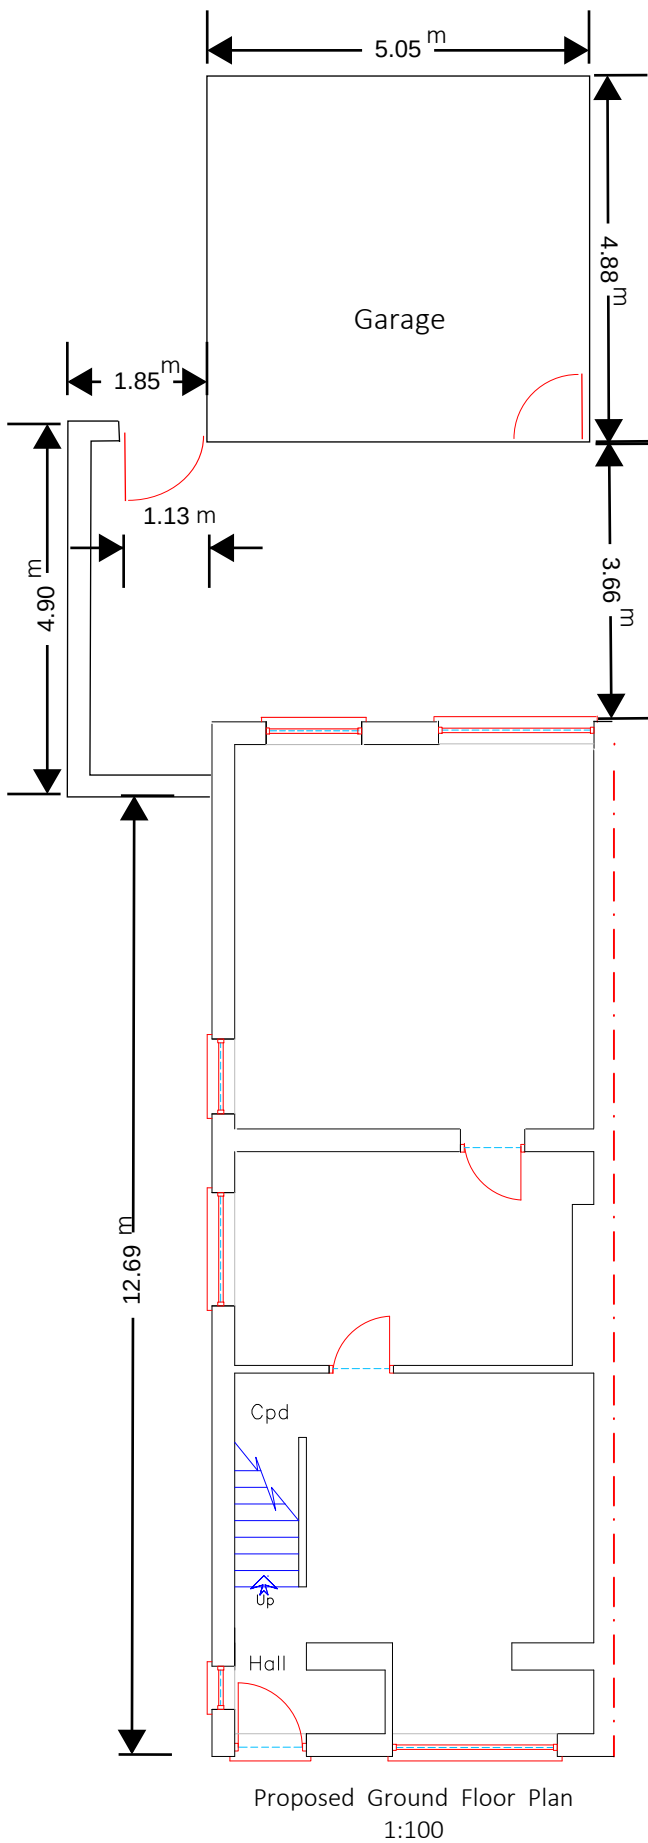
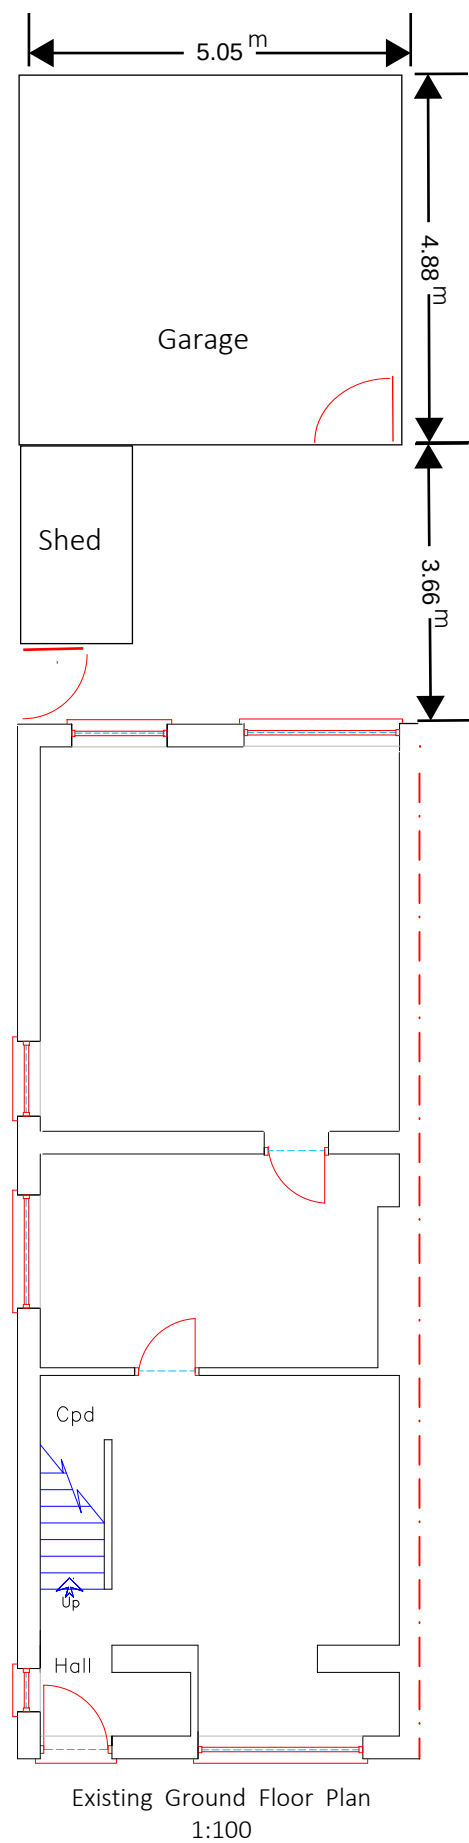
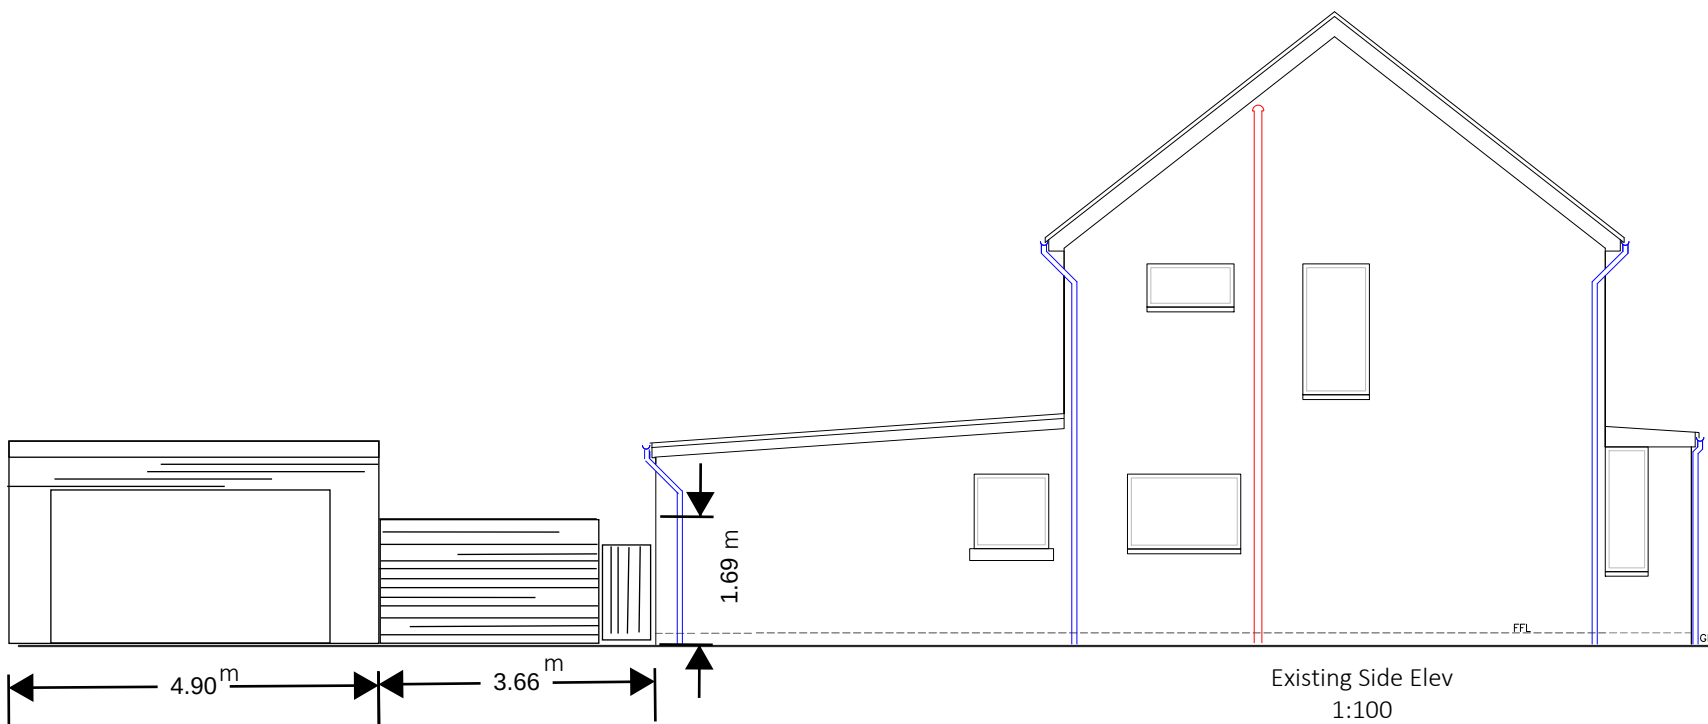
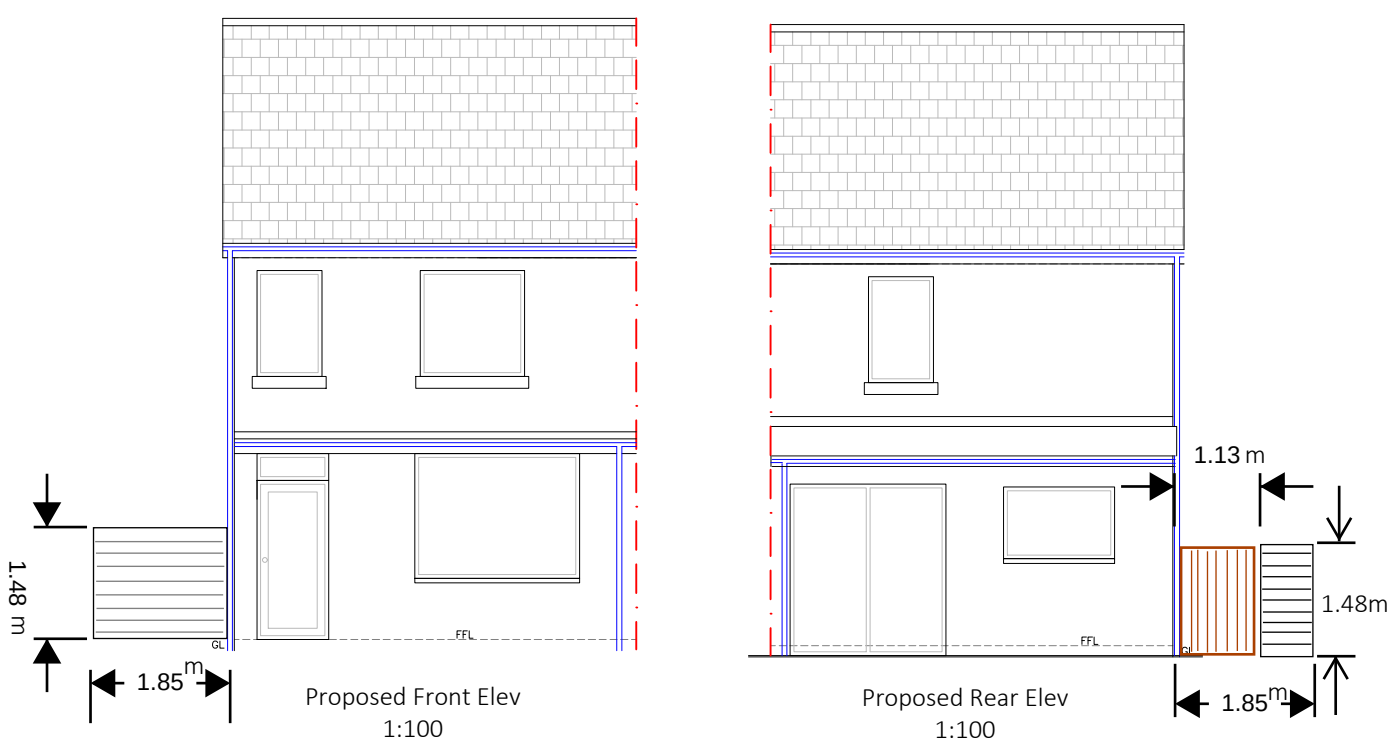



Existing Layout

Proposed Layout

Existing Layout

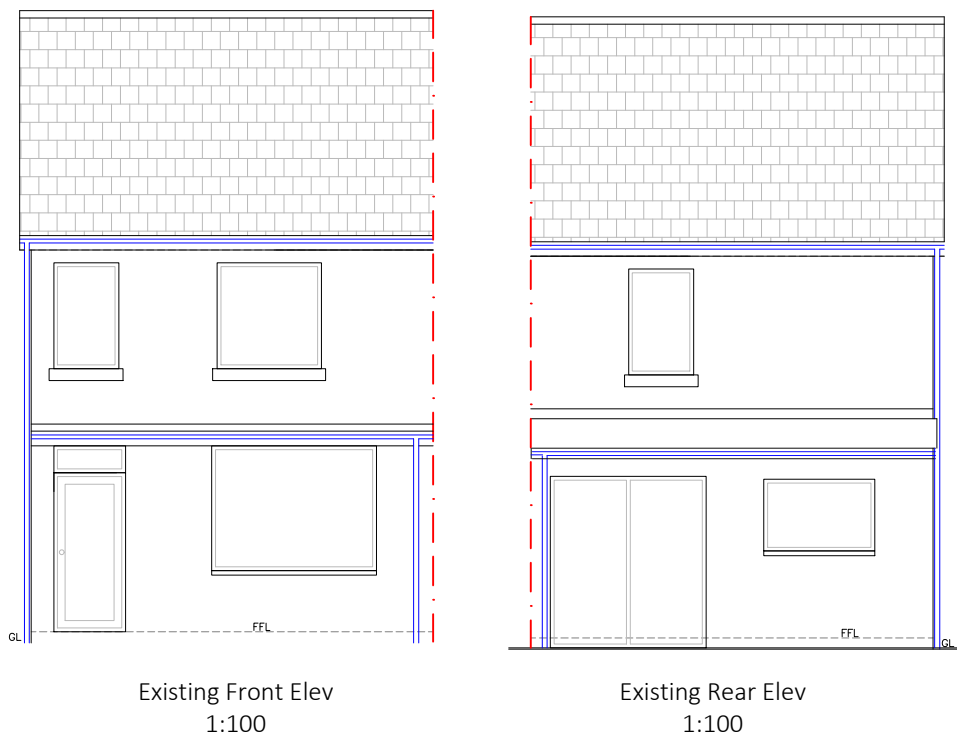

Proposed Layout

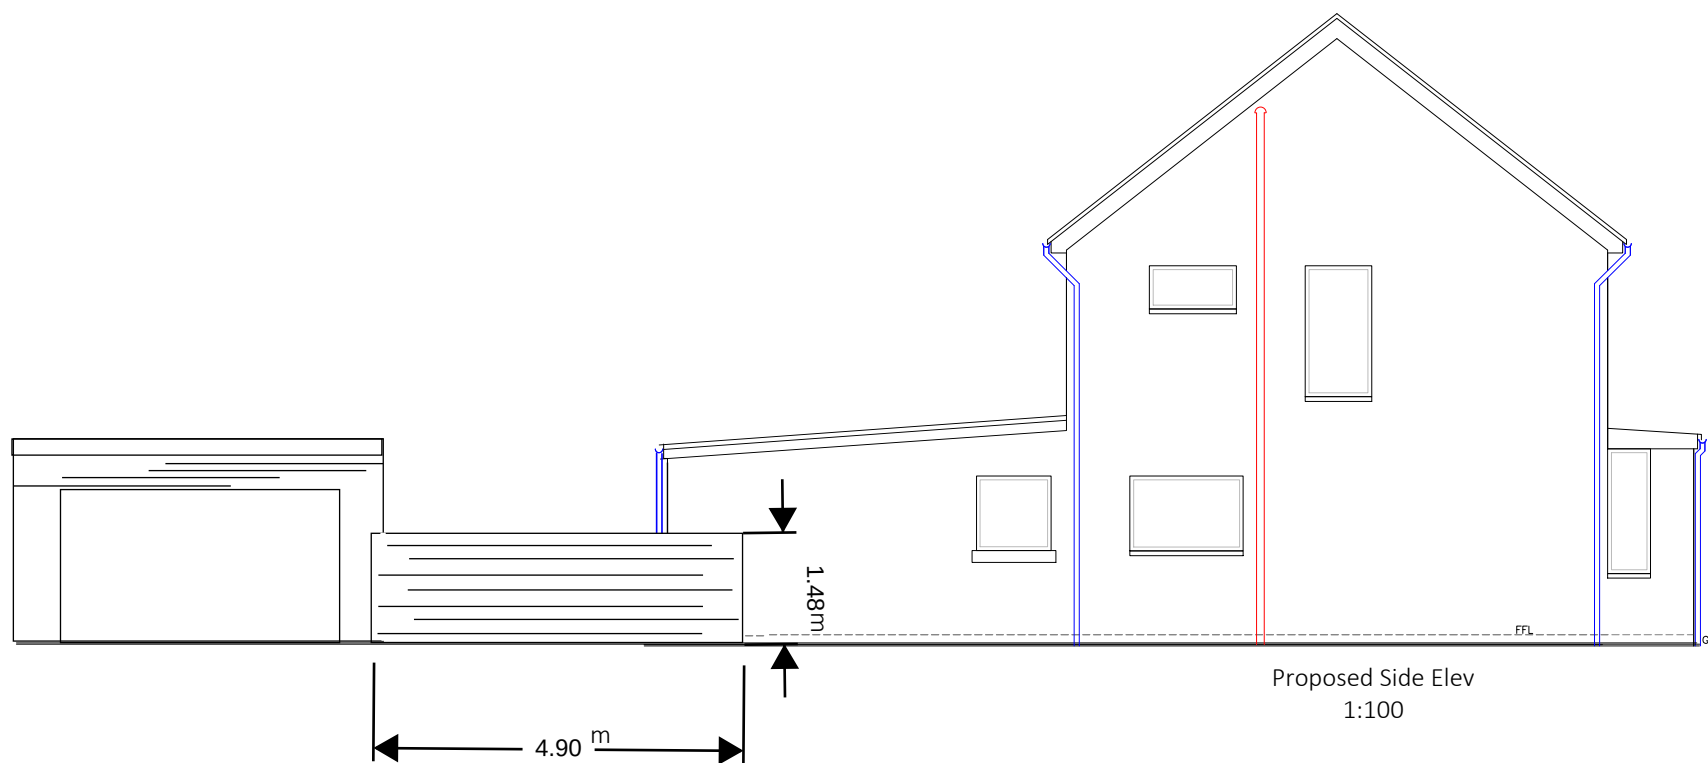

Address
35 St Tydfils Aveue
Twynrodyn
Merthyr Tydfil. CF47ONP

Project

Garden Wall

Paper	Date
A2	02/02/2024

Scale

1:100