


1016/10A

REVISIONS

Rev: A 01/03 Planning Update

Existing property has remained vacant for sometime and is in need of remodelling and repair. Current arrangement unsatisfactory.

Entrance Hall, Lounge and Drawing Room areas adjoining front door fire damaged and in need of significant repair.

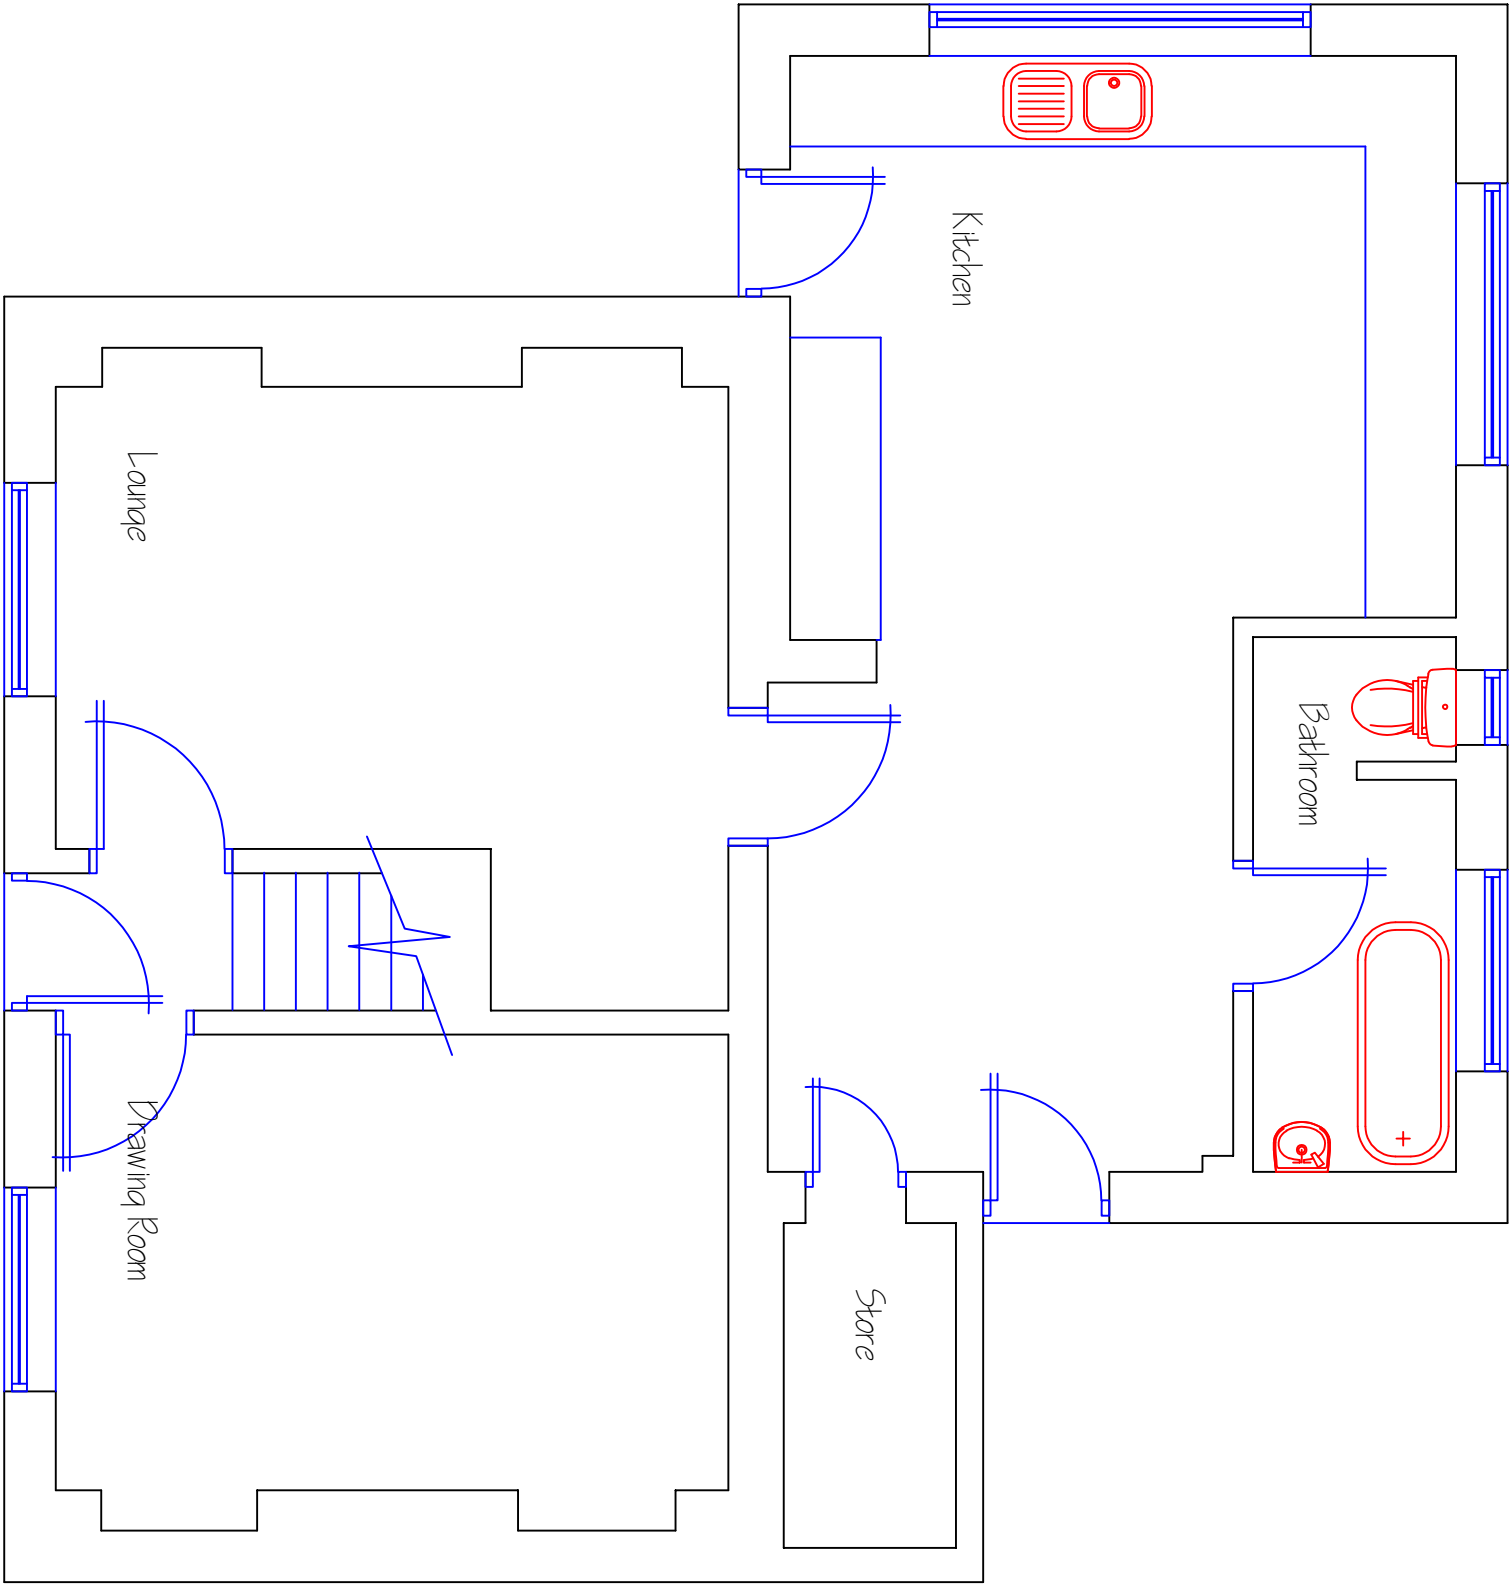

Existing GFL Plan



ORIEL DESIGN LIMITED
The Studio, No. 1, Sycamore Street,
Taffs Well, CF15 7PU
tel: 029 2038 8663 email: info@orielarchitects.co.uk

ALTERATION & EXTENSION WORKS
LENA HOUSE, BELLE VIEW TERRACE
MERTHYR VALE

EXIST. GFL PLAN

Drwg No. 1016/10 | Rev: A | Scale: 1:50@A3 | Date: Dec. 2023
DO NOT SCALE THIS DRAWING IS COPYRIGHT