


Existing roof timbers to be thoroughly inspected and repaired as required to ensure structurally sound and weather tight roof to original dwelling dual pitch roof arrangement.
New insulation supplied and fitted throughout existing roof area.

Existing front elevation windows and doors damaged by fire to be replaced with new coloured UPVC double glazed units. External cills and surrounds to be rubbed down, made good and redecorated.

Existing pebble dashed render to be cleaned, repaired and made good as required to ensure weatherproof finish.

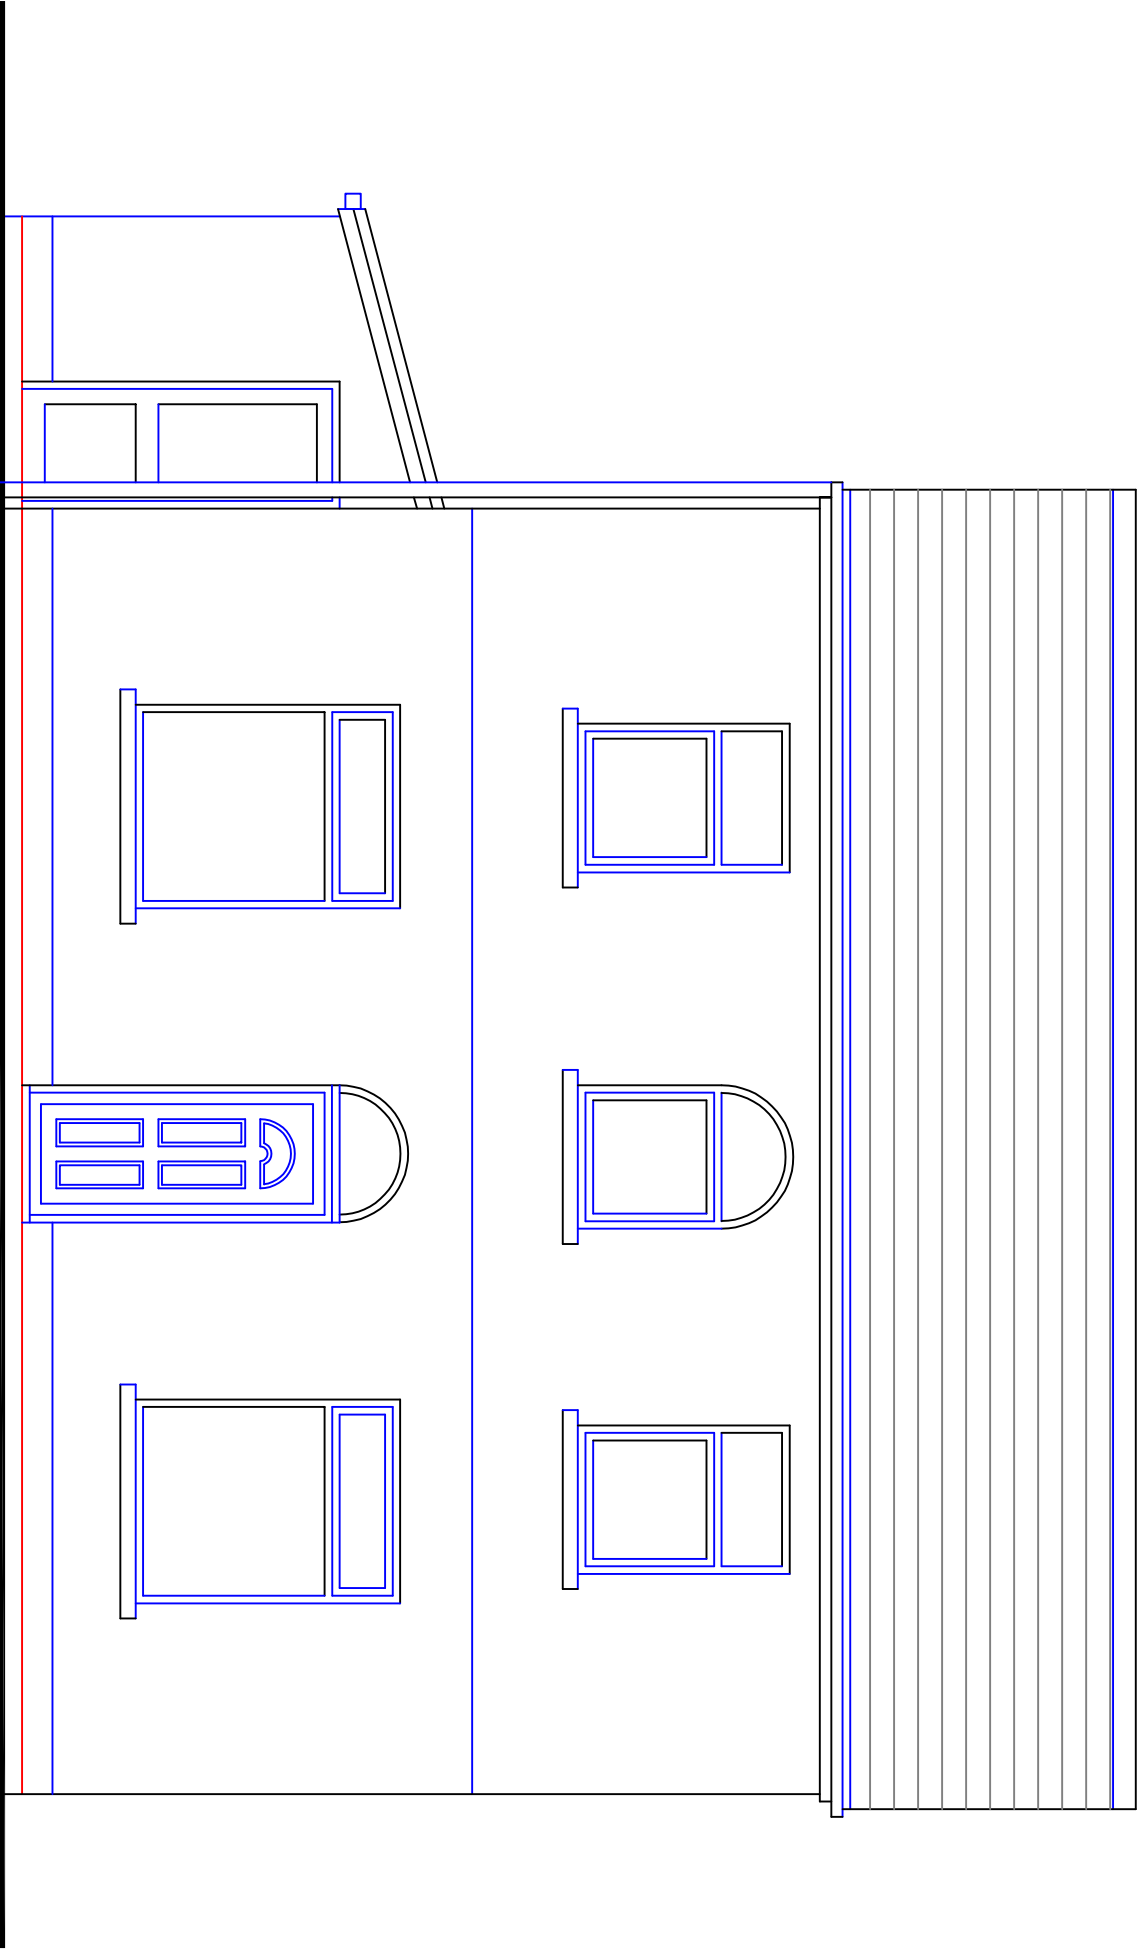

Single store rear accommodation finished as main dwelling with matching roof and walls.
Side and rear windows and doors white UPVC double glazed units.

Existing Front Elevation