

Existing roofs dual and mono pitched roofs finished in red profile interlocking concrete roof tiles with white UPVC fascias and rainwater goods.

Rear and side elevation windows fascias and rainwater goods white UPVC units.

Existing external walls pebble dashed masonry with drips at floor and roof levels. Dado upstand, external surrounds and cills decorated sooth render and/ or surfaces.




ORIEL DESIGN LIMITED
The Studio, No. 1, Sycamore Street,
Taffs Well, CF15 7PU
tel: 029 2038 8663 email: info@orielarchitects.co.uk

ALTERATION & EXTENSION WORKS
LENA HOUSE, BELLE VIEW TERRACE
MERTHYR VALE

EXIST. SIDE ELEVATION 1

Dwg No. 1016/16 | Rev: A | Scale: 1:50@A3 | Date: Dec. 2023
DO NOT SCALE THIS DRAWING IS COPYRIGHT

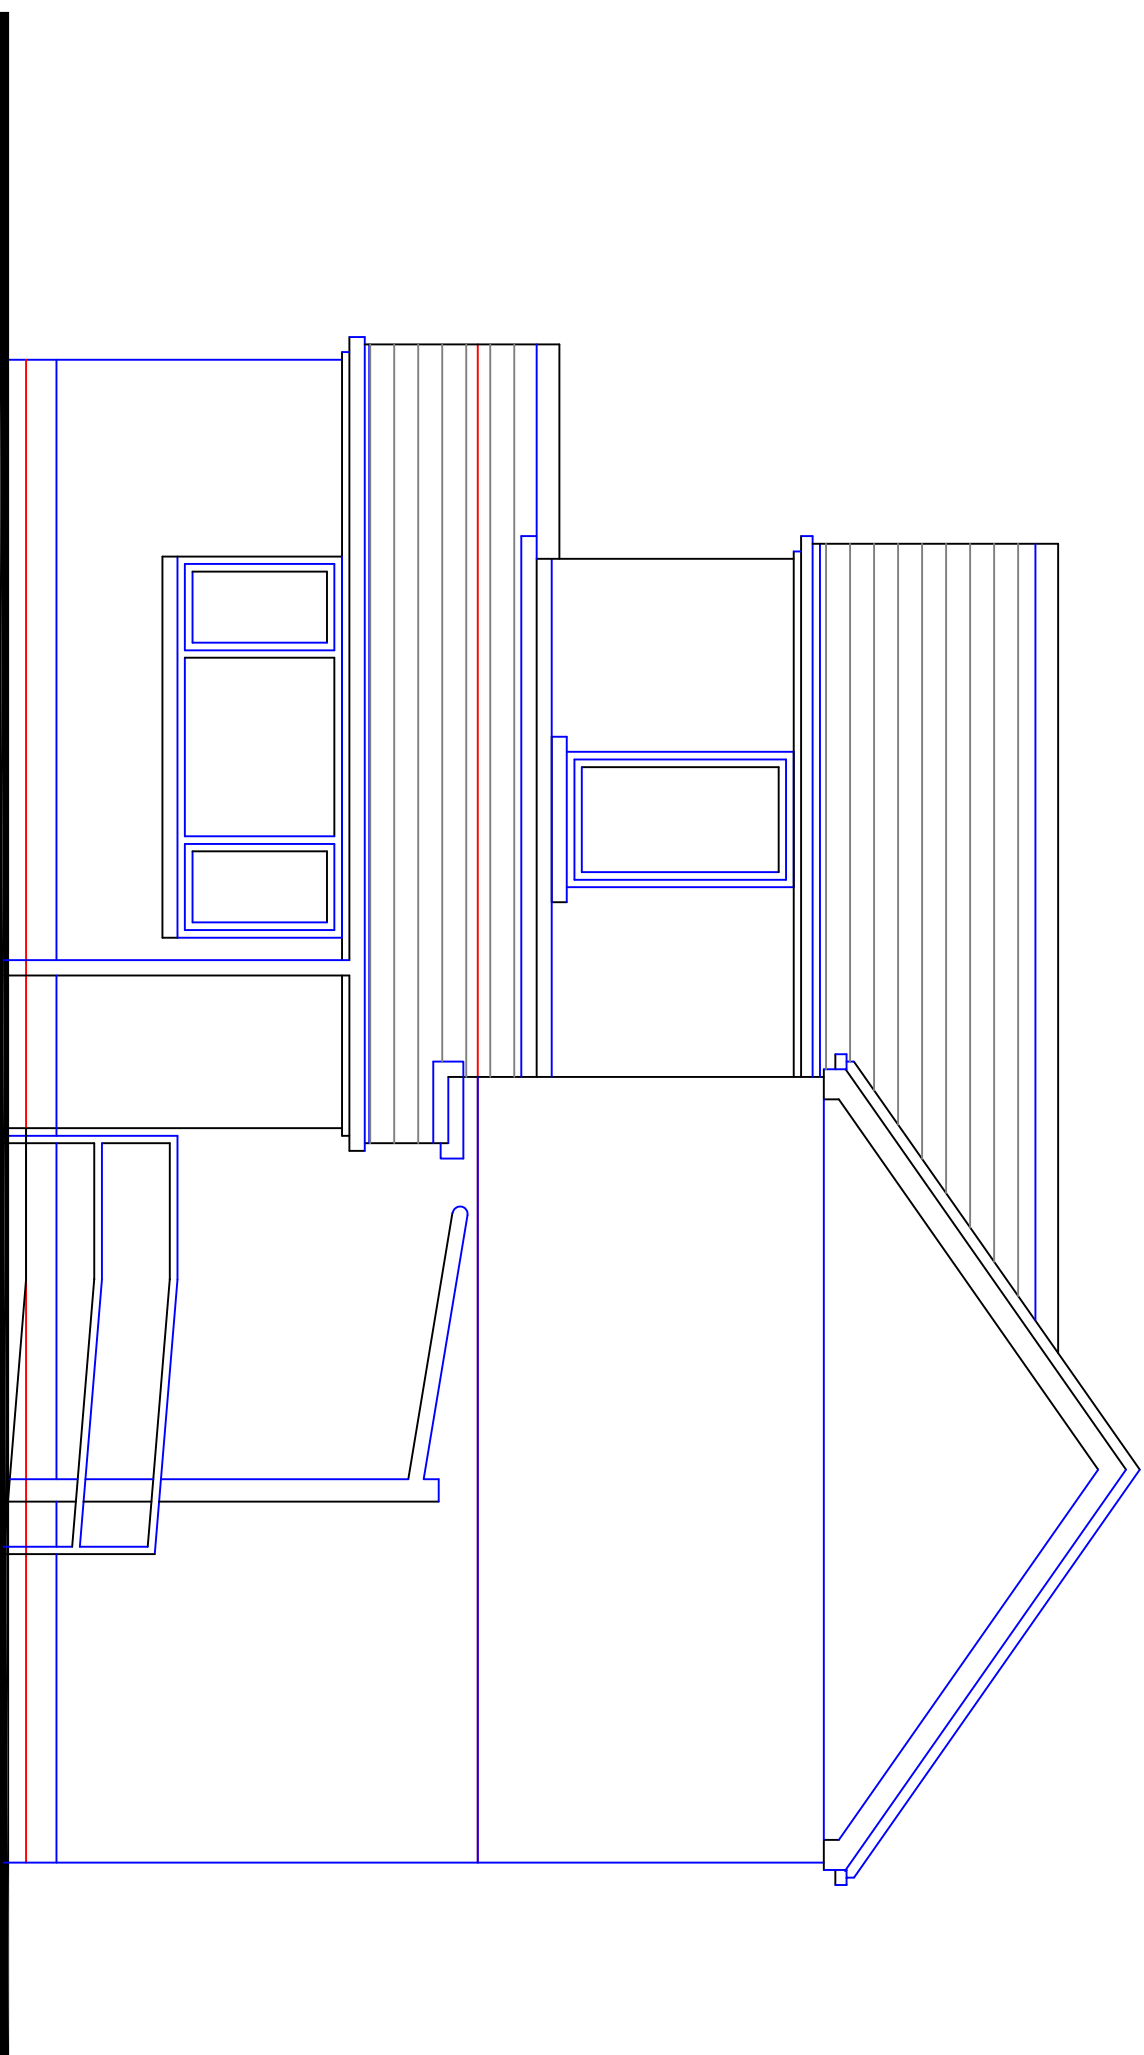

Entrance ramp to rear extension door with galvanised tubular steel handrail to open edge - for wheelchair access.

Existing Side Elevation