


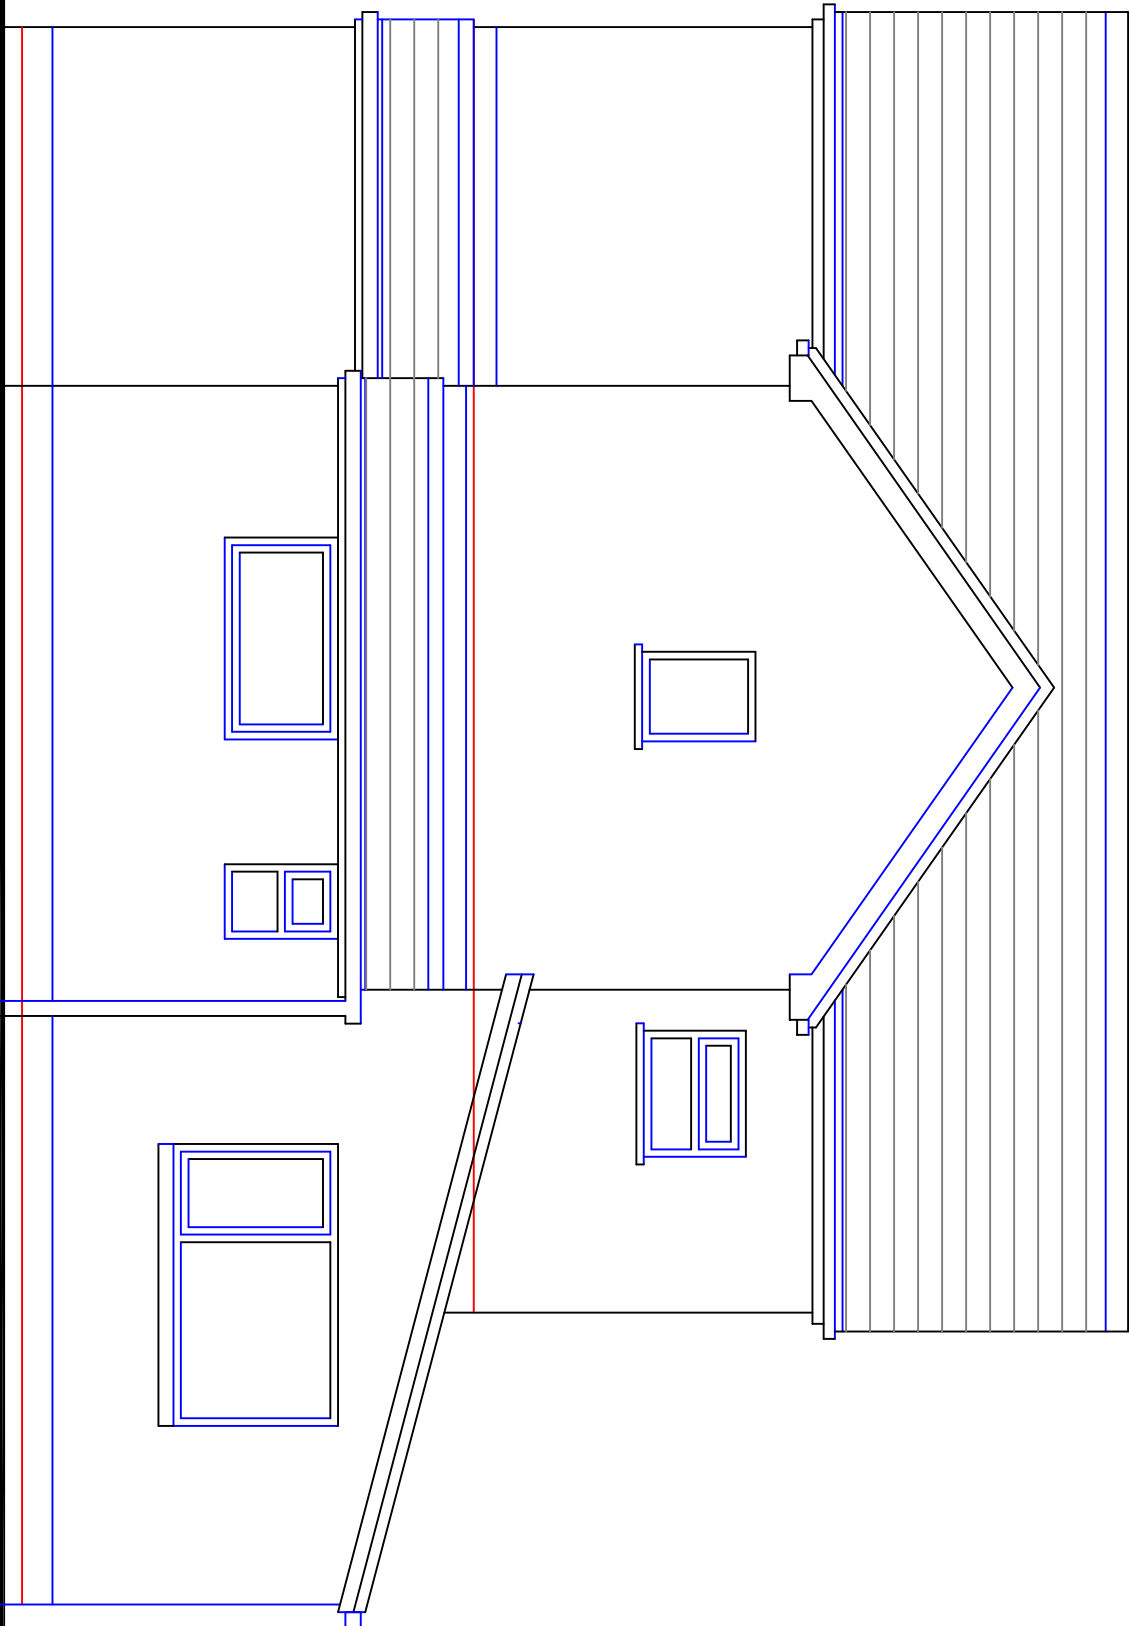

Existing dual and mono pitched roofs finished in red profile interlocking concrete tiles with white UPVC fascias, soffits, verge tile edge systems and rainwater goods.

Existing two and single storey masonry walls finished in decorated smooth render and/ or pebble dashed render.

Existing rear elevation windows and doors white UPVC double glazed units with side hung opening lights.