


1016/19

REVISIONS

Rev:

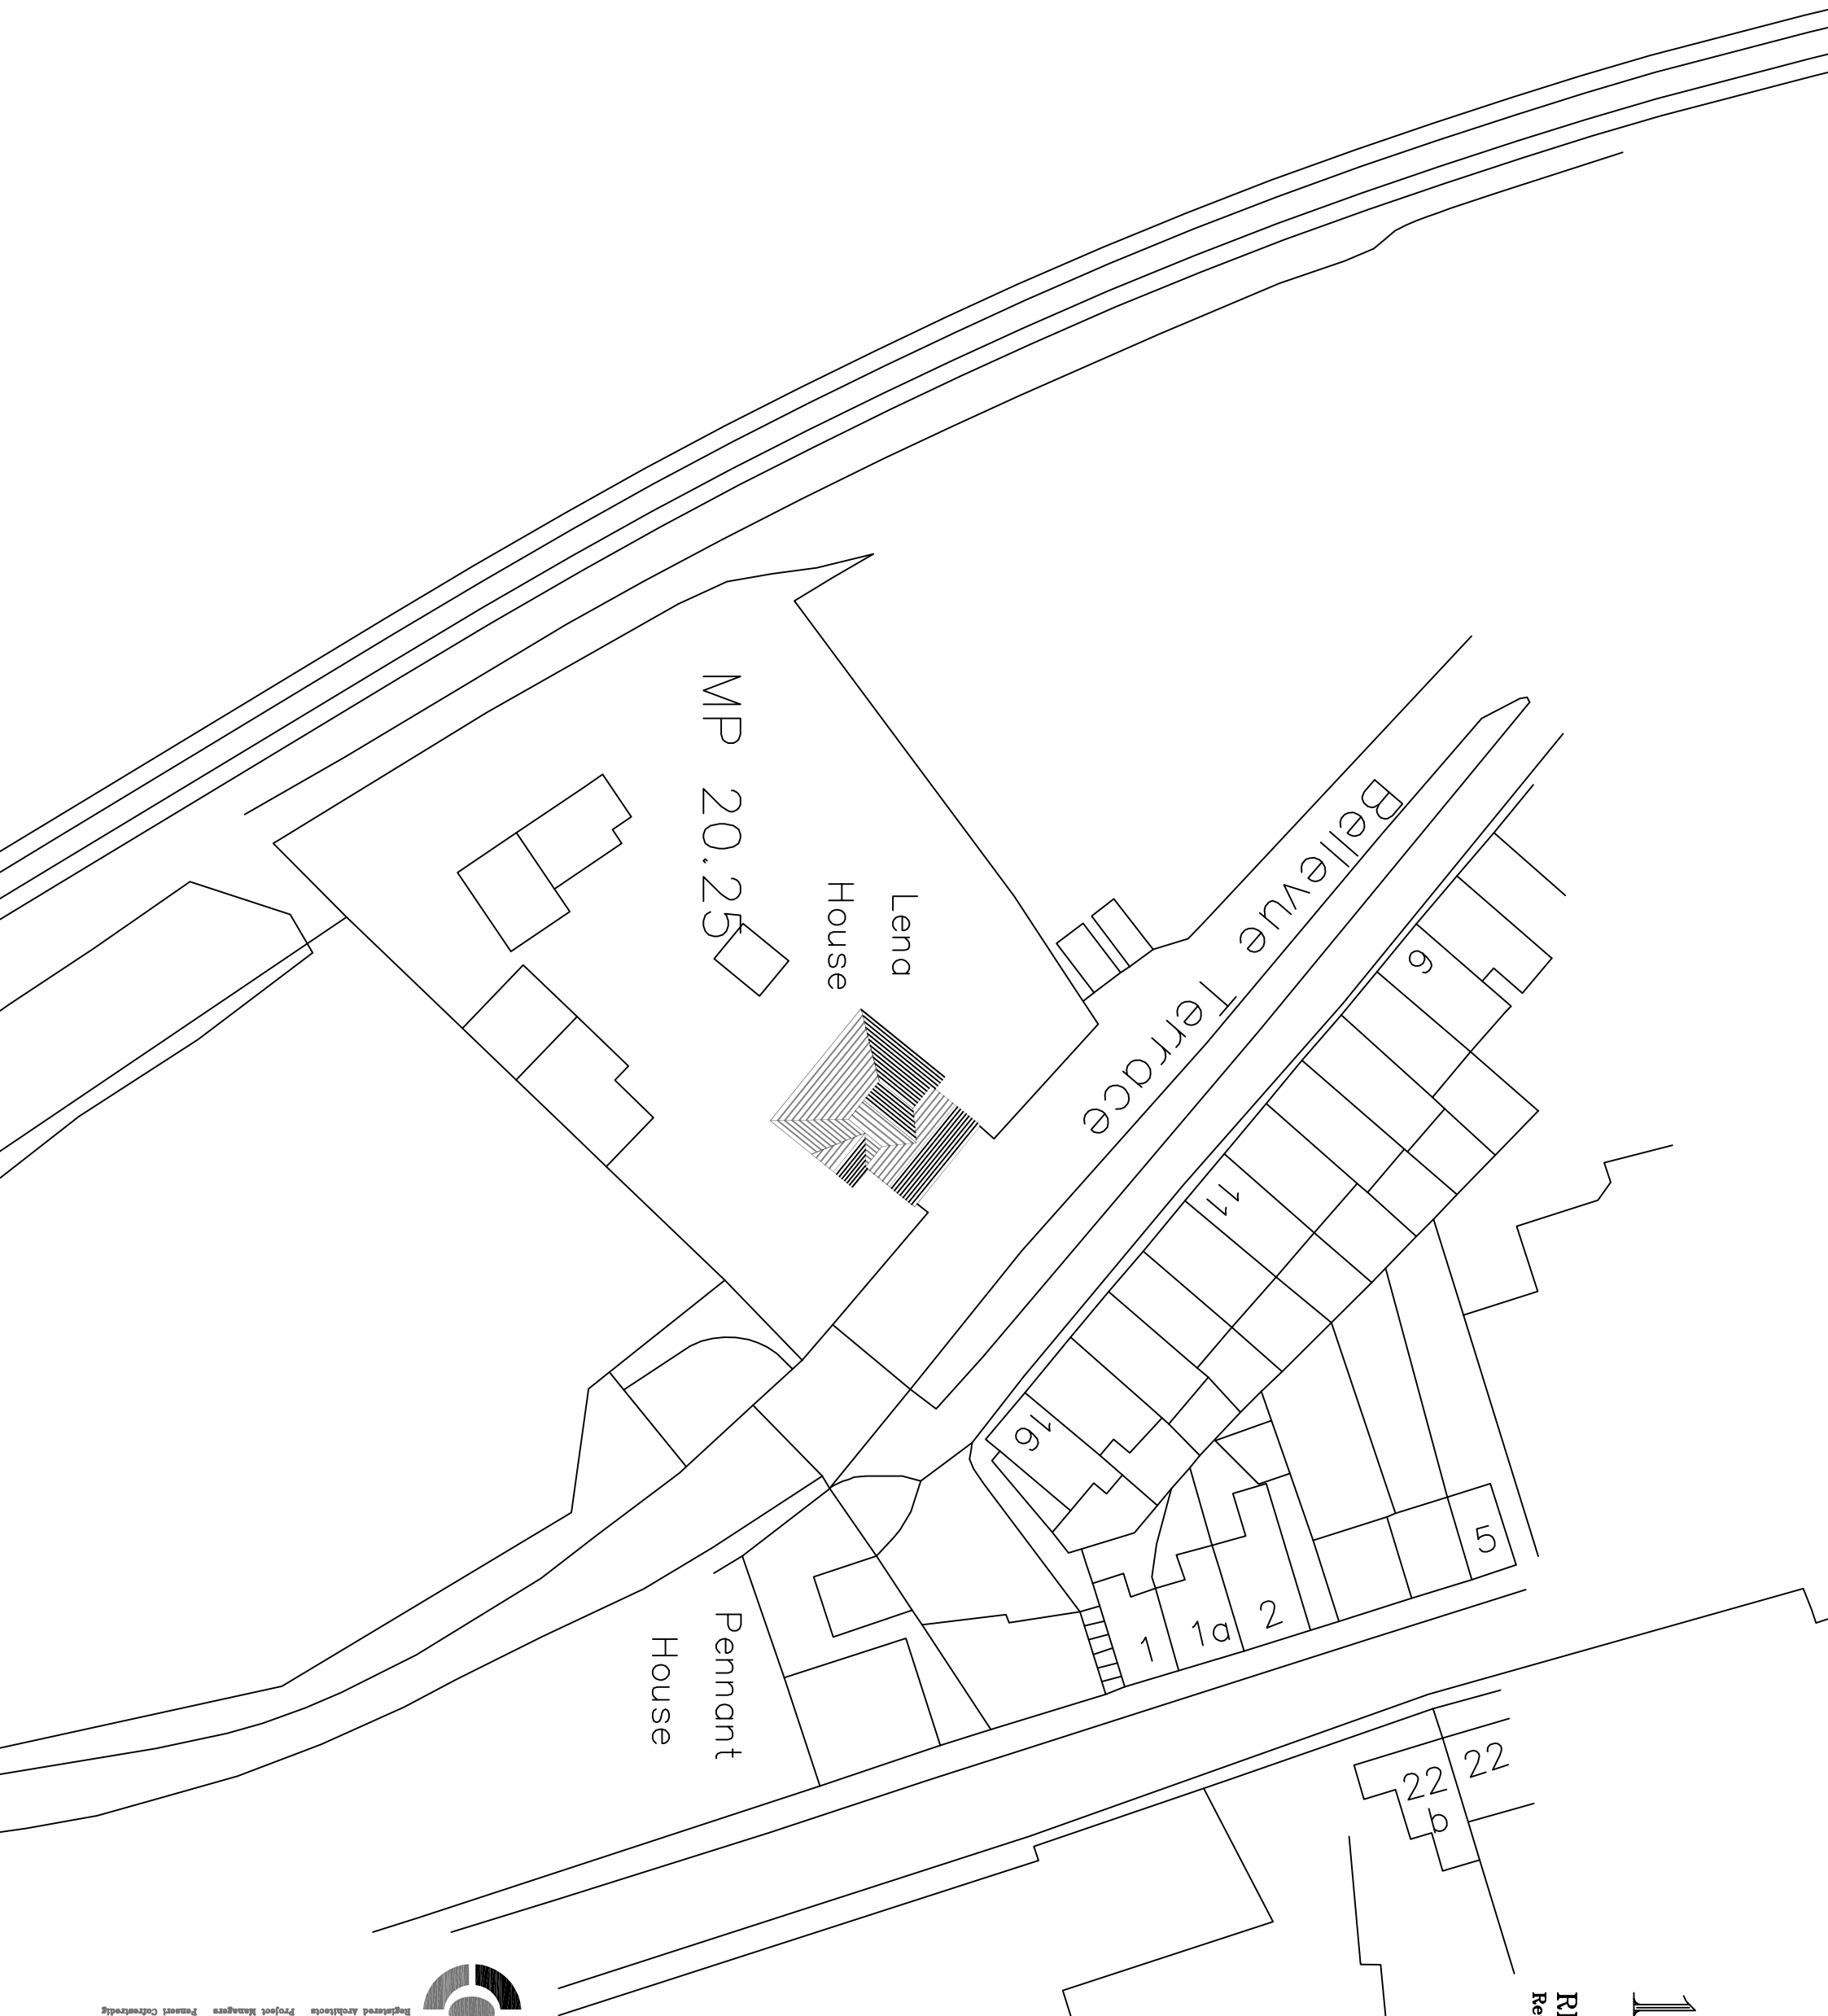

a r c h i t e c t s

ORIEL DESIGN LIMITED
The Studio, No. 1, Sycamore Street,
Taffs Well, CF15 7PU
tel: 029 2038 8663 email: info@orielarchitects.co.uk

ALTERATION & EXTENSION WORKS
LENA HOUSE, BELLE VIEW TERRACE
MERTHYR VALE

PROP. BLOCK PLAN

Dwg No. 1016/19 | Rev: | Scale: 1:500@A3 | Date: Feb. 2024
DO NOT SCALE THIS DRAWING IS COPYRIGHT