


REVISIONS

Rev: A 23/02 Revised Layout
Rev: B 01/03 Planning Update

Existing roof timbers to be thoroughly inspected and repaired as required to ensure structurally sound and weather tight roof to original dwelling dual pitch roof arrangement.
New insulation supplied and fitted throughout existing roof area.

Existing front elevation windows and doors damaged by fire to be replaced with new coloured UPVC double glazed units. External cills and surrounds to be rubbed down, made good and redecorated.

Existing pebble dashed render to be cleaned, repaired and made good as required to ensure weatherproof finish.

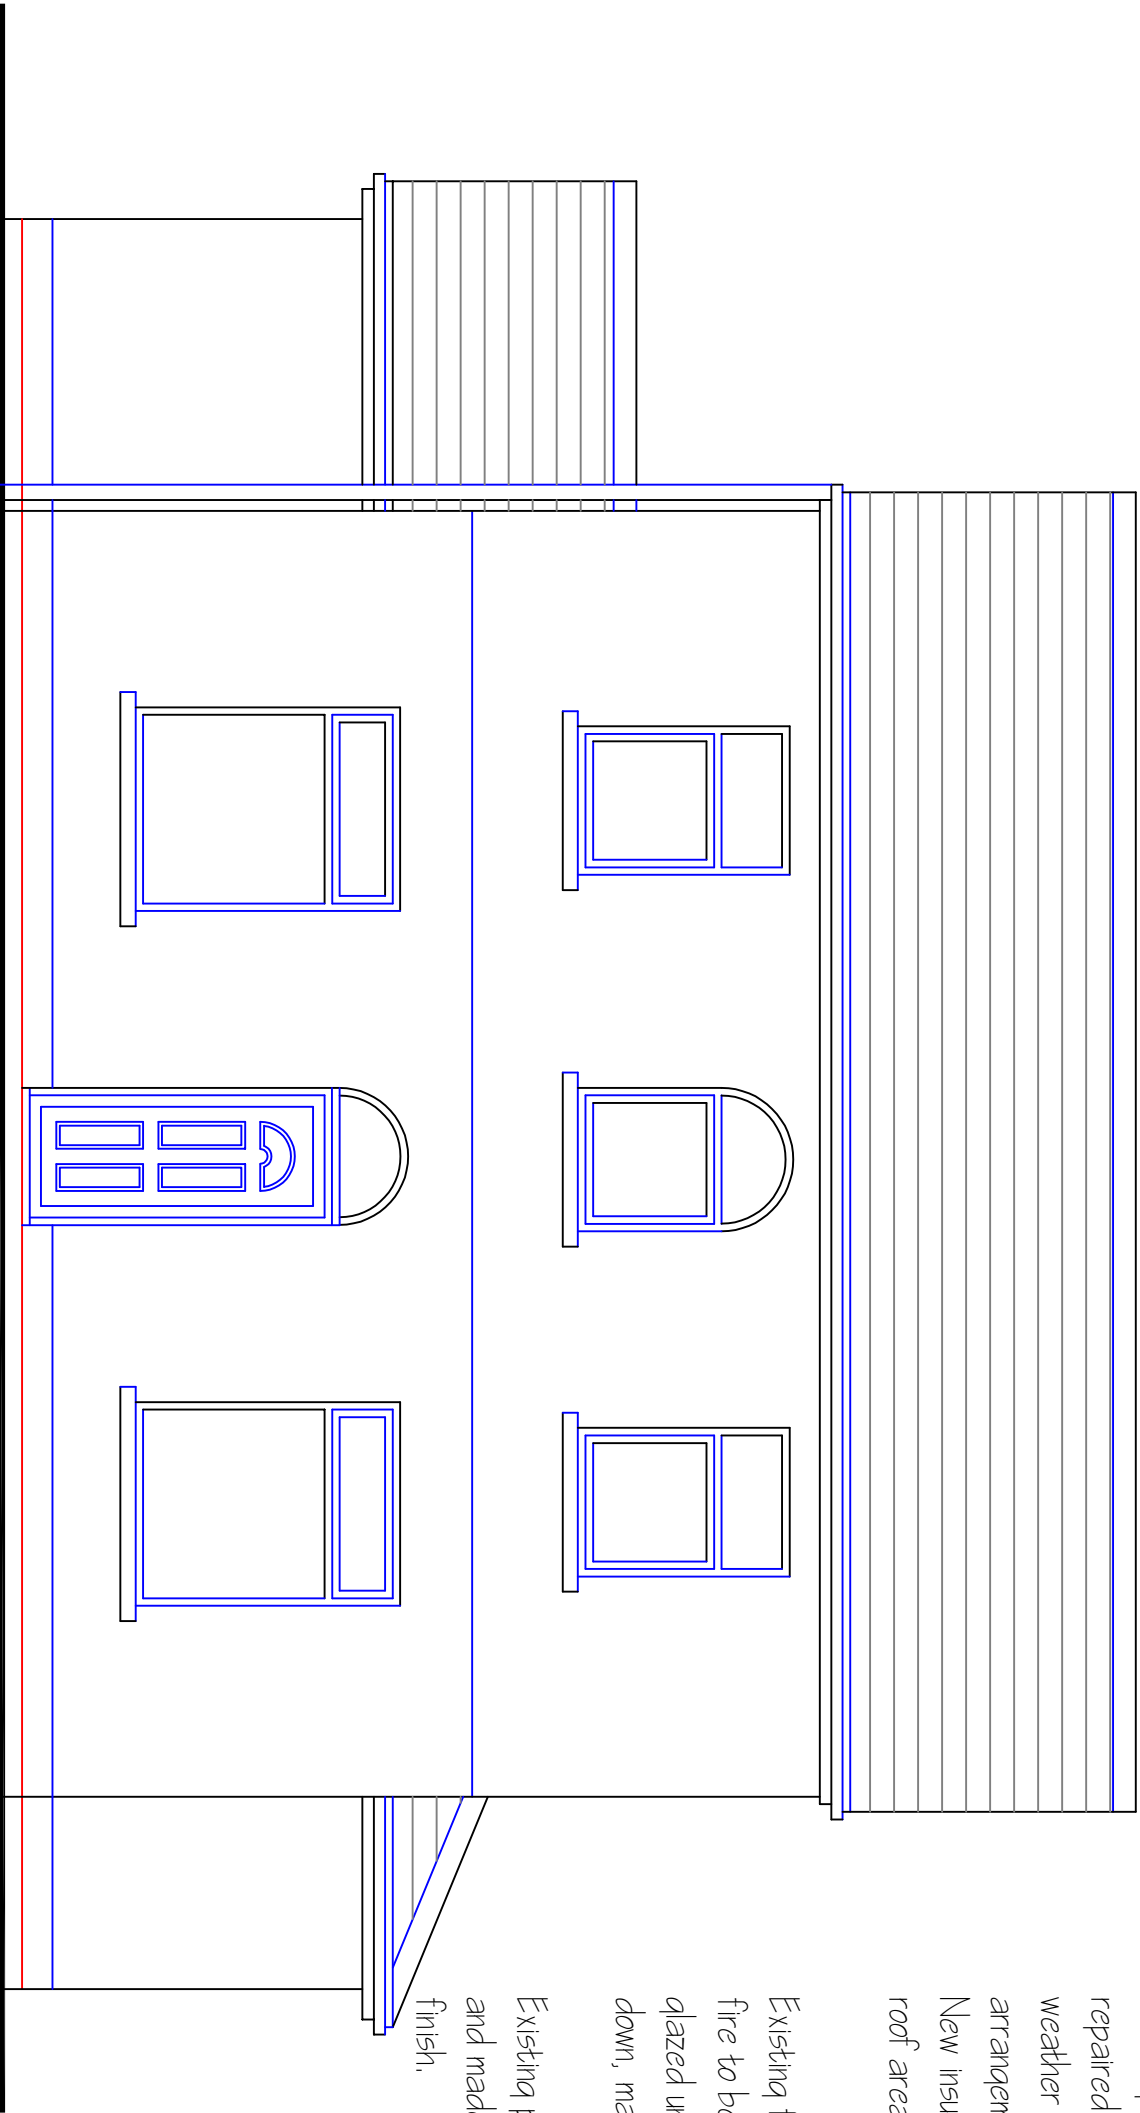

Single storey rear annexe accommodation to be rebuilt / remodelled to new layout. Rear elevation entrance relocated

Proposed Front Elevation