


REVISIONS

Rev: A 23/02 Revised Layout
Rev: B 01/03 Planning Update

New single storey rear annexe to comprise cut timber mono pitch, hipped roofs with low pitch, slate effect interlocking concrete tiles with terracotta hip tiles and proprietary valleys and abutment flashings, Fascias and soffits to match existing white UPVC sections.

New external walls to be decorated wood floated sand cement render with stainless steel drips, angles and stop beads as appropriate.

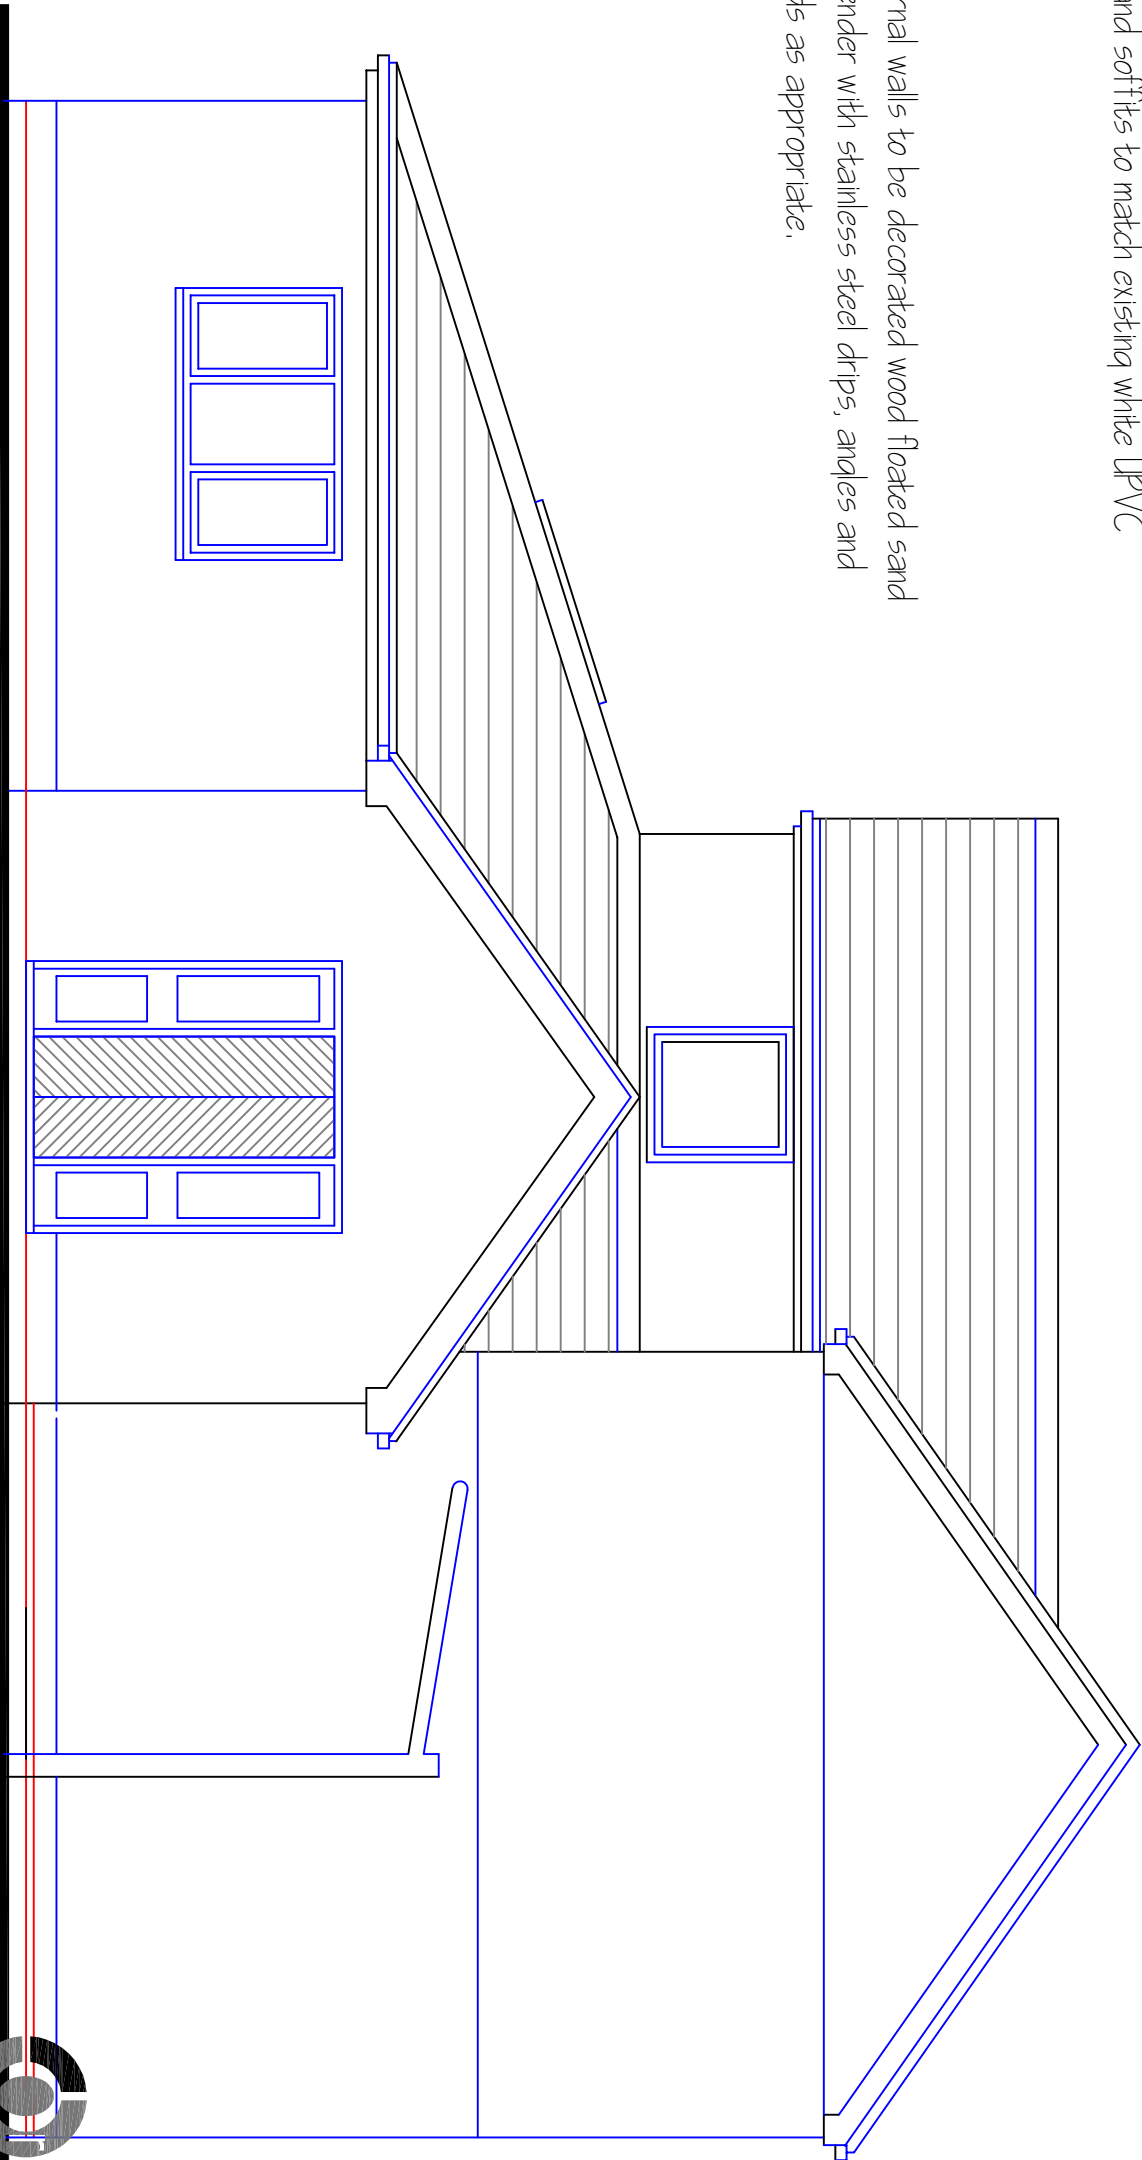

New windows and doors to coloured UPVC double glazed units suitable for severely exposed location. Units to include top hung opening lights and trickle ventilators

Proposed Side Elevation |