


REVISIONS

Rev: A 23/02 Revised Layout
Rev: B 01/03 Planning Update

Windows within new accommodation to be top hung opening lights with restrictors to allow for easy ventilation without possibility of access and minimising risk of injury when accessing outside perimeter of dwelling.

Existing roof structure to be exposed, inspected and repaired as required to ensure long term structural stability. Existing roof tiles to be replaced with low level slate effect interlocking roof tiles.
Existing fascias, soffits and rainwater goods cleaned and made good, or replaced as required.

New extension walls to be insulated cavity construction masonry with decorated wood floated render finish. Plinth band to extension perimeter to be finished in contrasting colour to main walls.

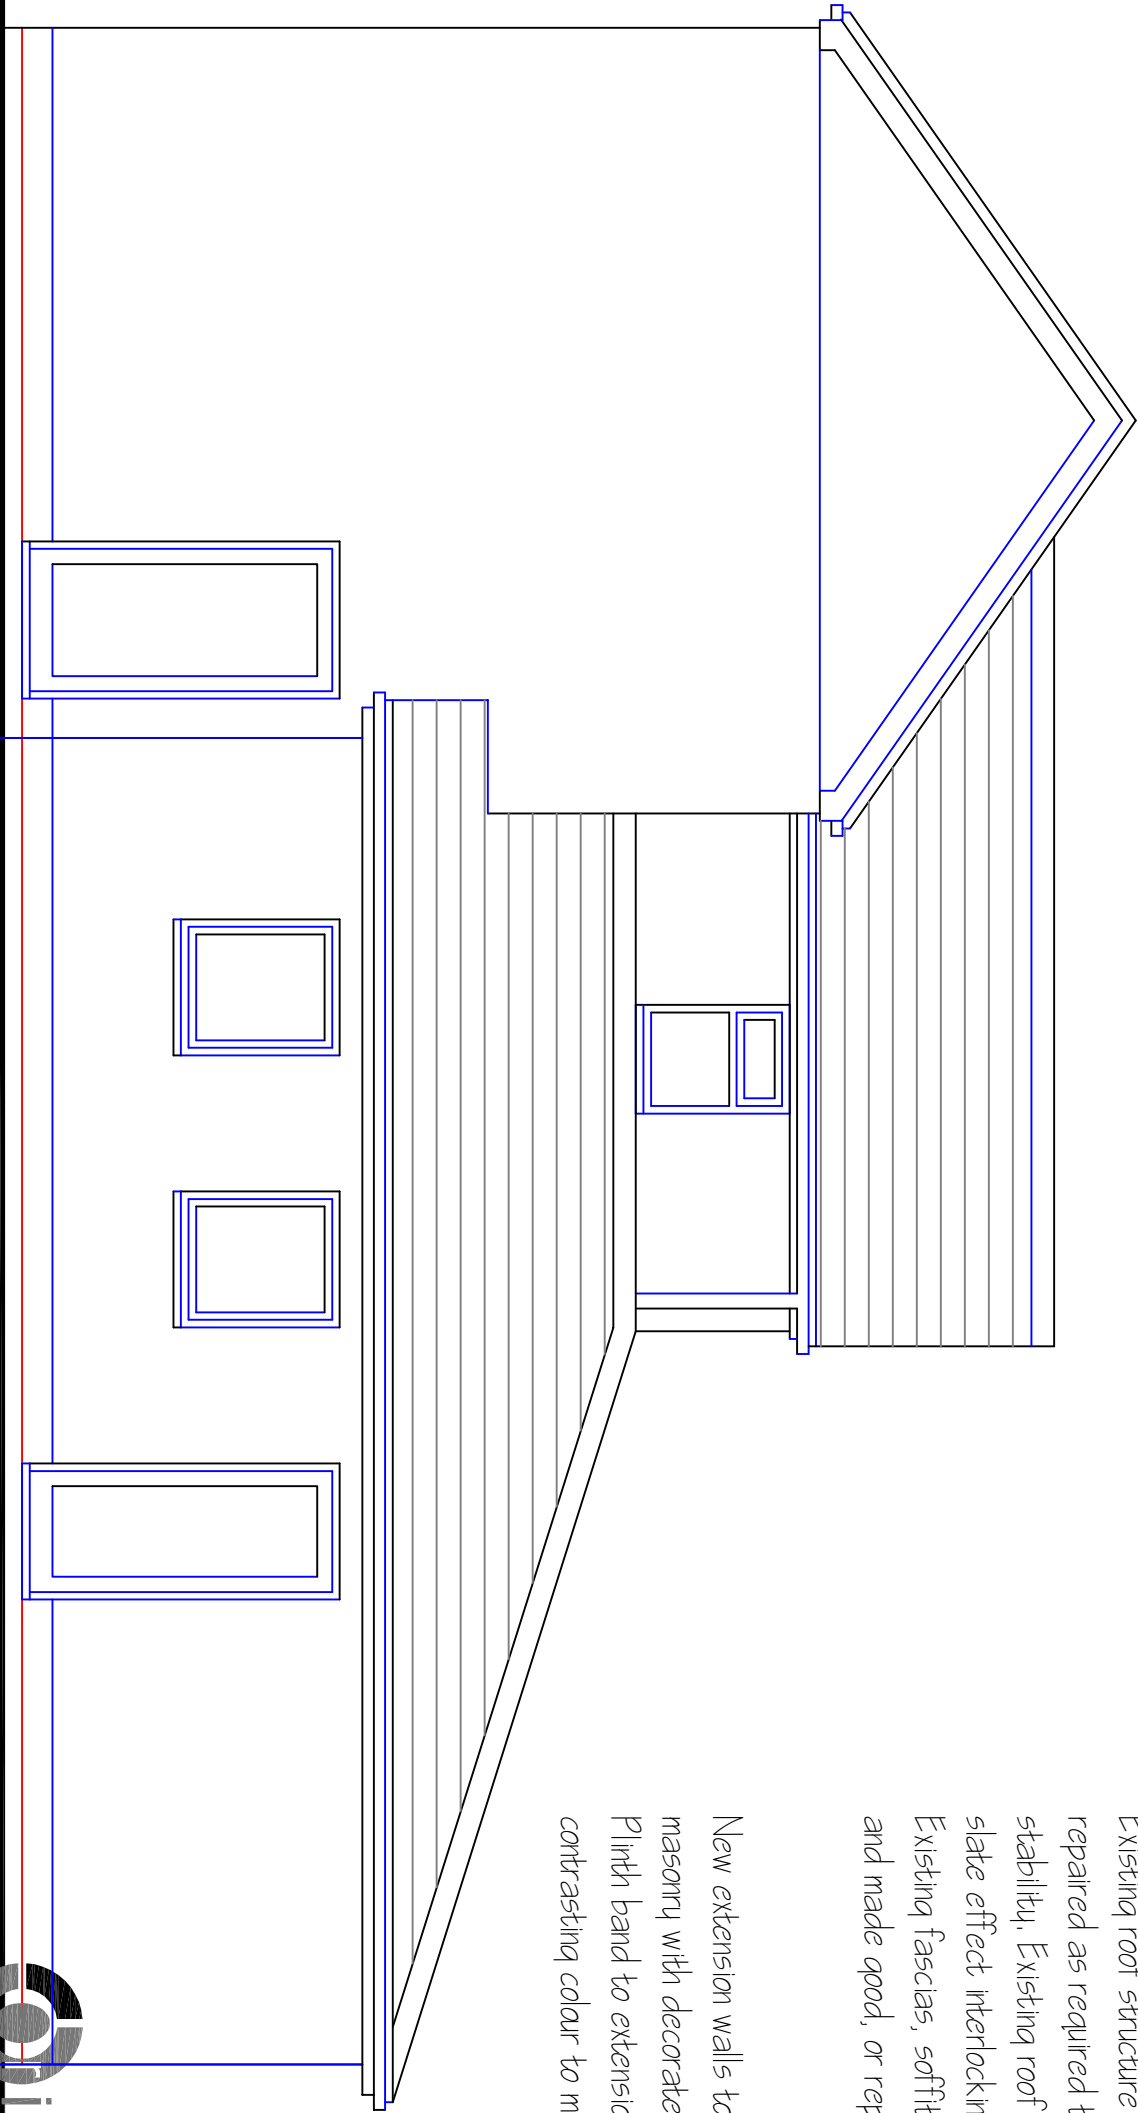

Levels and surfaces surrounding existing and new accommodation to be adjusted and finished as required to accommodate ease of access and existing site profile as applicable.

Proposed Side Elevation 2