




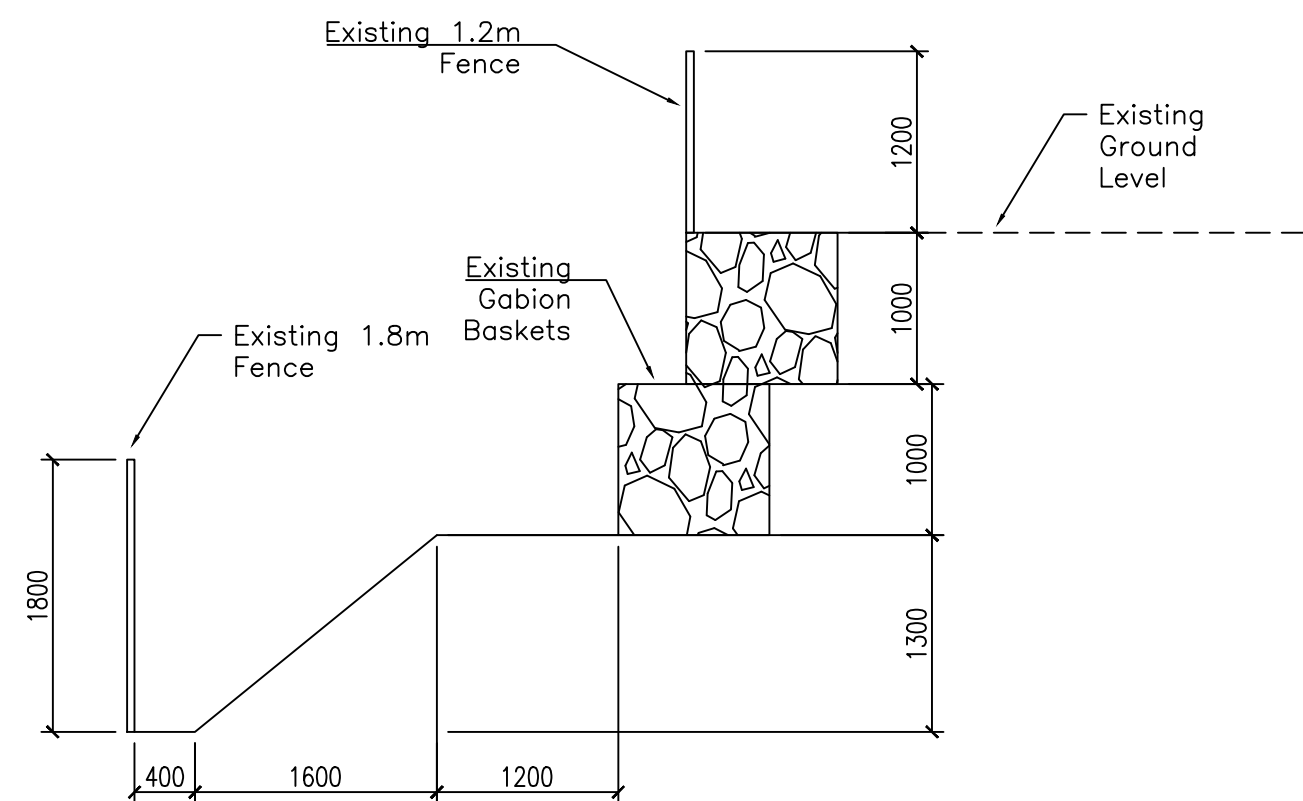


Existing Cross Section A-A (1:50)

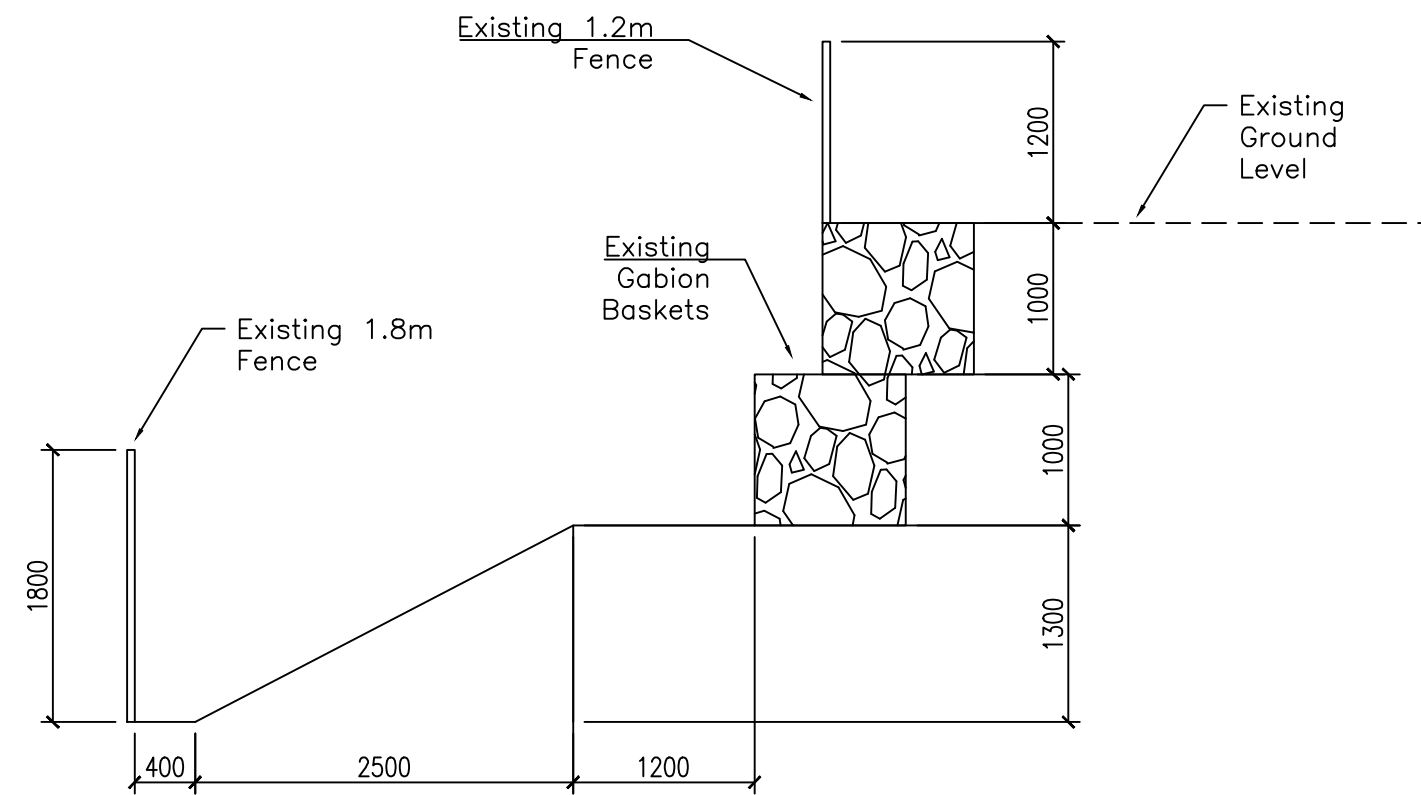

Existing Cross Section C-C (1:50)

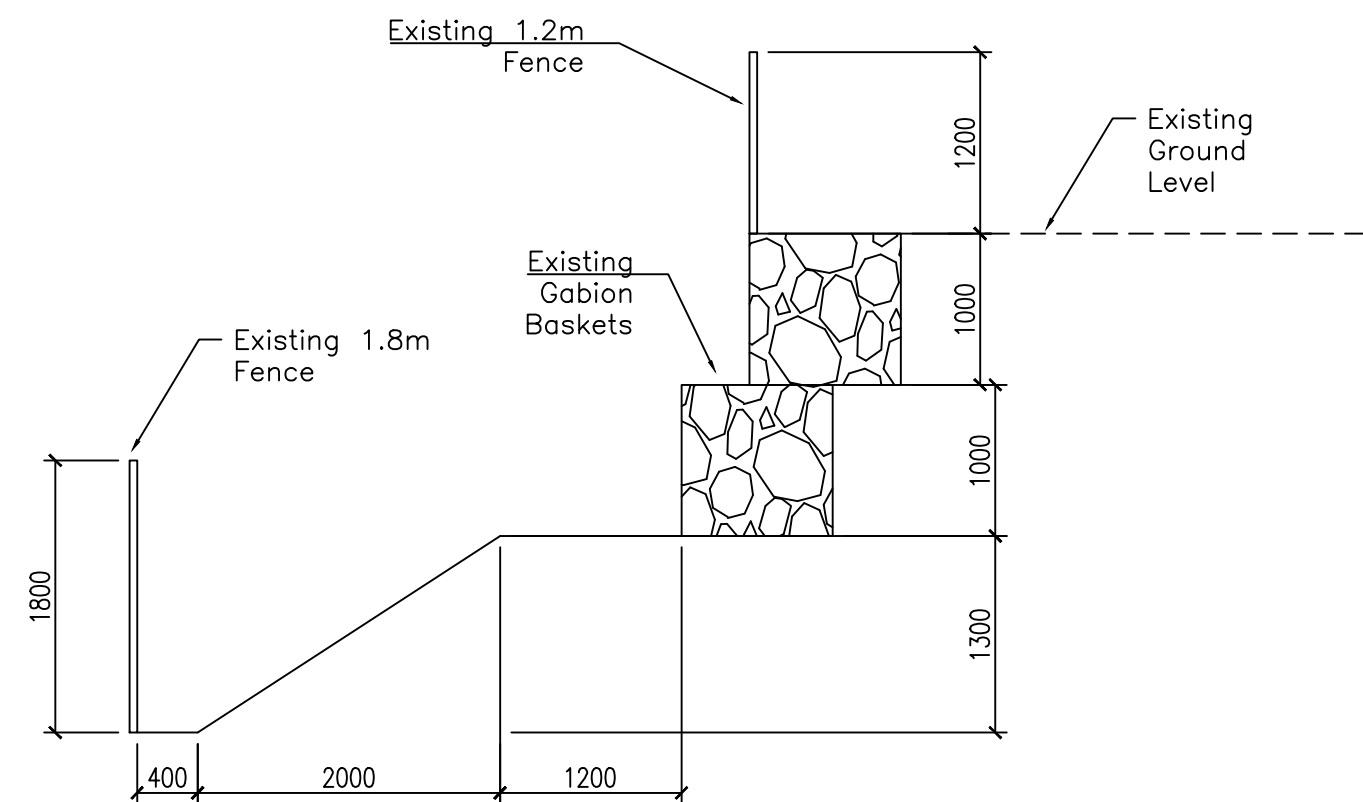

Existing Cross Section B-B (1:50)

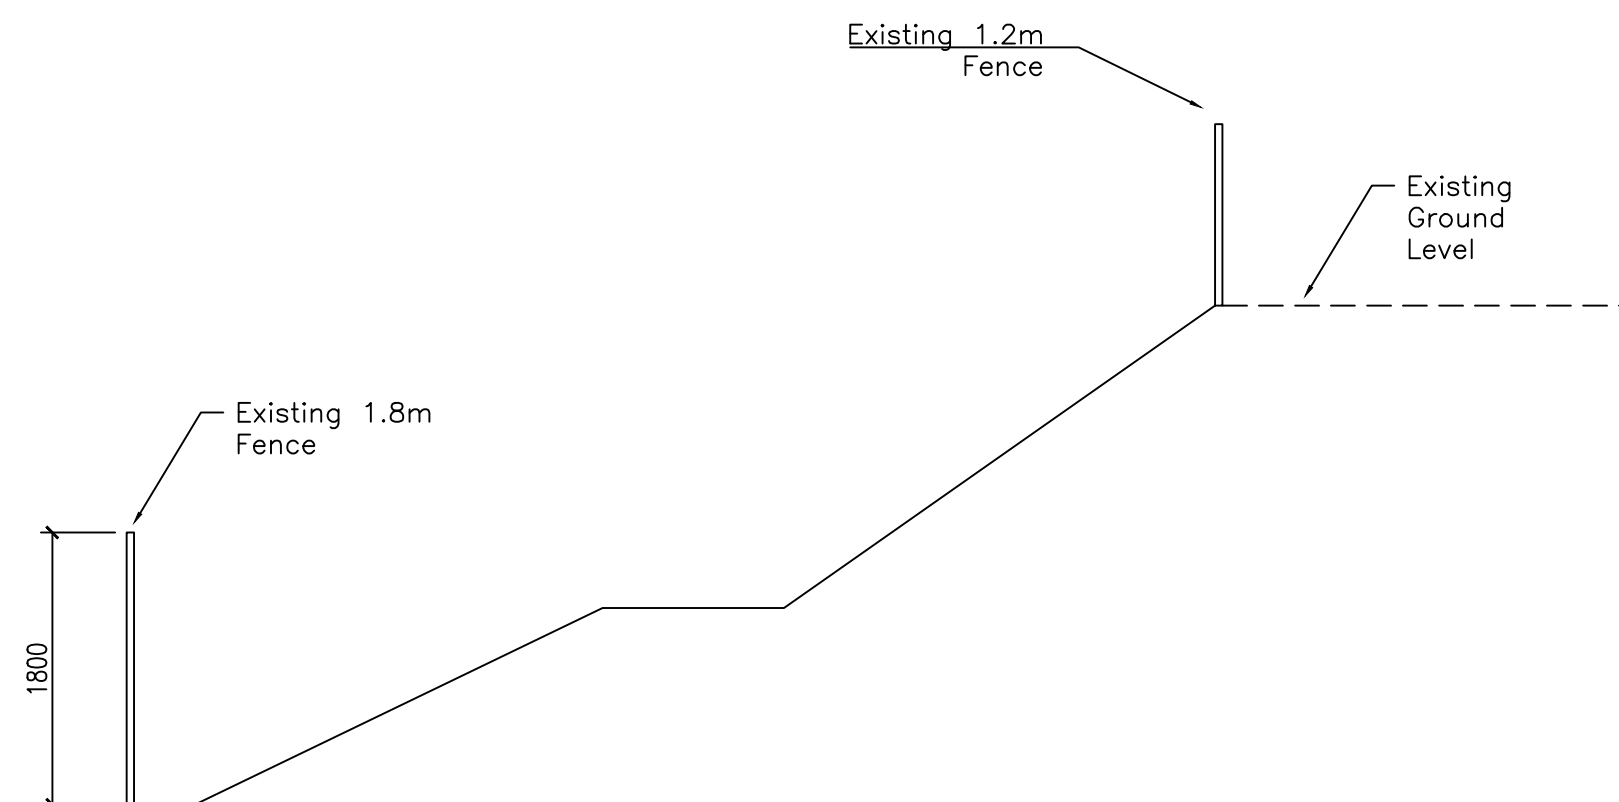

Existing Cross Section D-D (1:50)

Notes:

1. THE COPYRIGHT OF THIS DRAWING MAY NOT BE REPRODUCED IN WHOLE OR PART OR USED FOR THE MANUFACTURE OF ANY ARTICLE WITHOUT THE EXPRESS PERMISSION OF THE COPYRIGHT HOLDERS.
2. WORK TO FIGURED DIMENSIONS ONLY.
3. THIS DRAWING IS TO BE READ IN CONJUNCTION WITH ALL RELEVANT ARCHITECT'S AND SERVICE ENGINEER'S DRAWINGS AND SPECIFICATIONS.

A	Drawings Created	AB	15/05/2022
REV:	DESCRIPTION:	BY:	DATE:
STATUS:	Planning Submission		

CLIENT:	Adam Birch 18 Heol Corn Du Merthyr Tydfil CF48 1BW
ARCHITECT:	

SITE:	18 Heol Corn Du Merthyr Tydfil, CF48 1BW		
TITLE:	RETAIN AND SECURE REAR GARDEN		
SCALE AT A2:	DATE:	DRAWN:	CHECKED:
1:100	15/05/2022	AB	LJ
PROJECT NO:	DRAWING NO:	REVISION:	
		A	