
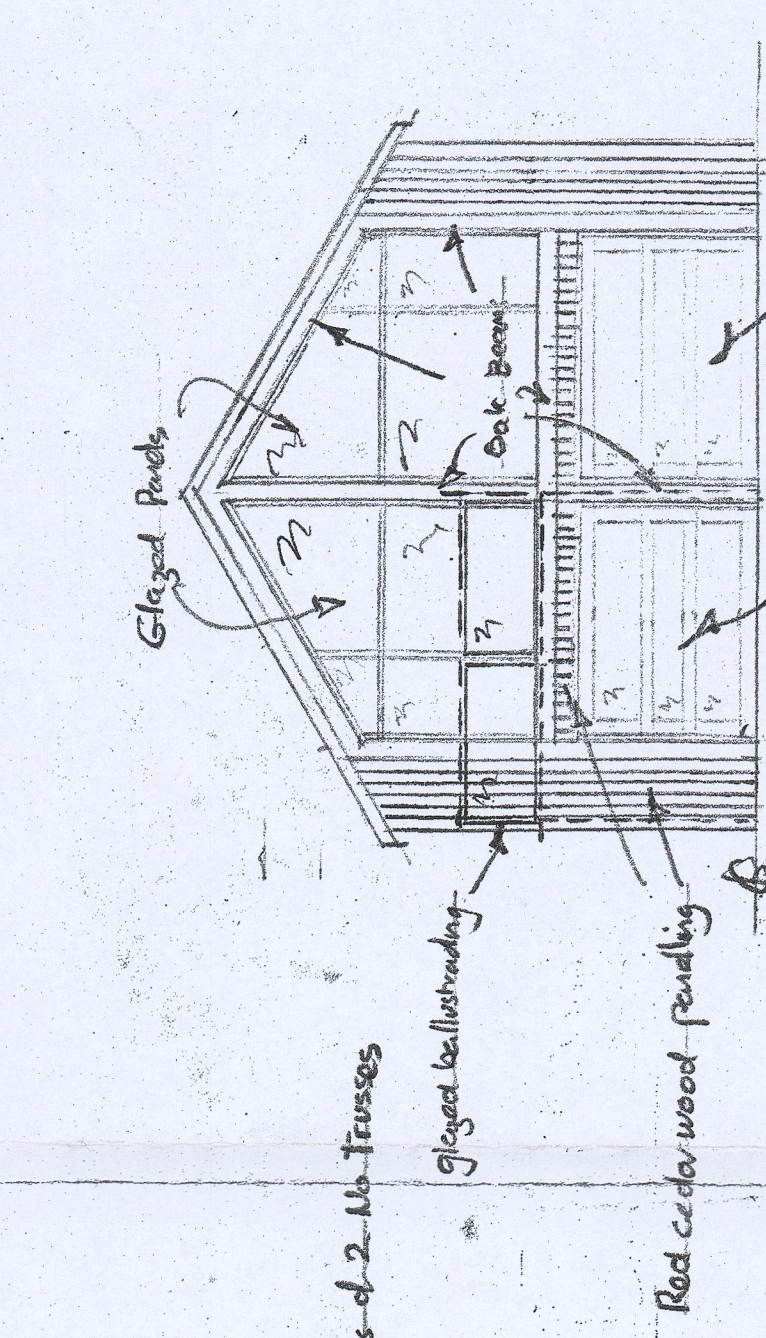
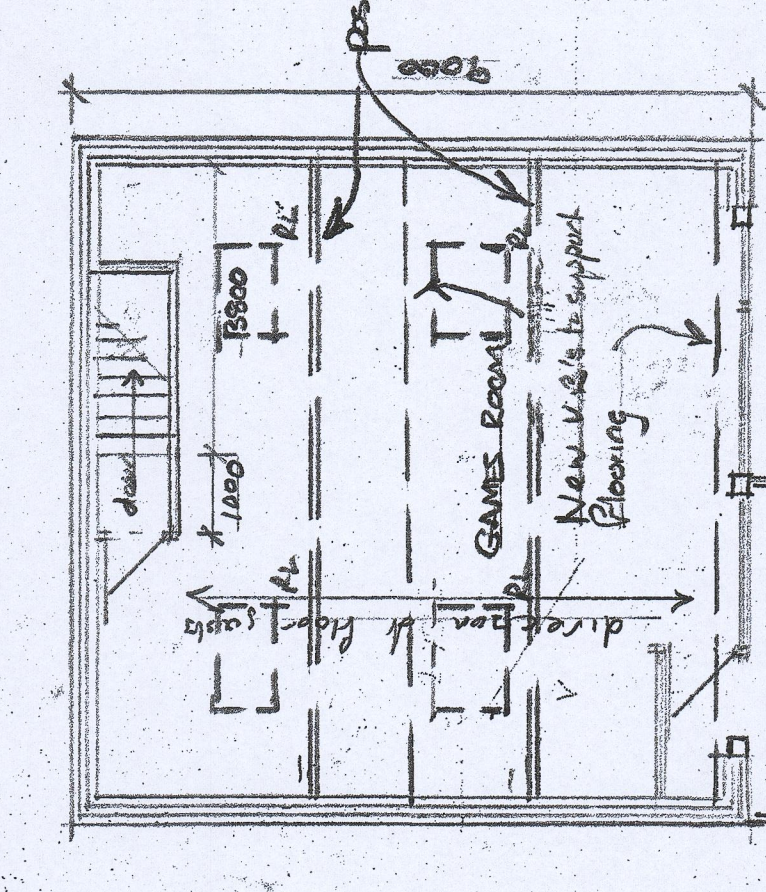
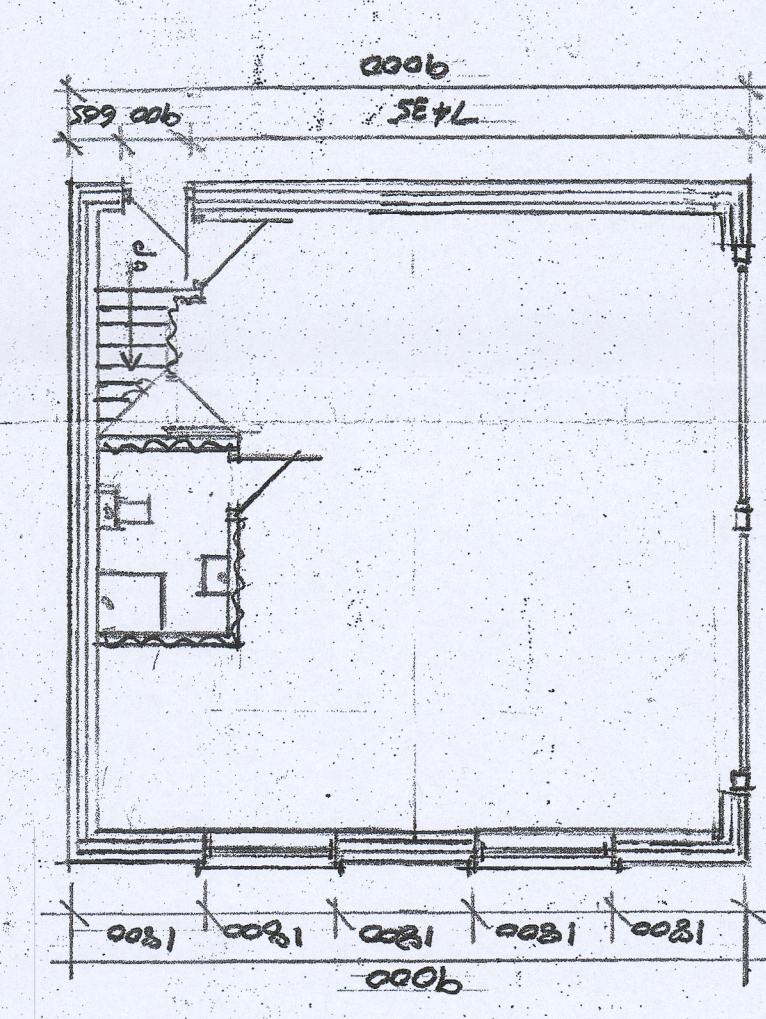



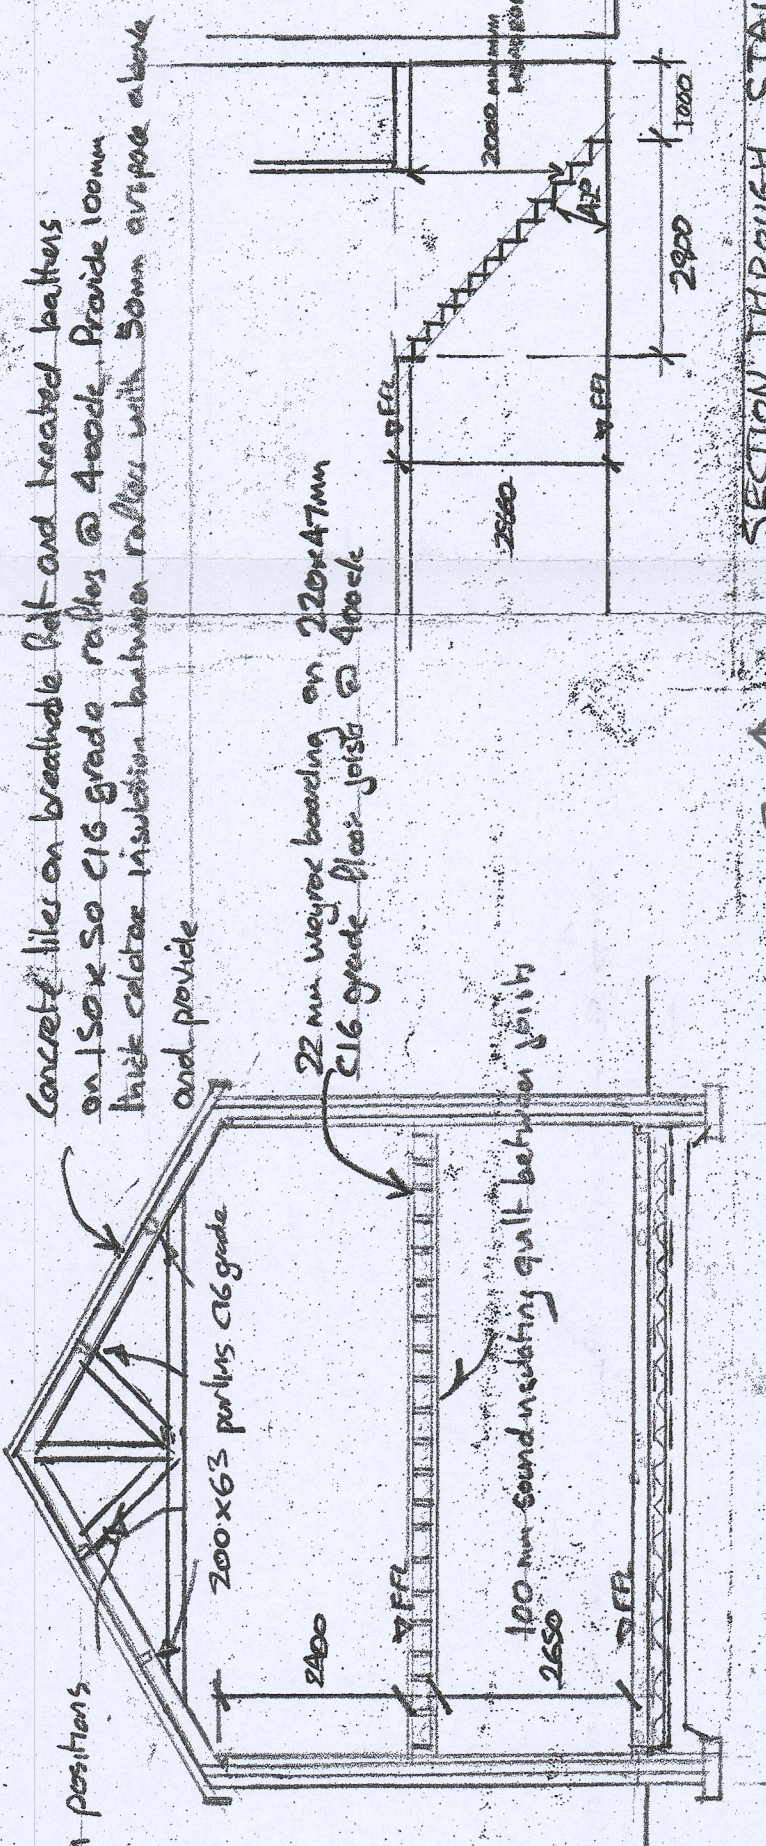


TYPICAL SECTION

PROPOSED GROUND FLOOR


PROPOSED FIRST FLOOR

PROPOSED FRONT ELEVATION

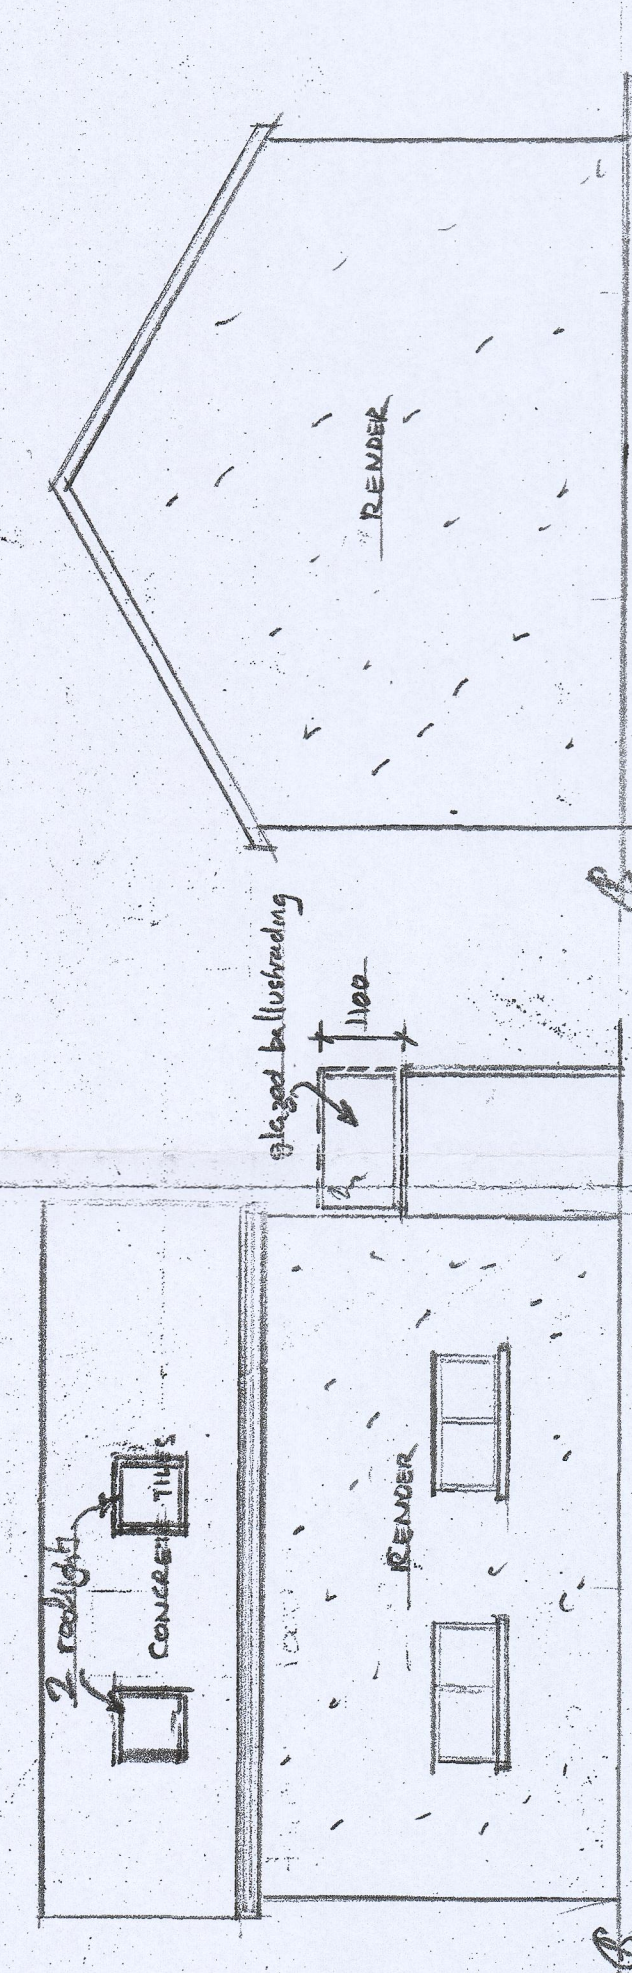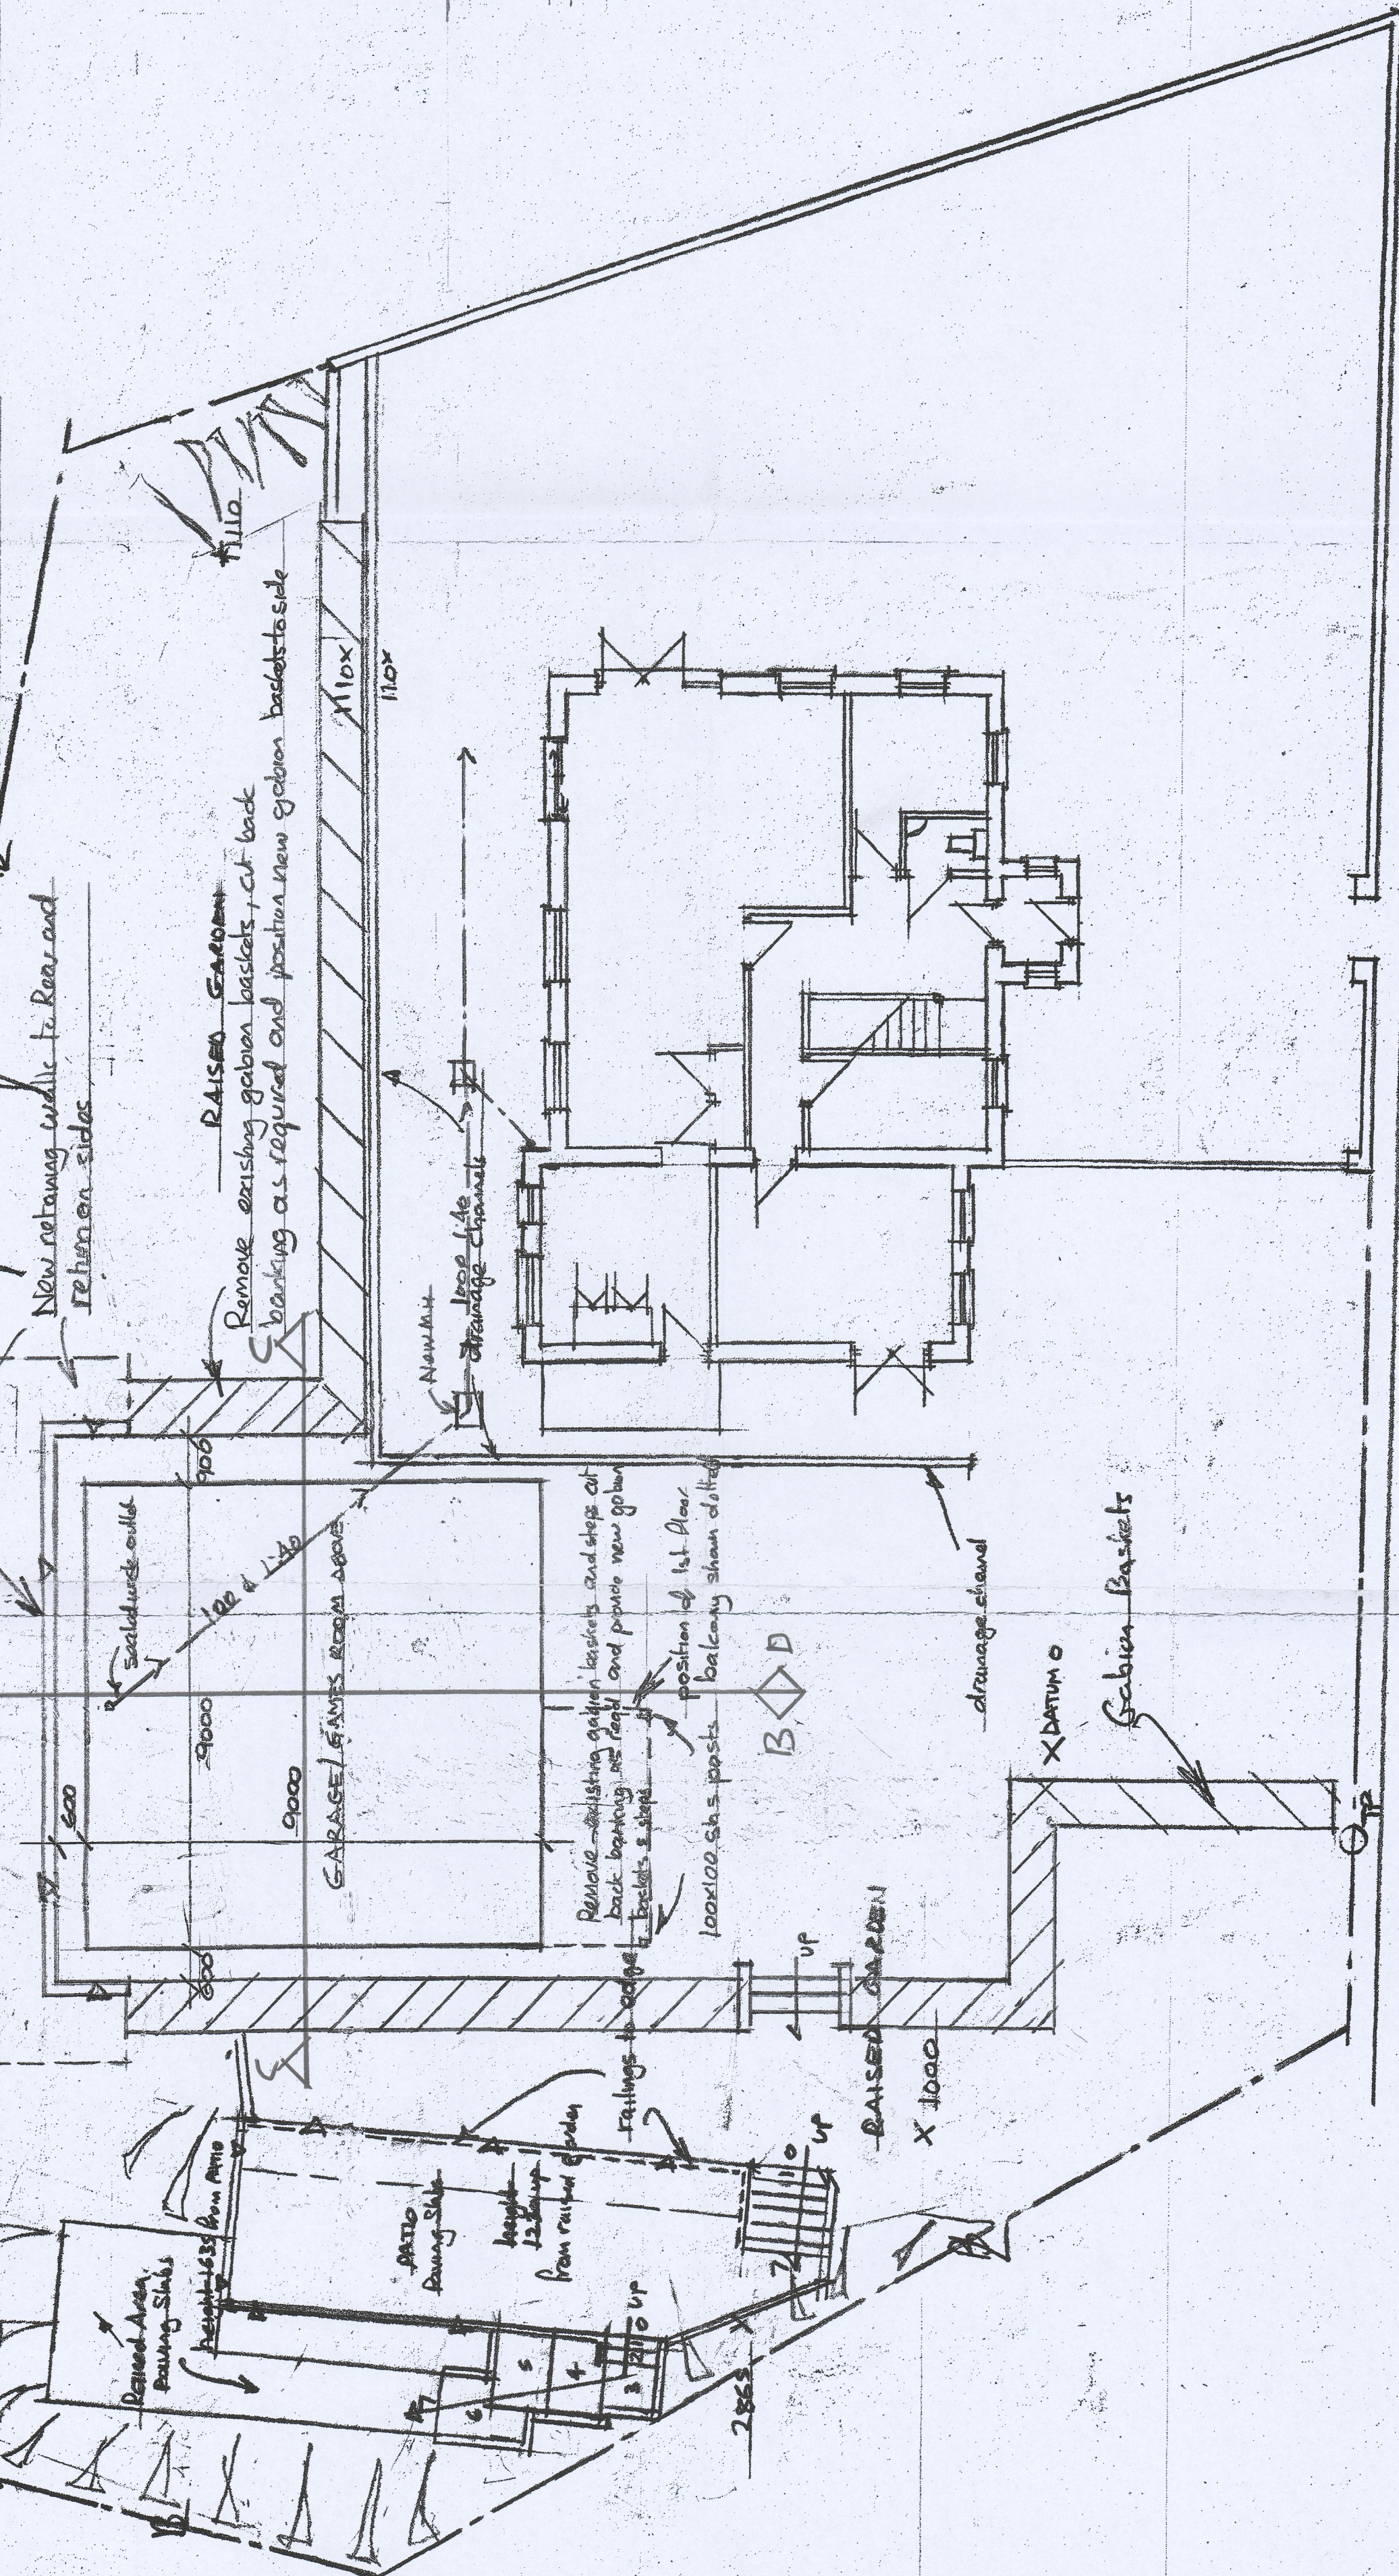

PROPOSED SIDE ELEVATION

PROPOSED REAR ELEVATION

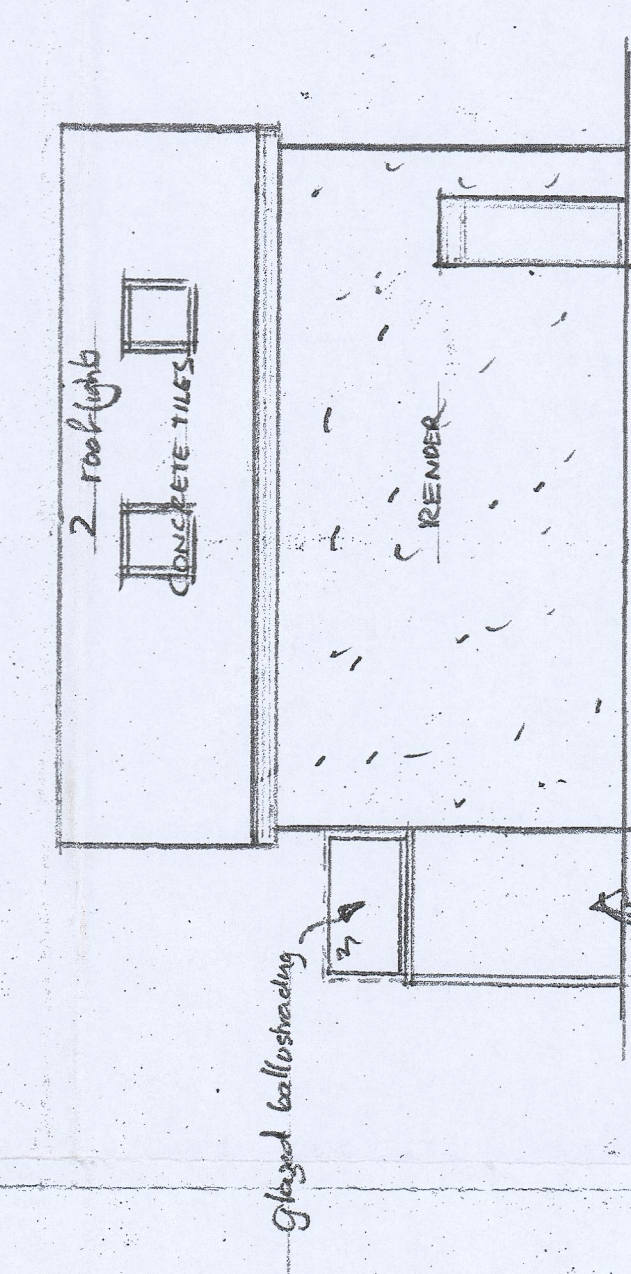

PROPOSED SIDE ELEVATION

A C C E S S R O A D

PROPOSED SITE LAYOUT

DOB	PROPOSED DETACHED DOUBLE GARAGE
WITH GAMES ROOM ABOVE	
ADDRESS	107 HEDGERBIE, HEOLDBERG
METERIAL	100%
DATE	11/10/2022
DRAWN	A. COLLINS