



The external lighting scheme has been designed to minimise impact on the natural environment and is restricted to car parking, entrance door/ and rear patio.
Each of the fittings will be on light sensor and timer to limit time of illumination.

6 No wall mounted downlight to positions marked on plan linked to PIR Sensors to be set a 2.1m high

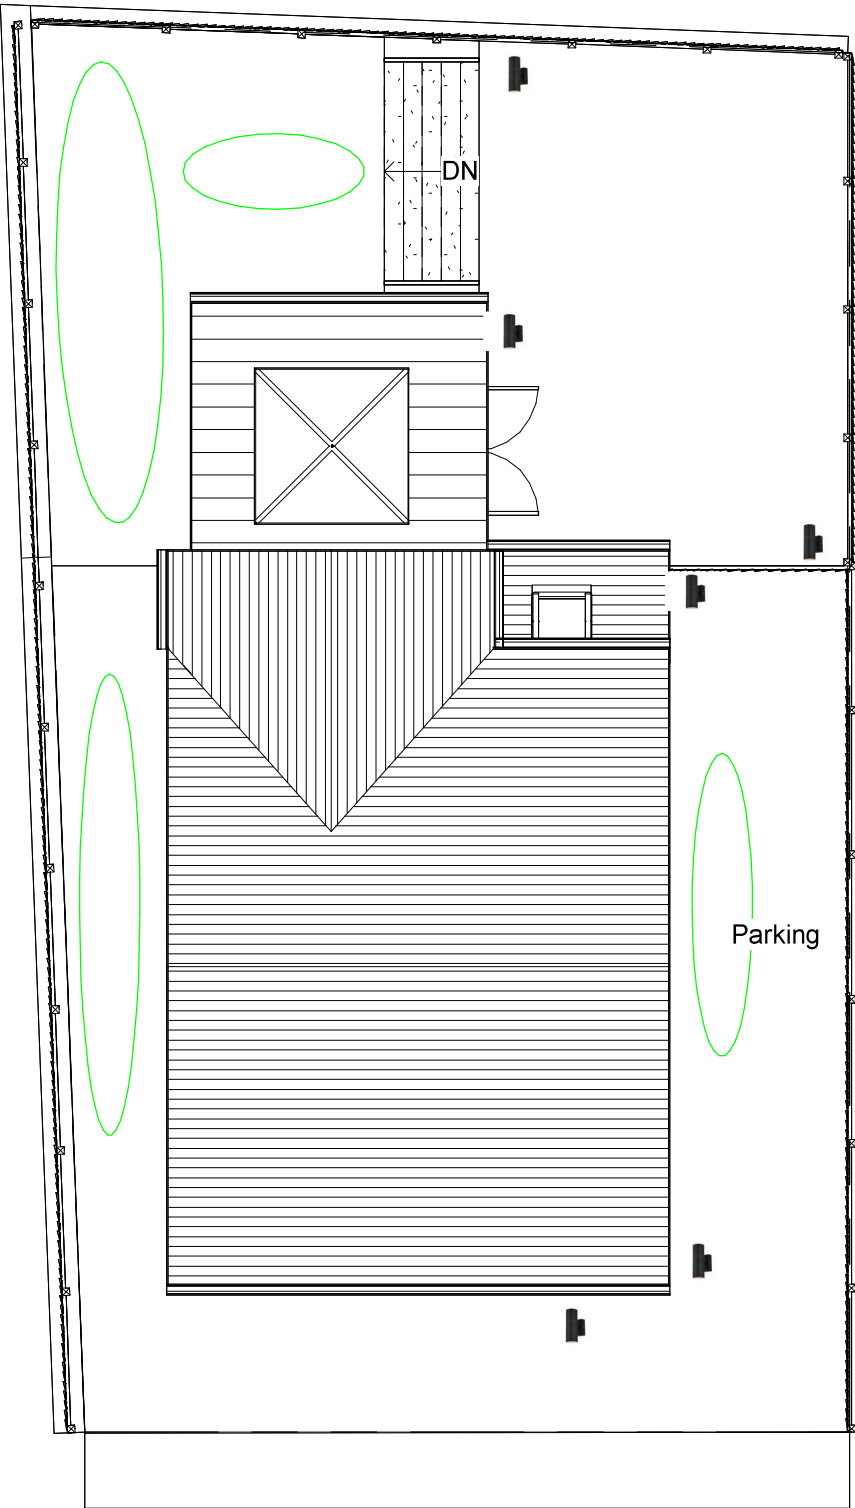

1 Proposed Site Lighting
1 : 100

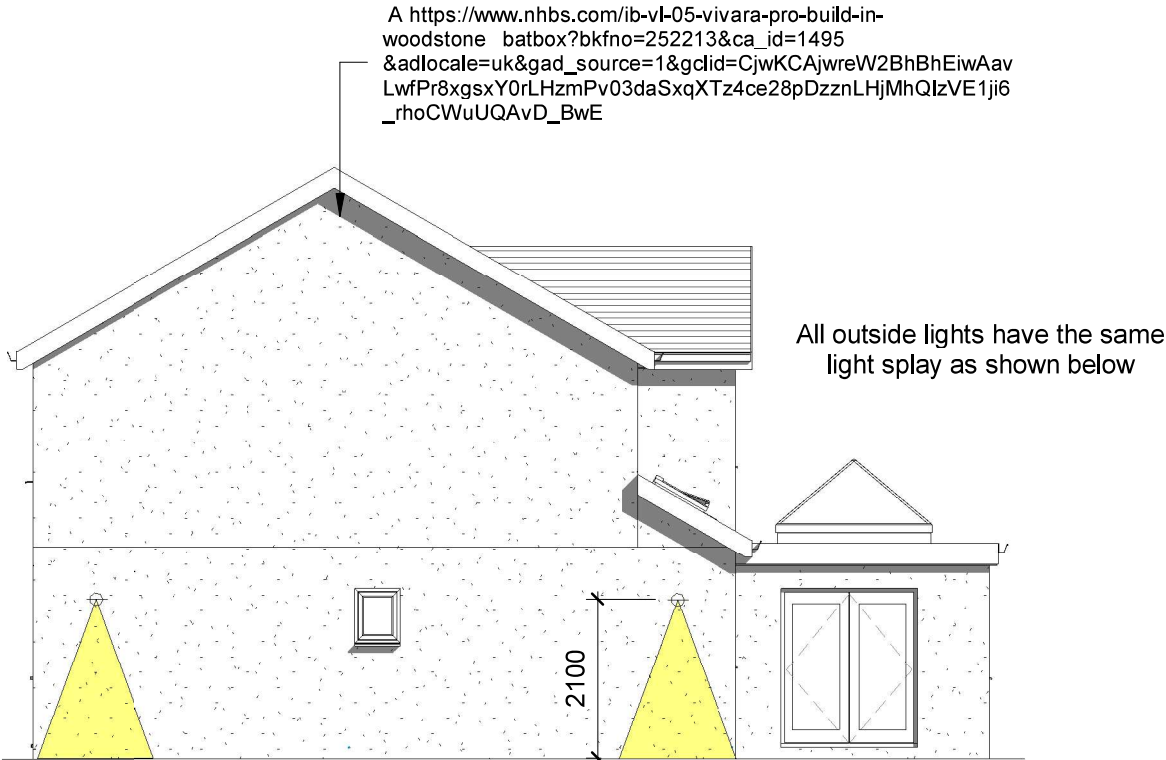

2 Proposed Side 2 Elevation Lighting
1 : 100

INDIGO DESIGN (Part of 3dcadwales Ltd) 5 Ashlea Drive,
Merthyr Tydfil, CF47 0NY Tele 01685 385746 Mob -
07940913216 Email: philip@3dcadwales.co.uk

This Drawing is Copyright,
Dimensions to be checked
on site and not scaled from
this drawing



PURPOSE OF ISSUE	DRWAING NUMBER
Planning Approval	ST-10

PROJECT
Single storey extension to side

SHEET
External Lighting

Address	Sardis Congregational Chapel, Station Terrace, Bedlinog, CF46 6TT
---------	--

Checked by	Drawn by	Scale (@ A3)
JH	PH	1 : 100

Rev No	Description	Date
A	Issue	15/09/2023