

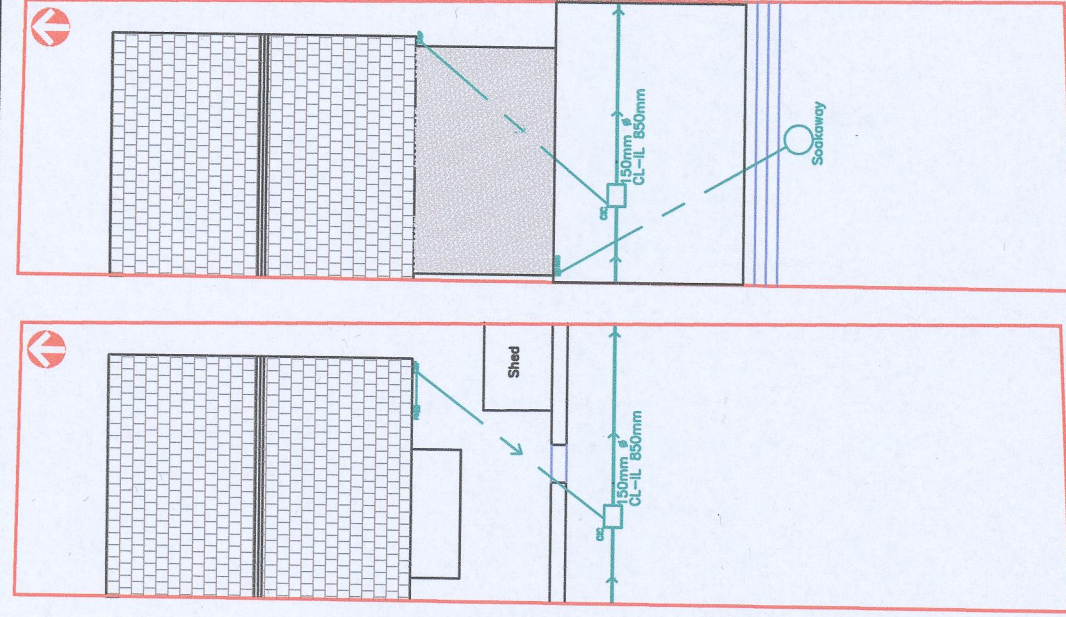
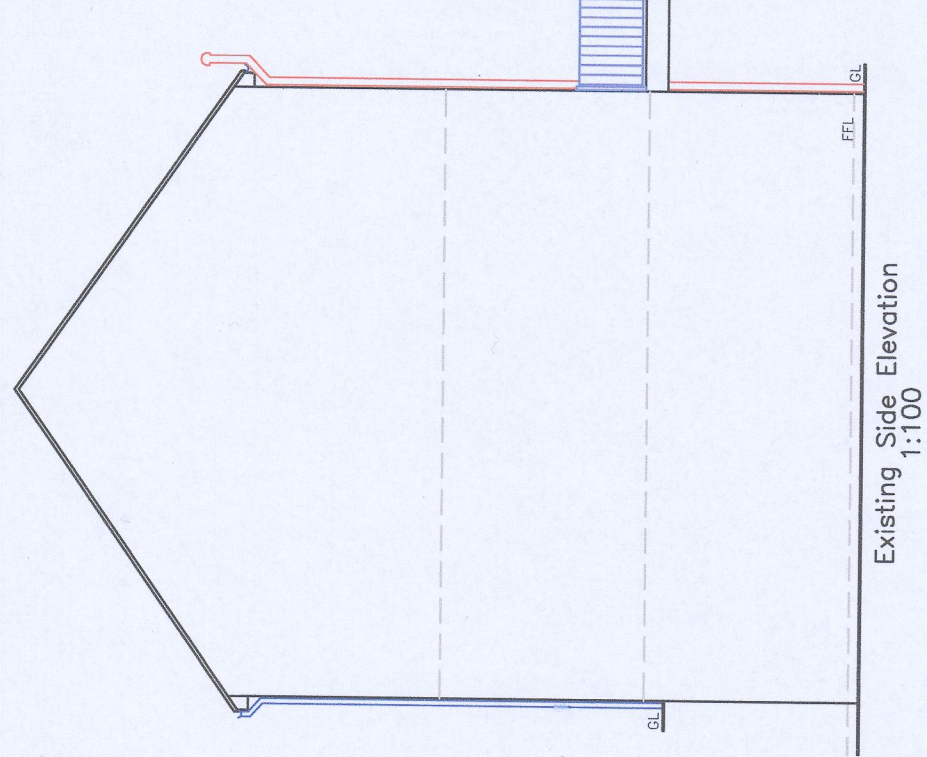
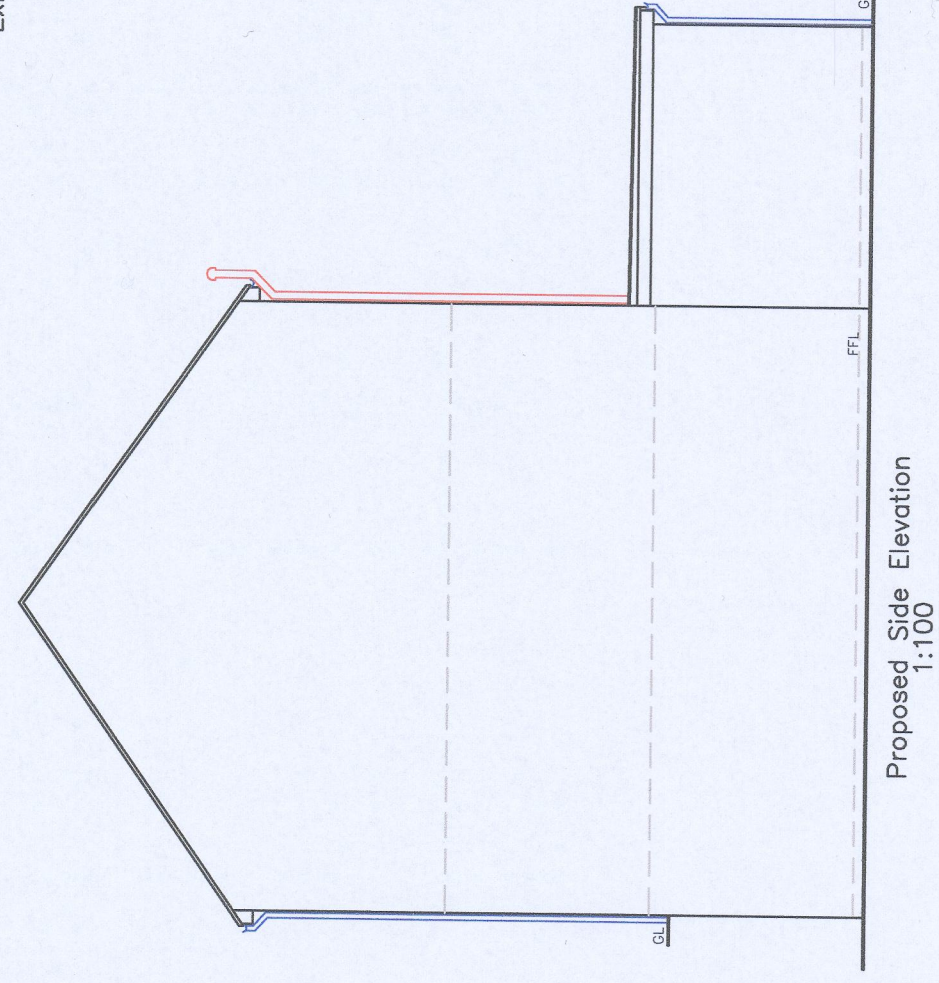
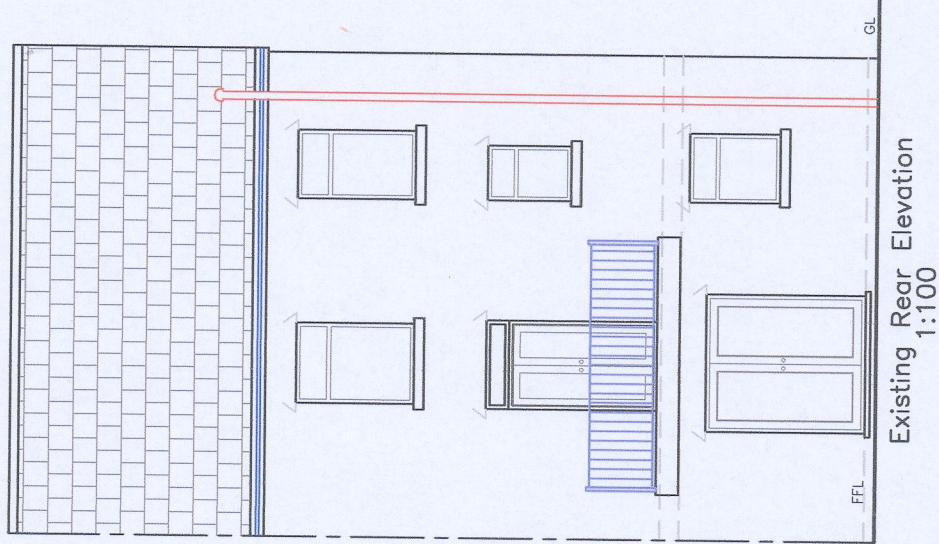
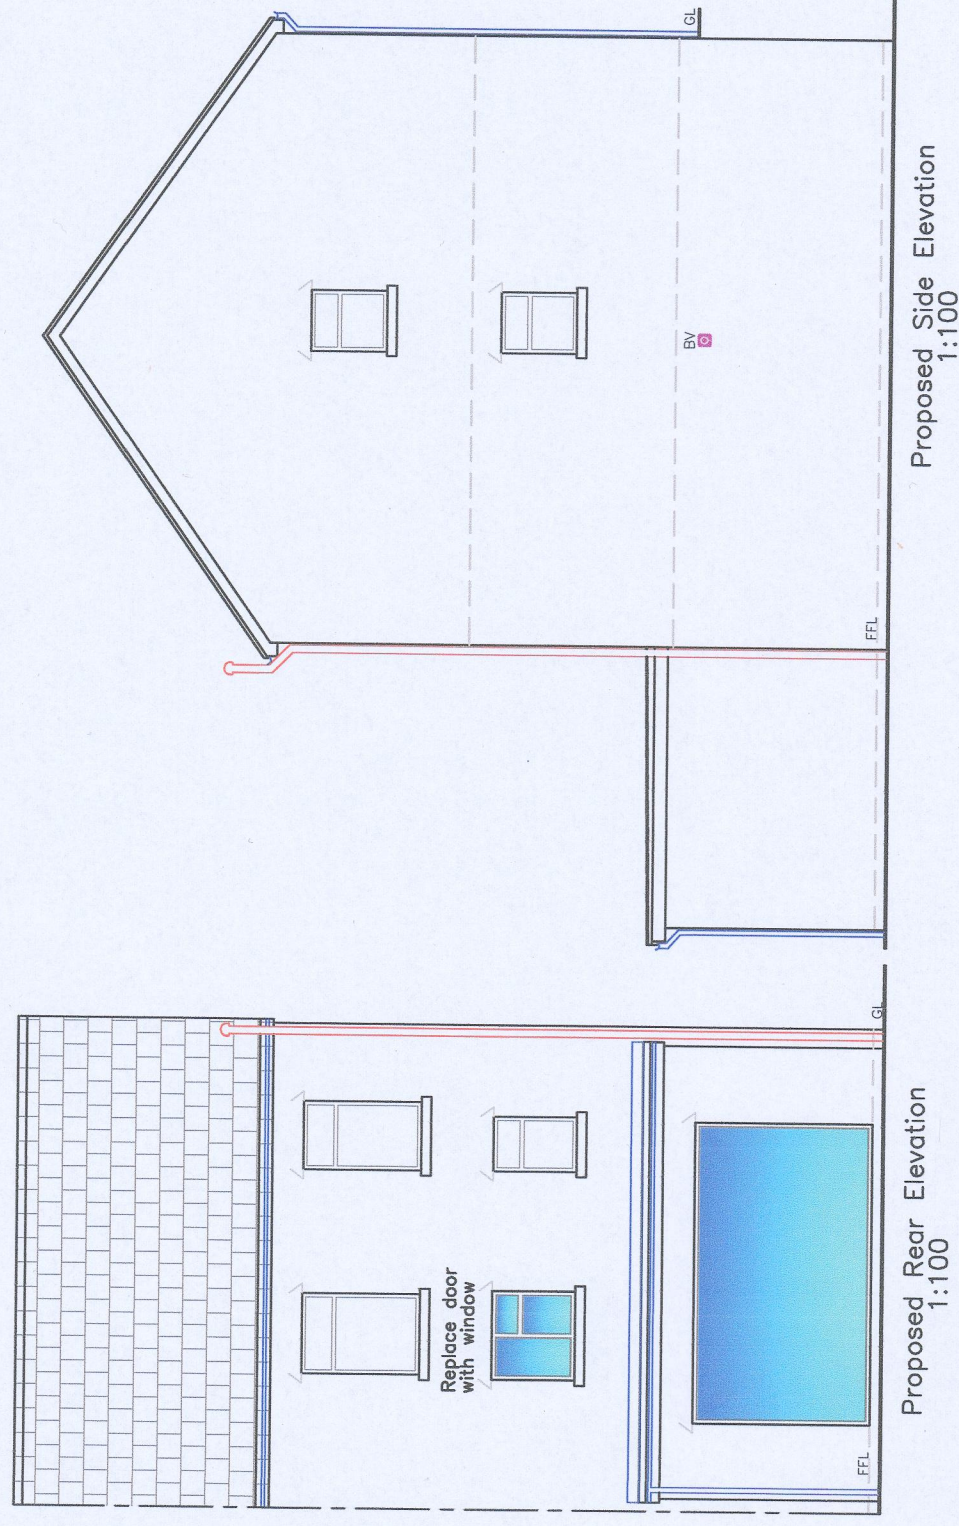
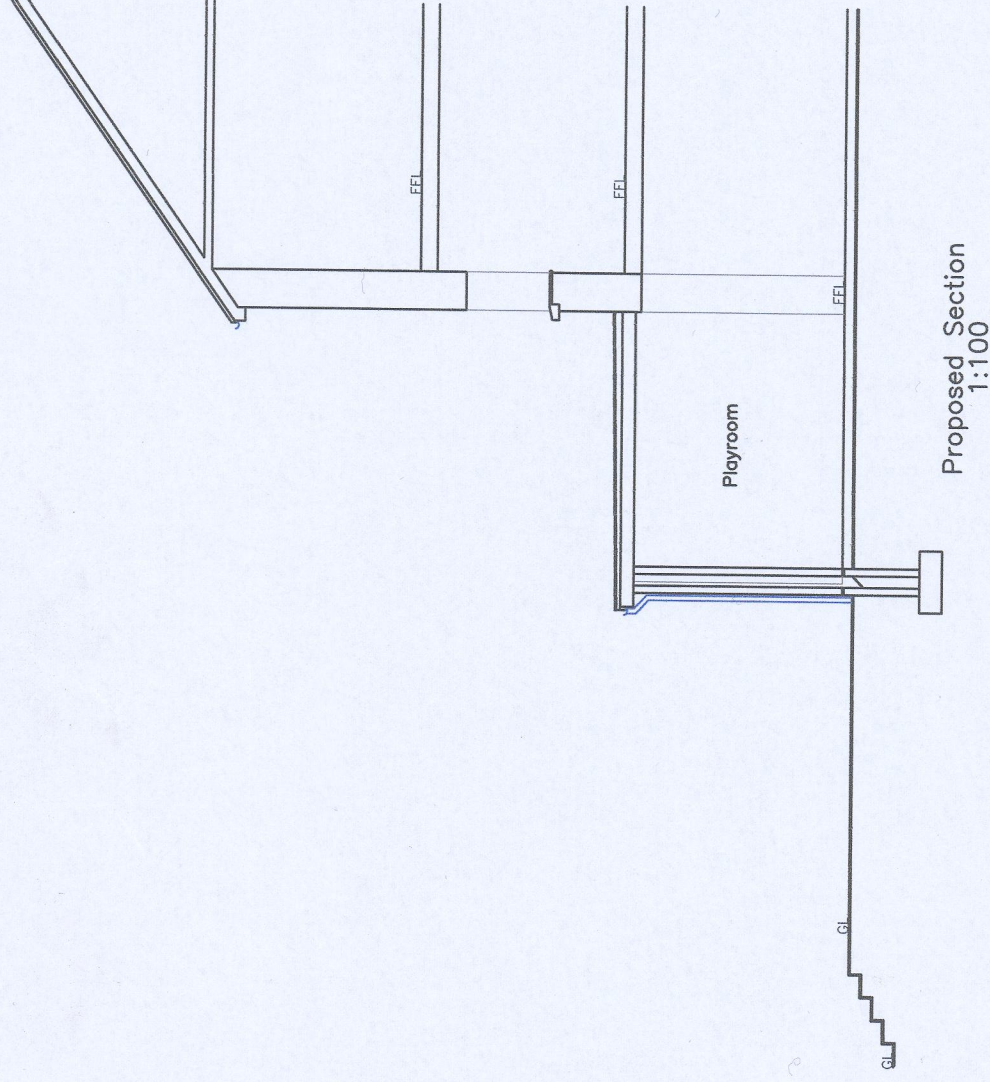
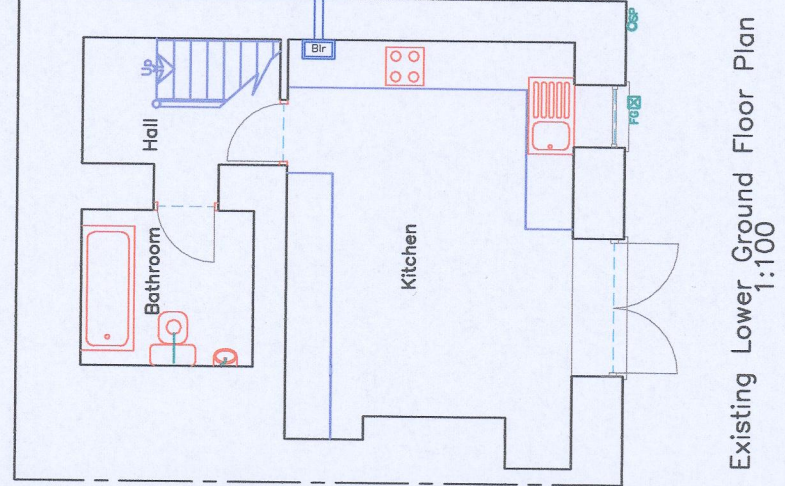
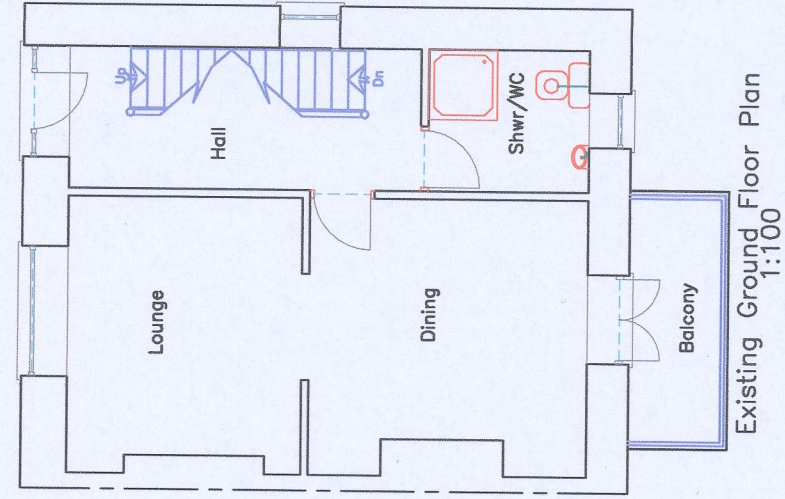
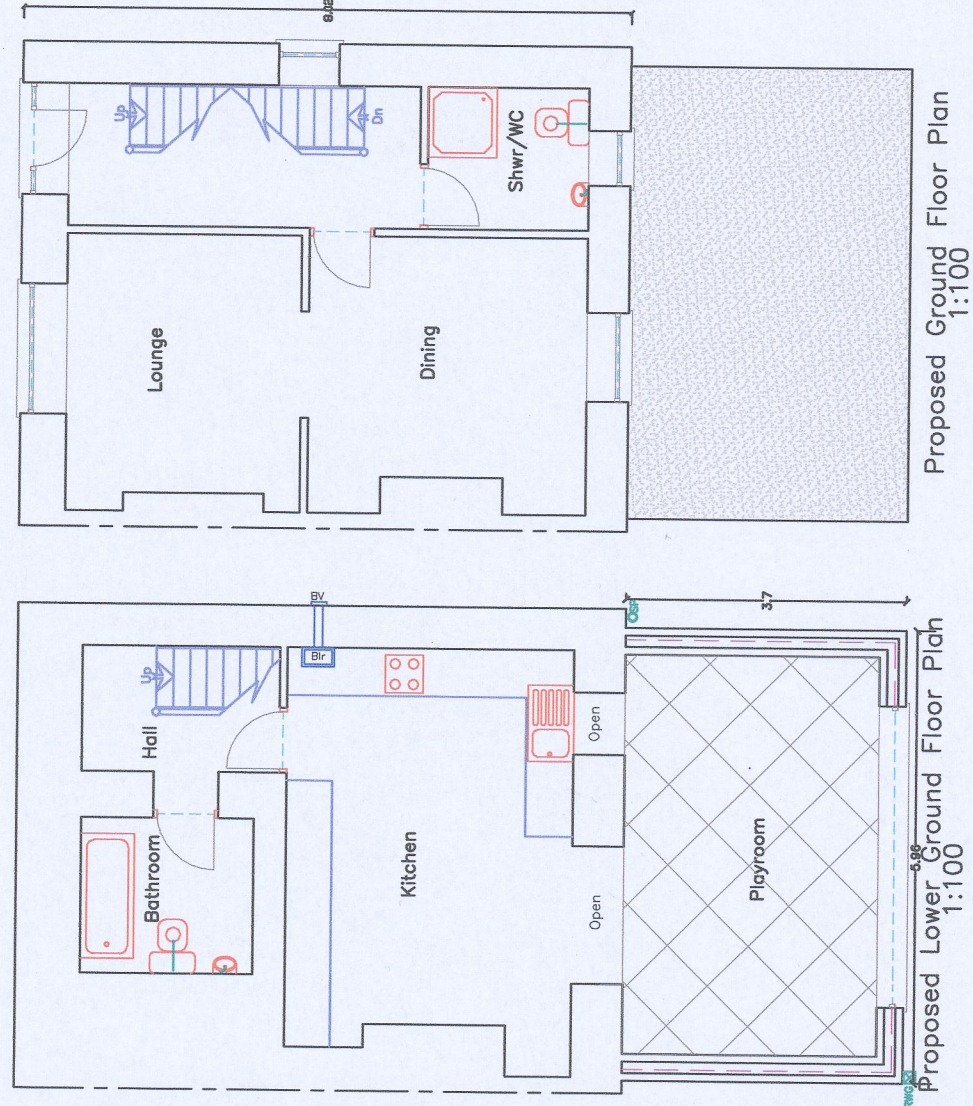


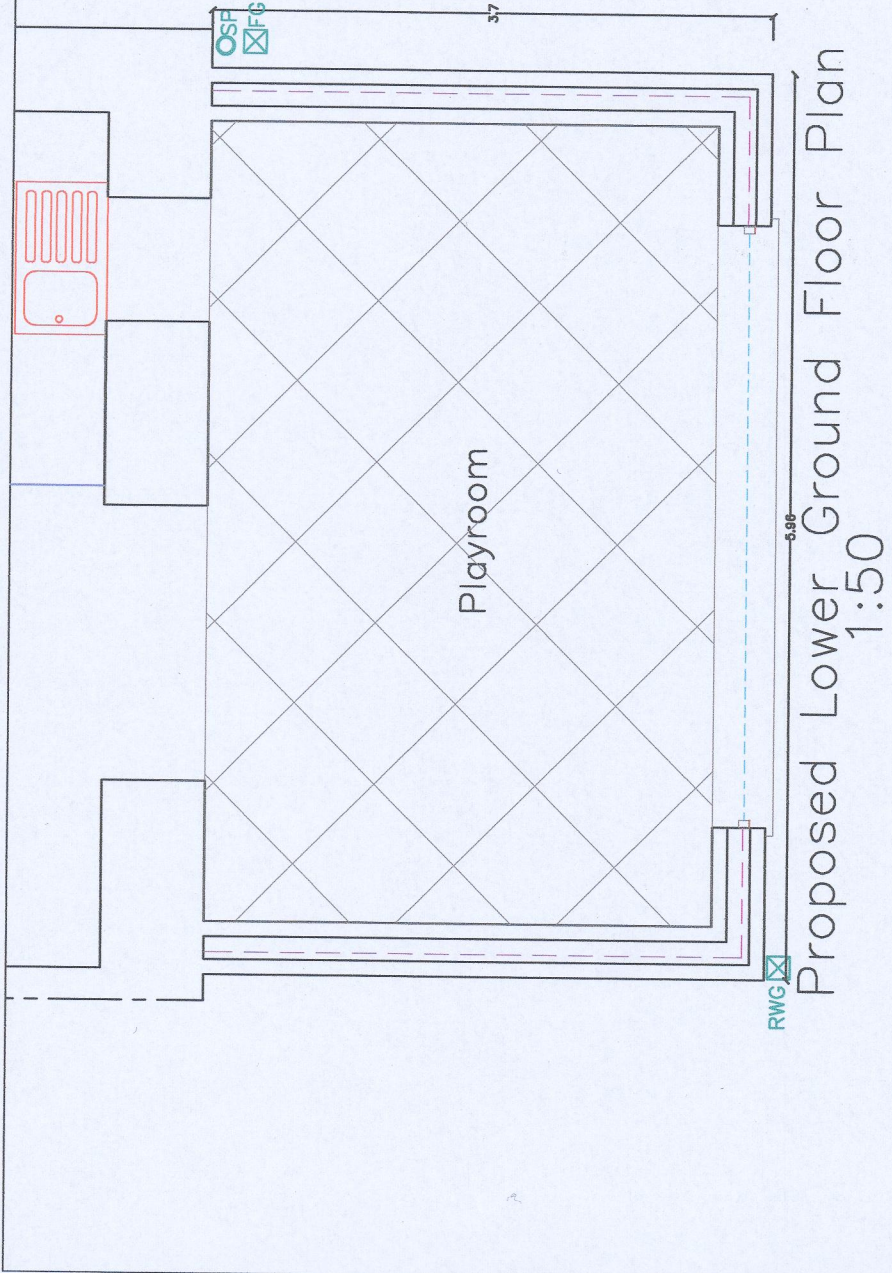

Existing Block Plan 1:200

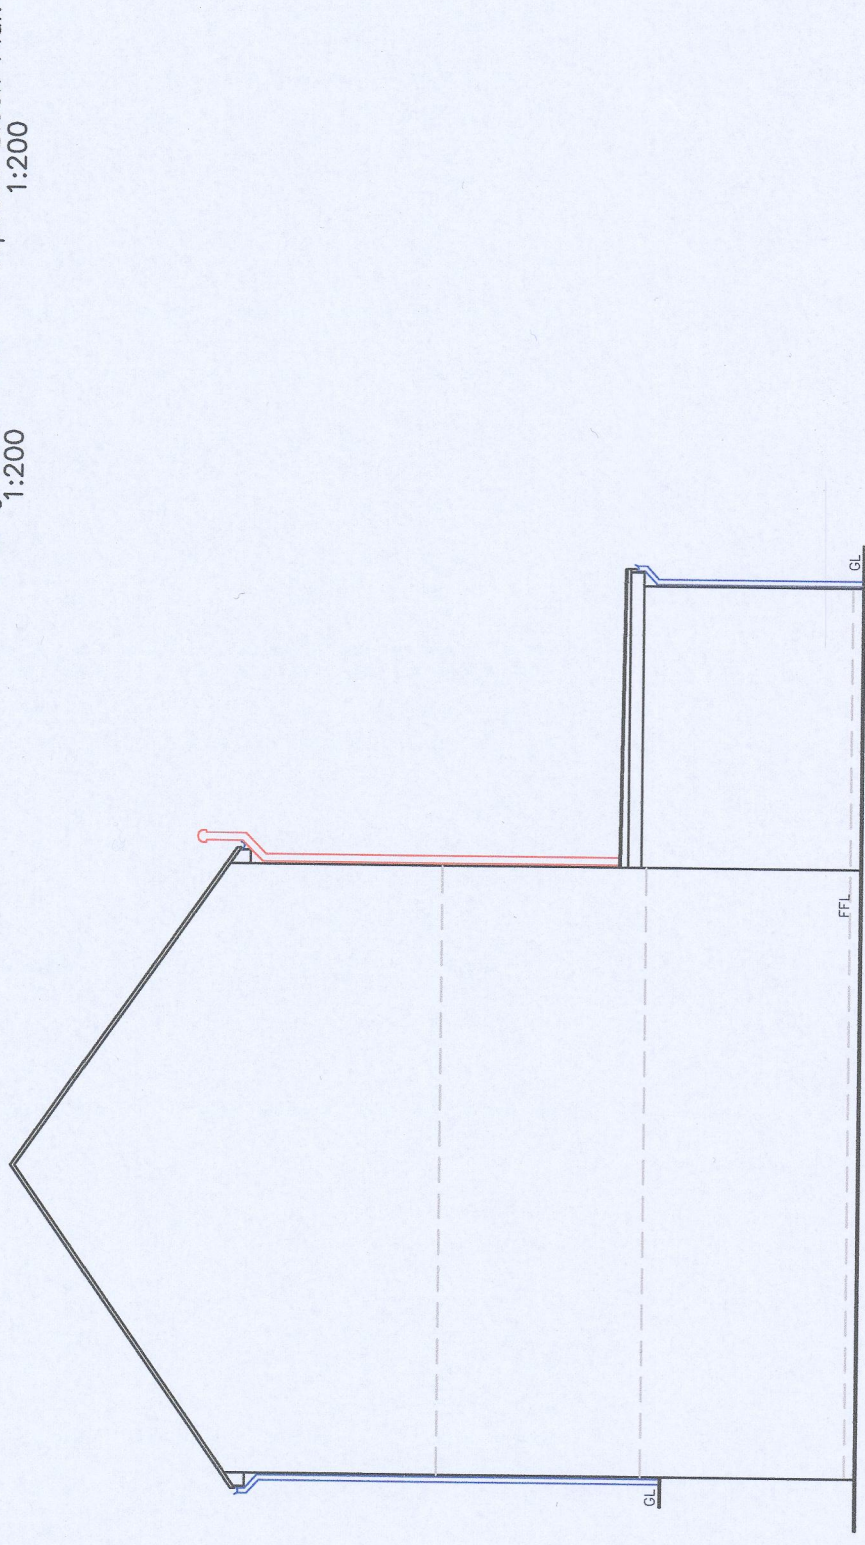

Proposed Block Plan 1:200

		Utopia Design Architectural Services Building Planning Application Support Paul Thomas: BSc (Hons) Tel: 01852 559230, Mob: 07908 725065	
Issued Only for Purpose Indicated Drawing Status: FOR PLANNING/BUILD CONTROL PURPOSES ONLY			
Address 17, Woodland Place Bedlinog Merthyr Tydfil CF46 6TN		Project Proposed Single Storey Rear Extension with Alterations	
Drawn by A2	Date DEC 22	Scale 1:50 1:100	Drawing No WOODLAND 17 01