



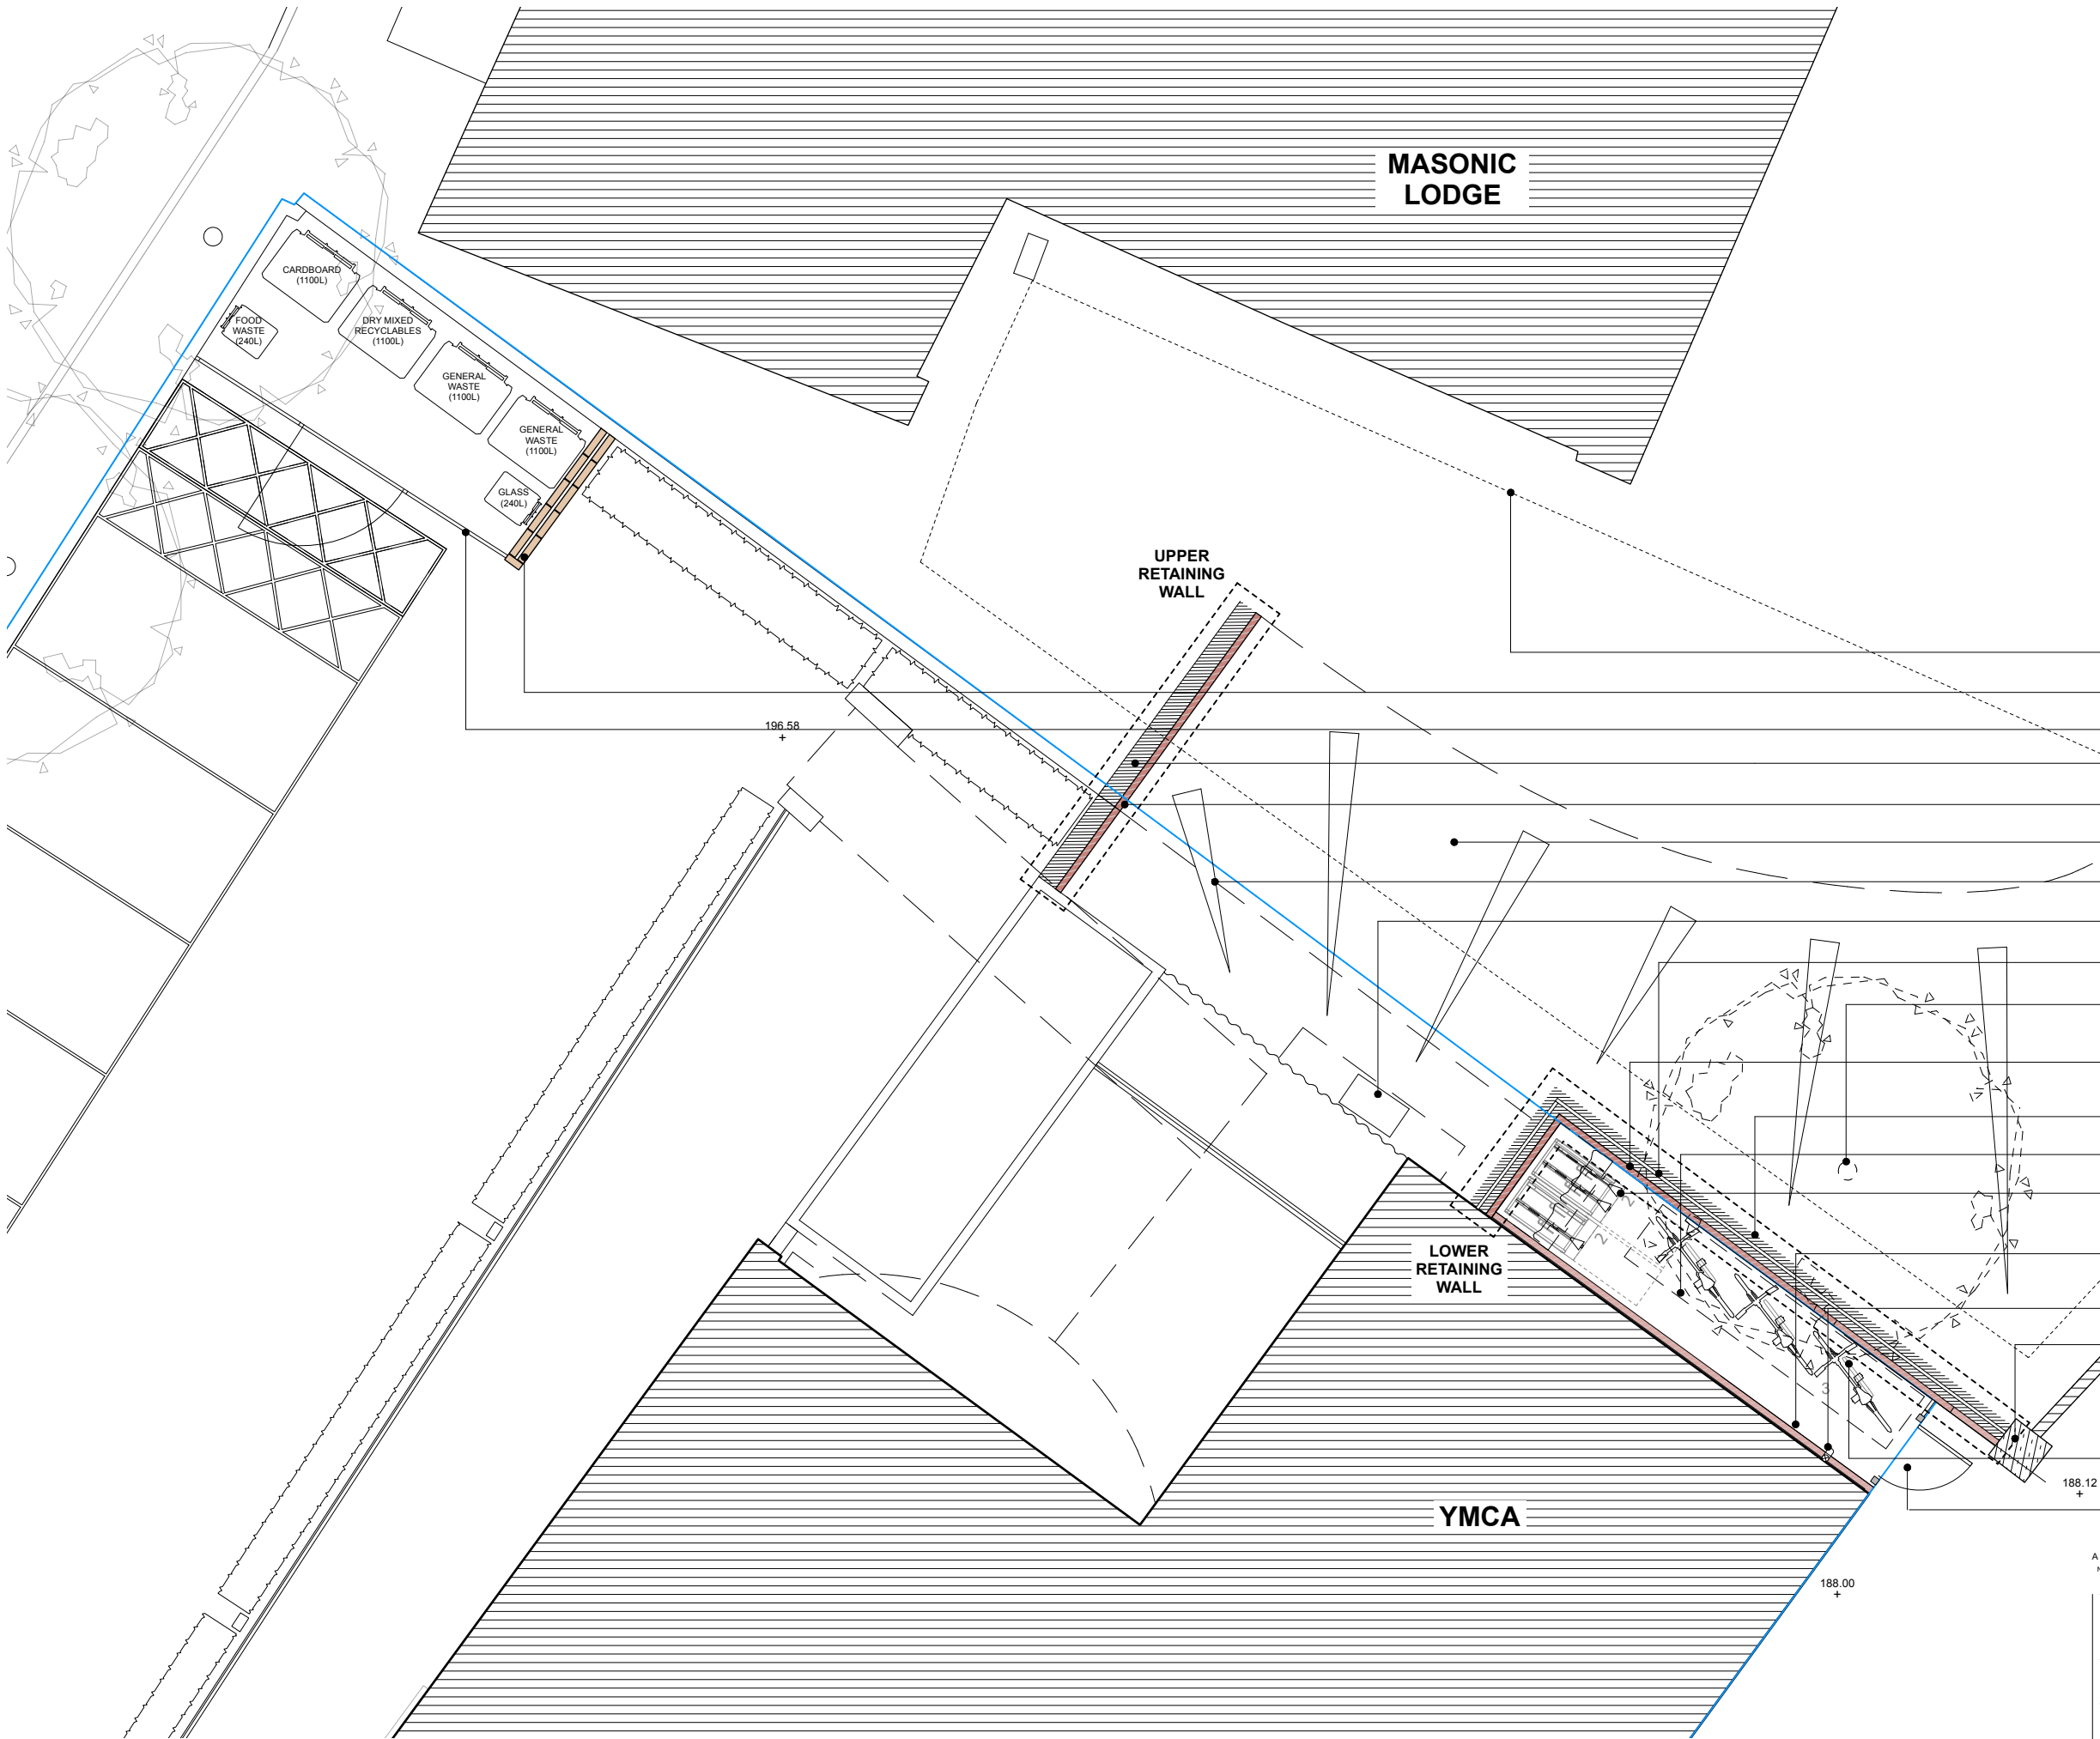

A_321.1 East Boundary Plan

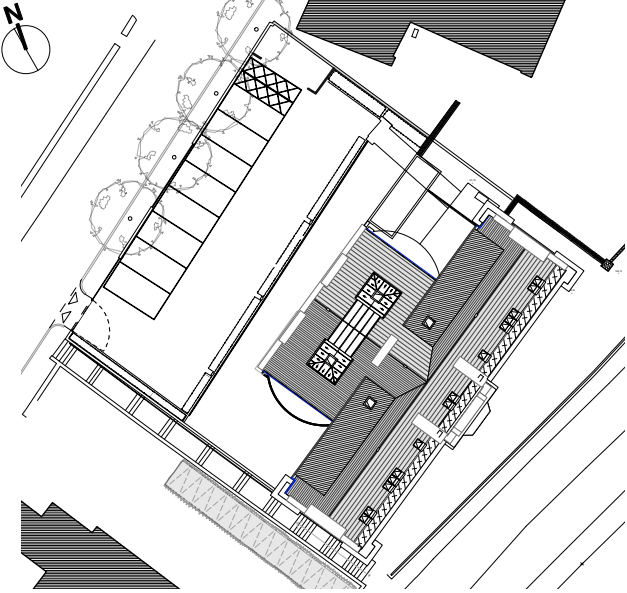

A_321.2 Key Plan

- Boundary of the site within client ownership
- Outline of area of proposed planting.
- See drawing 3510_A_325 for bin store details and drawings.
- Vertical hit and miss stained timber fence panels with a gate.
- New retaining wall, details and sizes to structural engineer's specification.
- New facing brick wall with half-round coping bricks to match existing, using salvaged where possible.
- Existing ground re-profiled and landscaped to landscape architect's details.
- Line of existing boundary wall portion to be demolished to enable alterations.
- Existing manhole.
- Imperial style steel fence sat upon the proposed retaining wall.
- Existing tree to be removed.
- New facing brick wall with half-round coping bricks, rebuilt to match existing and using salvaged where possible. Inside face of the rebuilt wall to line with the site boundary.
- New retaining wall, details and sizes to structural engineer's specification.
- Canopy shown dotted above the bicycle hoops.
- 2 no. semi vertical cycle racks with a total provision for 4no. bicycles.
- New low-level wall to mask exposed area of brick that was previously hidden below ground. Formed from new facing bricks to match existing and once-weathered coping stones, using salvaged where possible. Allow for a 25mm cavity between the new and existing walls.
- Existing RWP.
- New terracotta pier to mask the junction of the new retaining wall and the existing boundary wall to the Masonic Lodge.
- Bicycle hoops on angle
- New gate

A 09/01/2023 Cycle storage layout amended. Site boundary line omitted. Re-landscaped area revised.
NO. DATE REVISION

CLIENT		DAVIES SUTTON ARCHITECTS	
Merthyr Tydfil CBC		Penheud Studios • Penheud Street Grangelown • Cardiff • CF11 7LU Tel: 020 2066 4465 • Fax: 020 2066 4411 E-mail: office@davies-sutton.co.uk Web: www.davies-sutton.co.uk	
PROJECT		YMCA, Merthyr Tydfil	
DRAWING TITLE		East Boundary Alterations - Proposed Plan	
DRAWN/CHECKED	SCALE	DATE	DRAWING NO.
TR	1:50@A1	13/06/2022	3510_A_321
			REV. A

DO NOT SCALE FOR CONSTRUCTION PURPOSES • ALL DIMENSIONS TO BE CHECKED ON SITE • NOTIFY ARCHITECT OF ALL DISCREPANCIES • THIS DRAWING IS COPYRIGHT