




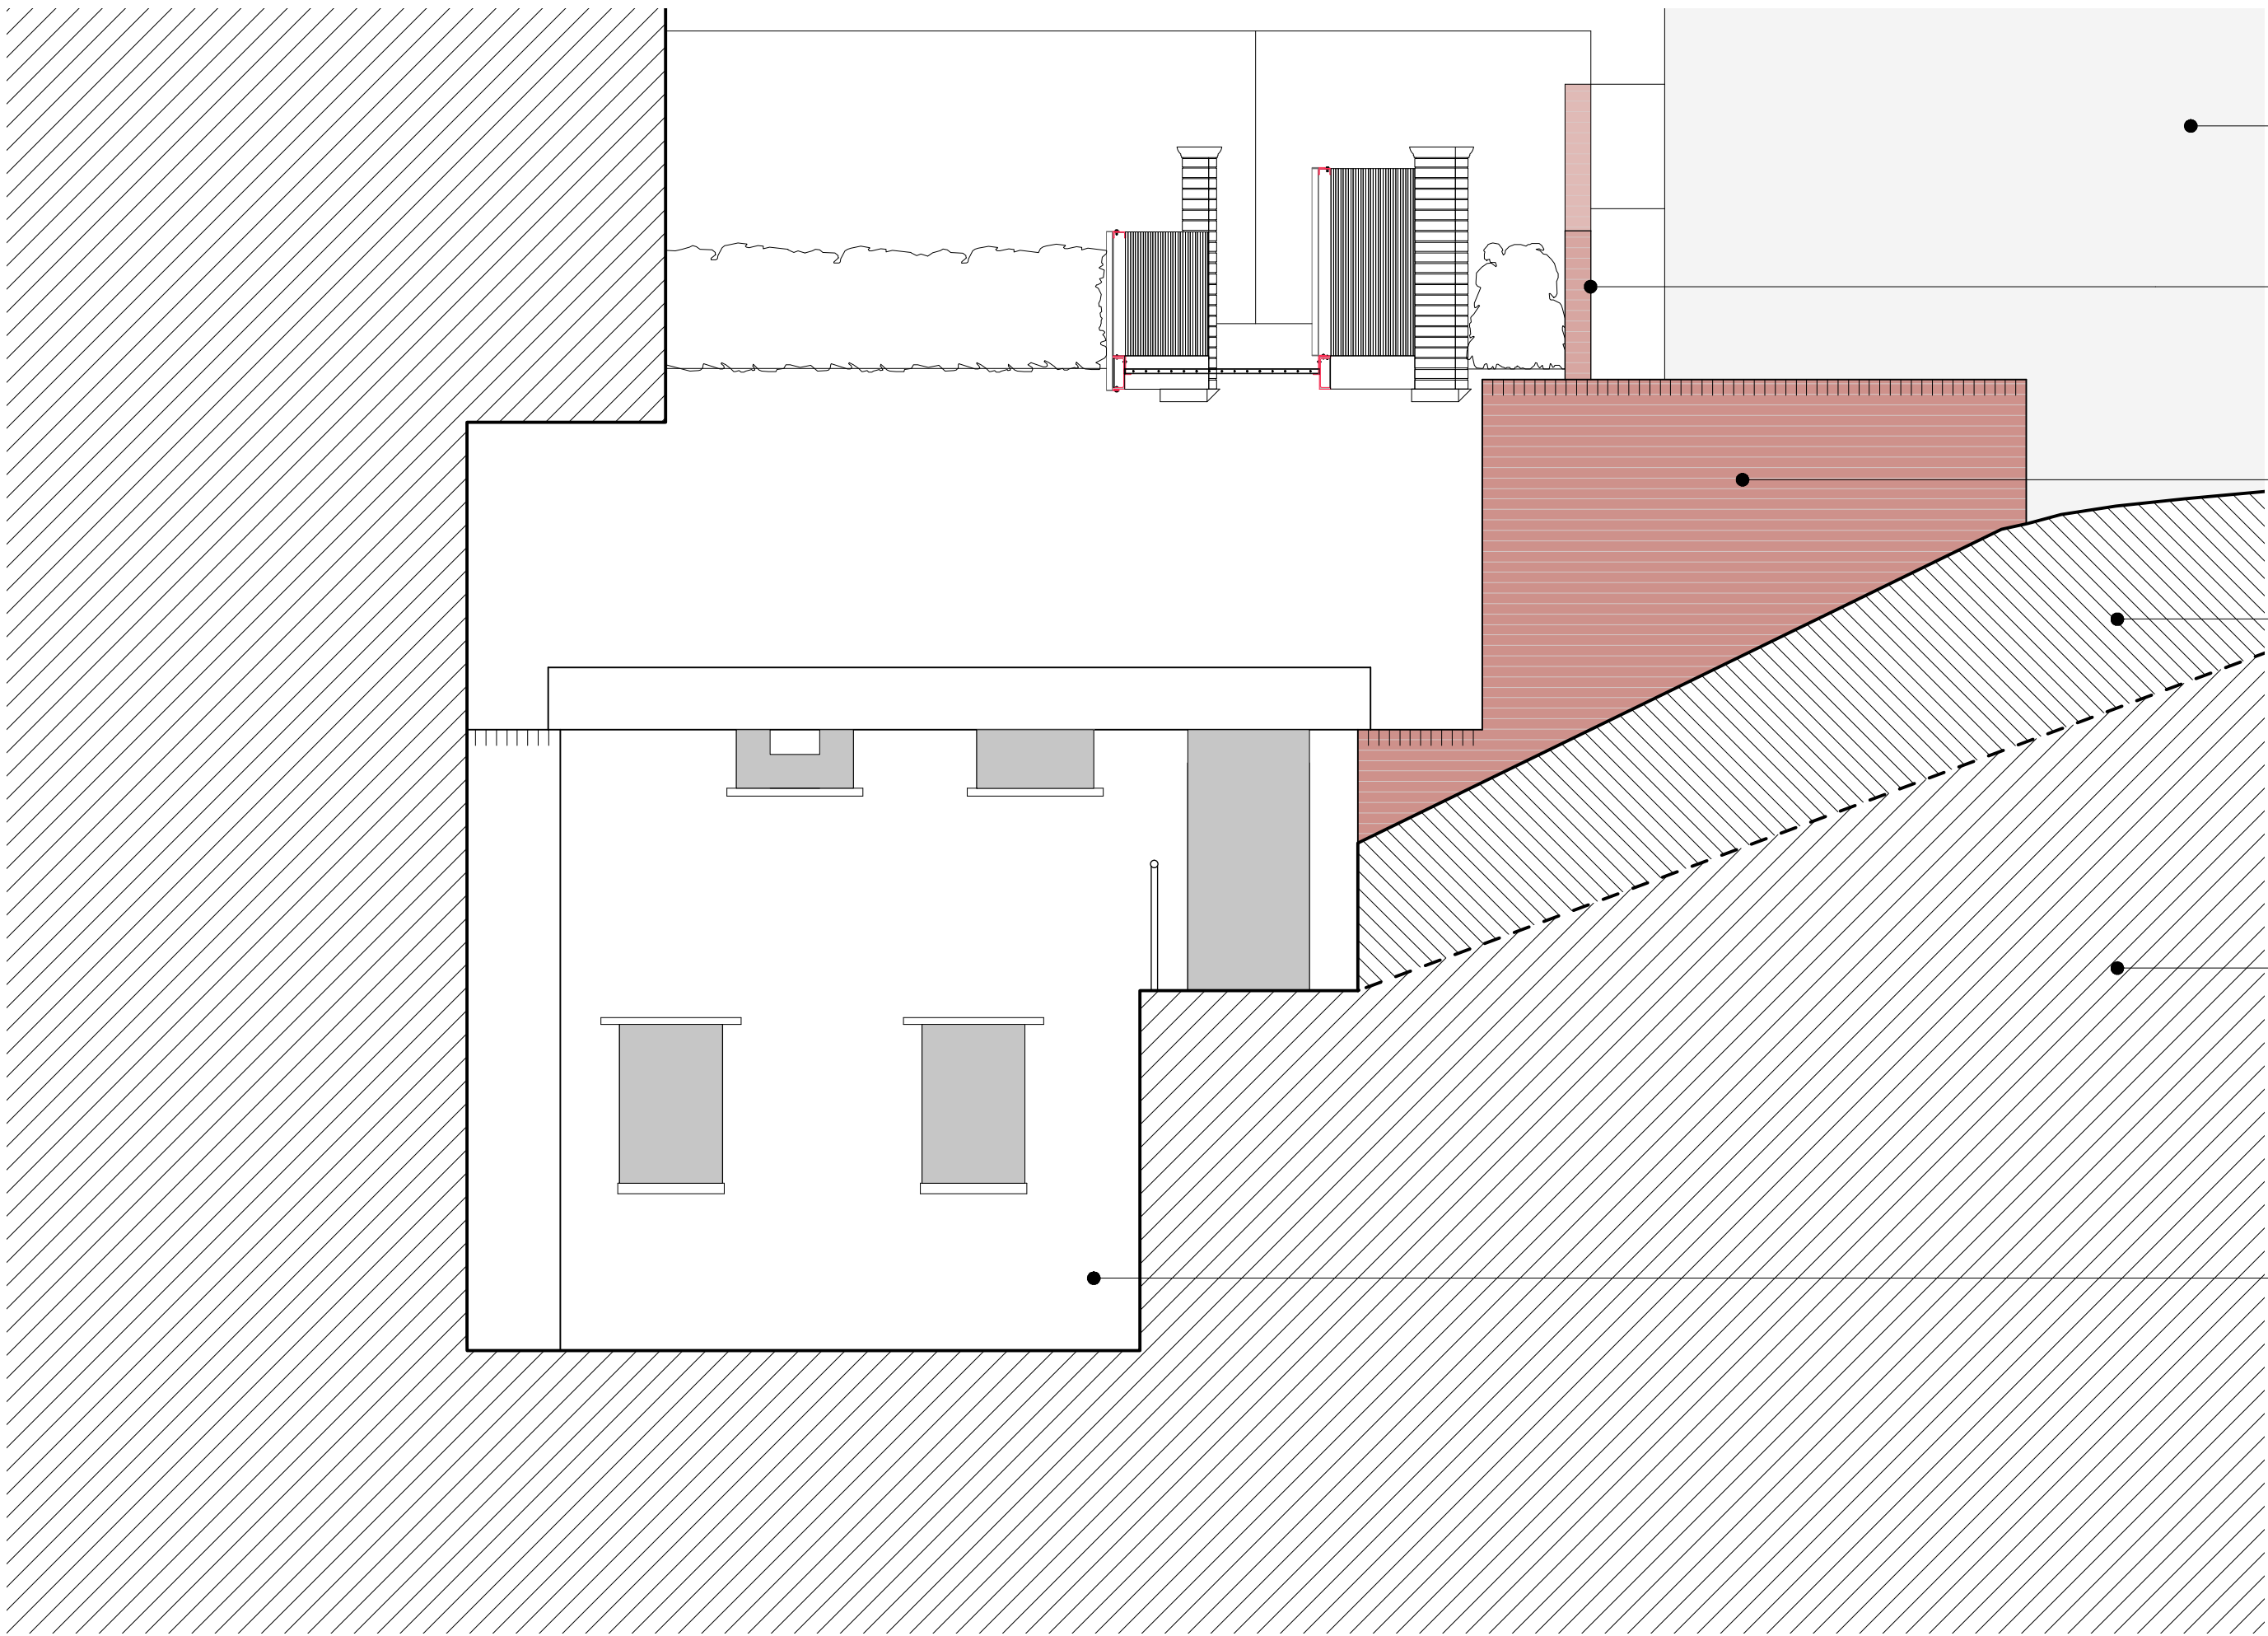

A_323.1 Section C-C

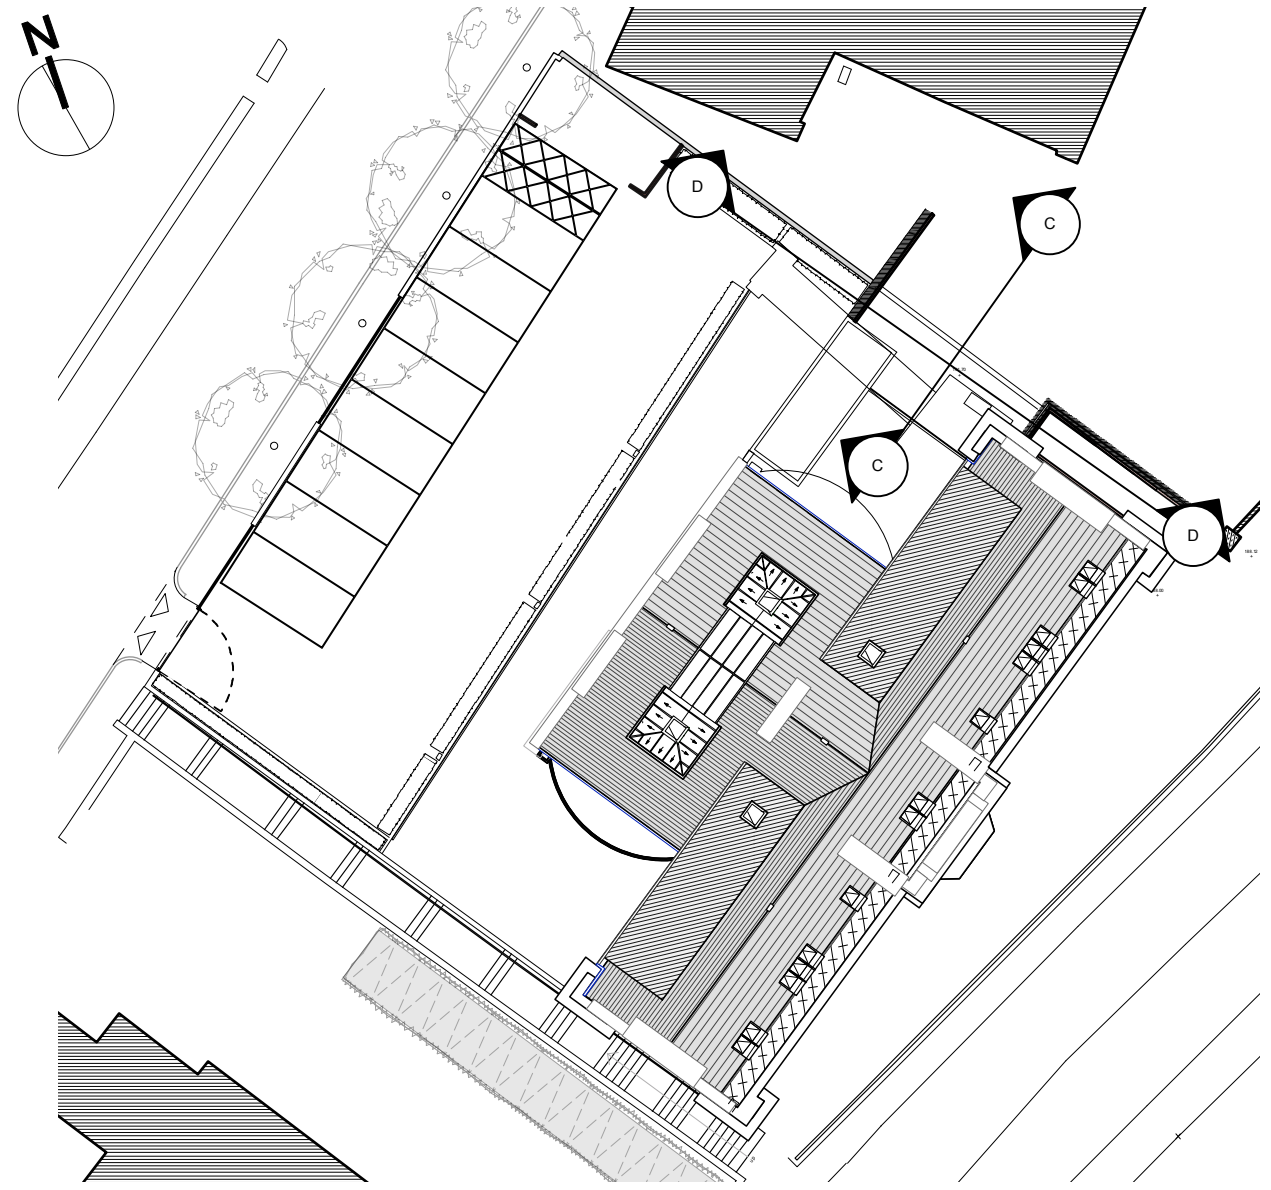

A_323.3 Key Plan

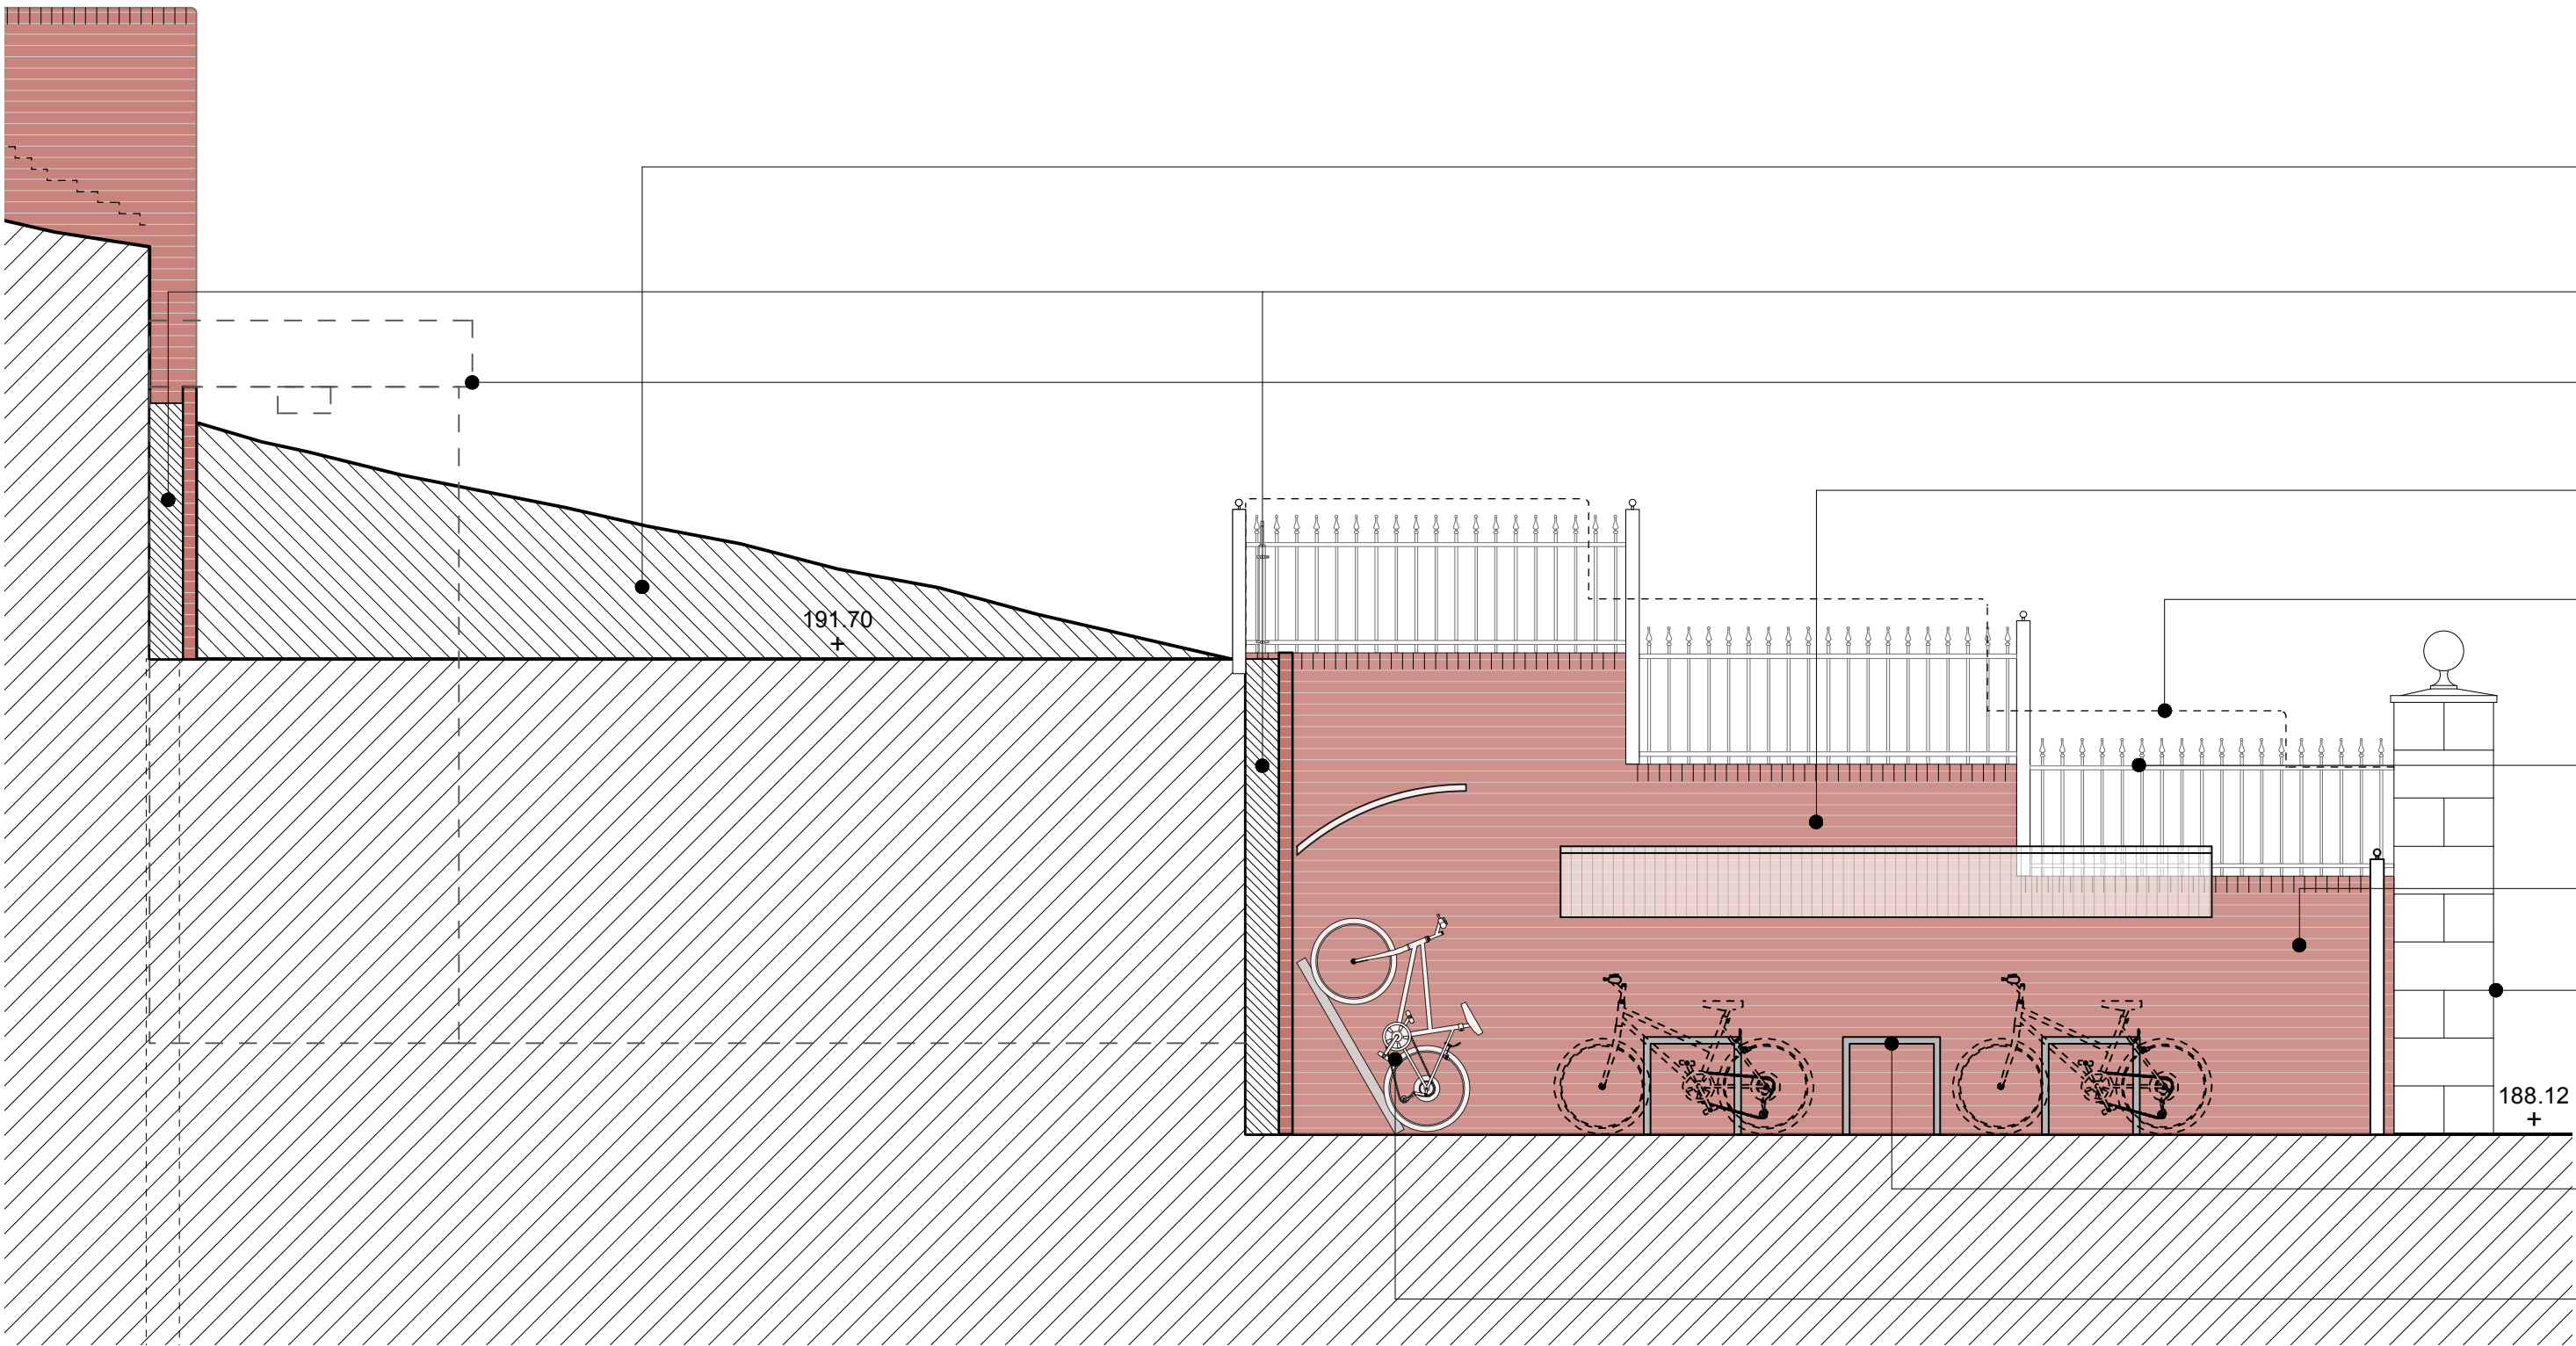

A_323.2 Section D-D

A	10/01/2023	Cycle storage layout amended.
NO.	DATE	REVISION
CLIENT		
Merthyr Tydfil CBC		
PROJECT		
YMCA, Merthyr Tydfil		
DRAWING TITLE		
East Boundary Alterations - Proposed Sections 02		
DRAWN/CHECKED		
TR	1:50@A1	14/06/2022
SCALE		
DATE		
DRAWING NO.		
3510_A_323		
REV.		
A		

DO NOT SCALE FOR CONSTRUCTION PURPOSES • ALL DIMENSIONS TO BE CHECKED ON SITE • NOTIFY ARCHITECT OF ALL DISCREPANCIES • THIS DRAWING IS COPYRIGHT