



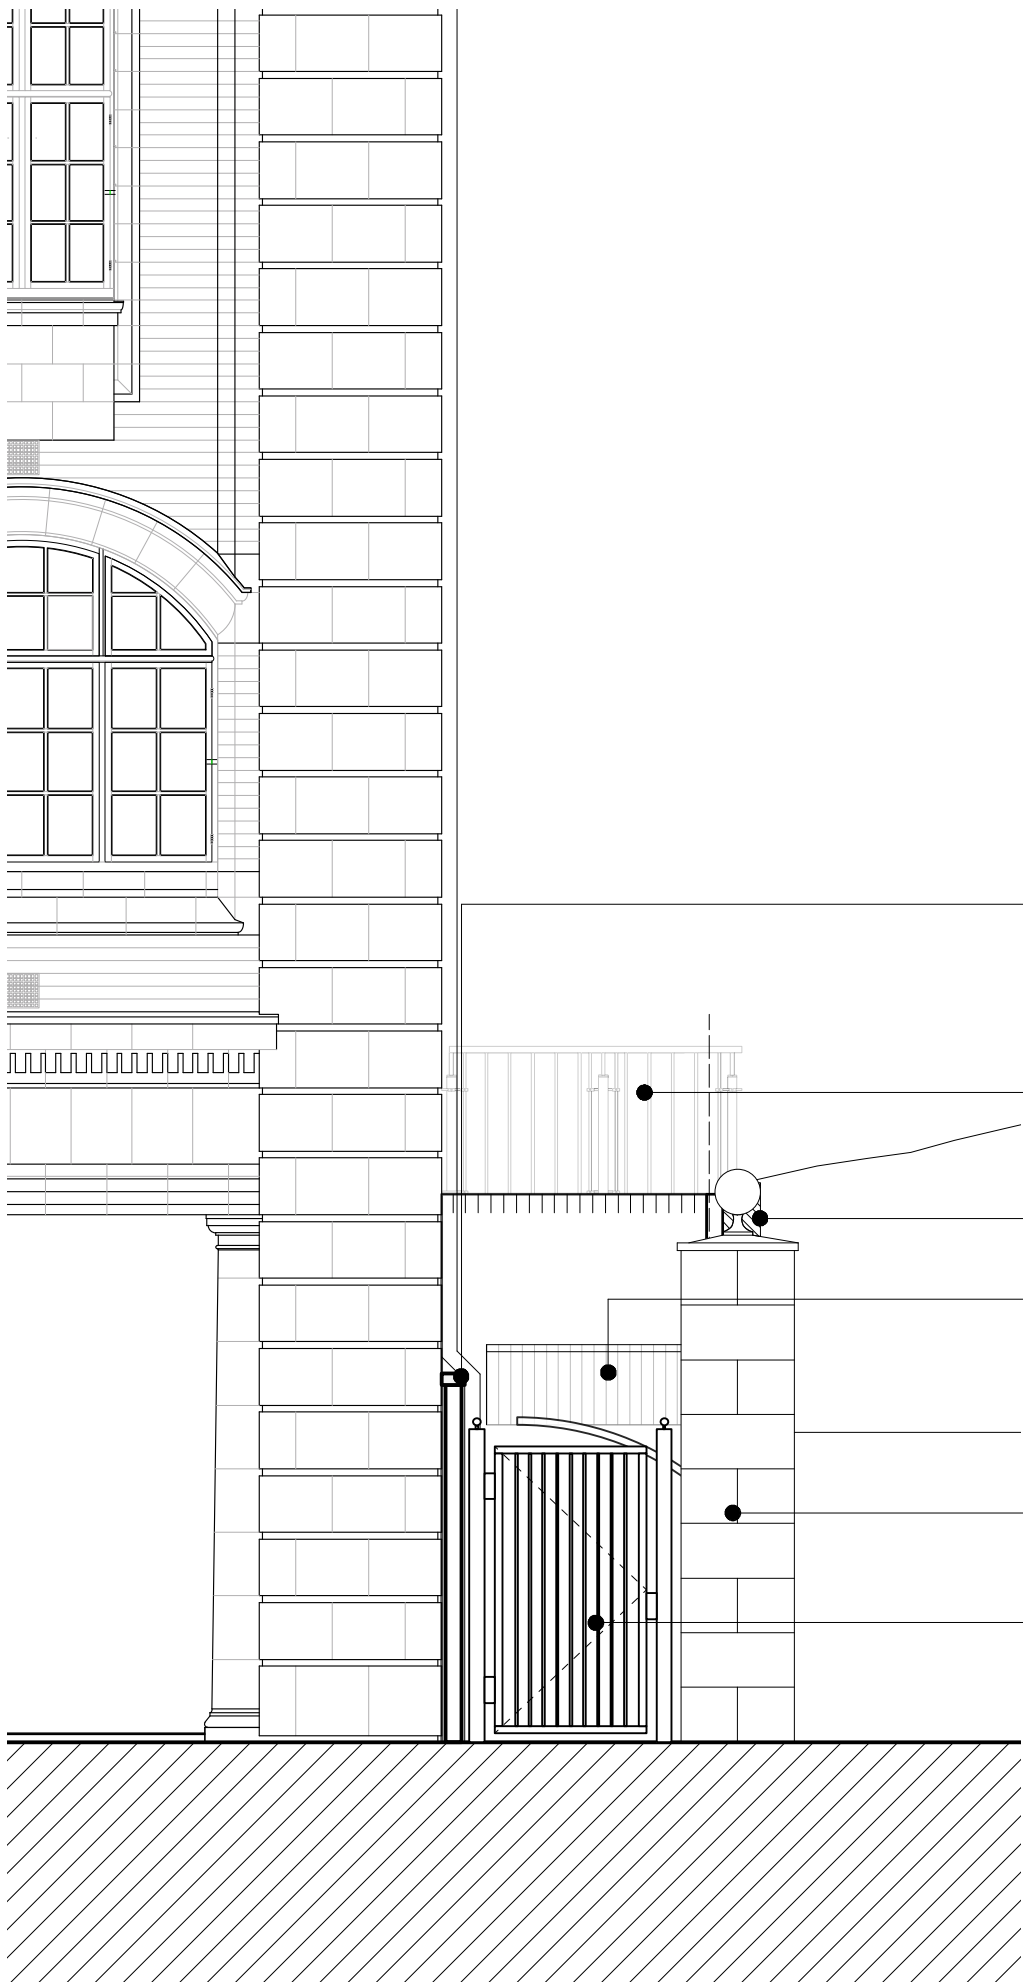


- New low-level wall to mask exposed area of brick that was previously hidden below ground. Formed from new facing bricks to match existing and once-weathered coping stones, using salvaged where possible. Allow for a 25mm cavity between the new and existing walls.
- New balustrade sat upon the top of the new retaining wall.
- New retaining wall, details and sizes to structural engineer's specification.
- New wall mounted bicycle shelter roof.
- New terracotta pier to mask the junction between the new retaining wall and the existing wall to the Masonic Lodge.
- New metal gates.

A_324.1 Elevation E-E

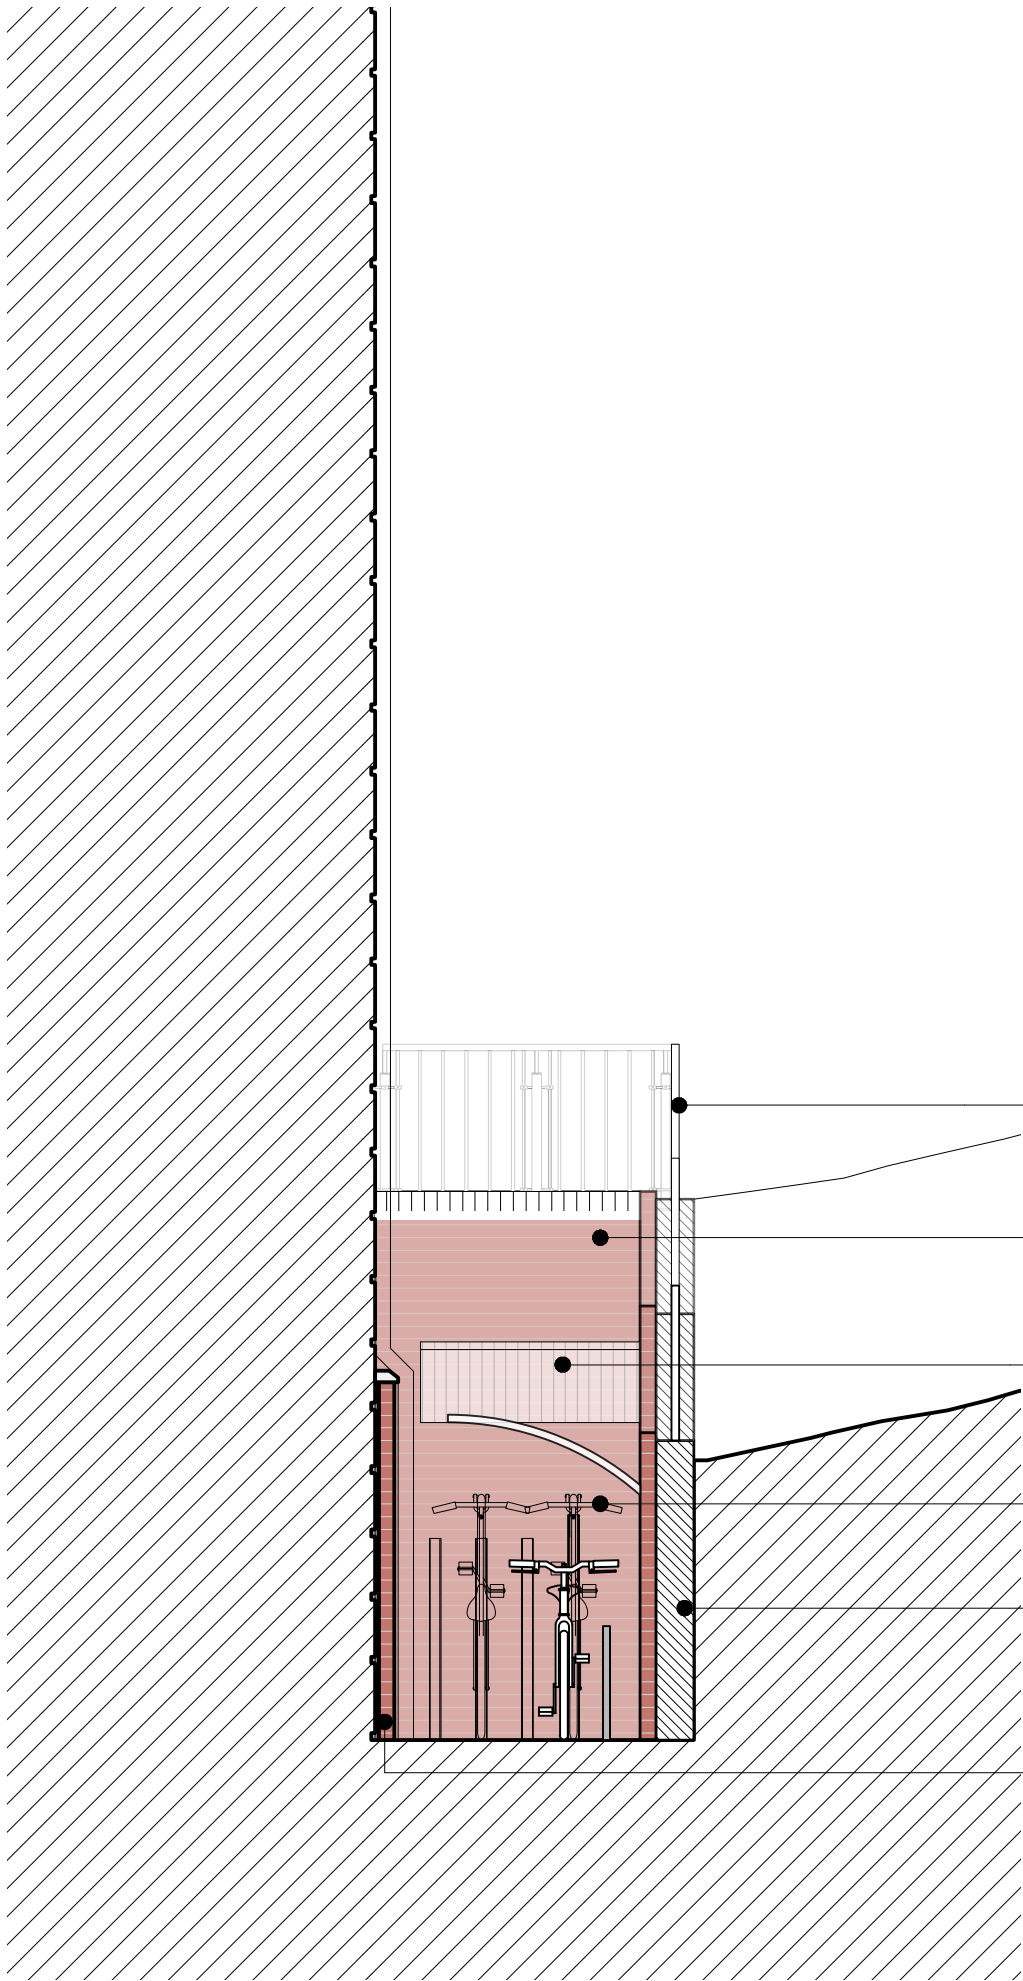


- New balustrades sat upon the top of the new retaining wall.
- New wall to be built using new facing bricks and half-round coping bricks to match existing, using salvaged where possible.
- New wall mounted bicycle shelter roof.
- New semi vertical bicycle rack.
- New retaining wall, details and sizes to structural engineer's specification.
- New low-level wall to mask exposed area of brick that was previously hidden below ground. Formed from new facing bricks to match existing and once-weathered coping stones, using salvaged where possible. Allow for a 25mm cavity between the new and existing walls.

A_324.2 Section F-F

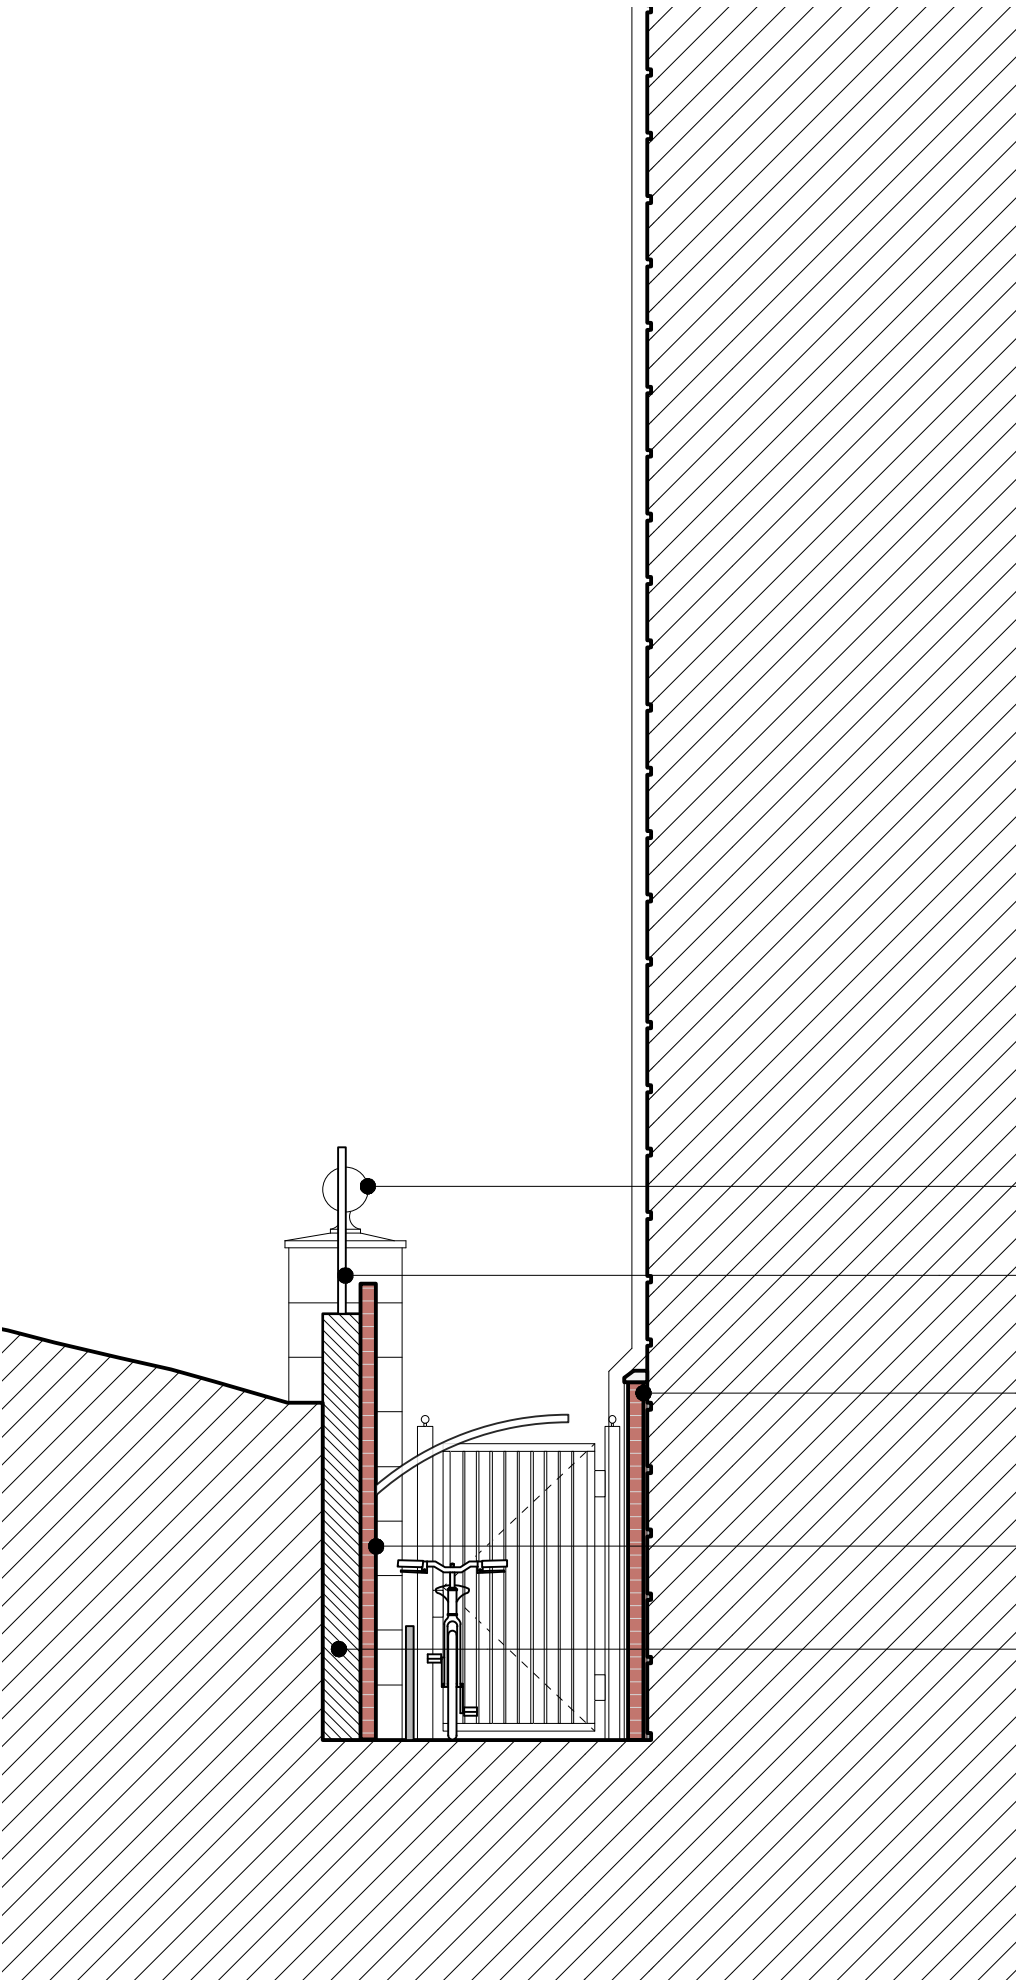

- New terracotta pier to mask the junction between the new retaining wall and the existing wall to the Masonic Lodge.
- New balustrades sat upon the top of the new retaining wall.
- New low-level wall to mask exposed area of brick that was previously hidden below ground. Formed from new facing bricks to match existing and once-weathered coping stones, using salvaged where possible. Allow for a 25mm cavity between the new and existing walls.
- Walls to be rebuilt using new facing bricks and half-round coping bricks to match existing, using salvaged where possible.
- New retaining wall, details and sizes to structural engineer's specification.

A_324.3 Section G-G

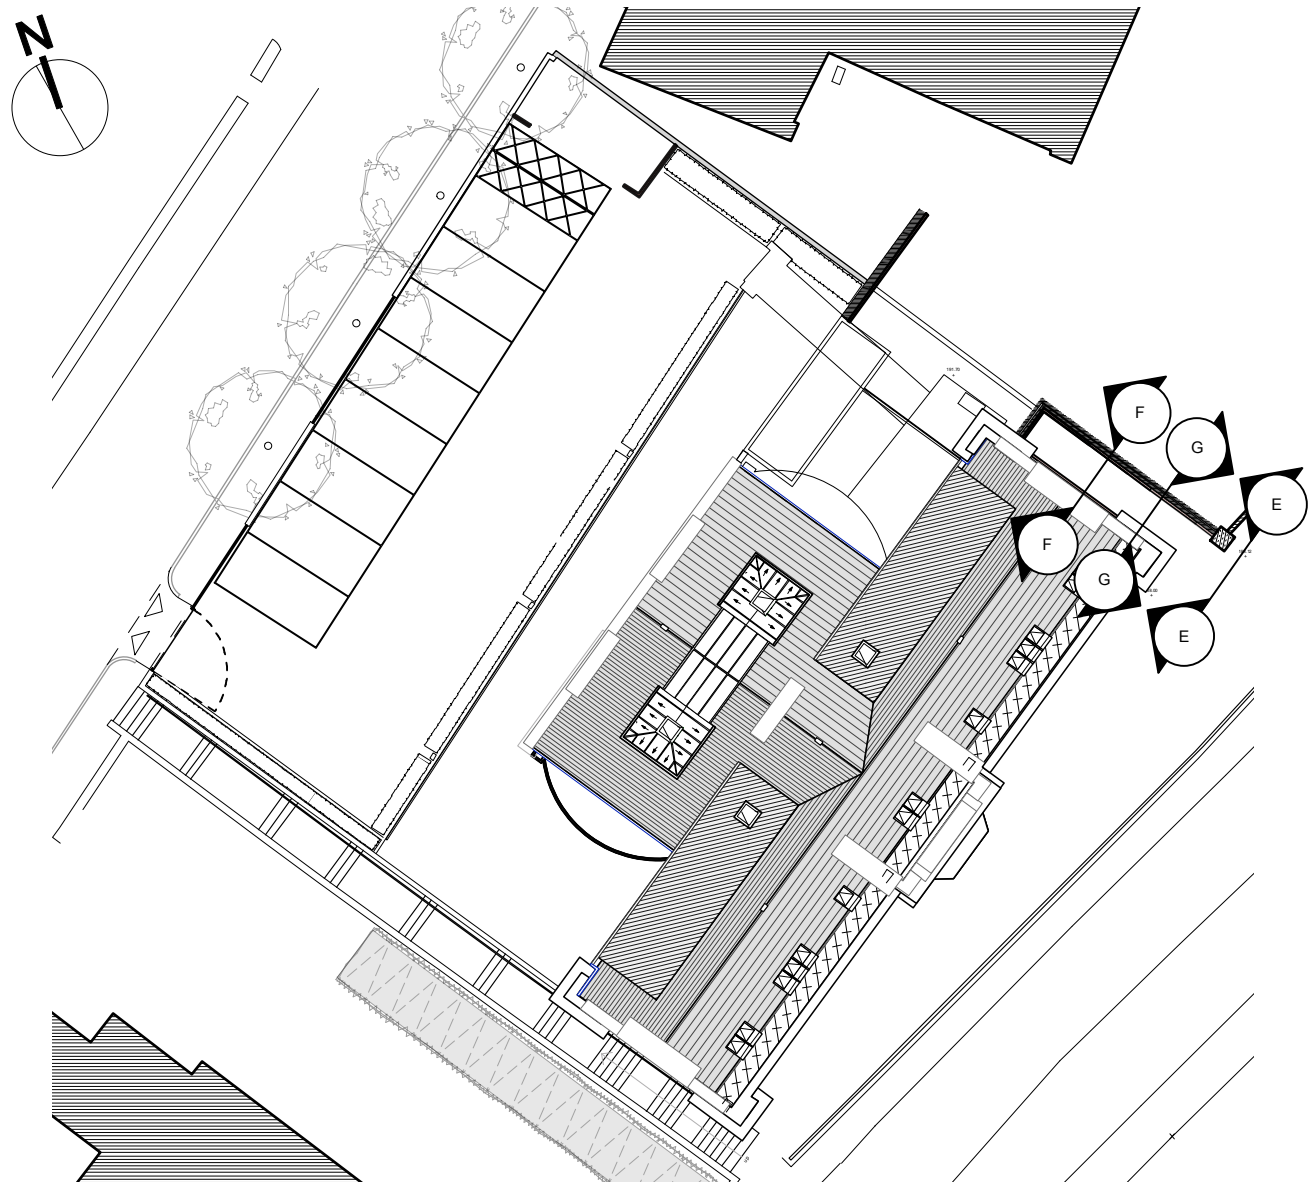

A_324.3 Key Plan

A 10/01/2023 Cycle storage layout amended.
NO. DATE REVISION

CLIENT	Merthyr Tydfil CBC			 DAVIES SUTTON ARCHITECTS Penrhed Studios • Penrhed Street Grange Town • Cardiff • CF11 7LJ Tel: 029 2066 4455 • Fax: 029 2066 4411 E-mail: office@davies-sutton.co.uk Web: www.davies-sutton.co.uk
PROJECT	YMCA, Merthyr Tydfil			
DRAWING TITLE	East Boundary Alterations - Proposed Sections 03			
DRAWN/CHECKED	SCALE	DATE	DRAWING NO.	
TR	1:50@A1	23/09/2022	3510_A_324	
DO NOT SCALE FOR CONSTRUCTION PURPOSES • ALL DIMENSIONS TO BE CHECKED ON SITE • NOTIFY ARCHITECT OF ALL DISCREPANCIES • THIS DRAWING IS COPYRIGHT				REV. A