




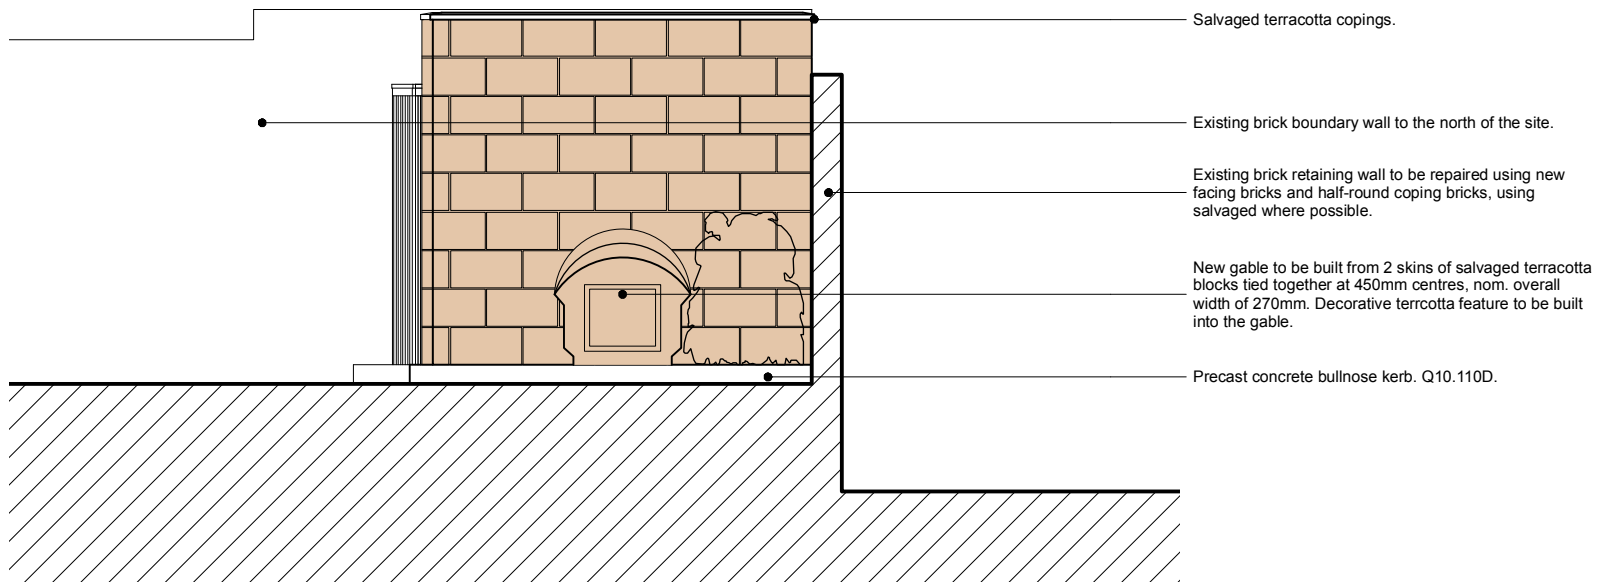


A_325.1 Elevation A
scale: 1:50@A1

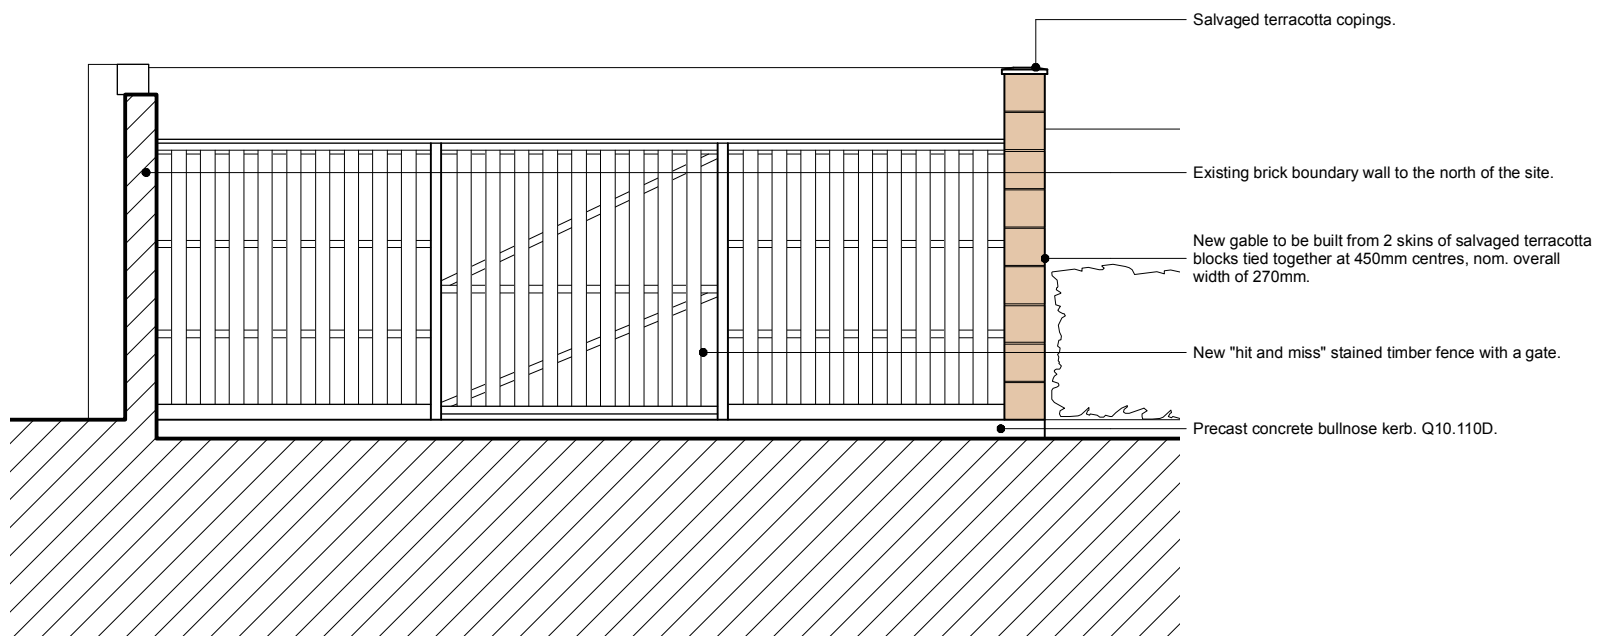

A_325.2 Elevation B
scale: 1:50@A1

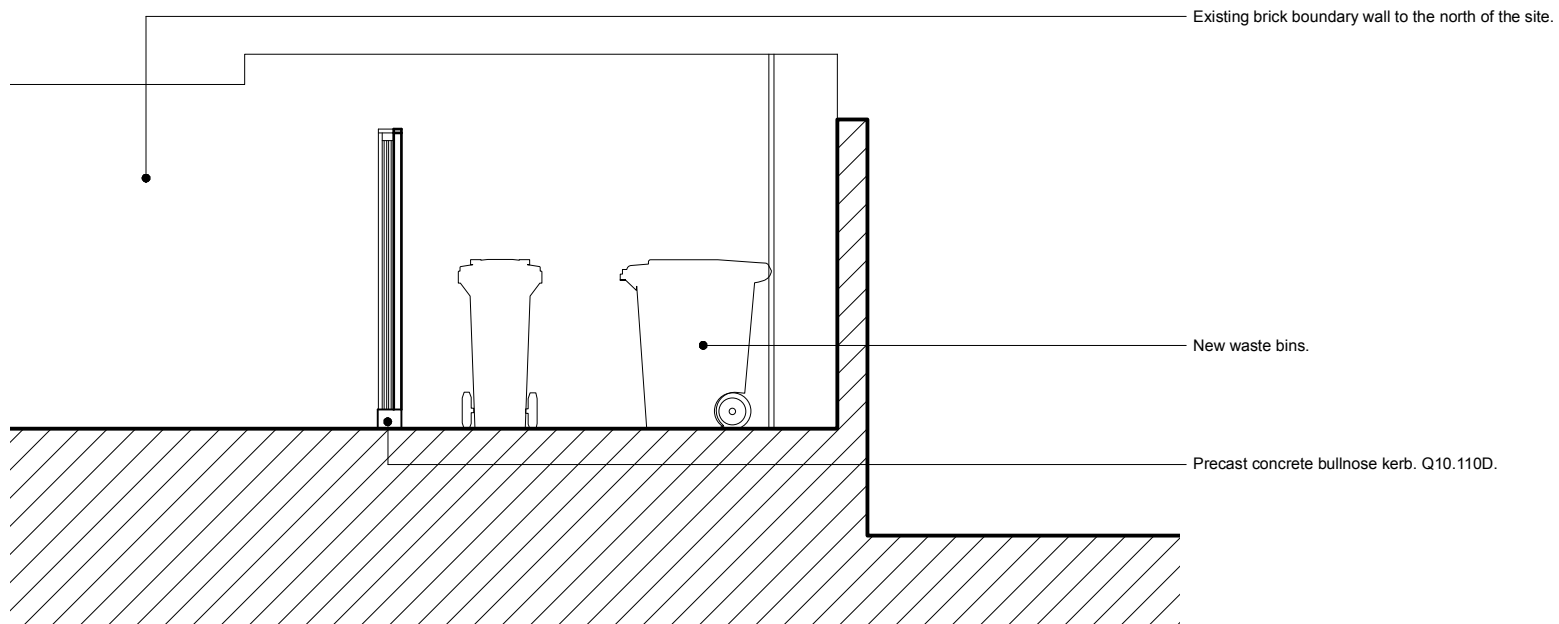

A_325.3 Section A-A
scale: 1:50@A1

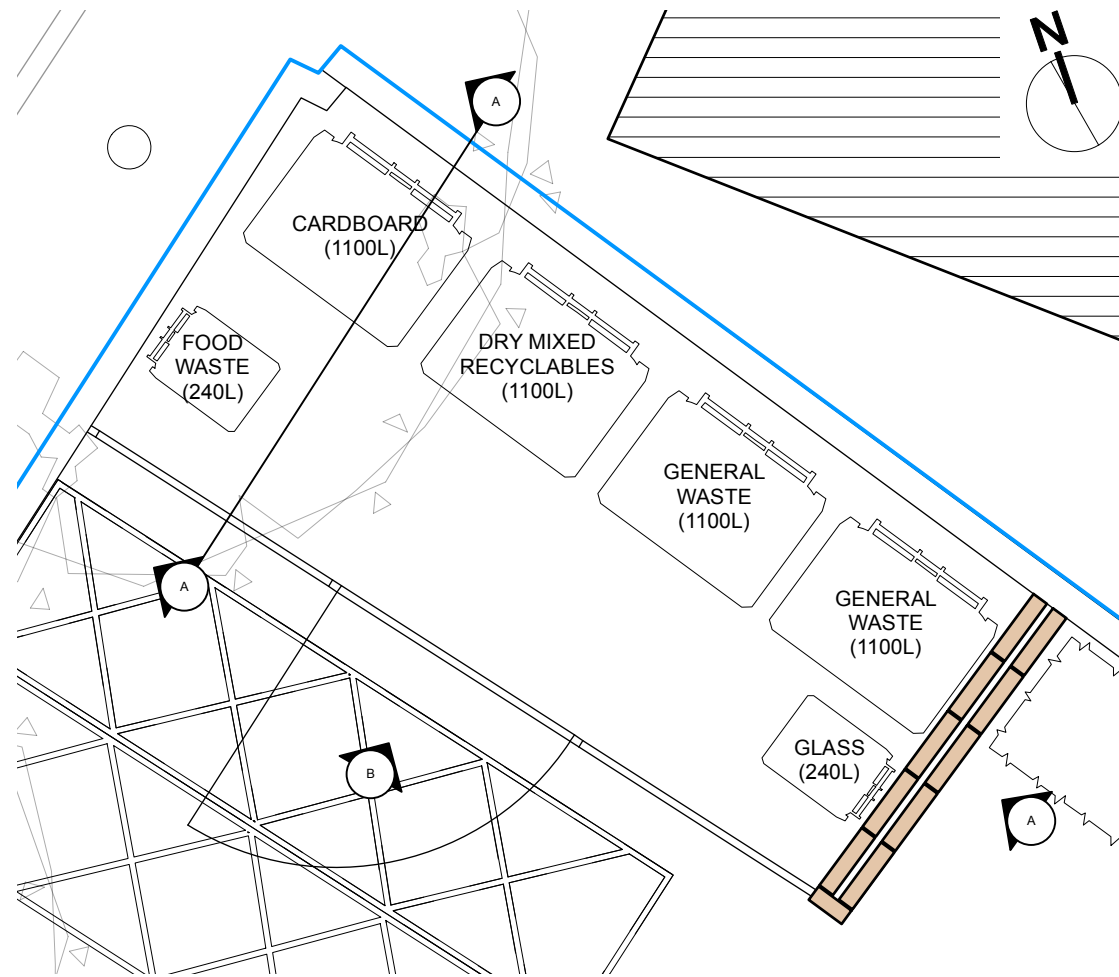

A_325.4 Plan
scale: 1:50@A1