


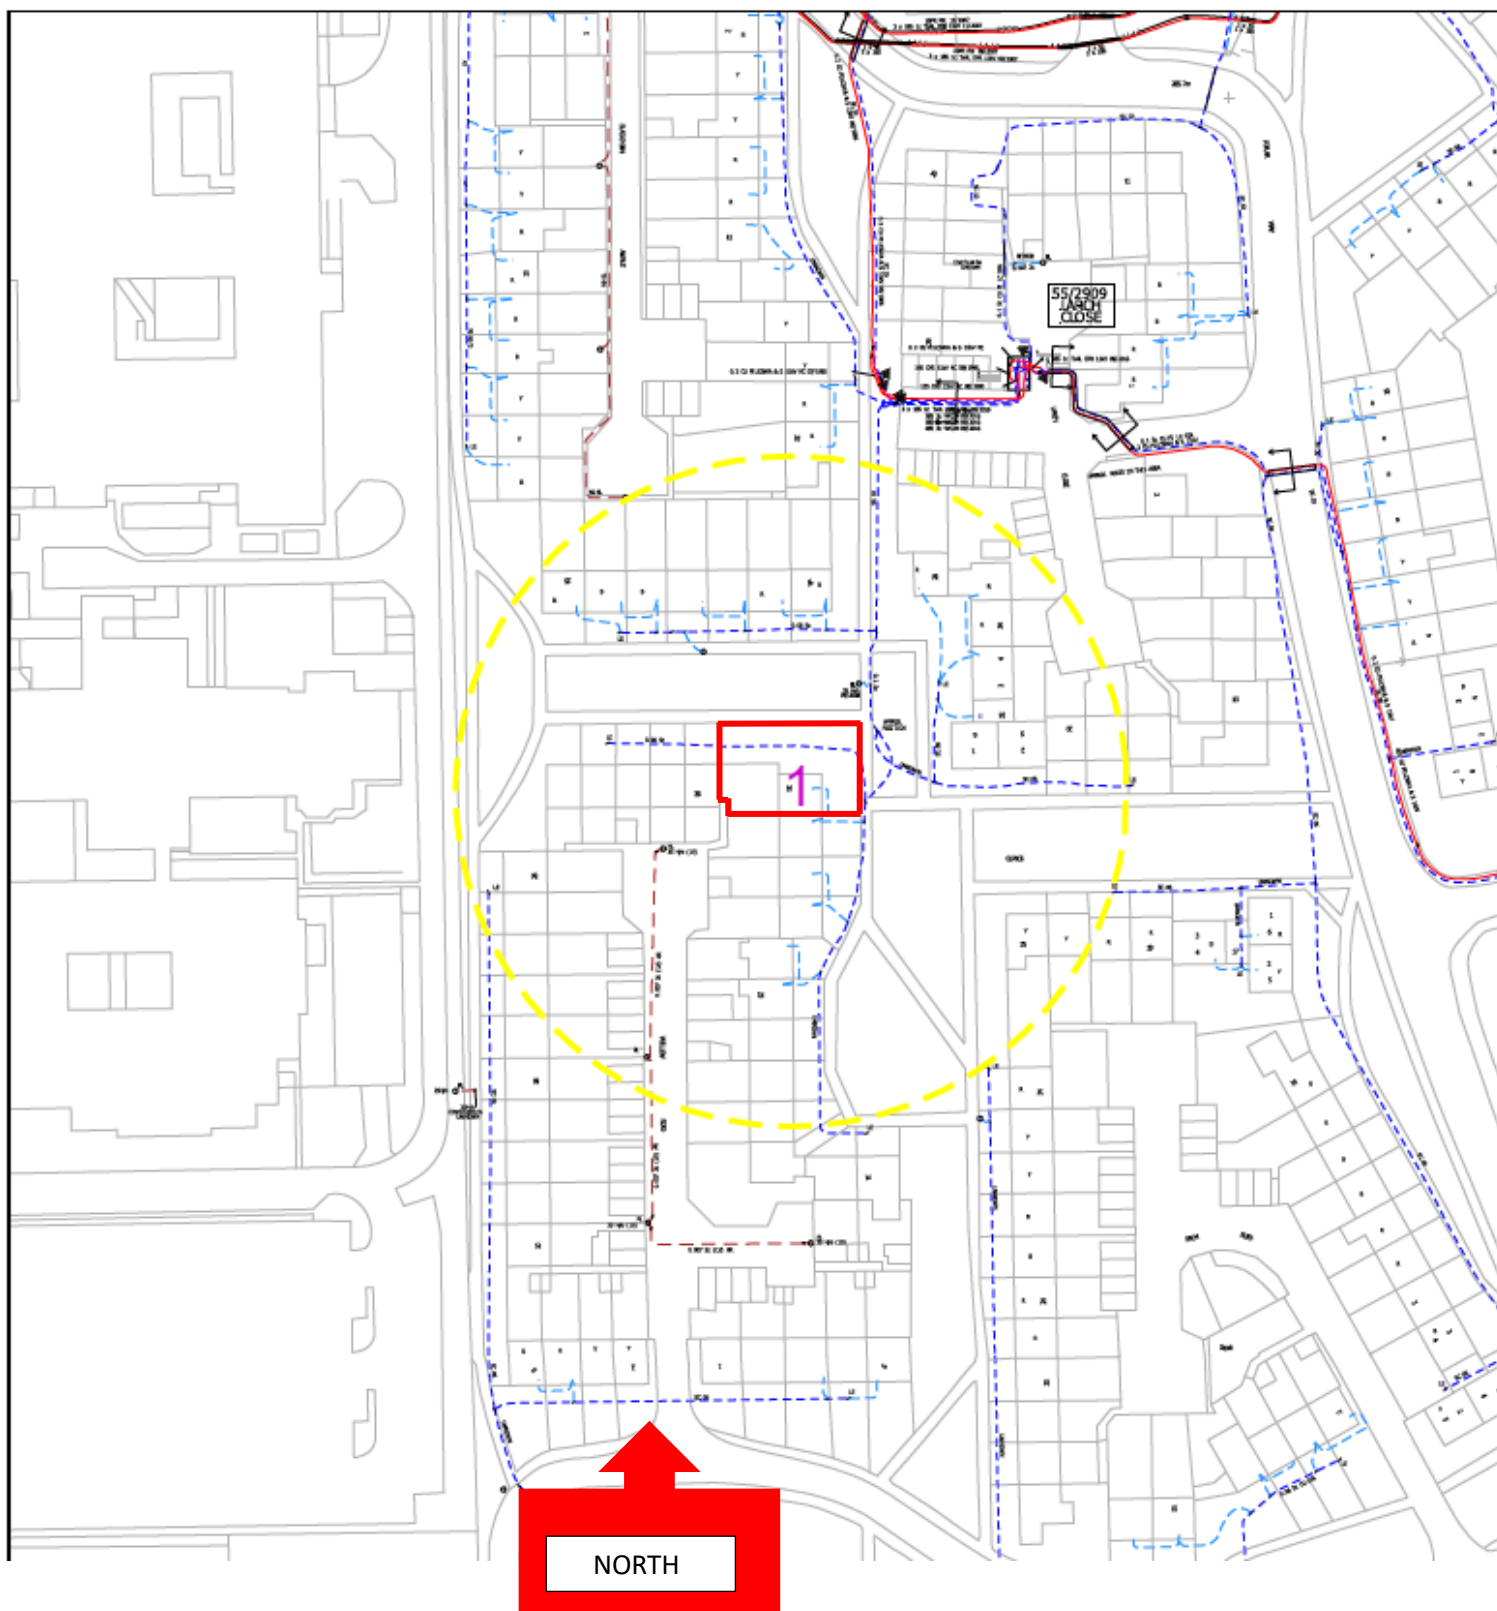

Location plan for.....

33, Willow Road, Gurnos, Merthyr Tydfil CF47 9BA

Scale – 1:1250

Paper – A4