



NOTES


rev	amendments	date	by
A	- Issued for planning	09.06.26	NH

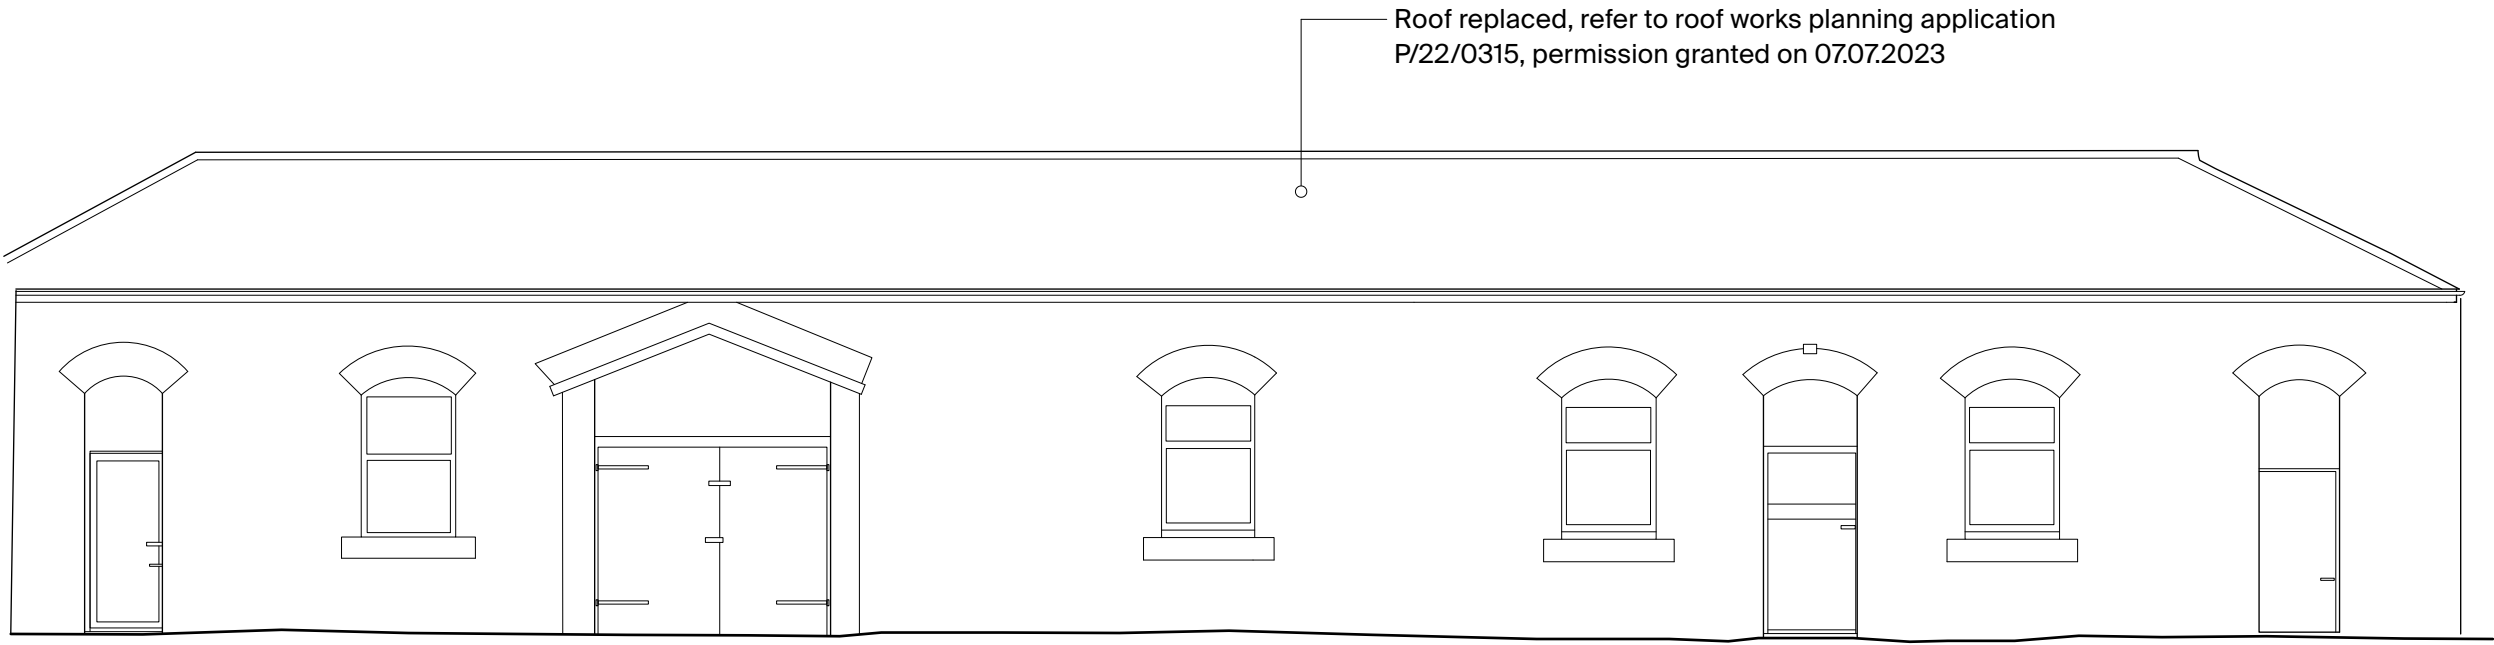


A1 Existing South Stables, Tack & Mess Room Elevation
Scale: 1:100

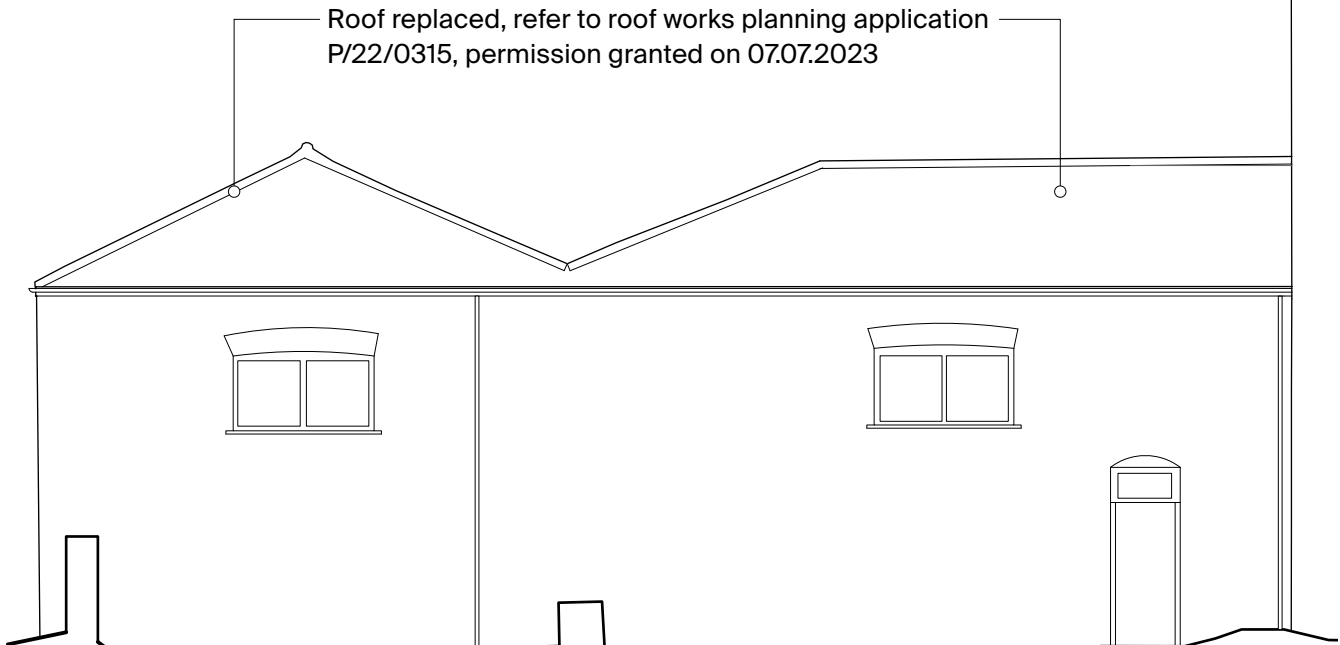


A4 Existing Stables Elevation
Scale: 1:100

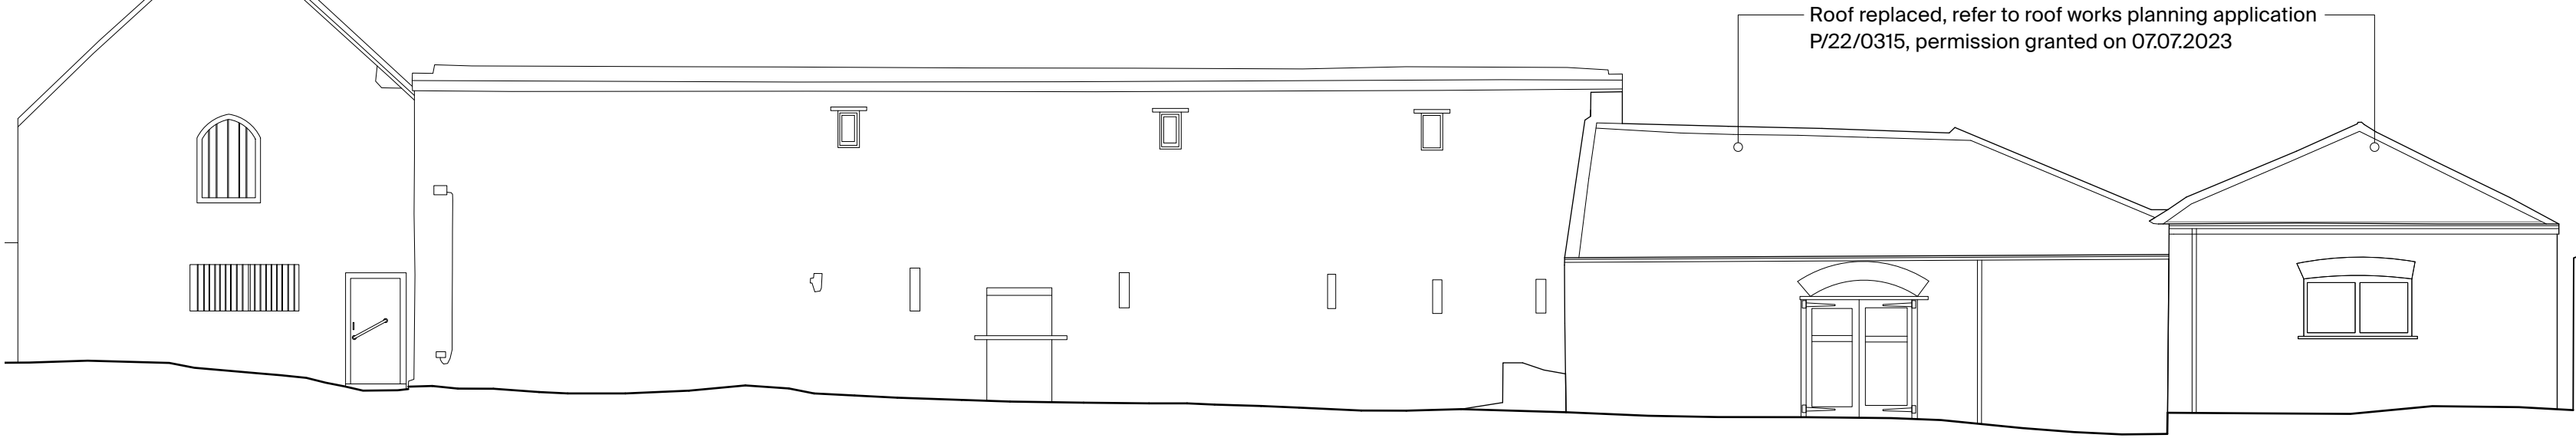


A2 Existing Threshing Barn & Cow Housing Elevation
Scale: 1:100

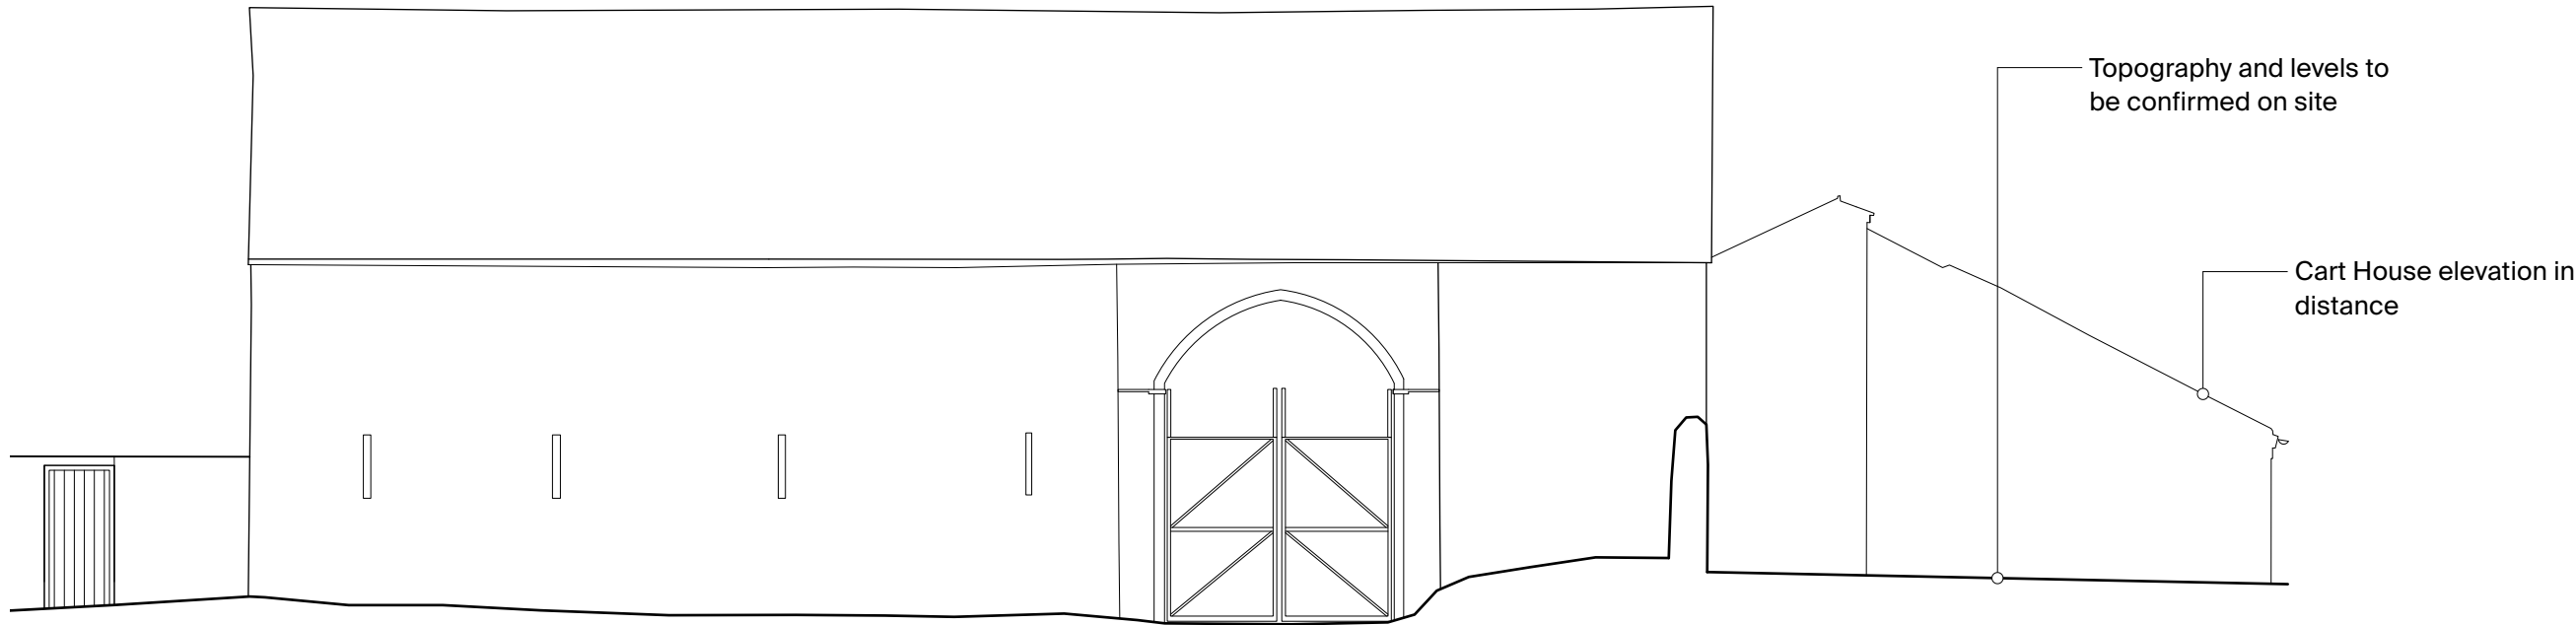

A3 Existing Threshing Barn Elevation
Scale: 1:100

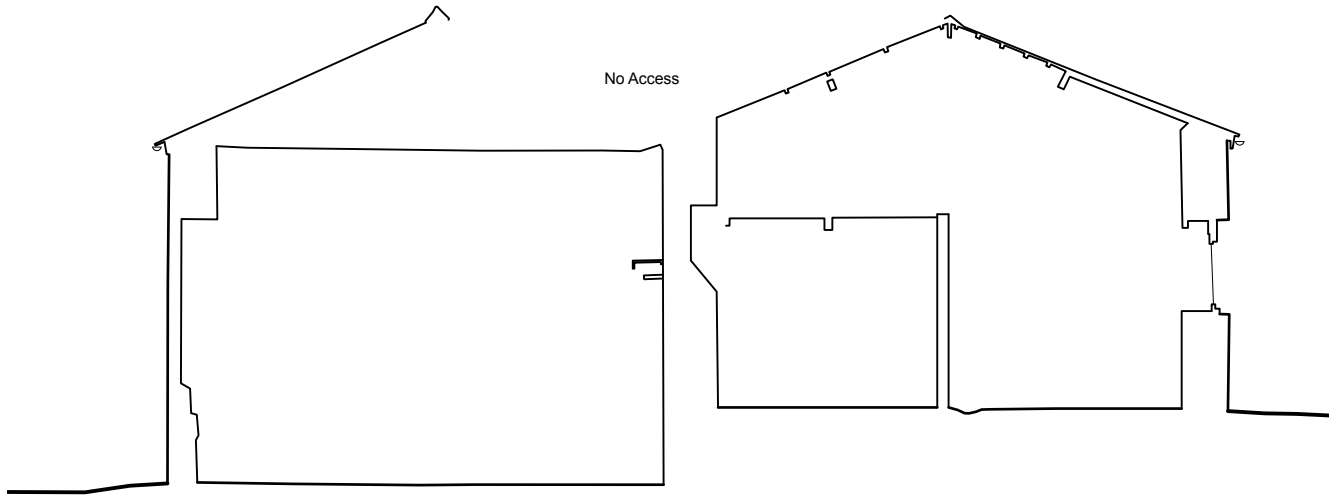

1 Existing Stables Section
Scale: 1:100

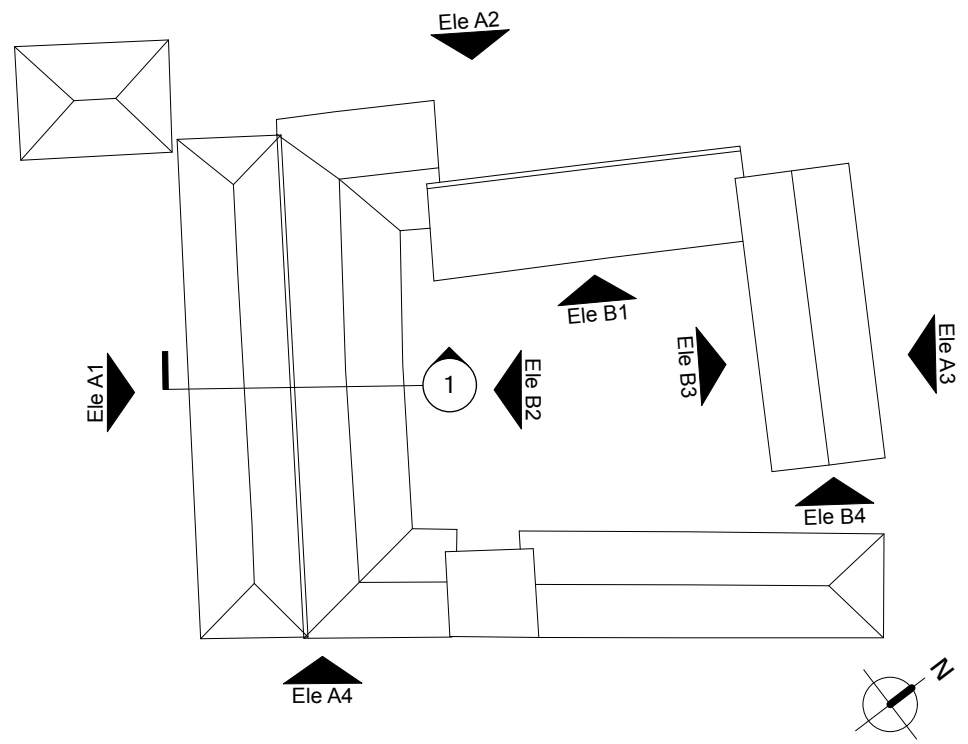

Rural Office

Rural Office
Yr Egin, College Rd.
Carmarthen, SA31 3EQ

rural-office.co.uk
enquiries@rural-office.co.uk
01559 505 008

project
Pandy Farm

client
Mr K Jones

drawing title
Existing Elevations and Section 01

drawing status
Planning

scale	date	drawn by	checked by
1:100 @A1	01.07.25	KD	NM

job no.	drawing no.	revision
179	3-0108	A