


NOTES


rev	amendments	date	by
A	- Issued for planning	09.06.26	NH




B1 Existing Courtyard Facing Cow Housing Elevation
Scale: 1:100

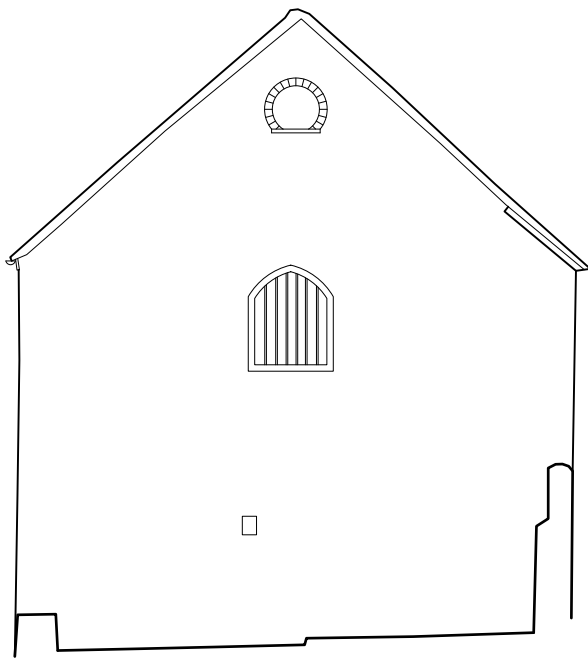


B4 Existing Threshing Barn Elevation
Scale: 1:100

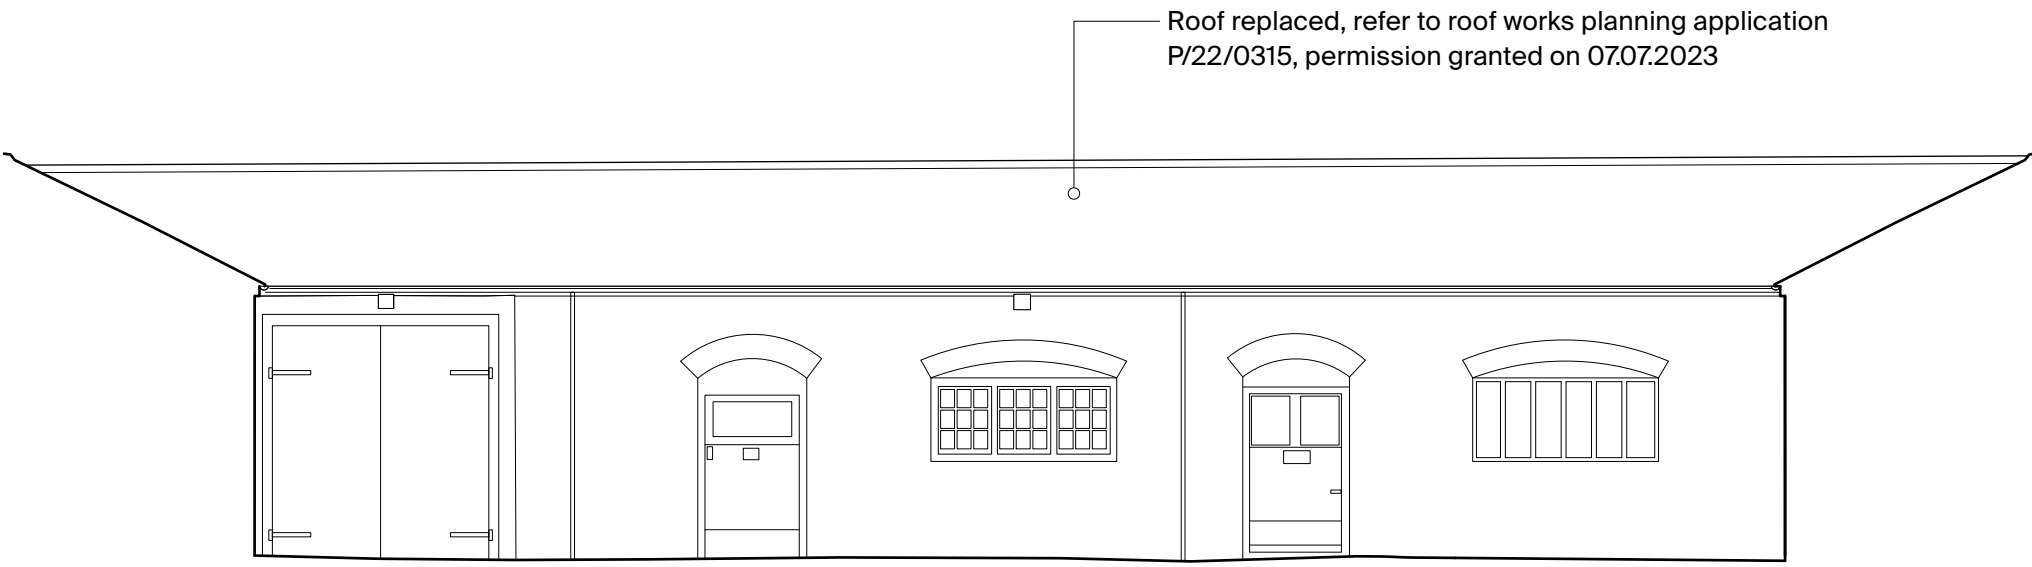


B2 Existing Courtyard Facing Stabling & Forge Elevation
Scale: 1:100

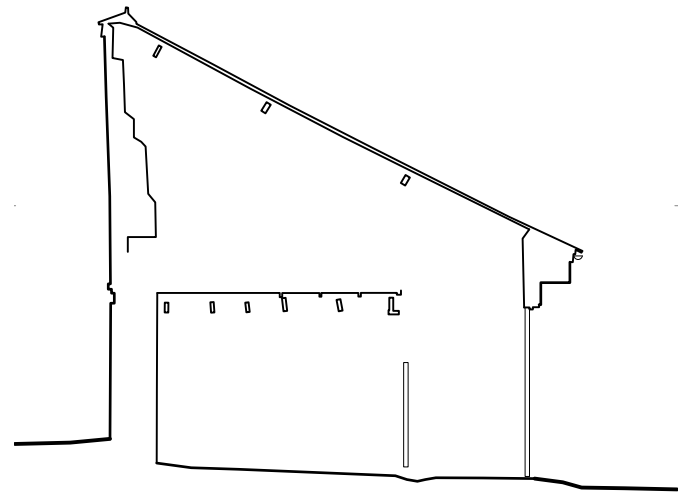


2 Existing Cow Housing Section
Scale: 1:100

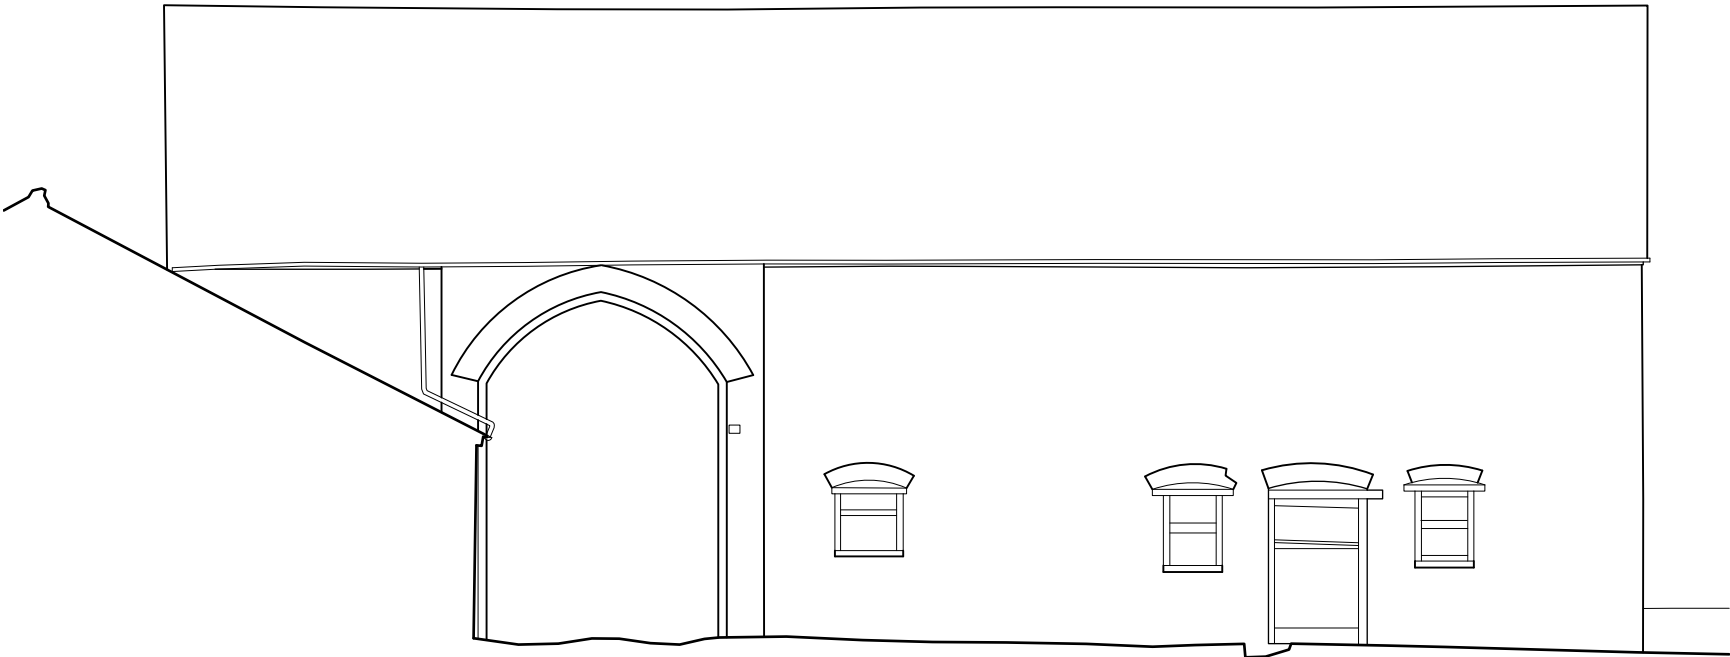

B3 Existing Courtyard Facing Threshing Barn Elevation
Scale: 1:100

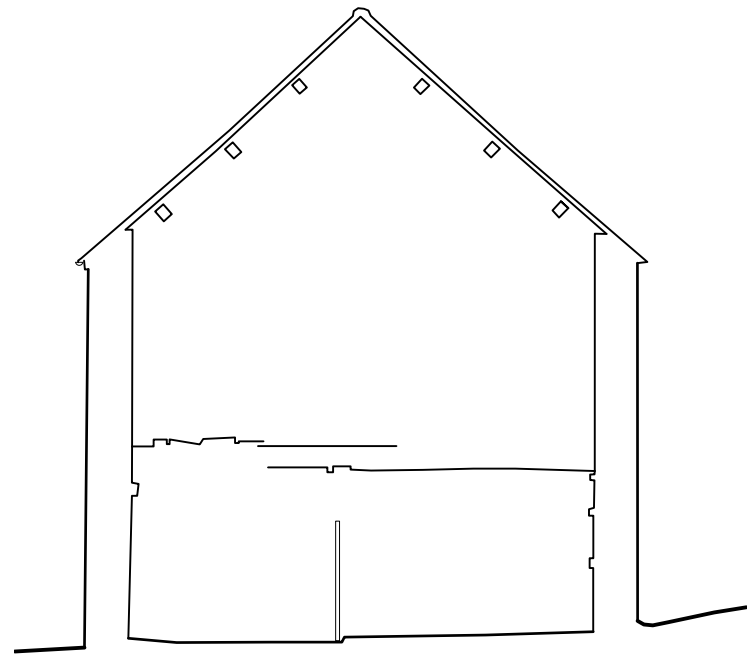

3 Existing Threshing Barn Section
Scale: 1:100

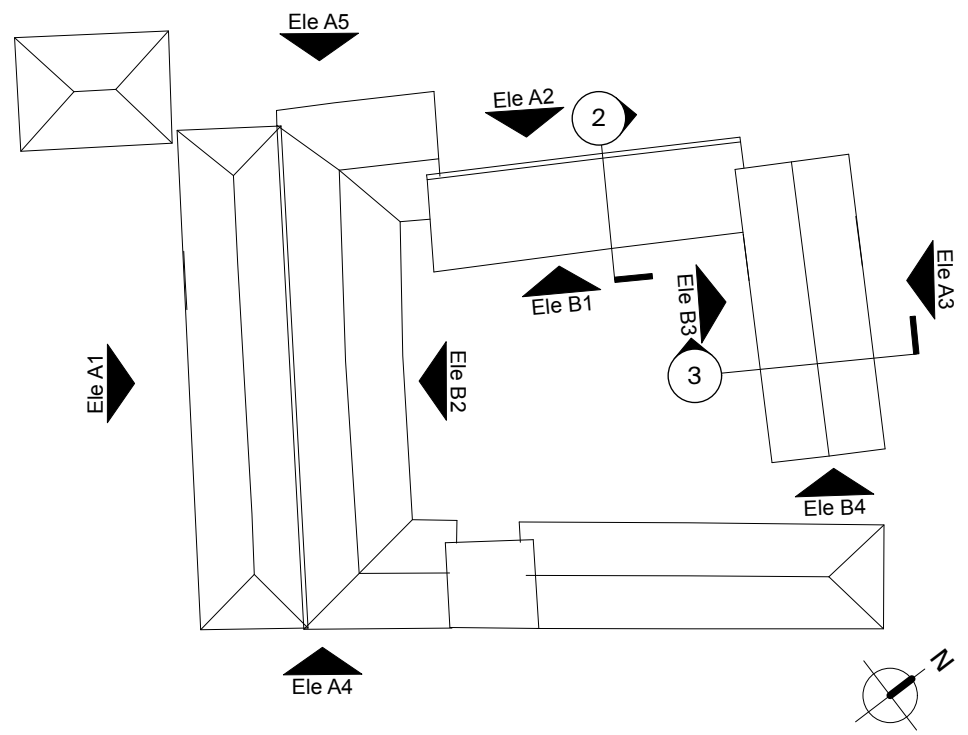

Rural Office

Rural Office
Yr Egin, College Rd.
Carmarthen, SA31 3EQ

rural-office.co.uk
enquiries@rural-office.co.uk
01559 505 008

project
Pandy Farm

client
Mr K Jones

drawing title
Existing Elevations and Sections 02

drawing status
Planning

scale	date	drawn by	checked by
1:100 @A1	01.07.25	KD	NM

job no.	drawing no.	revision
179	3-0109	A