


NOTES

rev	amendments	date	by
A -	Issued for planning	09.06.26	NH

- Ecology Key
See ecology report 1703 / 04
- Integrated swift box @ minimum 4.5m AFFL
 - Integrated sparrow bird box @ minimum 3m AFFL
 - Bat slates
 - Bat fascia board access

- KEY:
- (A) Existing Masonry Wall Construction
 - (B) New standing seam cladding
 - (C) Replacement Windows and Doors
 - (D) New Door to match Replacement Doors
 - (E) New Composite Doors and Windows
 - (F) Existing Metal Rainwater Goods
 - (G) Replacement Metal Rainwater Goods to match existing
 - (H) New Steel Rainwater Goods
 - (I) Existing Slate Roof Tiles
 - (J) New Slate Roof Tiles to match existing
 - (K) New Standing Seam Roofing
 - (L) Rooflights
 - (M) Flue Pipe
 - (N) Air source heat pump
 - (O) Existing flashings
 - (P) Existing valley gutter
 - (Q) Proposed ridge tile & lead flashing - to match existing

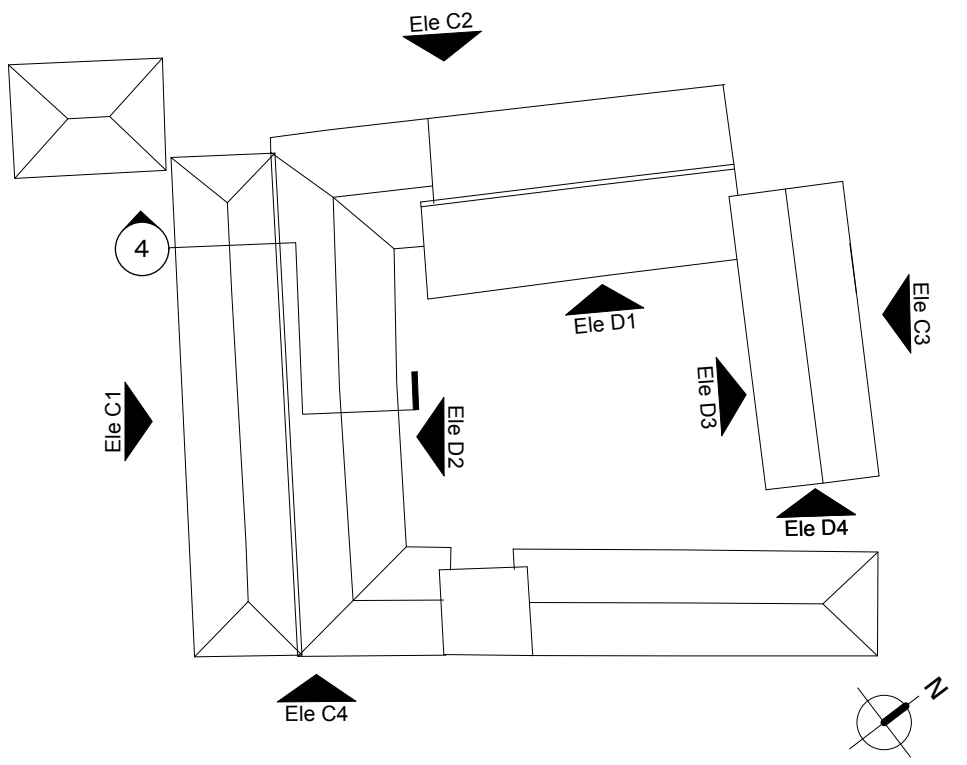

Rural Office

Rural Office
Yr Eglu, College Rd.
Carmarthen, SA31 3EQ

rural-office.co.uk
enquiries@rural-office.co.uk
01559 505 008

project
Pandy Farm


client
Mr K Jones

drawing title
Proposed Elevations and Section 01


drawing status
Planning

scale	date	drawn by	checked by
1:100 @A1	01.07.25	KD	NM


job no.	drawing no.	revision
179	3-0110	A

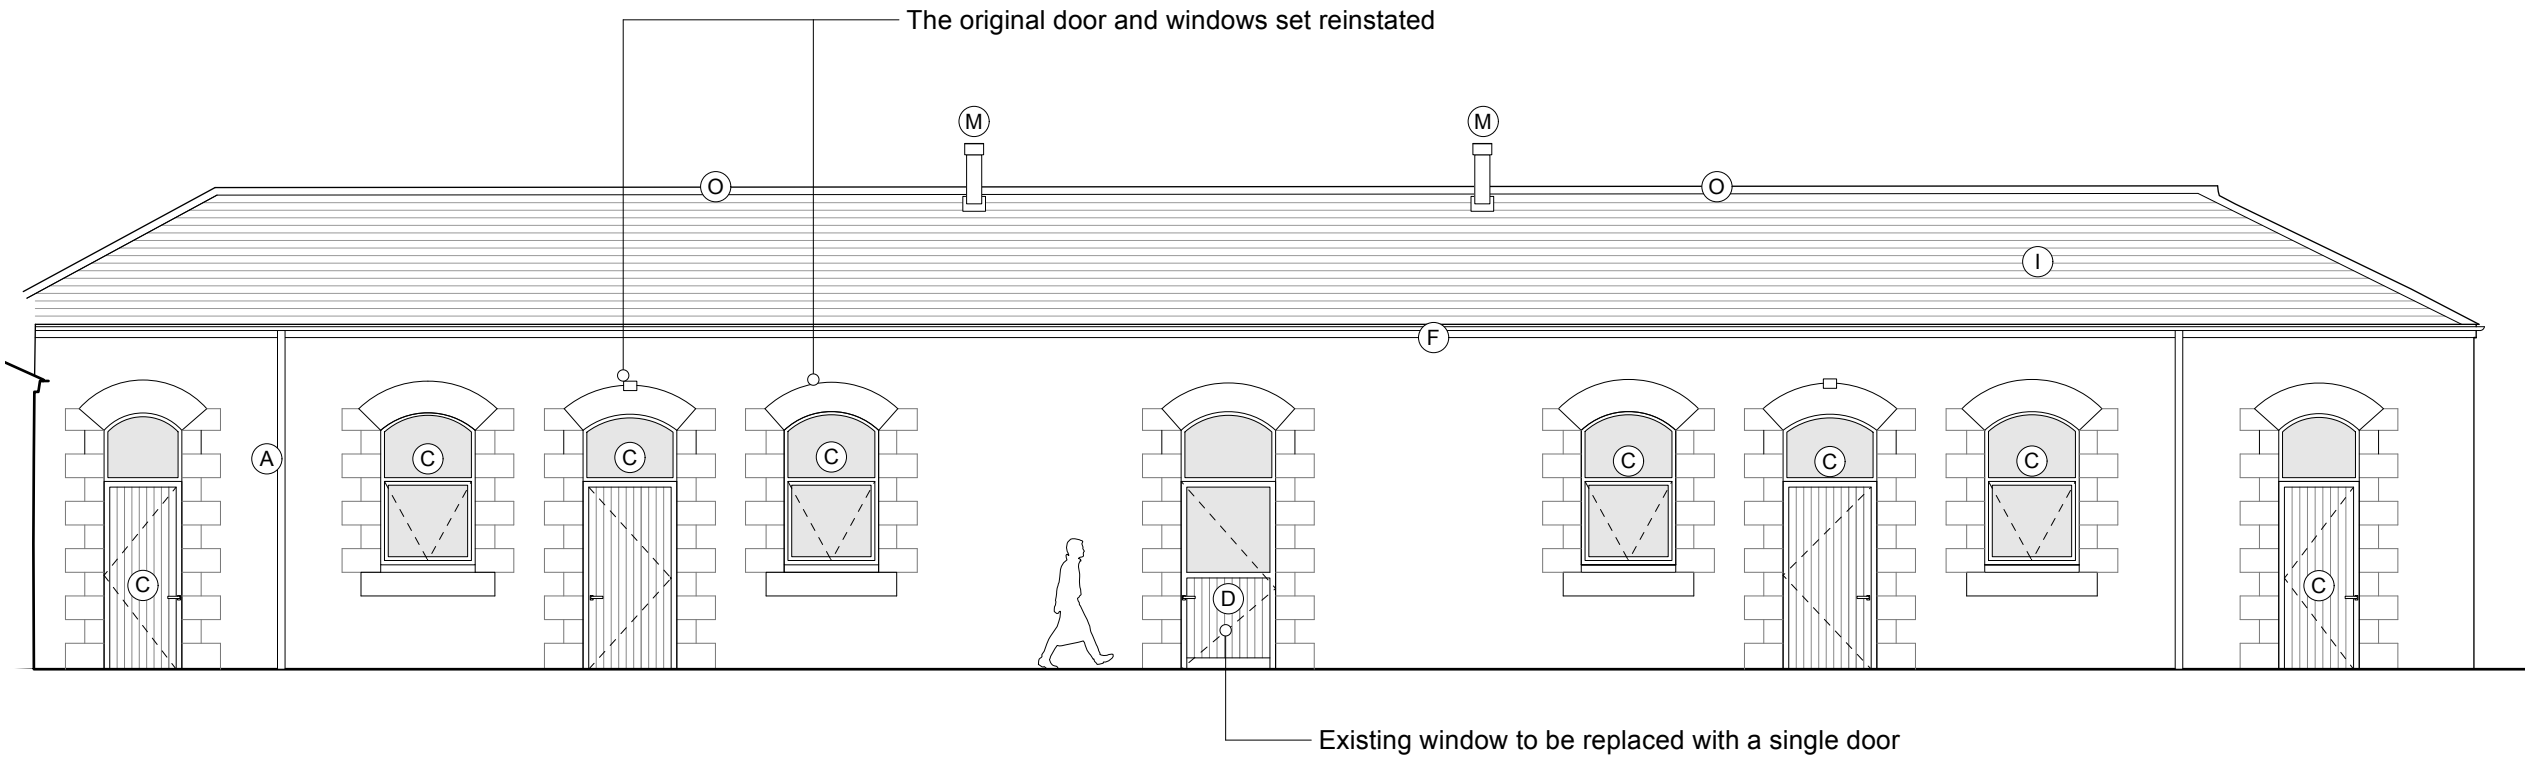


C1 Proposed South Stables, Tack & Mess Room Elevation
Scale: 1:100

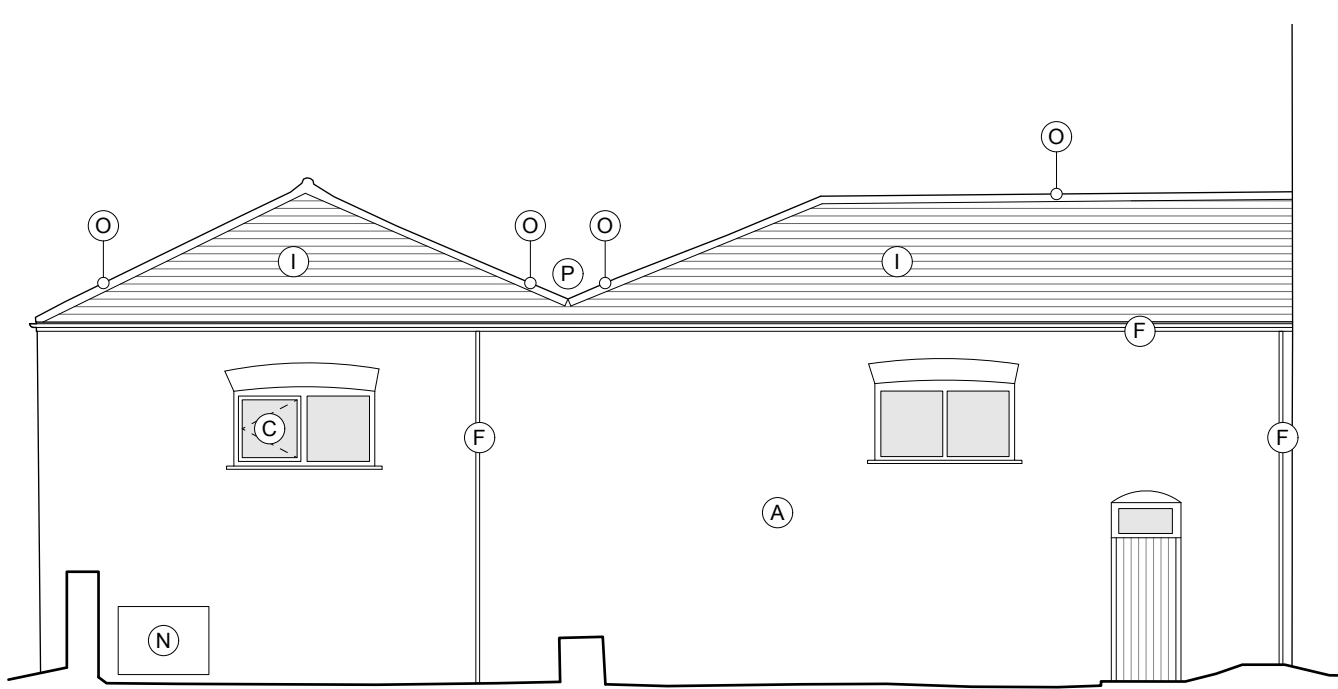


C4 Proposed Stables Elevation
Scale: 1:100

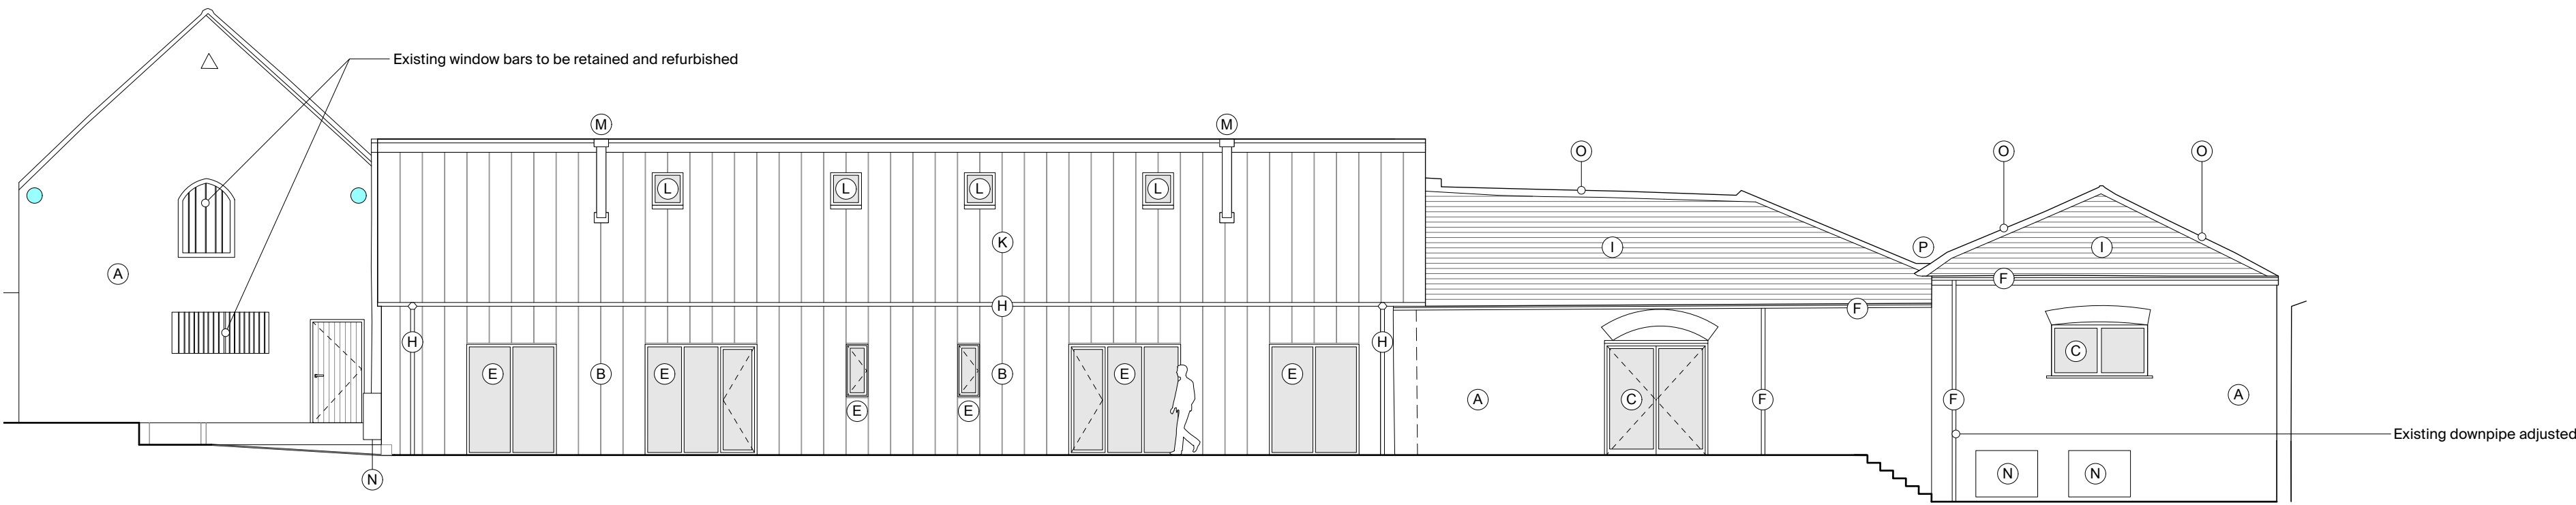

C2 Proposed Threshing Barn & Cow Housing Elevation
Scale: 1:100

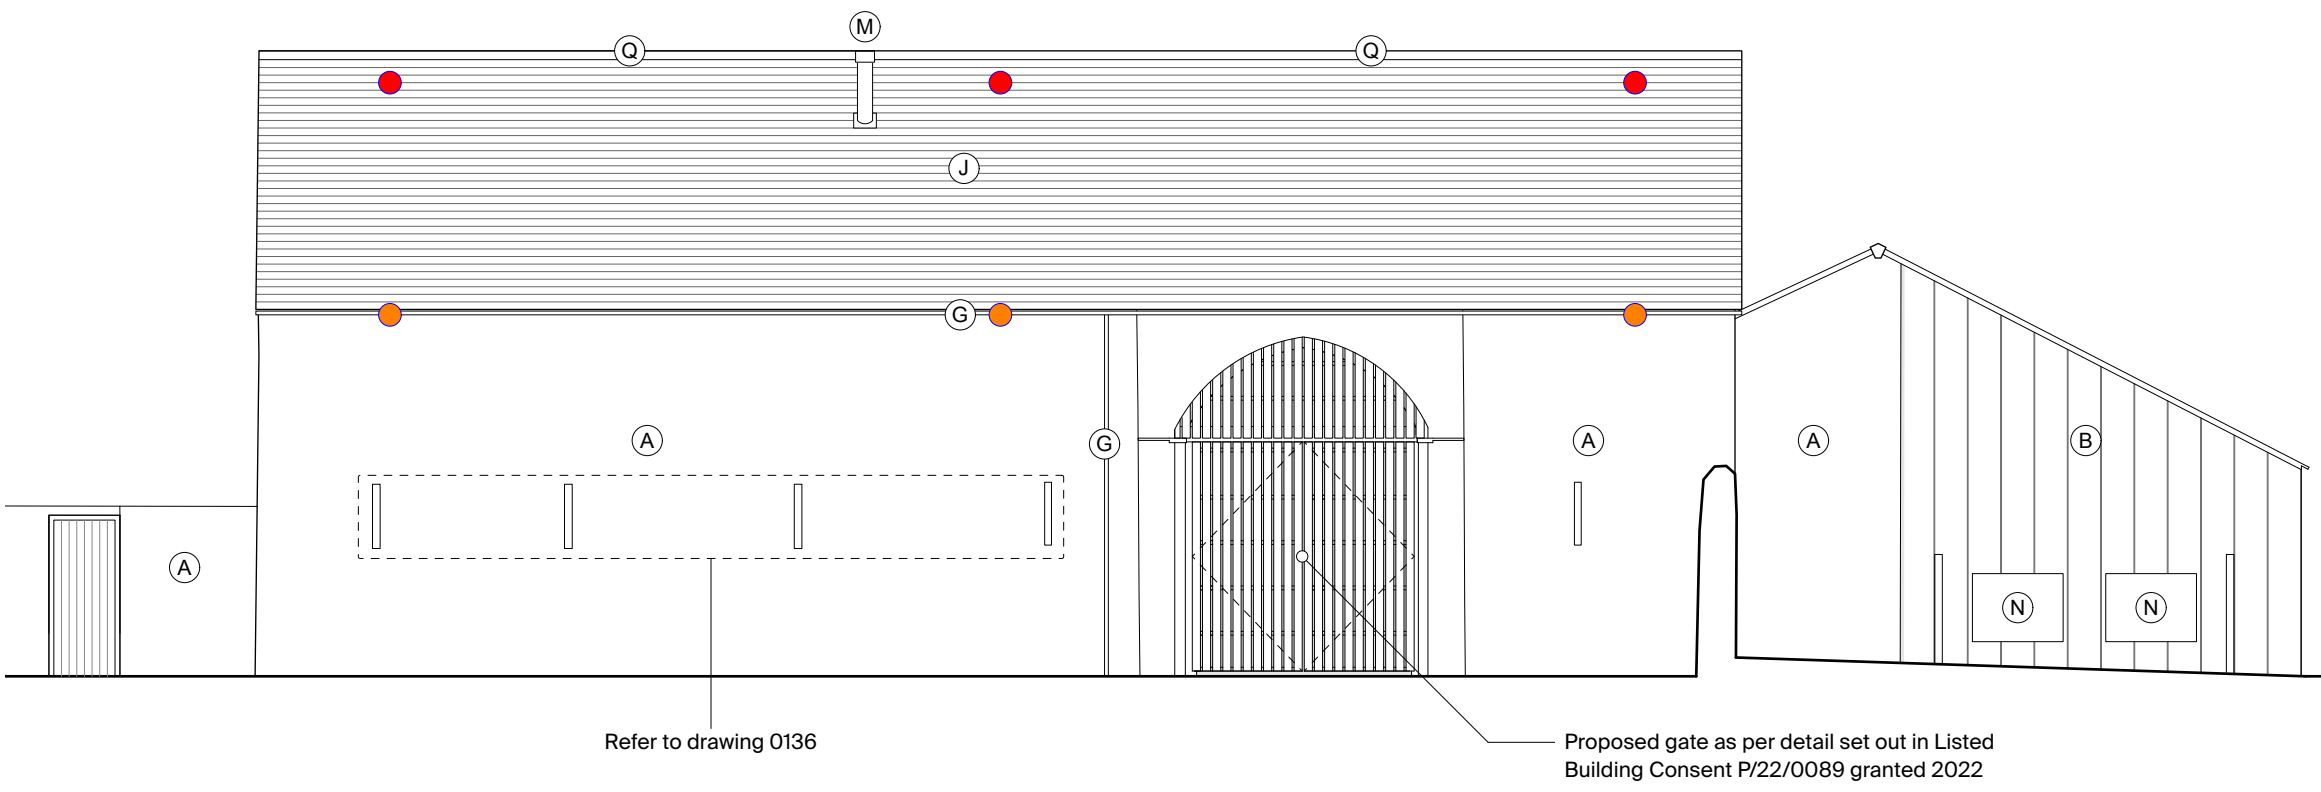

C3 Proposed Threshing Barn Elevation
Scale: 1:100

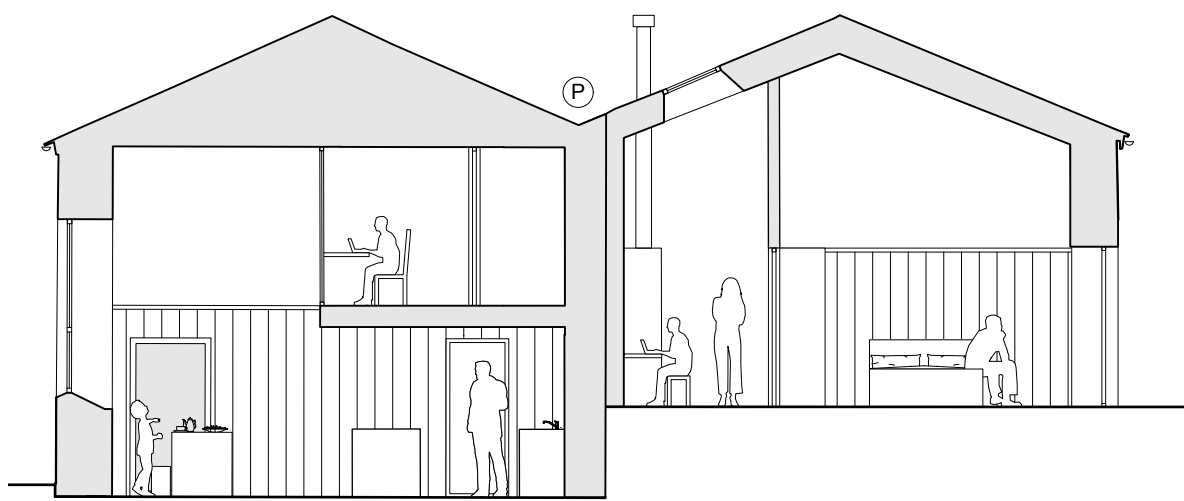

4 Proposed Stables Section
Scale: 1:100