



NOTES

rev	amendments	date	by
A	- Issued for planning	09.06.26	NH


01 Proposed ridge detail
Scale: 1:5

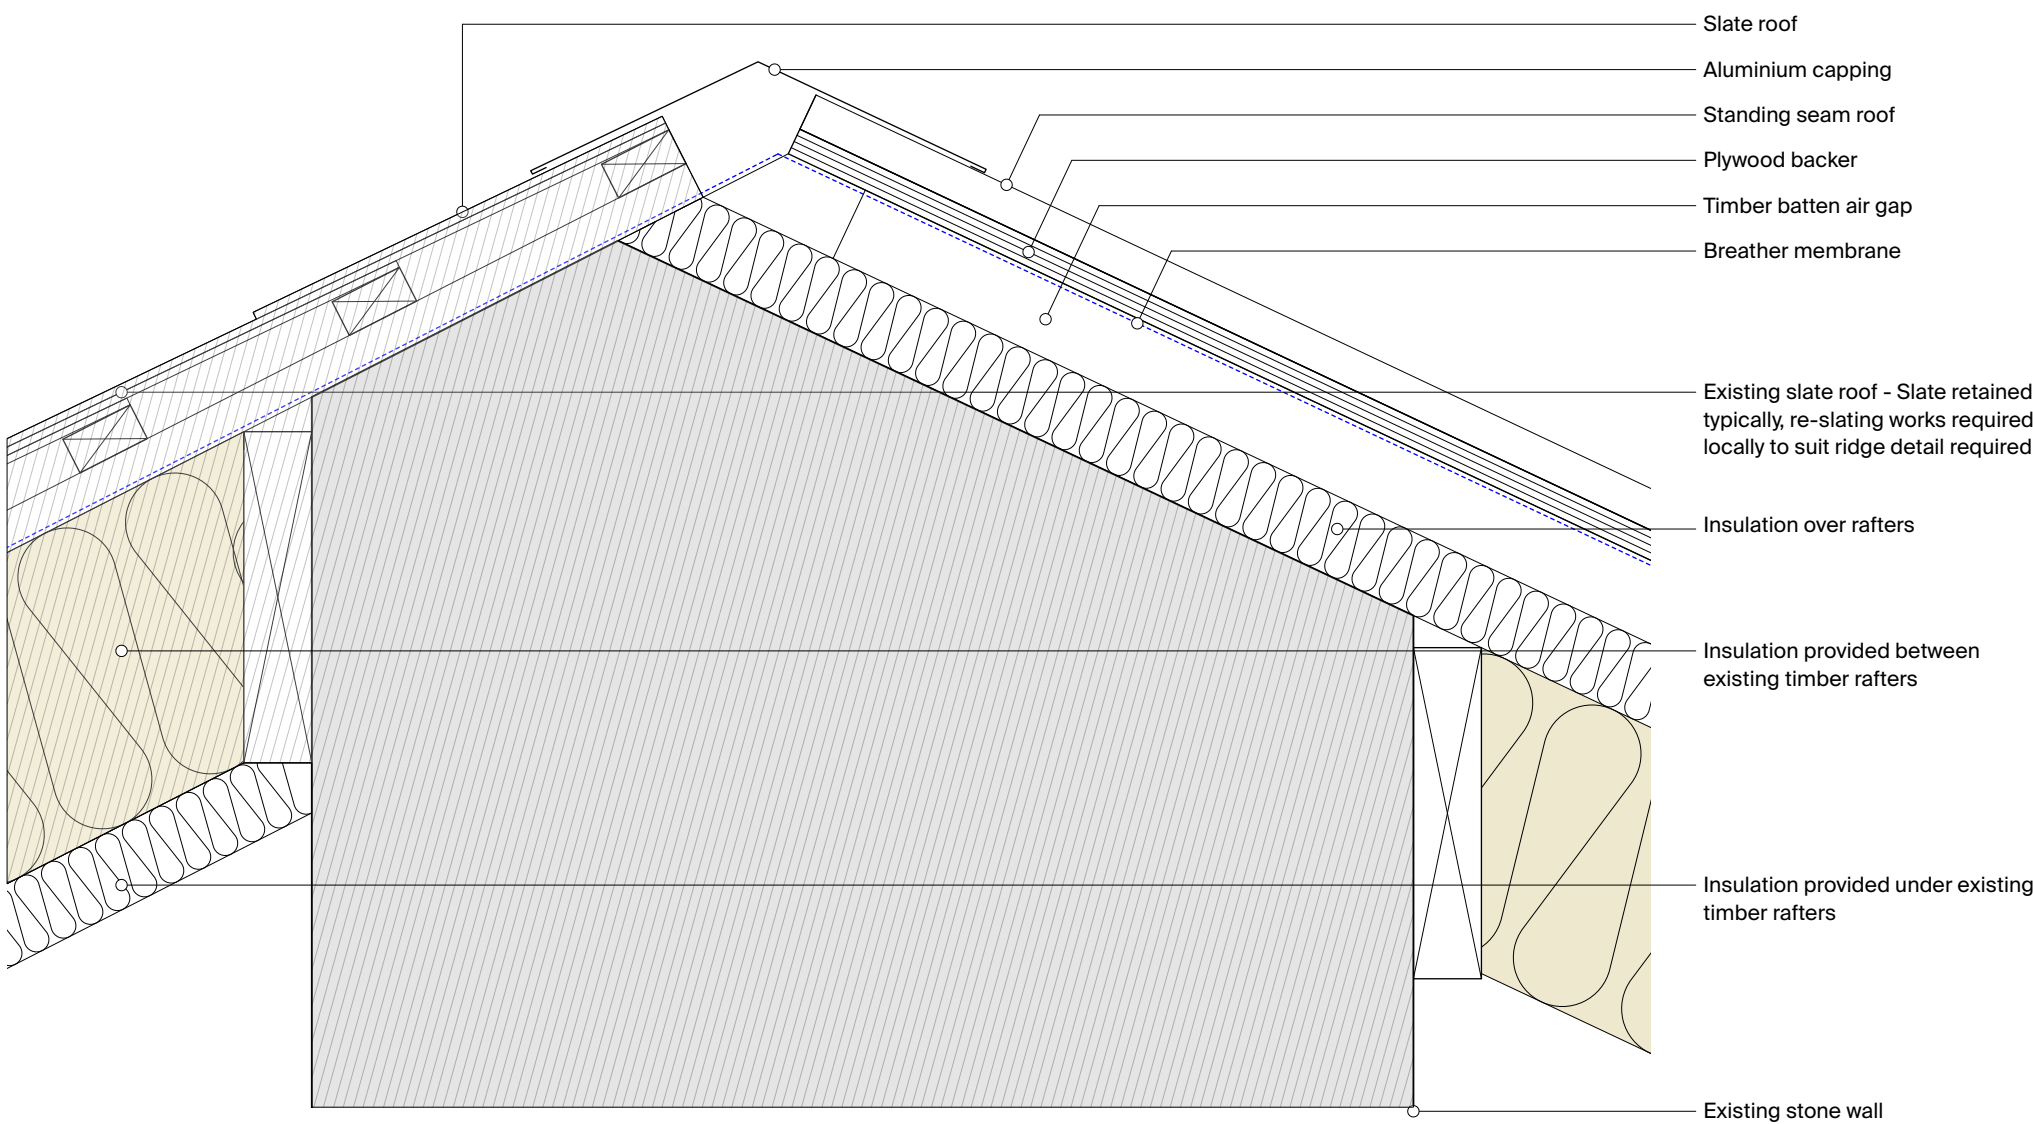


02 Plan detail - existing wall to cladding
Scale: 1:5

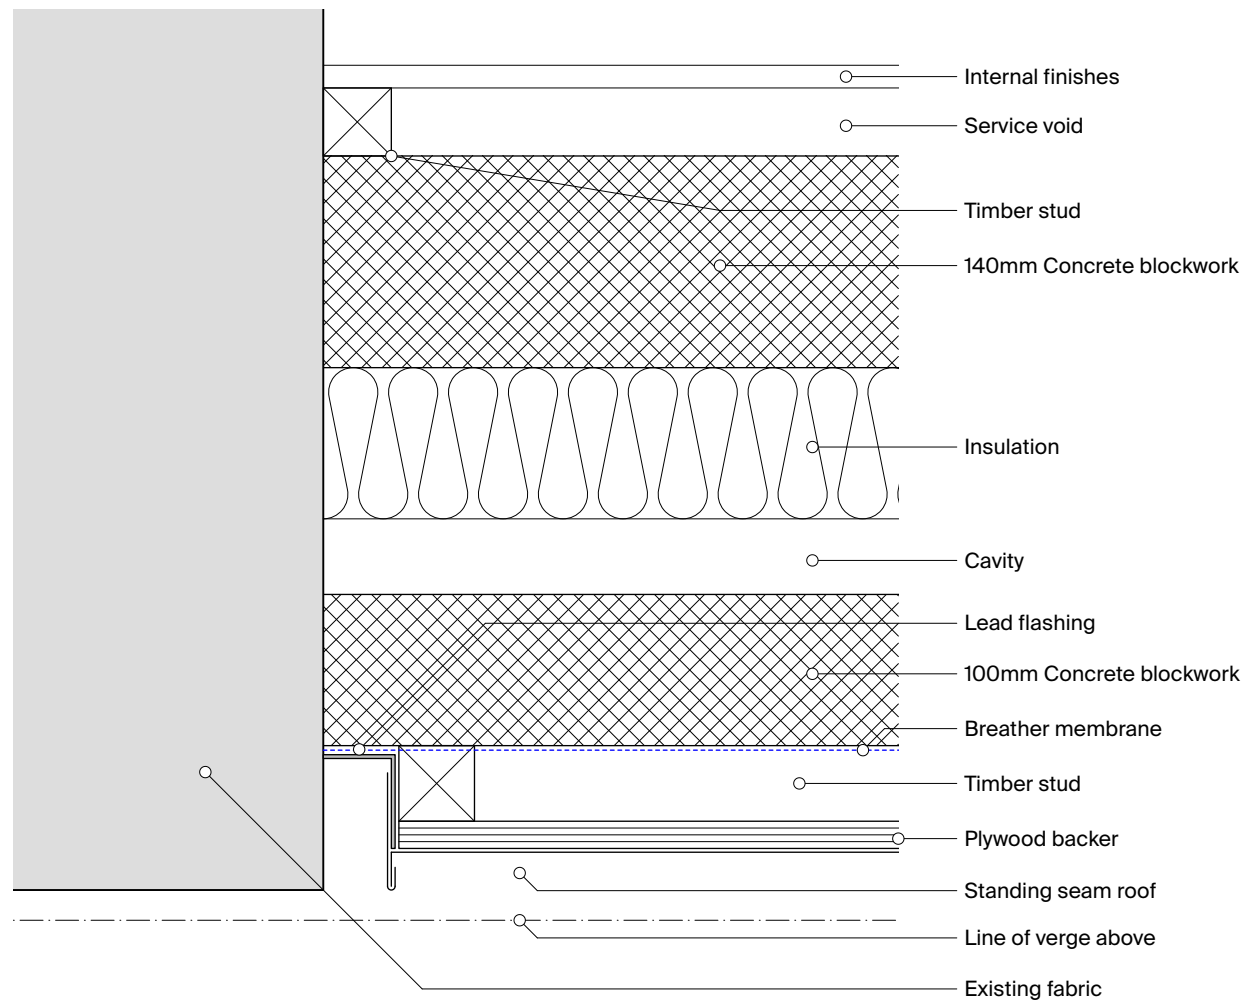


03 Section detail - existing & proposed roof junction
Scale: 1:5

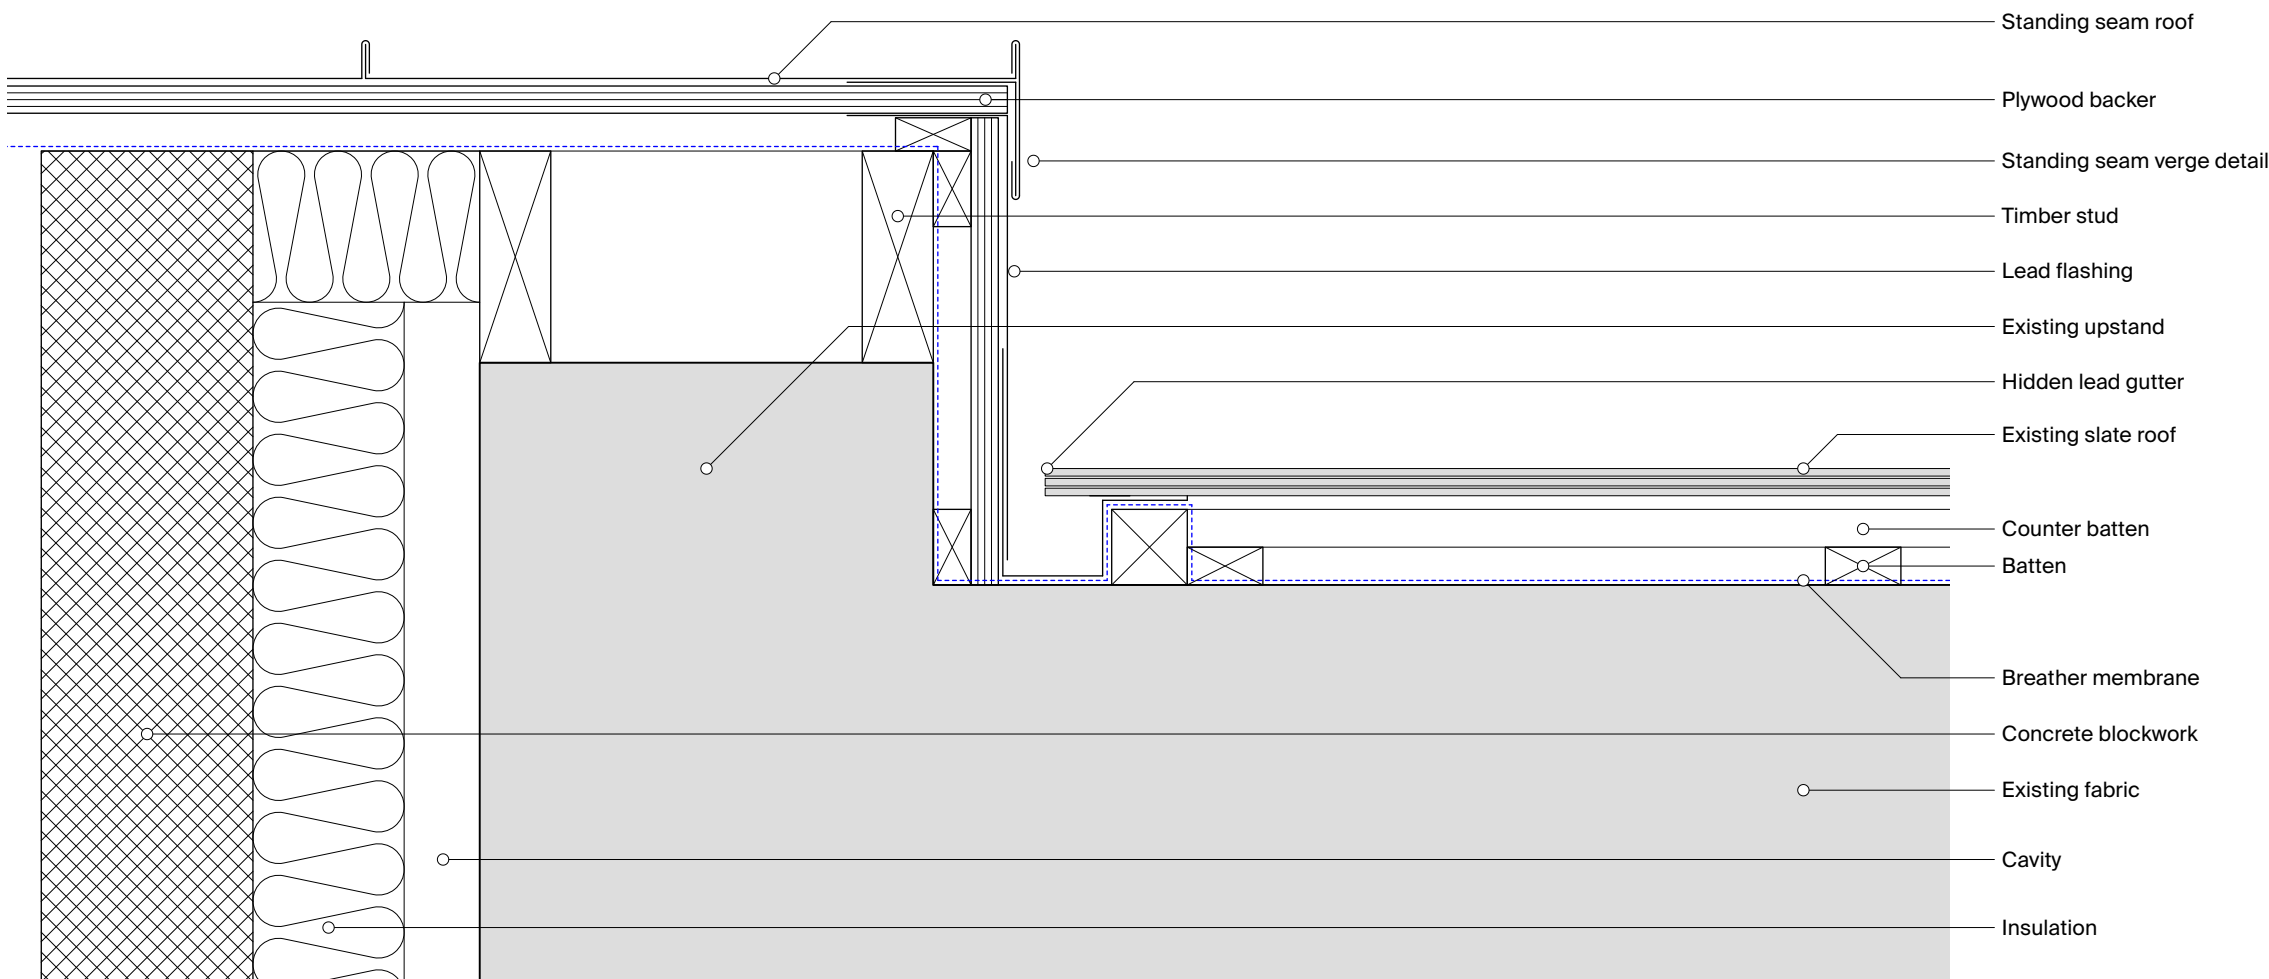

04 3d view - Proposed extension - North East gable
Scale: Actual Size

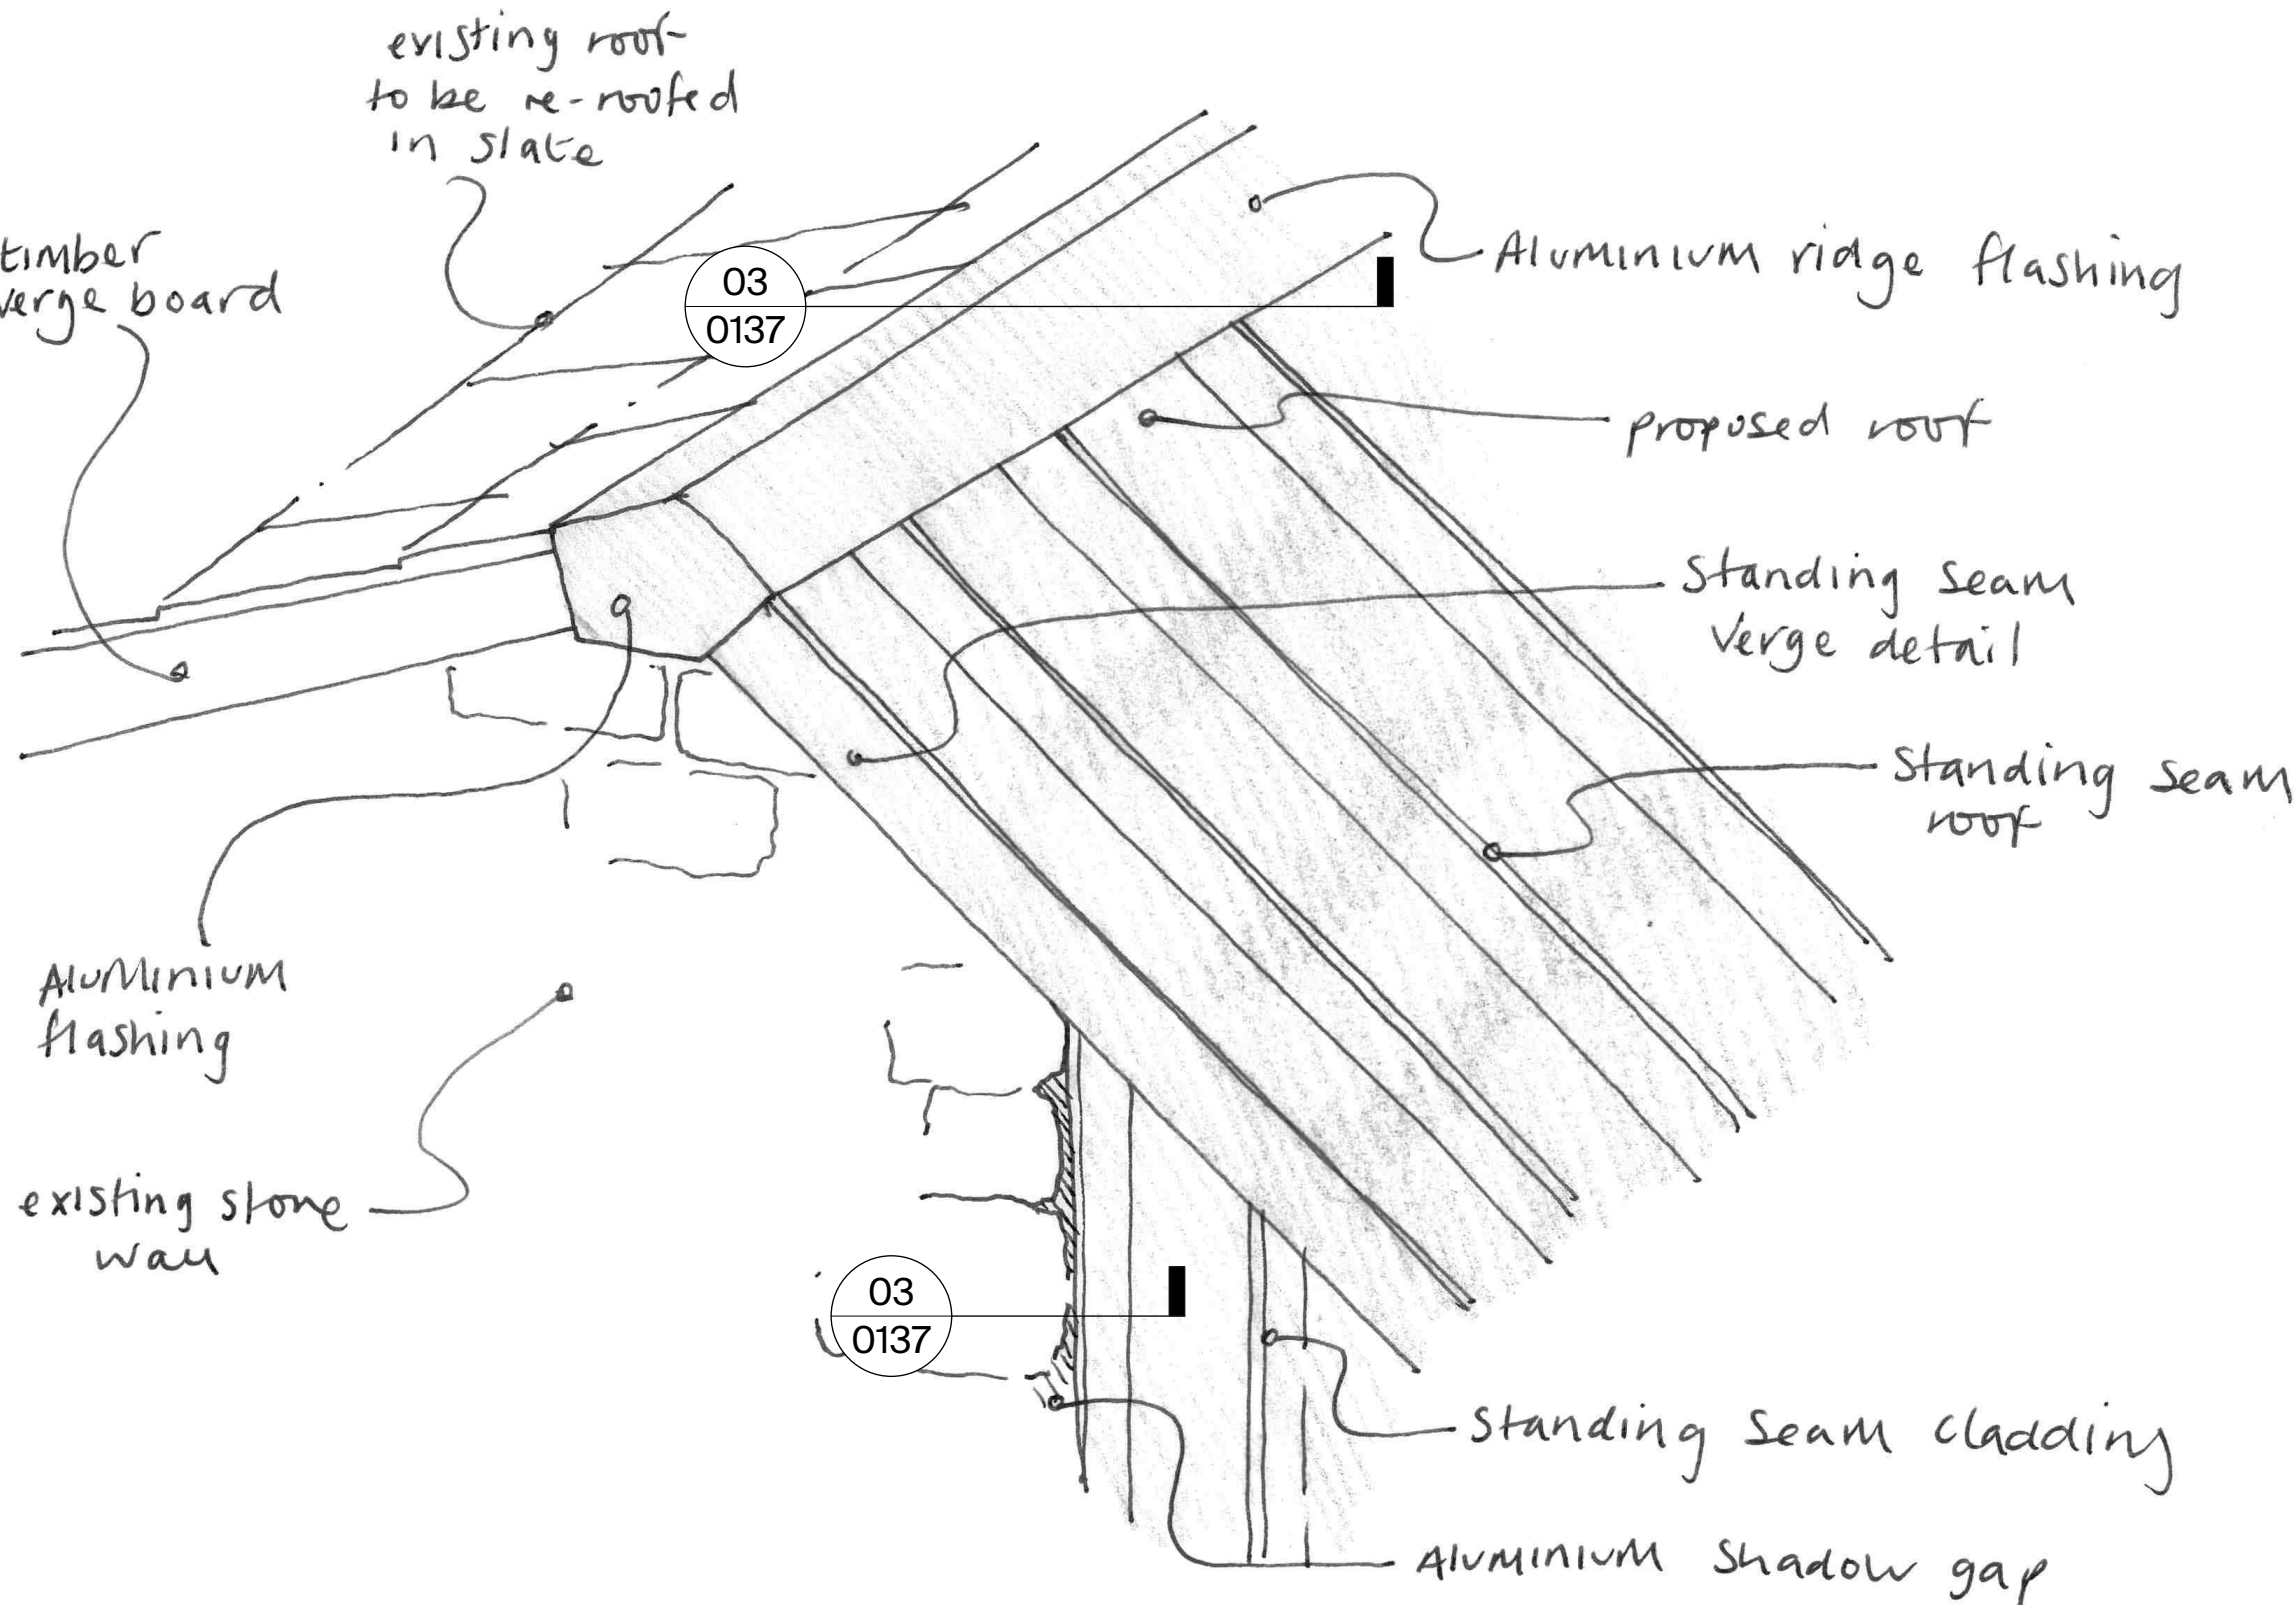

04 3d view - Proposed extension - South West roof junction
Scale: Actual Size

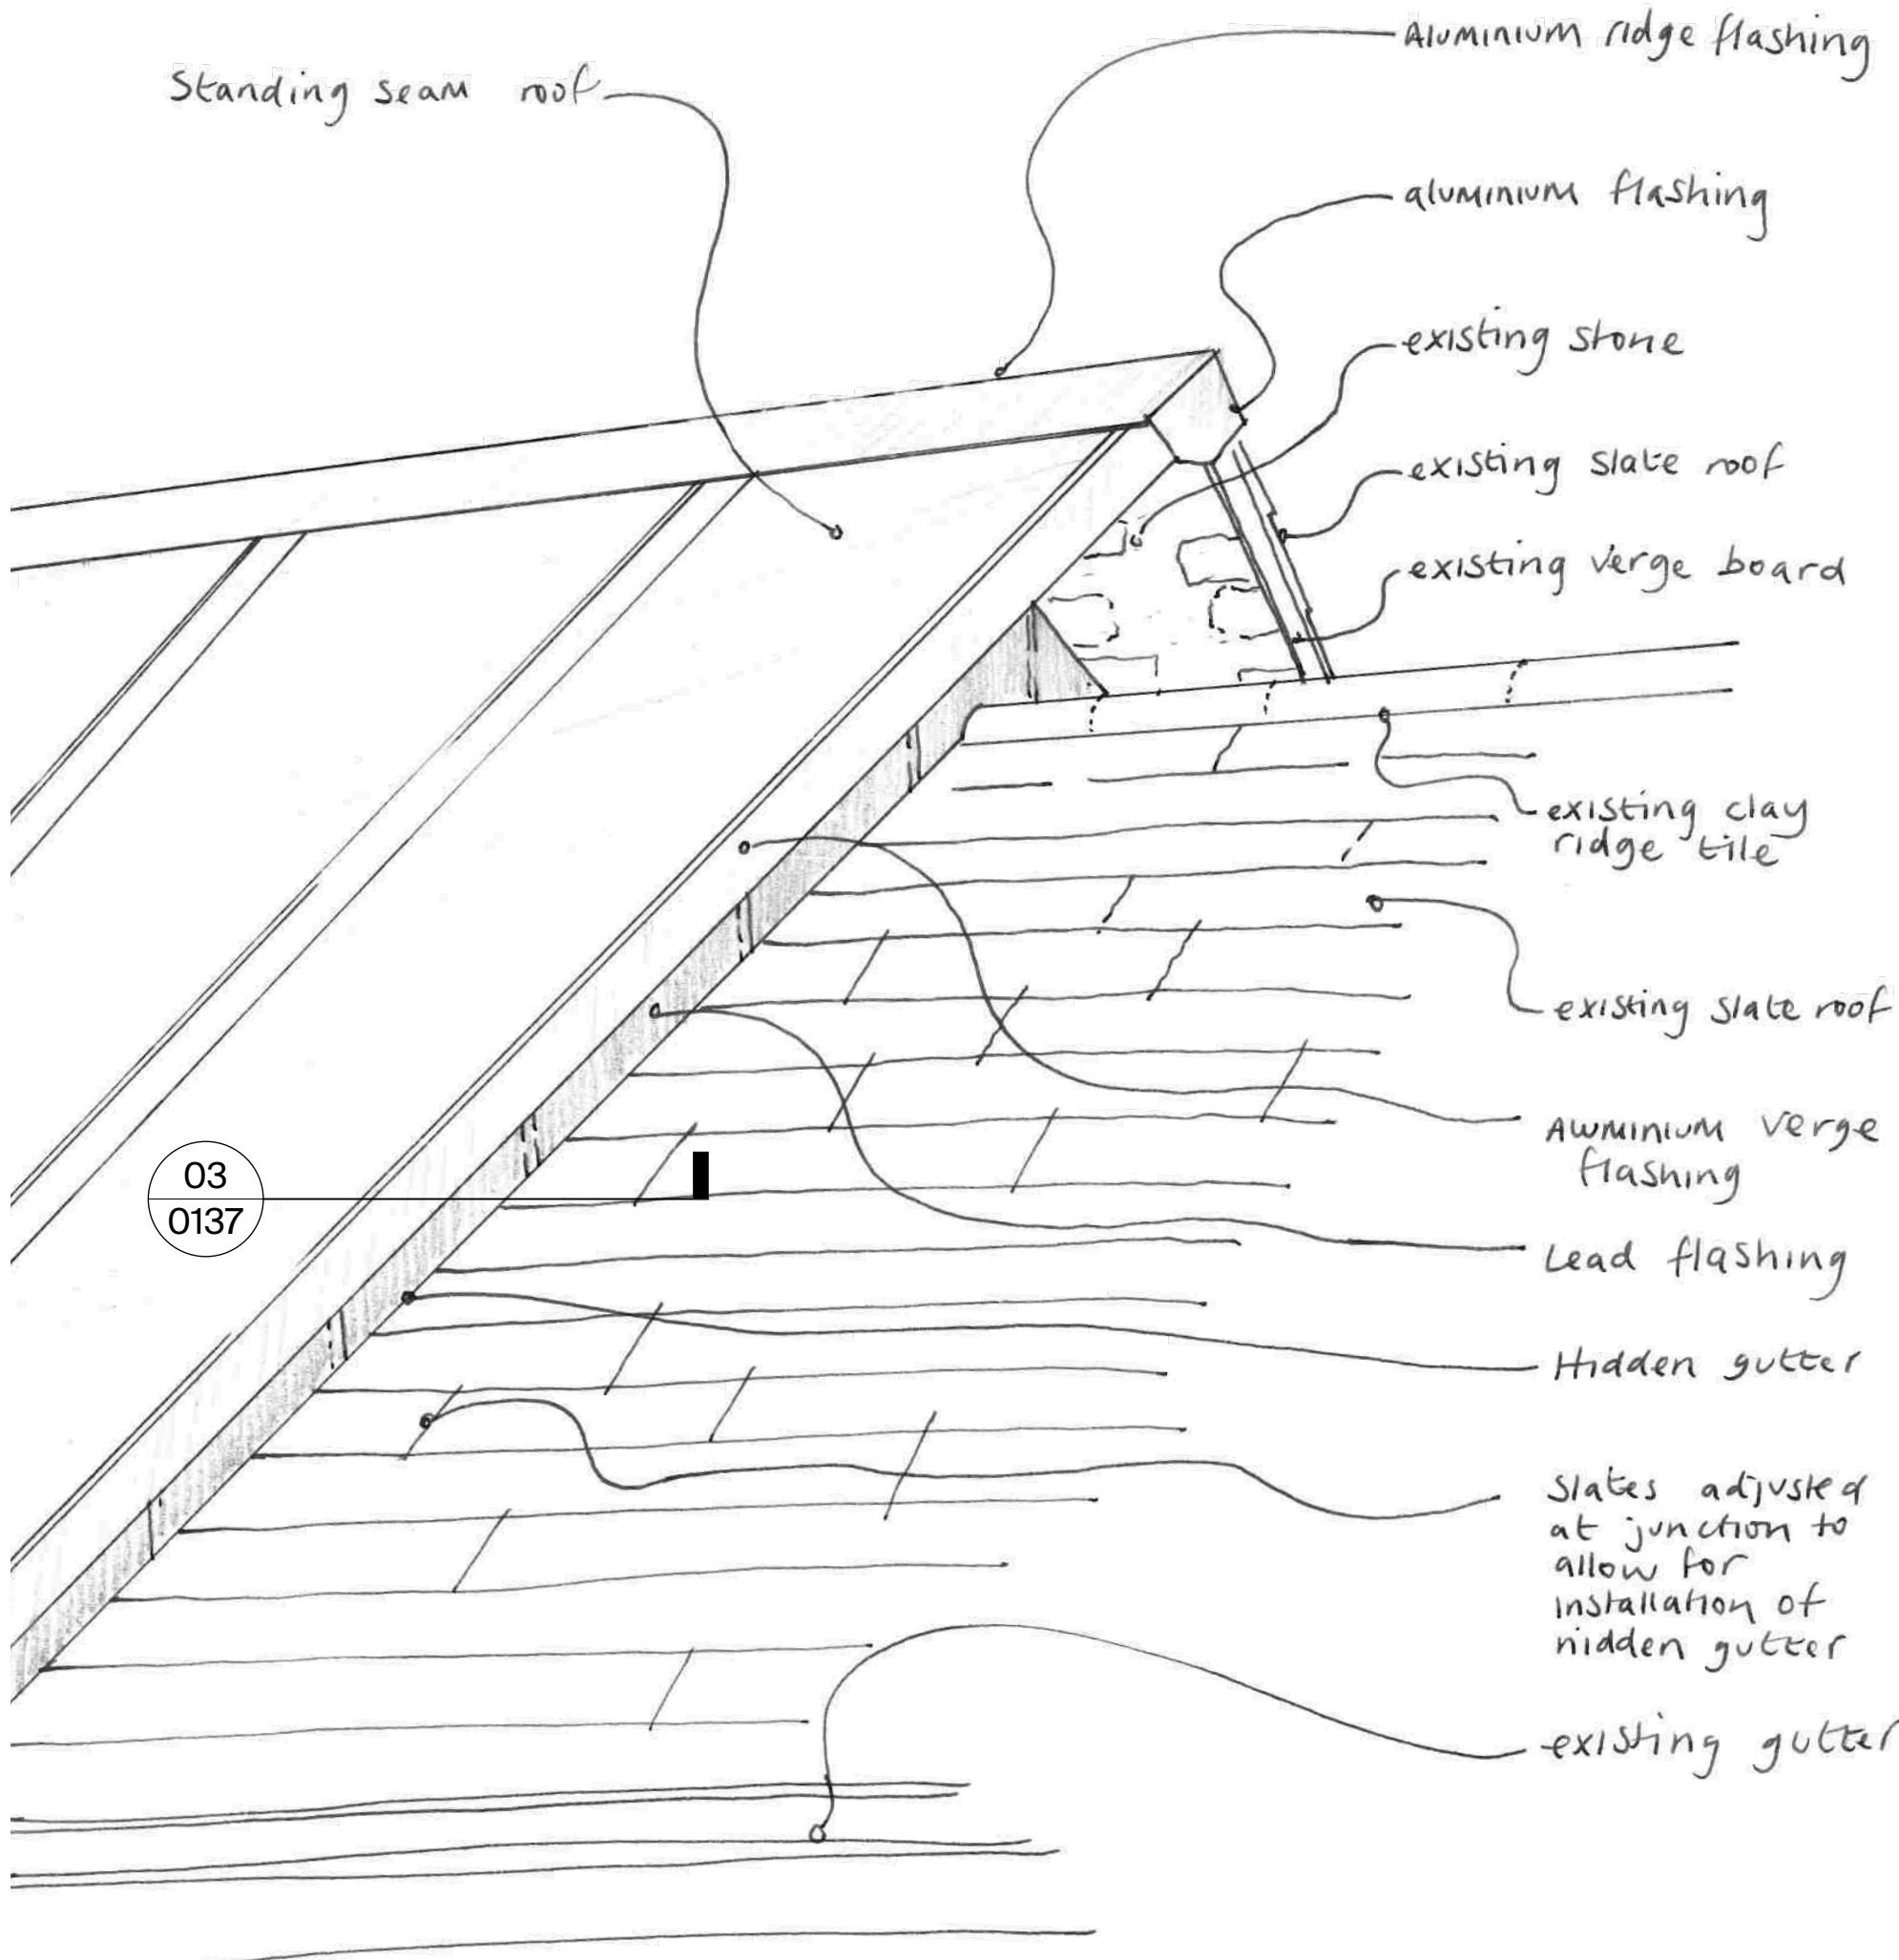

Rural Office

Rural Office
Yr Egin, College Rd.
Carmarthen, SA31 3EQ

rural-office.co.uk
enquiries@rural-office.co.uk
01559 505 008

project

Pandy Farm

client

Mr K Jones

drawing title

Proposed details - sheet 01

drawing status

Planning

scale	date	drawn by	checked by
1:5 @ A1	00.00.00	KR	

job no.	drawing no.	revision
179	3-0137	A