



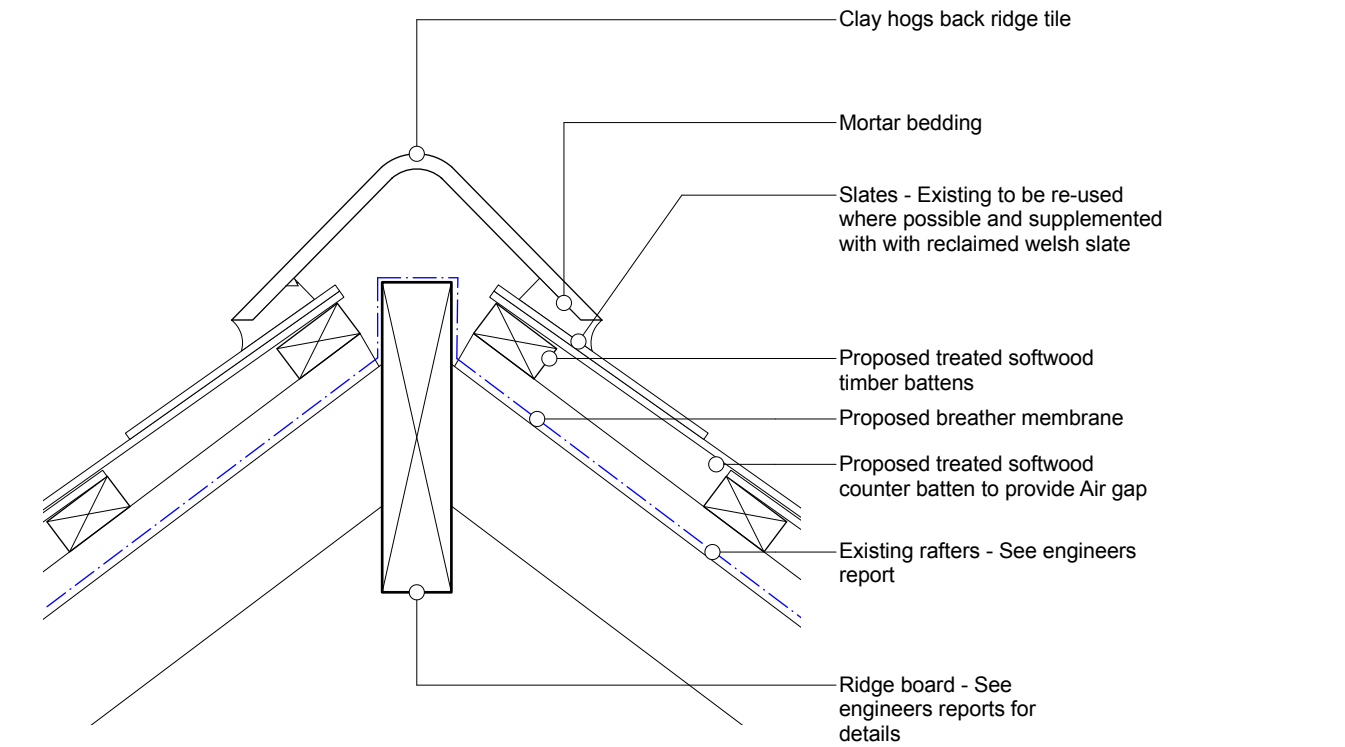

01 Ridge detail - clay tile

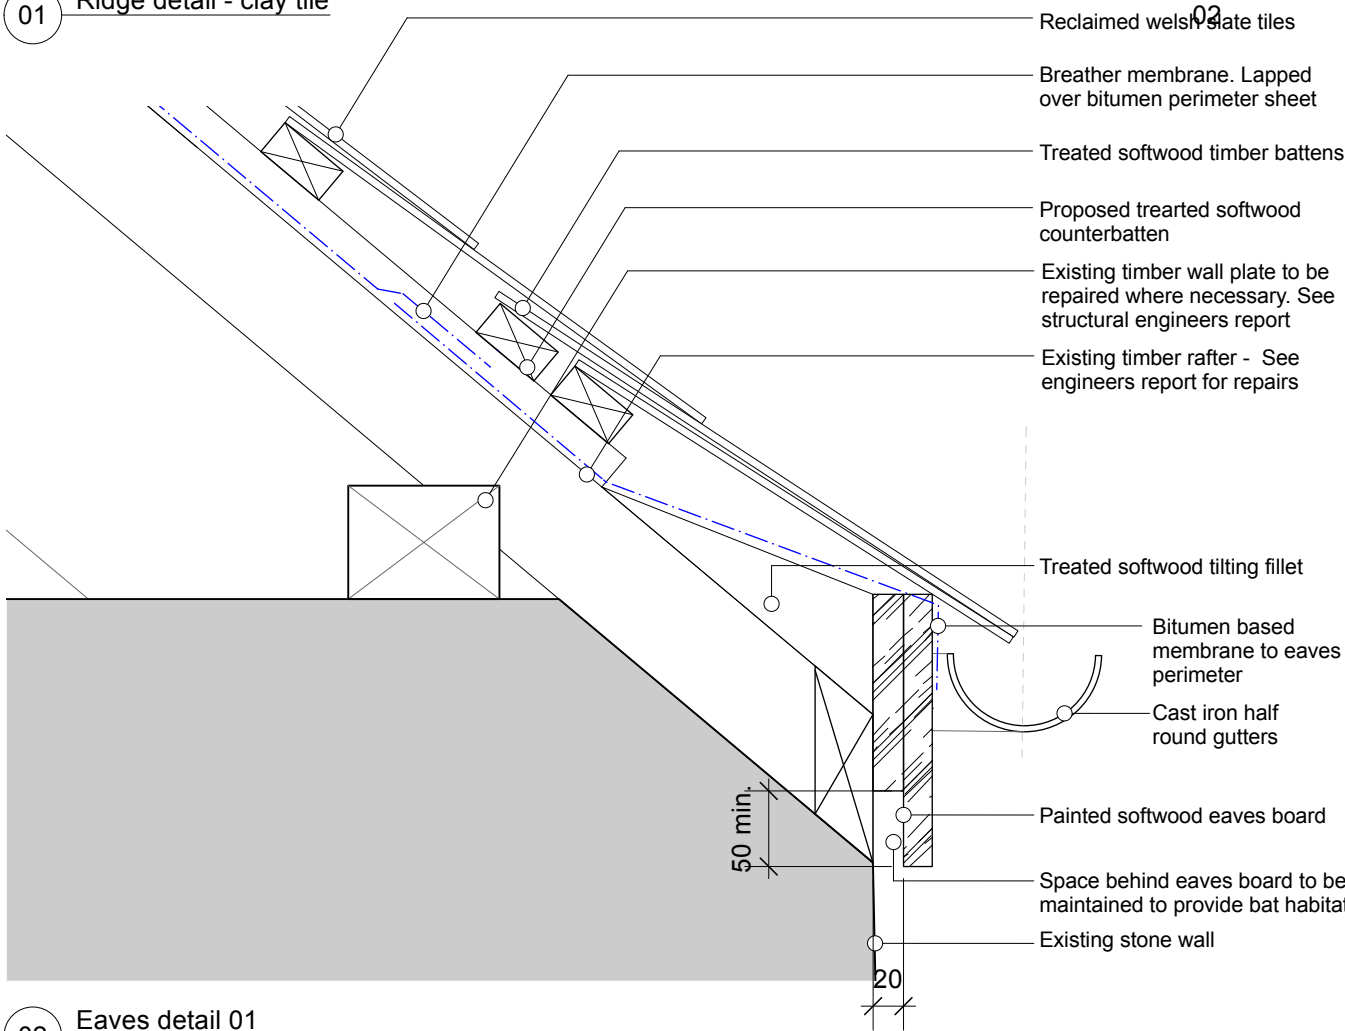

02 Eaves detail 01


Bat access tiles

Lead access tiles are to be provided within the slate roof finish to provide the required bat mitigation for the site. See ecology report for locations of access required. Access slates are to be coordinated with areas of bitumen membrane to avoid bats coming into contact with the breather membrane.



Blrd boxes

Built in swift boxes to be recessed into stone facade

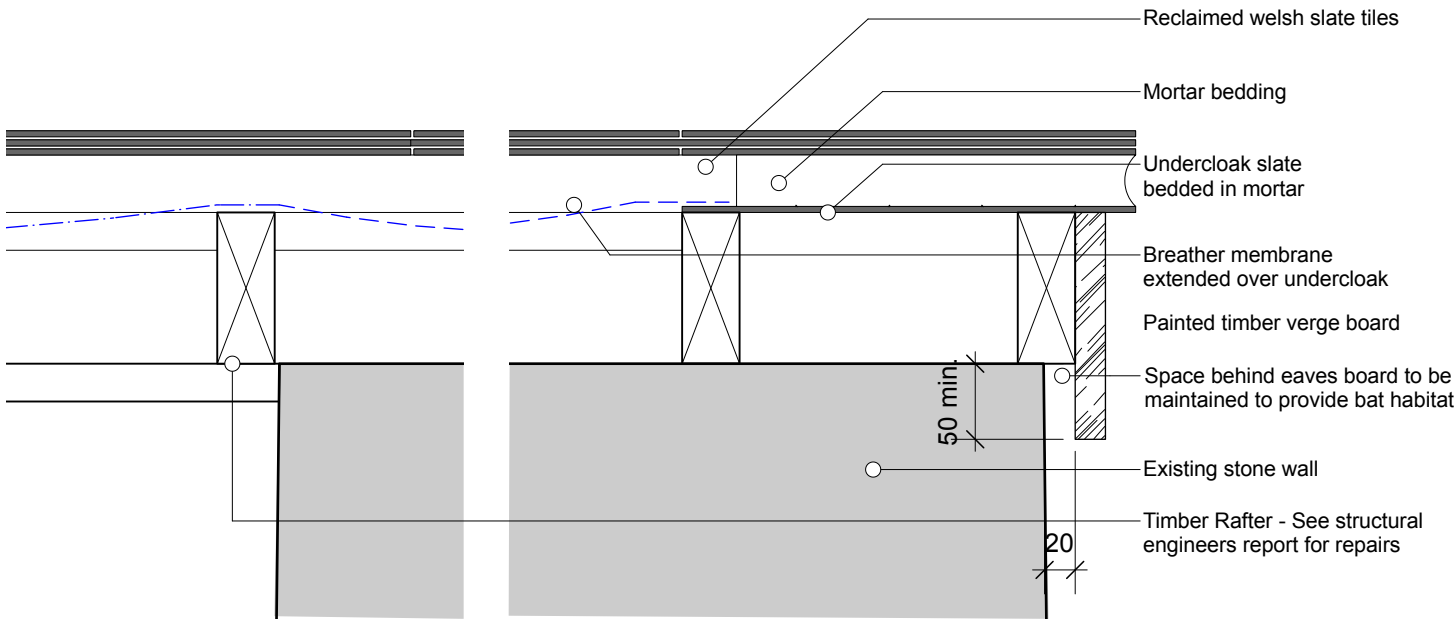

03 Verge detail

Rural Office

Rural Office, Yr Egin,
College Rd. Carmarthen,
SA31 3EQ

rural-office.co.uk
enquiries@rural-office.co.uk
01559 505 008

revisions	date	revision notes	general notes
A	09.06.26	A - Issued for planning	

project Pandy Farm	drawing title Proposed details sheet 02	scale 1:5 @ A3	date 26.10.22	drawn by KR	checked by NM
client Kevin Jones & Adele Gittoes	drawing status Planning	job no. 179	drawing no. 3-0138	revision A	