


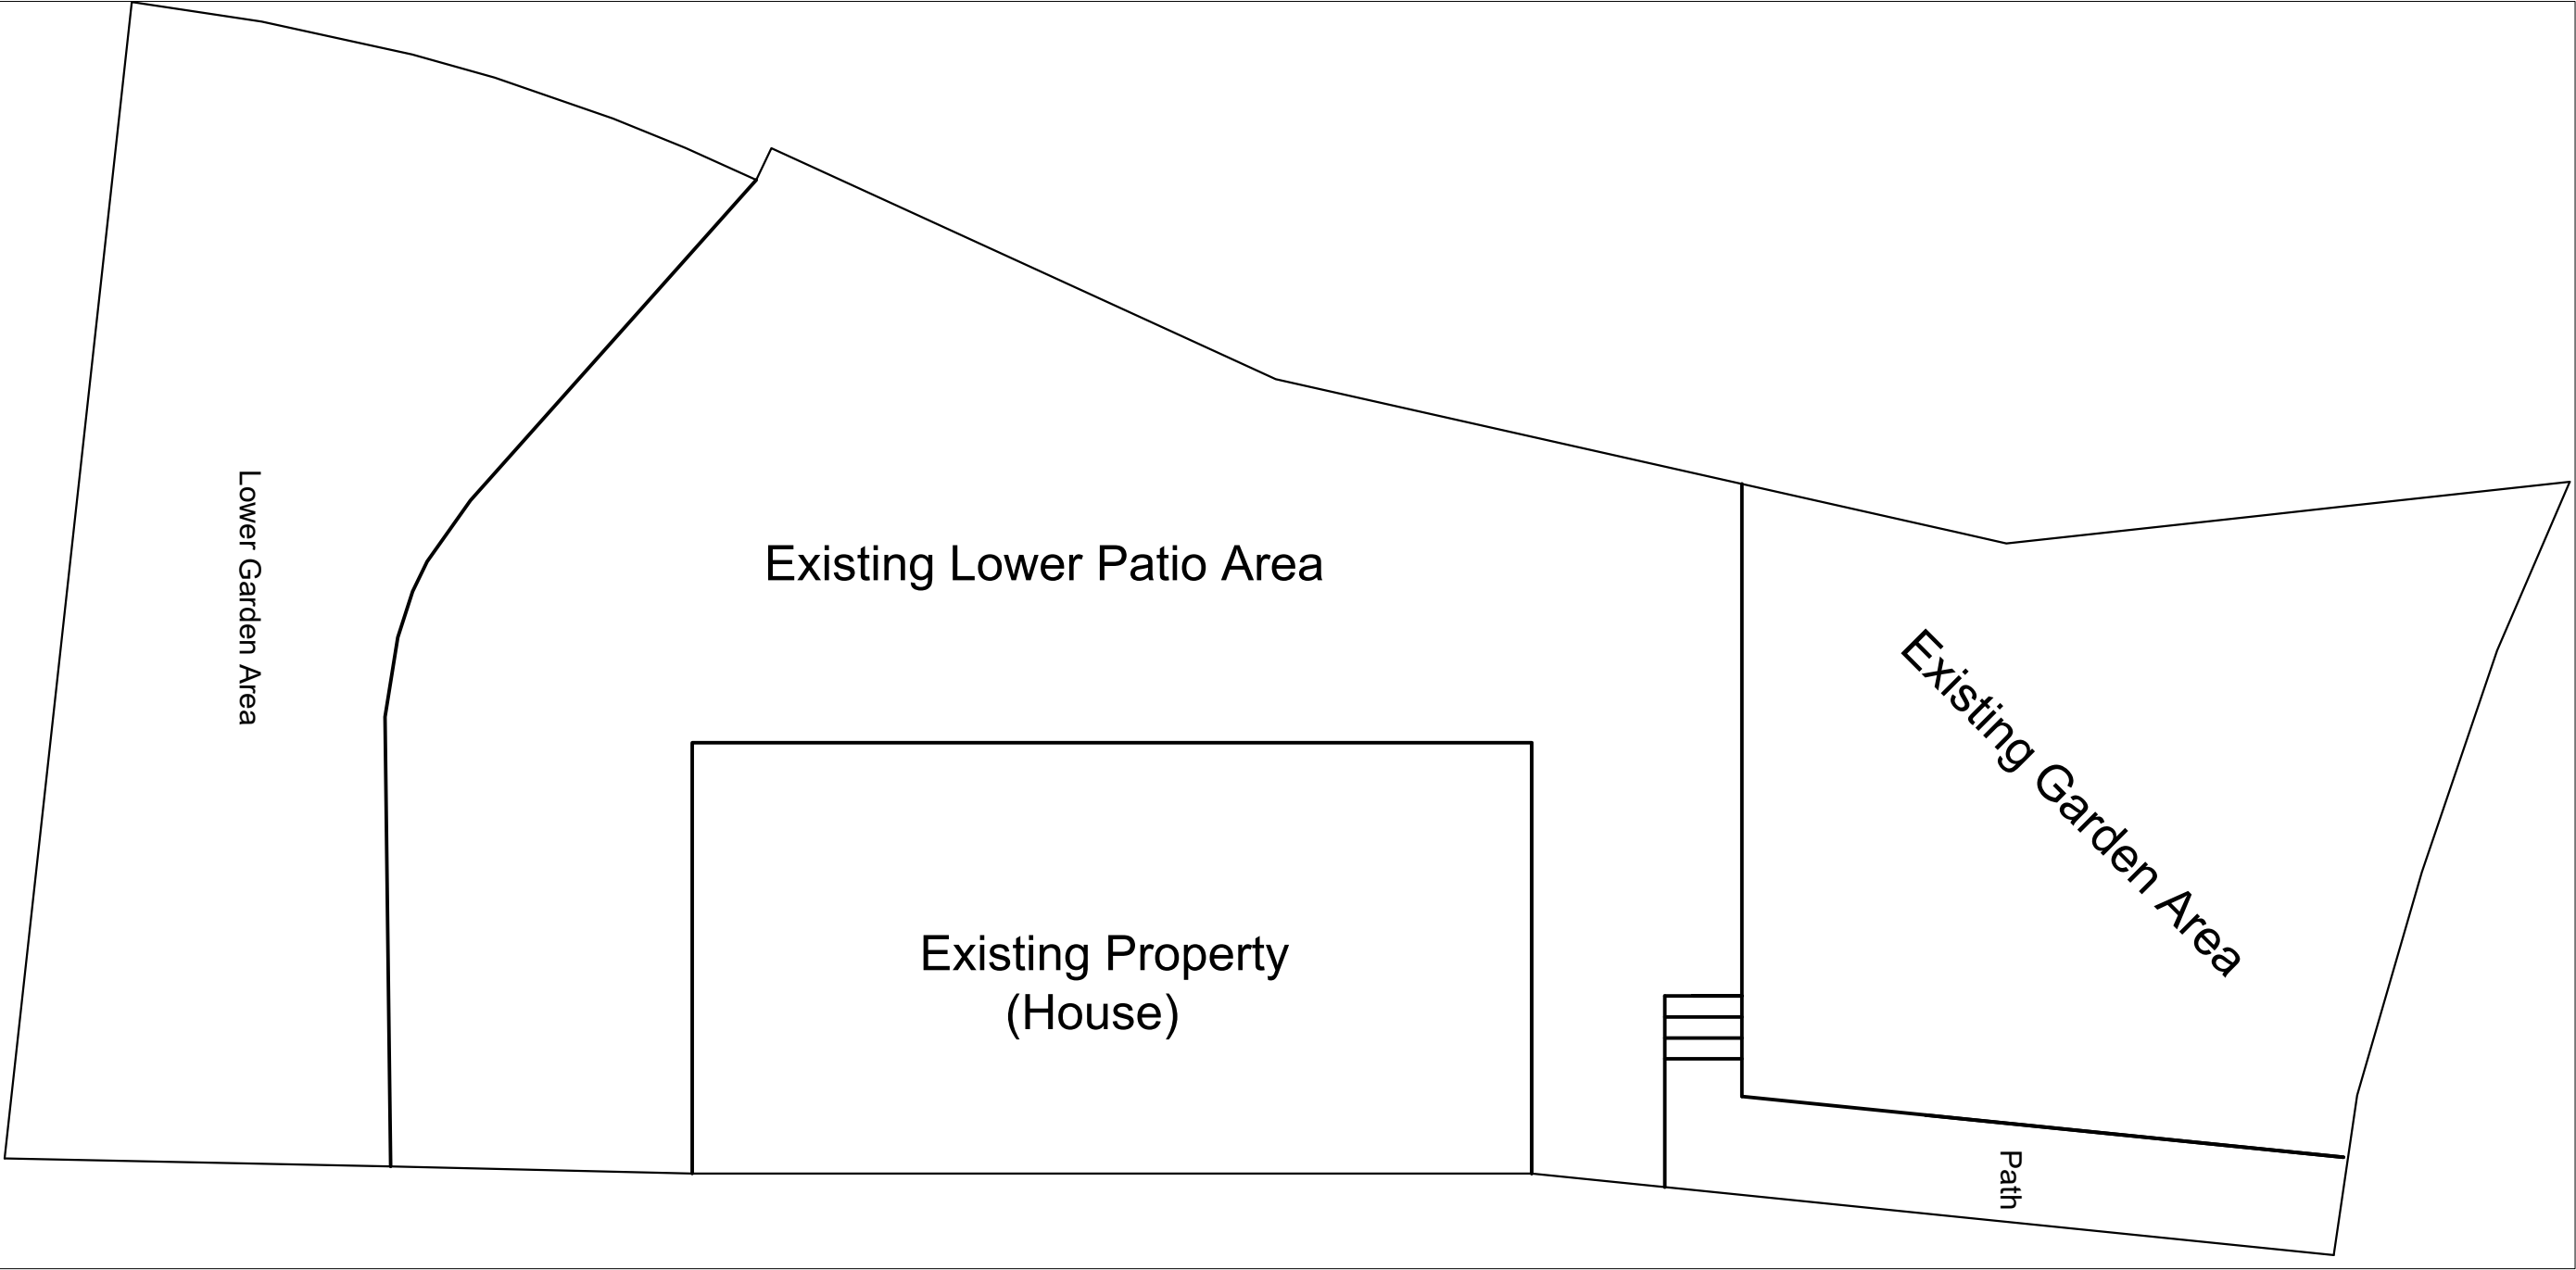

Scale:1:1250

Existing Site for Proposed Garage Construction

Revision	Description	Date
Project Proposed Garage Development		
Title 1 Ash Villas Troedyrhiw Merthyr Tydfil CF48 4LE		
Drawn by	Checked -	Status Planning
Drawing Number ASH01/001		Revision - Scale As Indicated Date 04/06/2022



Scale:1:100