


Revision	Description	Date
Project Proposed Garage Development		
Title 1 Ash Villas Troedyrhiw Merthyr Tydfil CF48 4LE		
Drawn by	Checked	Status
	-	Planning
Drawing Number	Revision	Scale
ASH01/002	-	As Indicated
		Date
		04/06/2022

Existing Site Showing Proposed Garage Construction

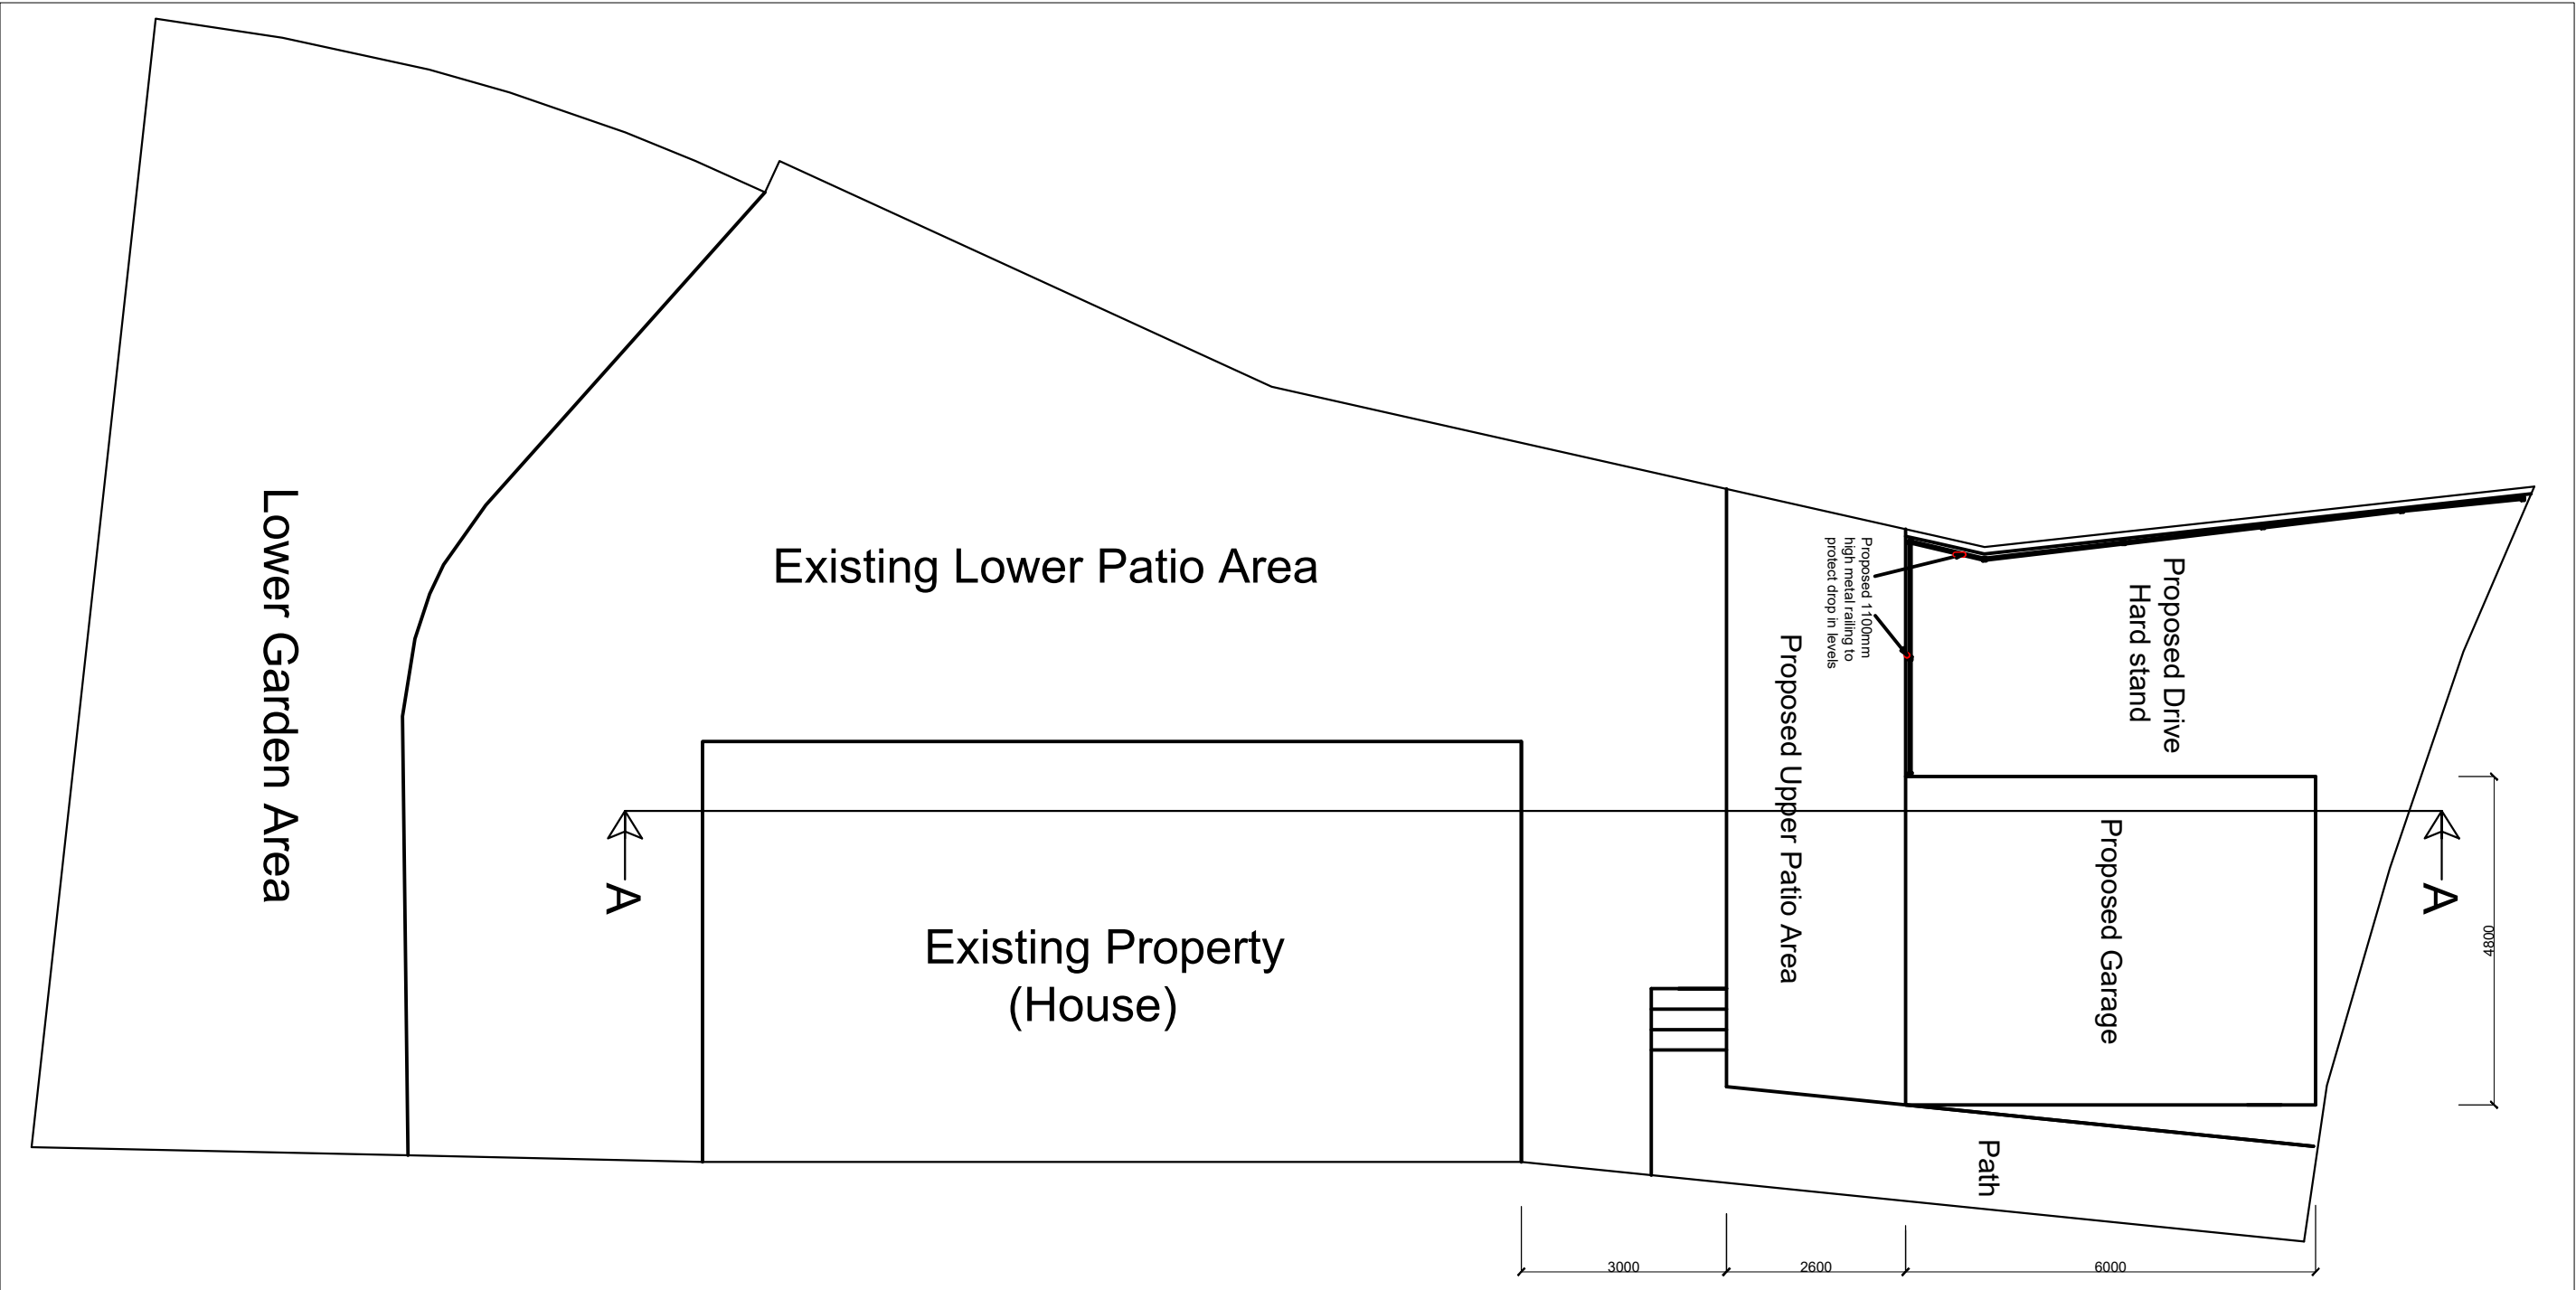

Scale:1:100