
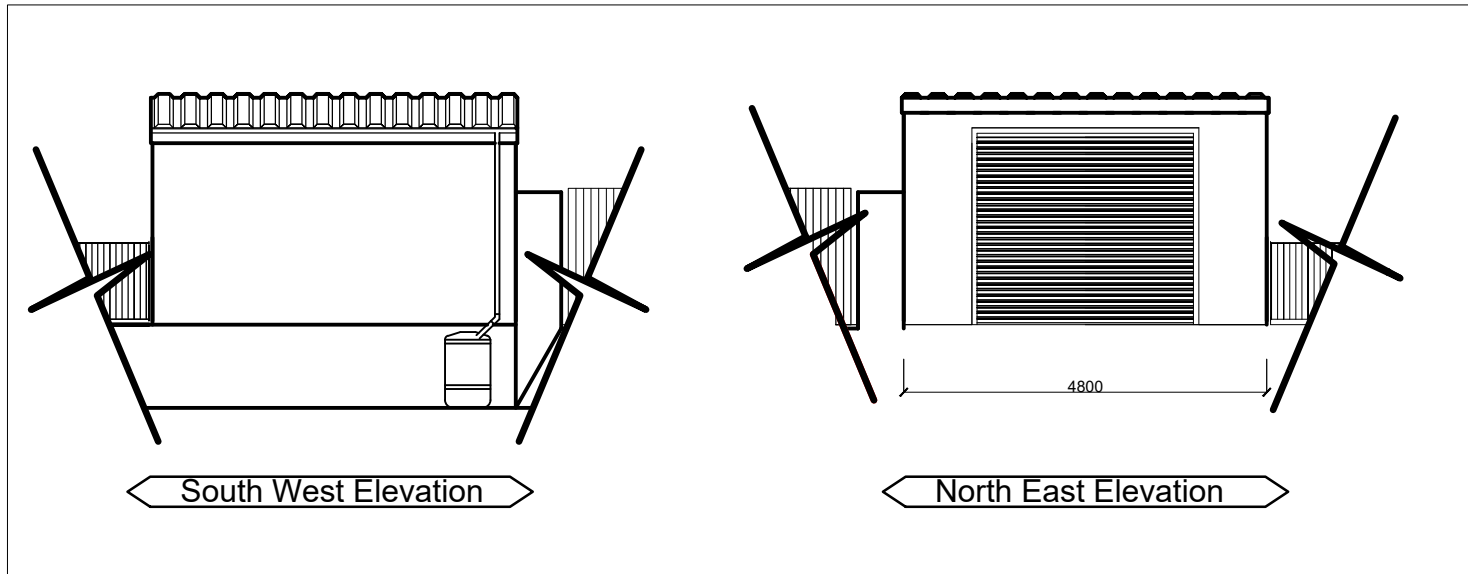


GARAGE ELEVATIONS

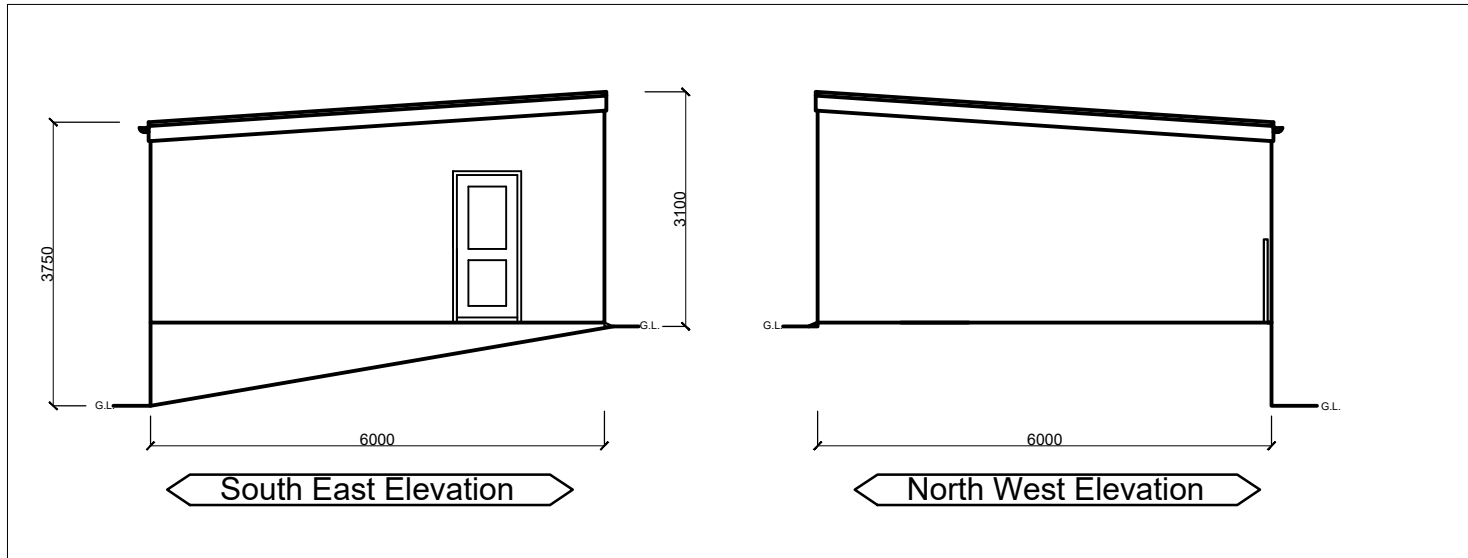

Scale:1:100

Revision	Description	Date
Project Proposed Garage Development		
Title 1 Ash Villas Troedyrhiw Merthyr Tydfil CF48 4LE		
Drawn by	Checked -	Status Planning
Drawing Number	Revision	Scale As Indicated
ASH01/003	-	Date 04/04/2022

Proposed Garage

The proposed Garage is to be constructed on new foundation designed by an engineer to suit the ground conditions when excavated.

Roof:

To be constructed using plastic coated box profile metal sheet cladding with metal profile fascia on timber roof joists and fixed with suitable weather proof fixings in accordance with Manufacturers Instructions.

Rain Water Guttering & Downpipe

To be black plastic guttering and downpipe installed in accordance with Manufacturers instructions.

The downpipe to discharge into a rainwater harvesting tank as indicated and within the site boundary.

Walls

To be constructed as indicated using dense concrete blockwork with sand and cement render to a fine down smooth finish.

Pedestrian Door

To be uPVC 2 panel door and frame, Colour: white.

Vehicle Access Door

To be aluminium roller shutter door

Adjoining Drive / Hardstand

Is to be formed with concrete, tamped and finished with a cane brush finish