




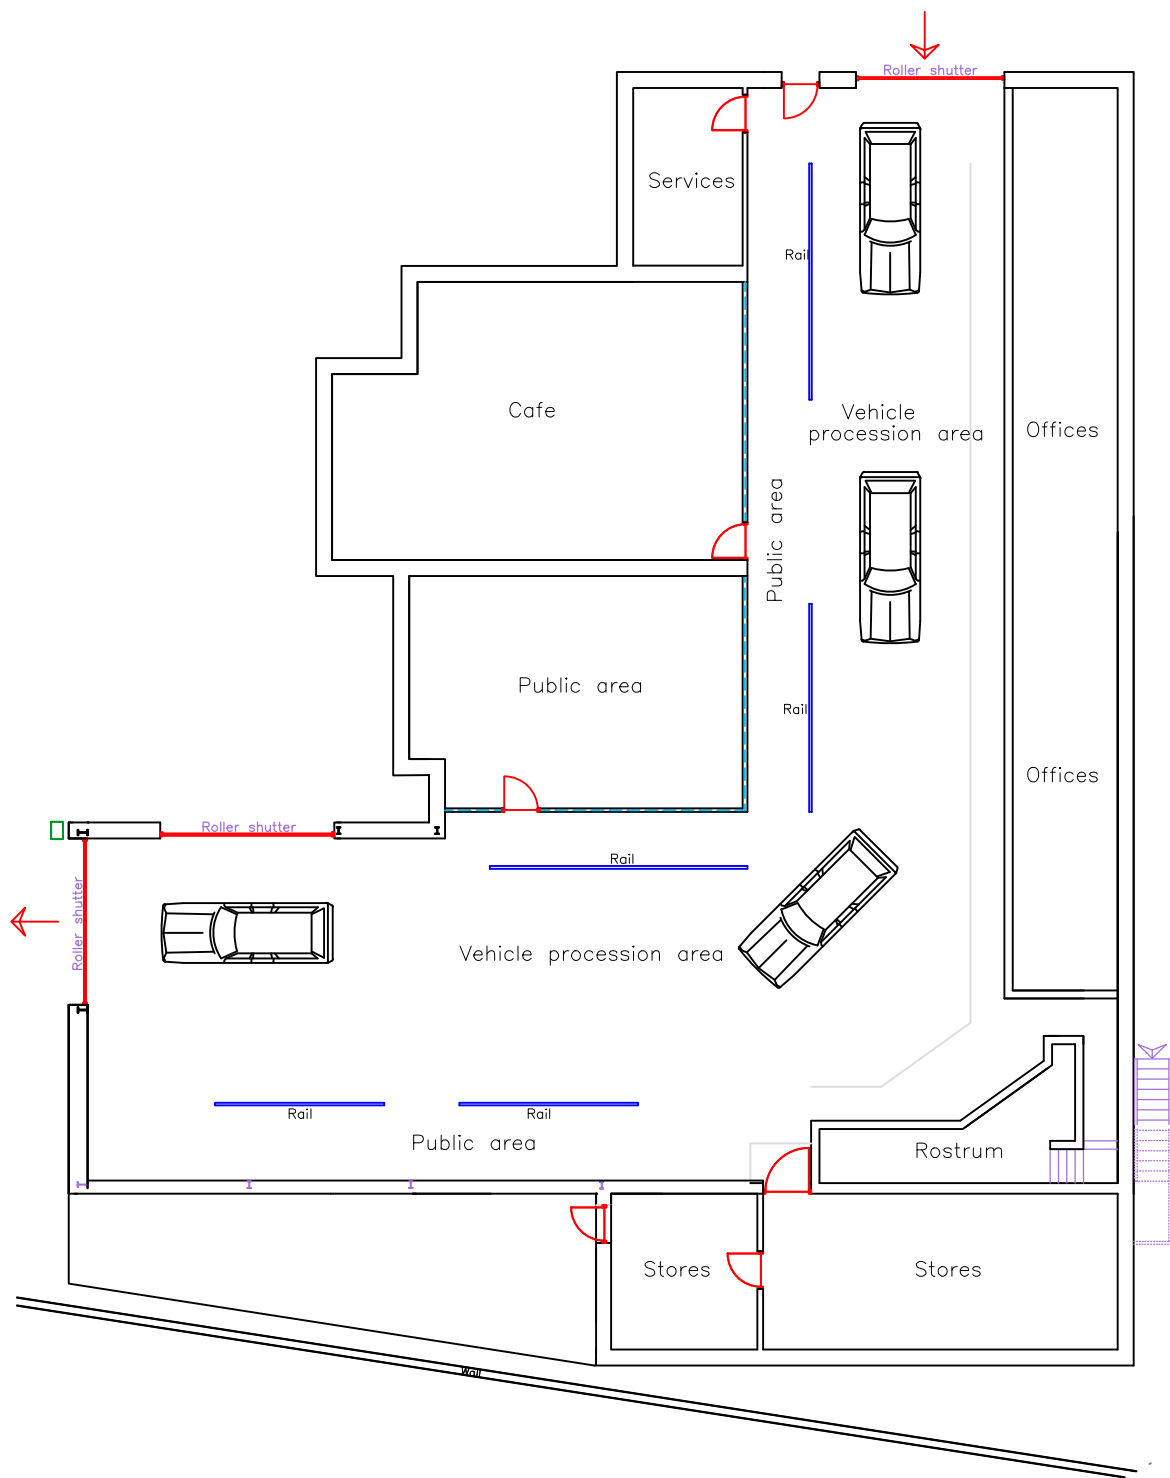


Existing GF Plan
1:200

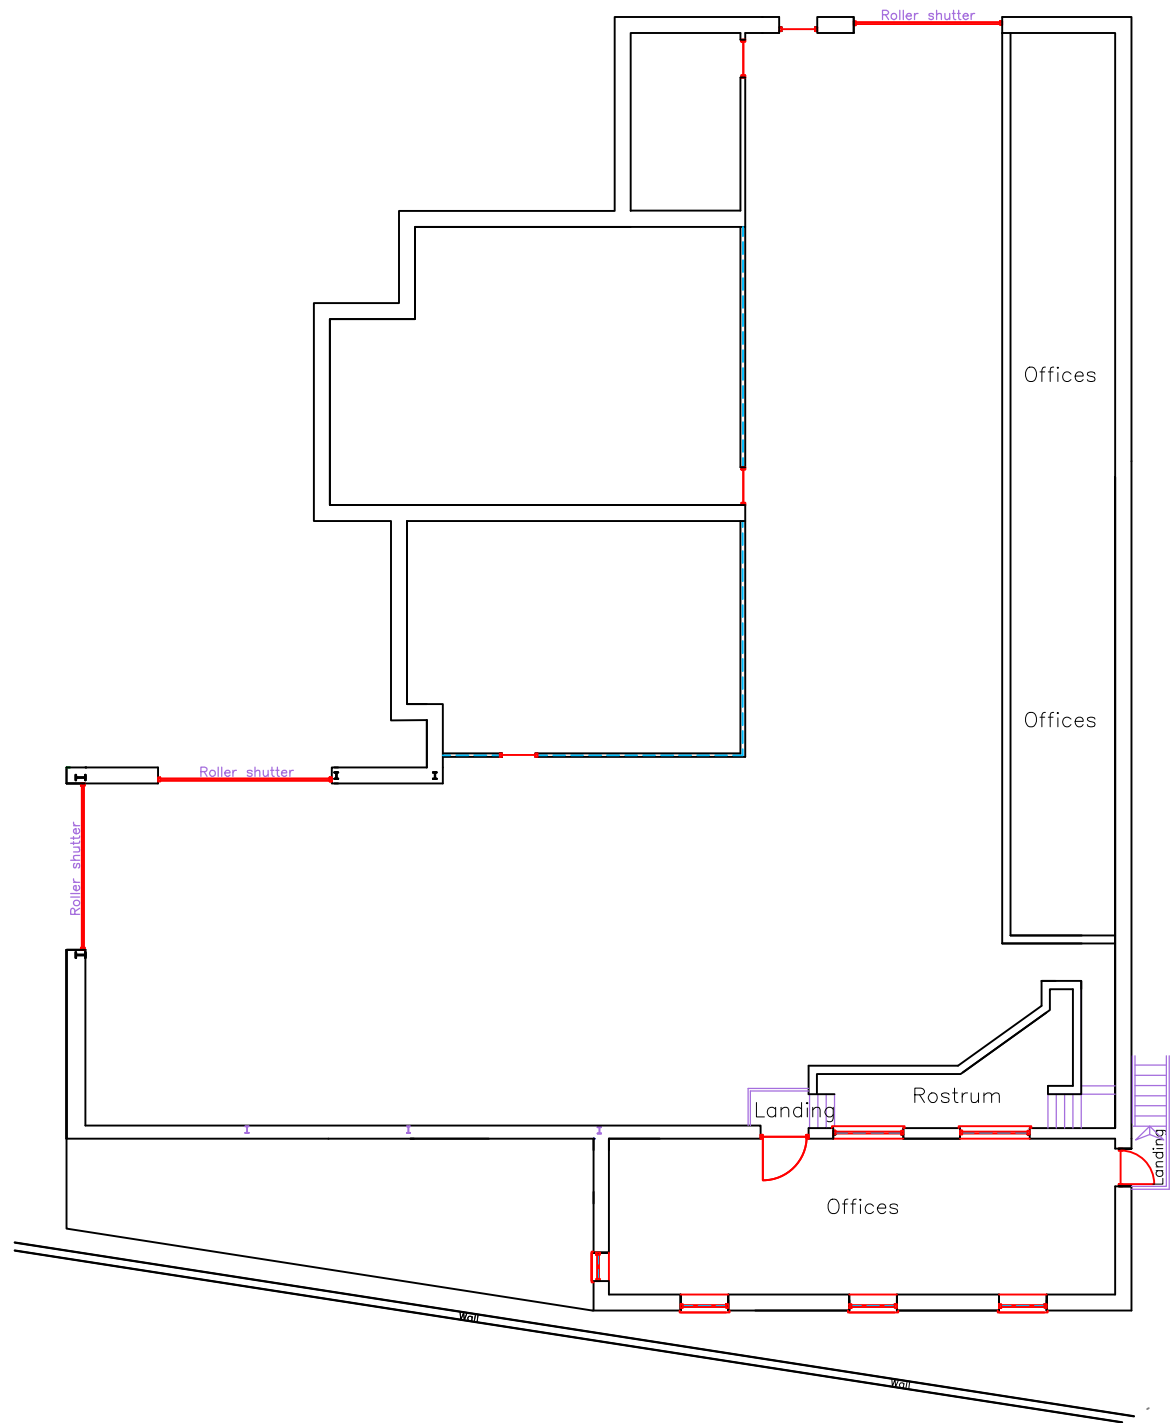


Existing FF Plan
1:200

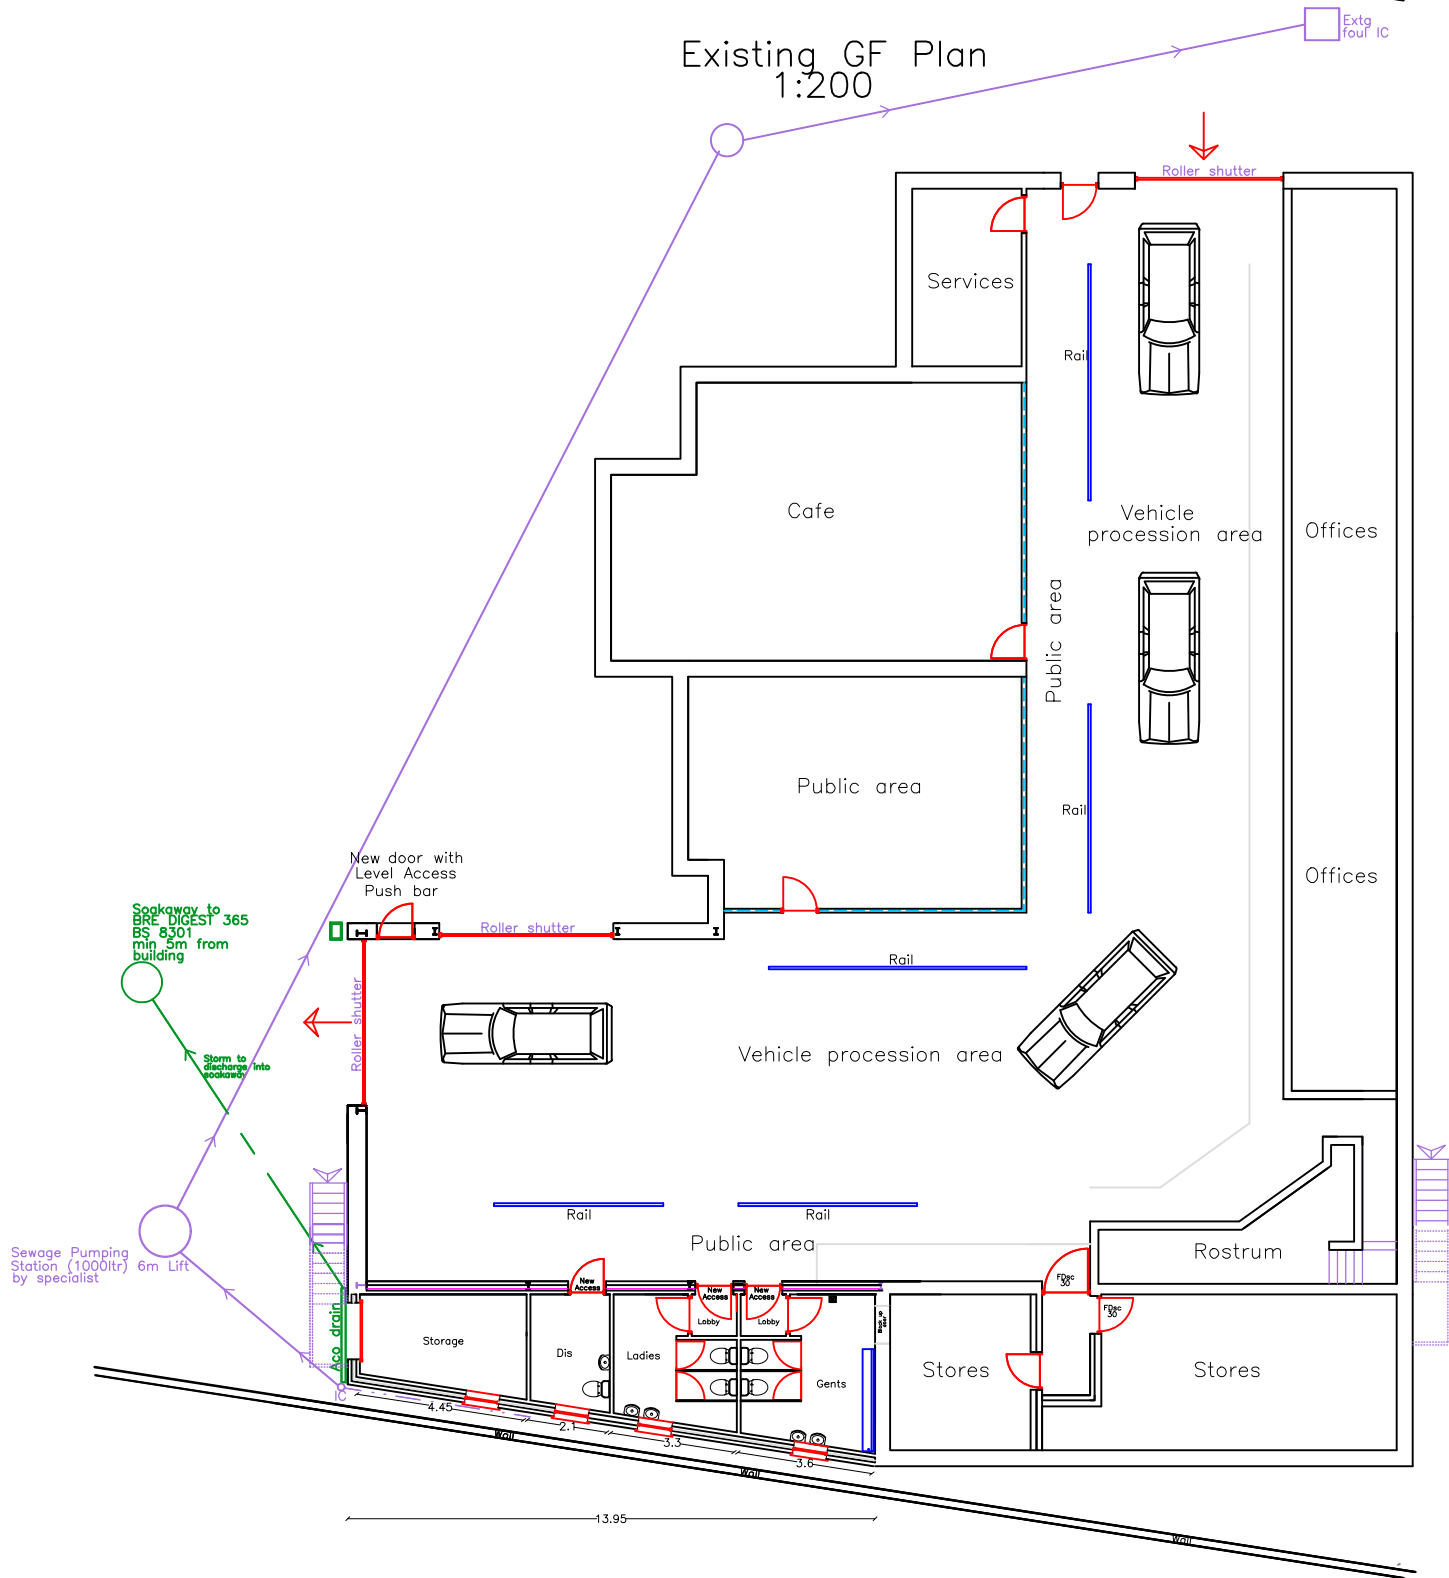


Proposed GF Plan
1:200

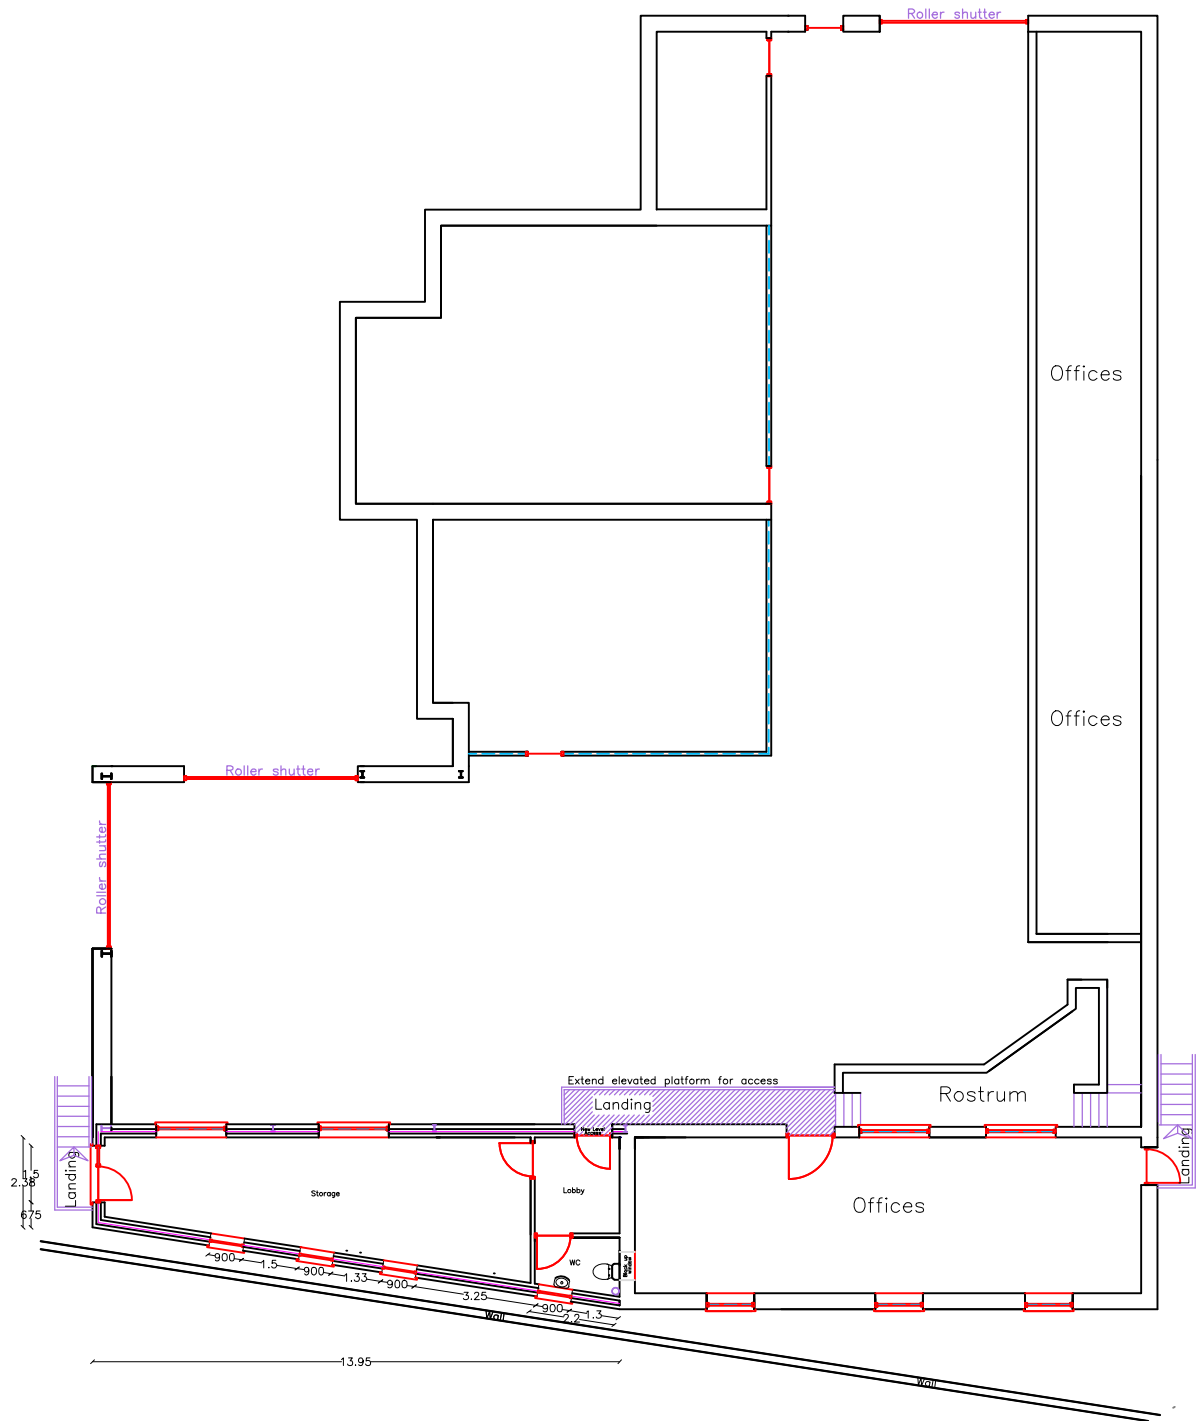

Proposed FF Plan
1:200

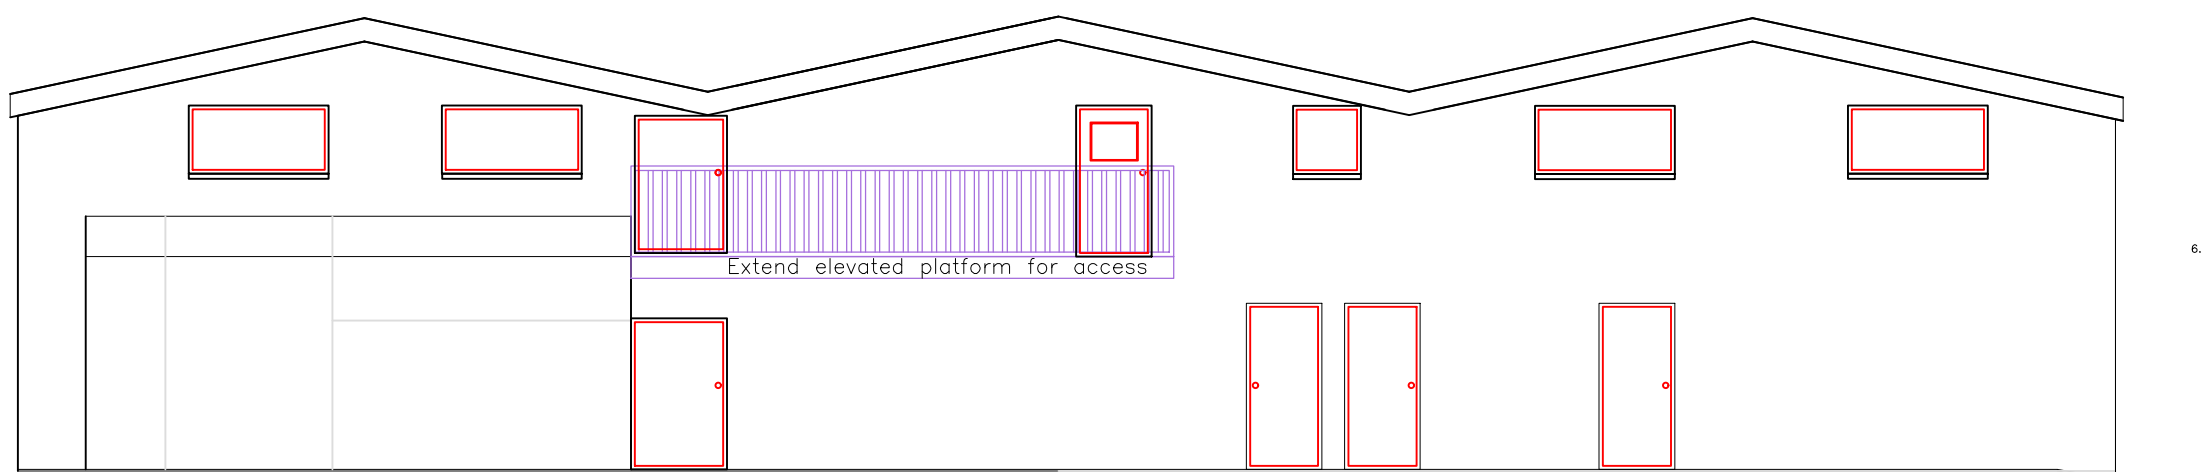

Proposed Internal Elevation
1:100

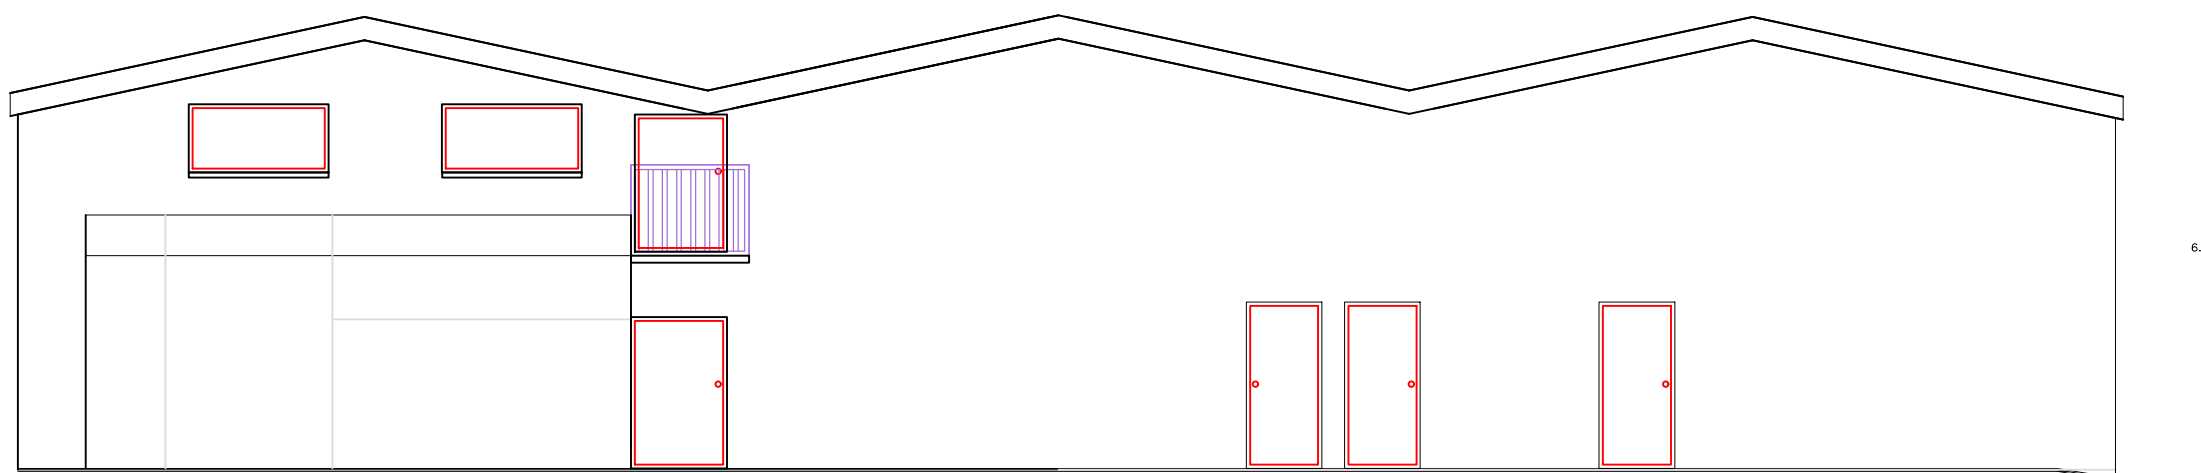

Existing Internal Elevation
1:100

N.B.
All dimensions and sewer runs to be checked on site by contractor before work begins

Utopia Design Architectural Services			
Issued Only for Purpose Indicated			
Drawing Status: FOR PLANNING PURPOSES ONLY			
Client: MMA Red Barrel House Pant Road, Dowlais Merthyr Tydfil CF48 3SH			
Project: Proposed New Rear Extension for WC Conveniences & Store			
Drawn by	Paper	Date	
PT	A2	JAN 23	
Title	Scale		
Existing & Proposed Plans & Elevations		Drwg No	1:100 1:200
MMA FF EXTENSION 040			