
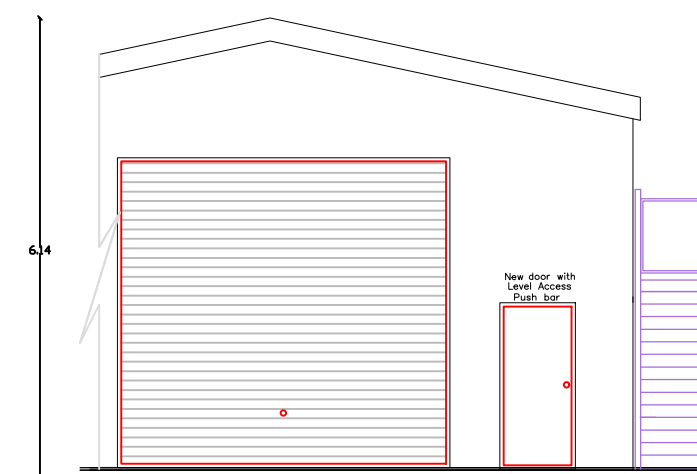
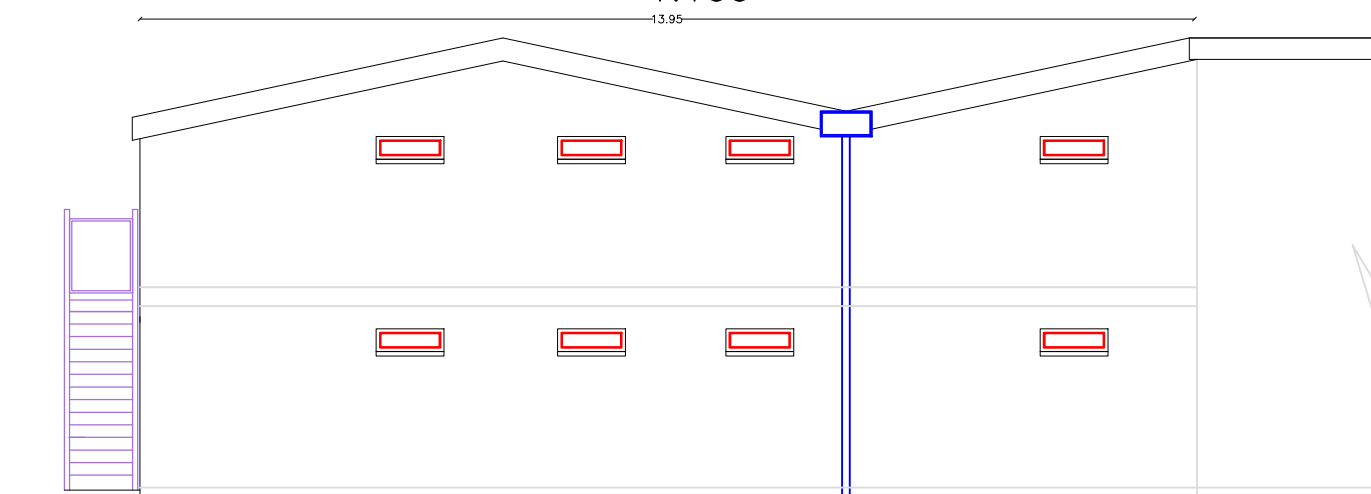
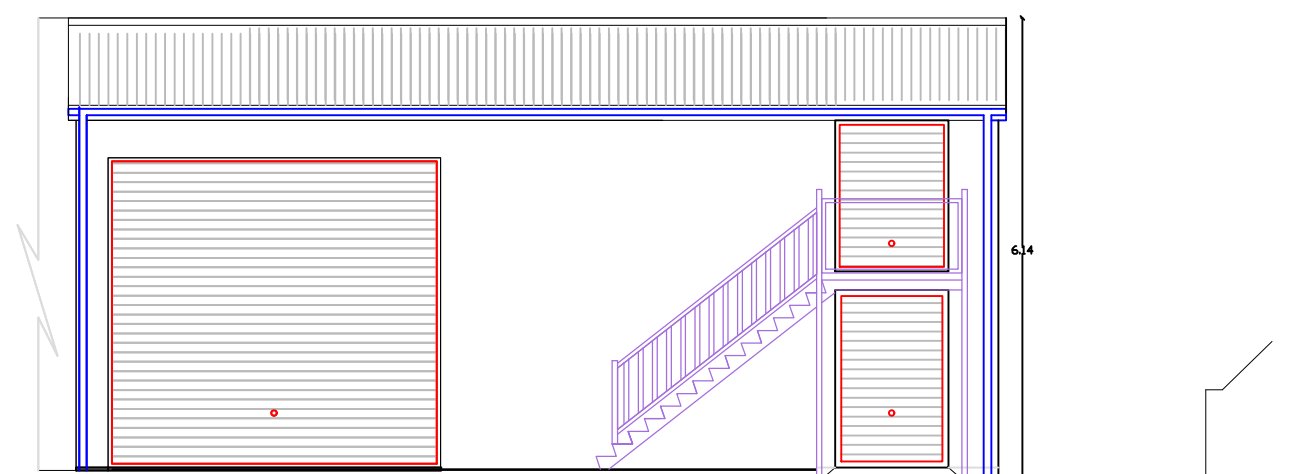
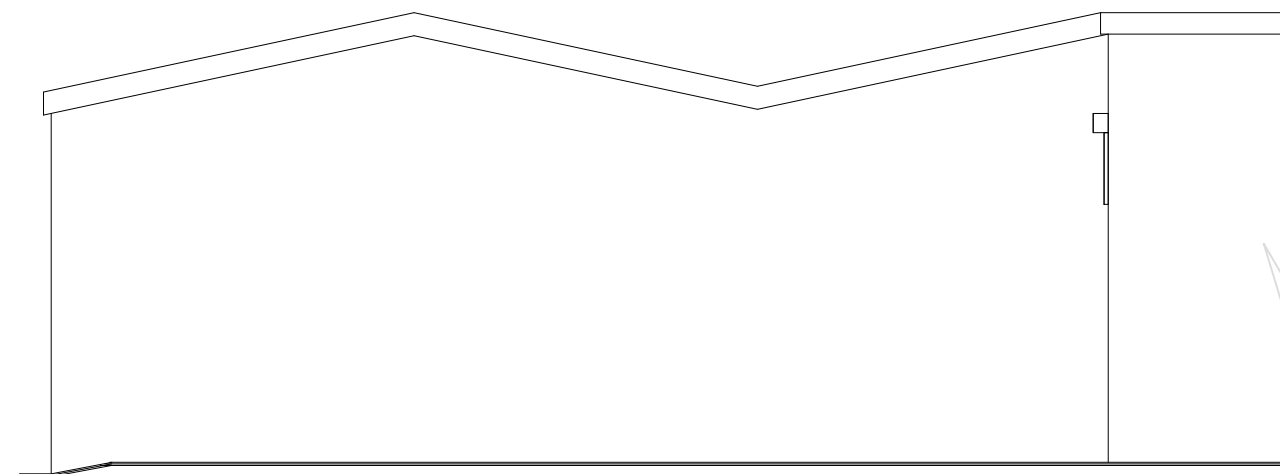
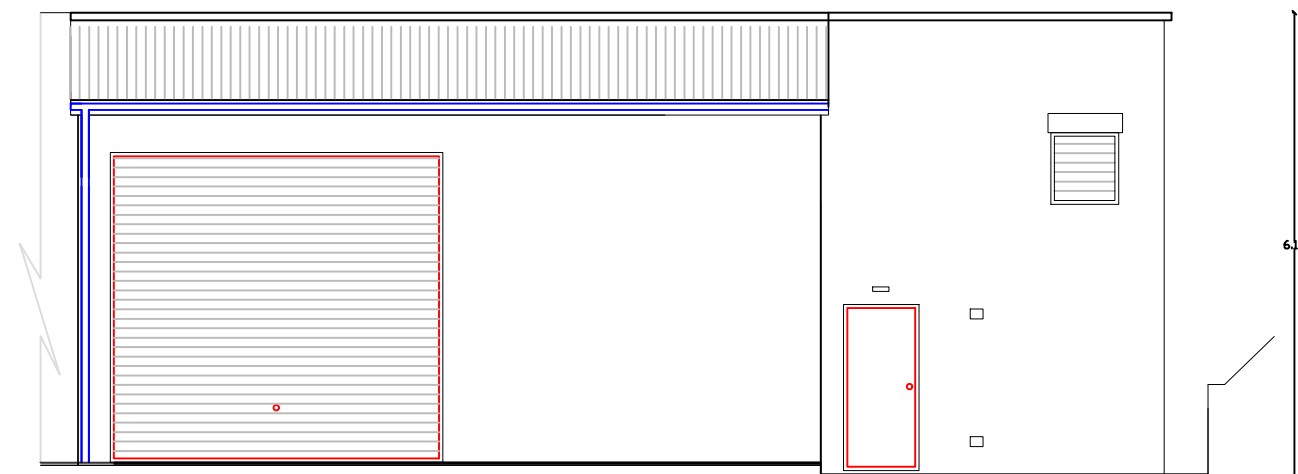
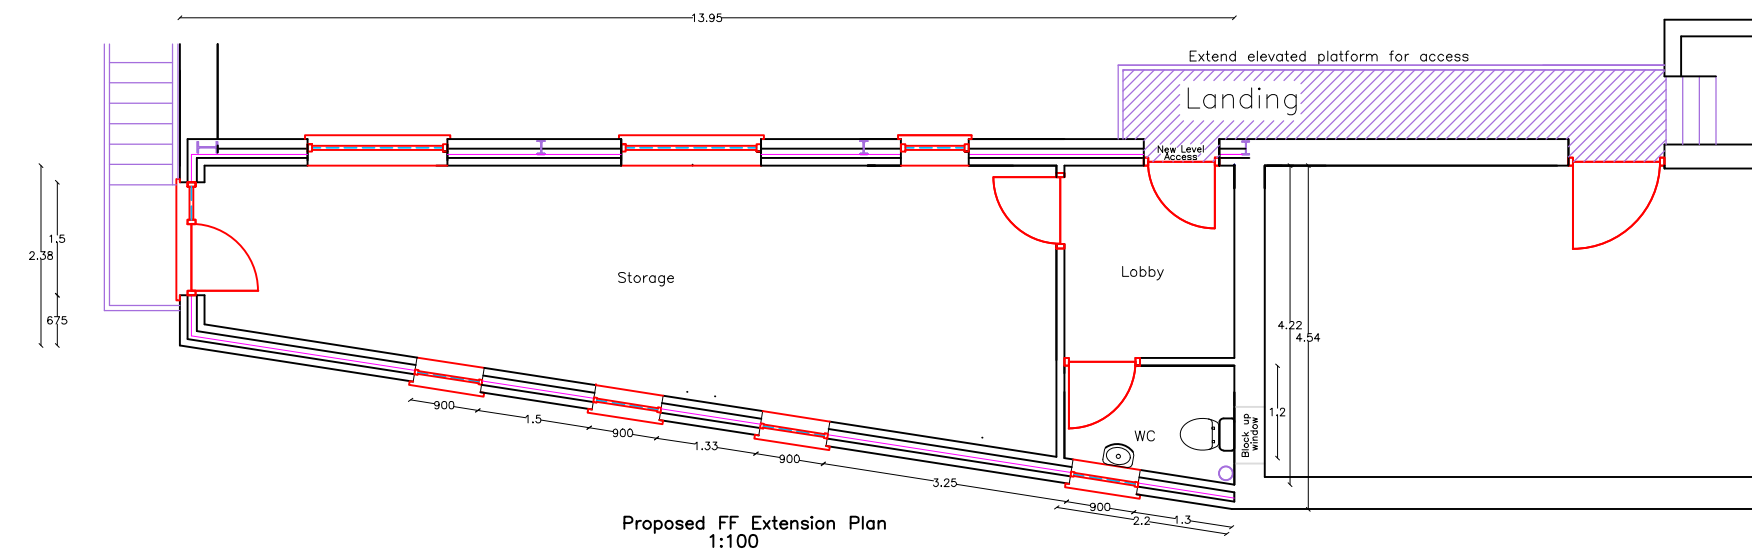


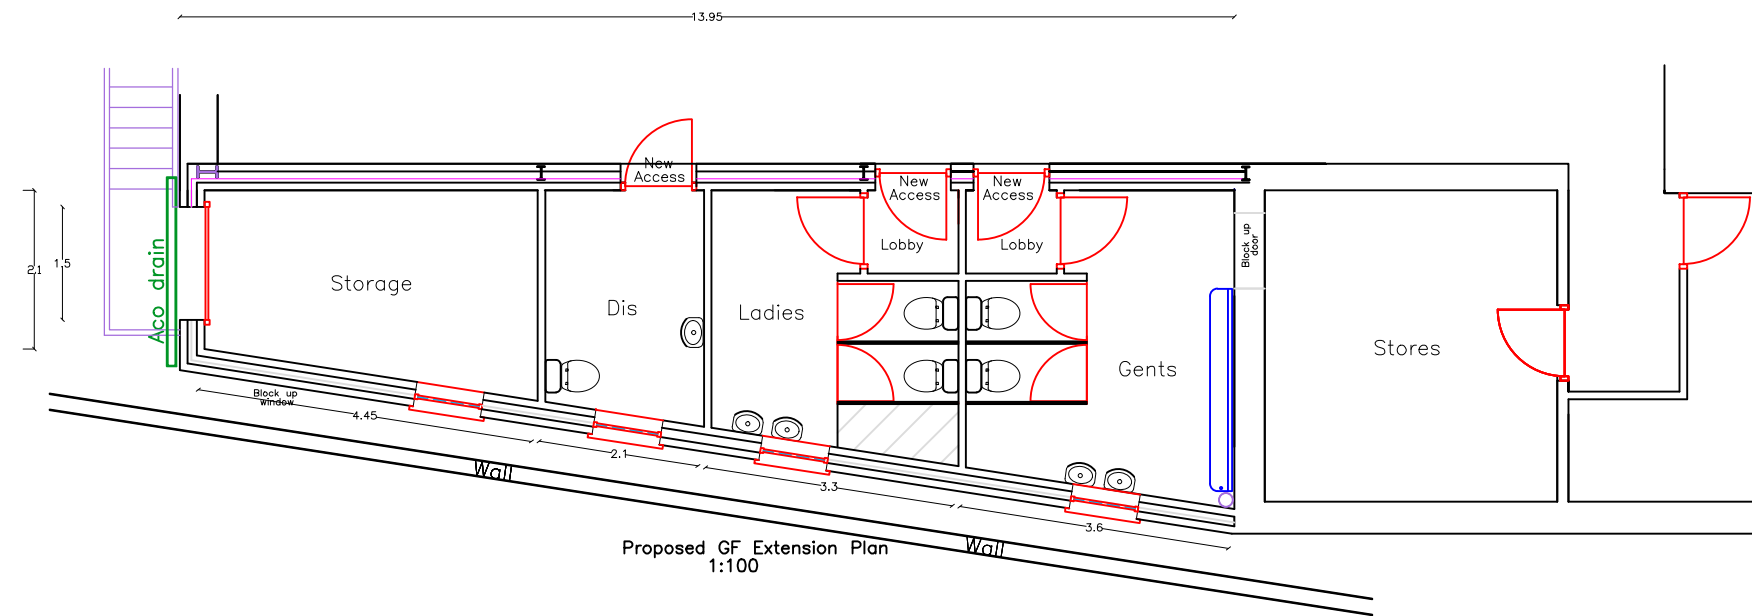

N.B.
All dimensions and sewer runs to be
checked on site by contractor before
work begins

			
Issued Only for Purpose Indicated			
Drawing Status: FOR PLANNING PURPOSES ONLY			
Client	MMA Red Barrel House Pant Road, Dowlais Merthyr Tydfil CF48 3SH		
Project	Proposed New Rear Extension for WC Conveniences & Store		
Drawn by	Paper	Date	
PT	A2	JAN 23	
Title	Scale	Drwg No	
Existing & Proposed Plans Elevations Section	1:100		
MMA FF EXTENSION 050			