
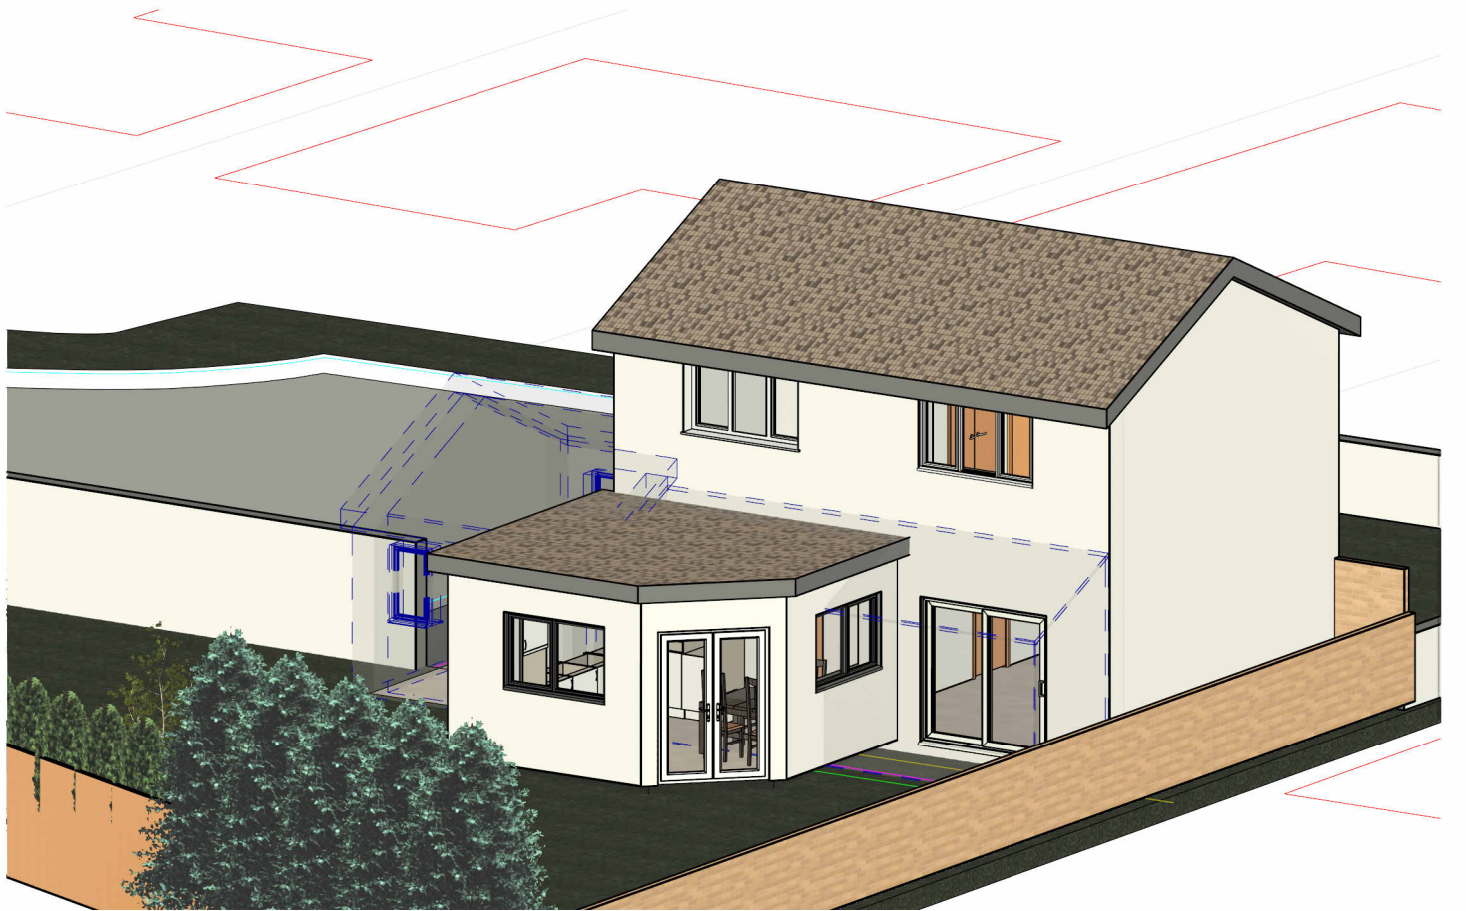


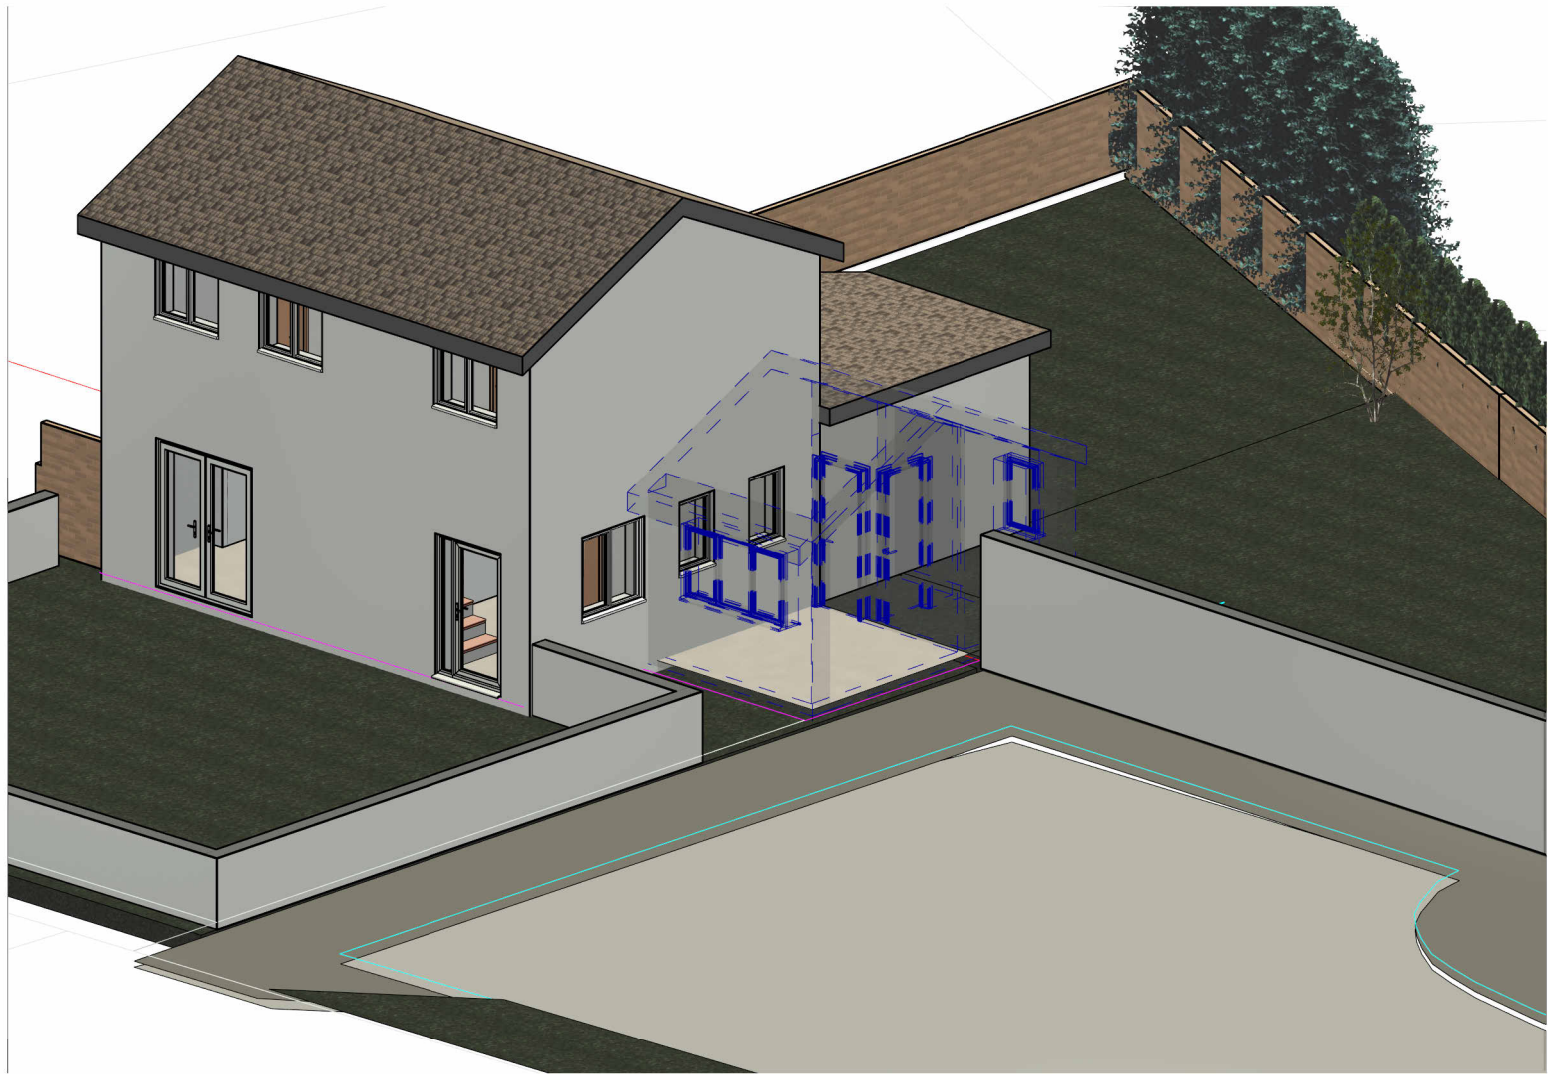

Revision	Date	Description	Issued

This drawing is covered by copyright which remains with DPH Architect Ltd. and must not be reproduced in any form without their express permission. This drawing should not be scaled for construction purposes, use figured dimensions only.

Client MATTHEW PHILIPS			
Project 63 BRECON RISE, PANT, MERTHYR TYDFIL, CF48 2EE			
Drawing 3D VIEWS - PROPOSED			
Scale @ A3	Date 15.08.2025	Drawn DPH	Checked -
Job No. 140	Dwg No. SK 26	Revision	Status PLANNING