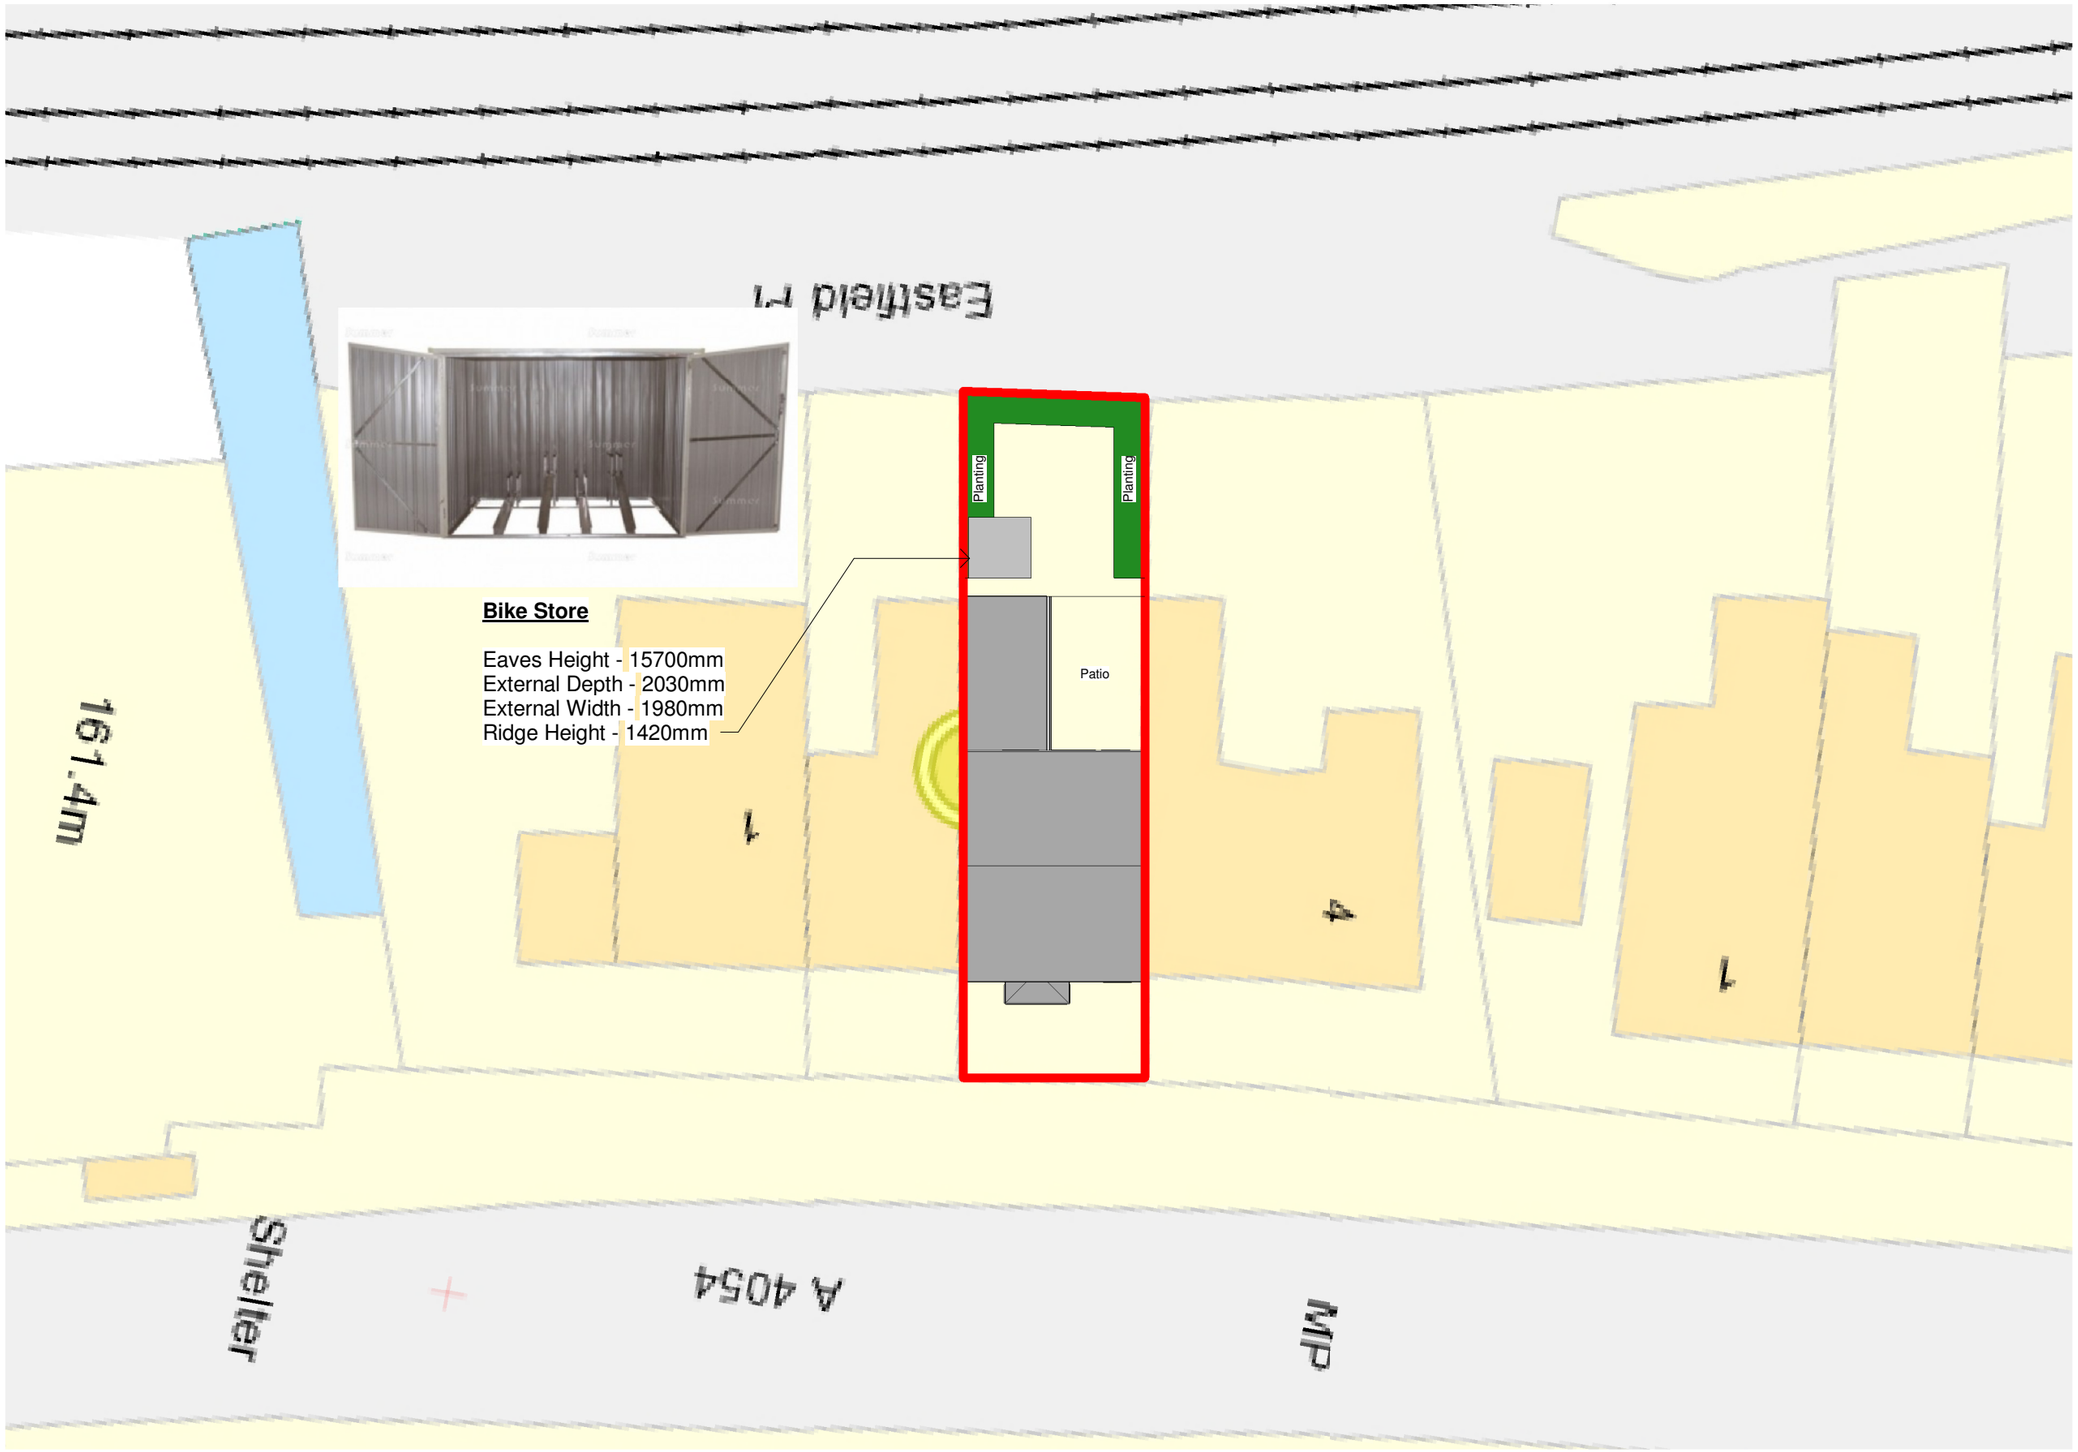

North

No.	Description	Date

CCS COMPLETE CAD & STRUCTURAL SOLUTIONS
www.ccs-solutions.co.uk

CODE	STATUS	SUITABILITY DESCRIPTION	PURPOSE OF ISSUE

PROJECT
3 Eastfield Pl

SHEET
Proposed Site Plan

CLIENT
Mr Rahim Bah

Date	Project number	Scale (@ A3)
11/08/2025	11082025	1 : 200

Drawn by	DRAWING NUMBER	REV
CCS	A302	
Checked by: Client		

22/08/2025 11:09:05