

 George and Co.


13 Darren Las
Merthyr Vale
Merthyr Tydfil
CF48 4SZ

010.001		Decking Area	
sketch	1:50@A3	JUL 20	CG
1st Floor Woodfired Studios 62 High St Merthyr Tydfil CF37 8DE 07830328652 hello@georgeandco.studio www.georgeandco.studio			
DO NOT SCALE THIS DRAWING		©George and Co.	




EXSITING PATH AND GARDEN SECTION/ELEVATION

GARDEN SECTION/ELEVATION

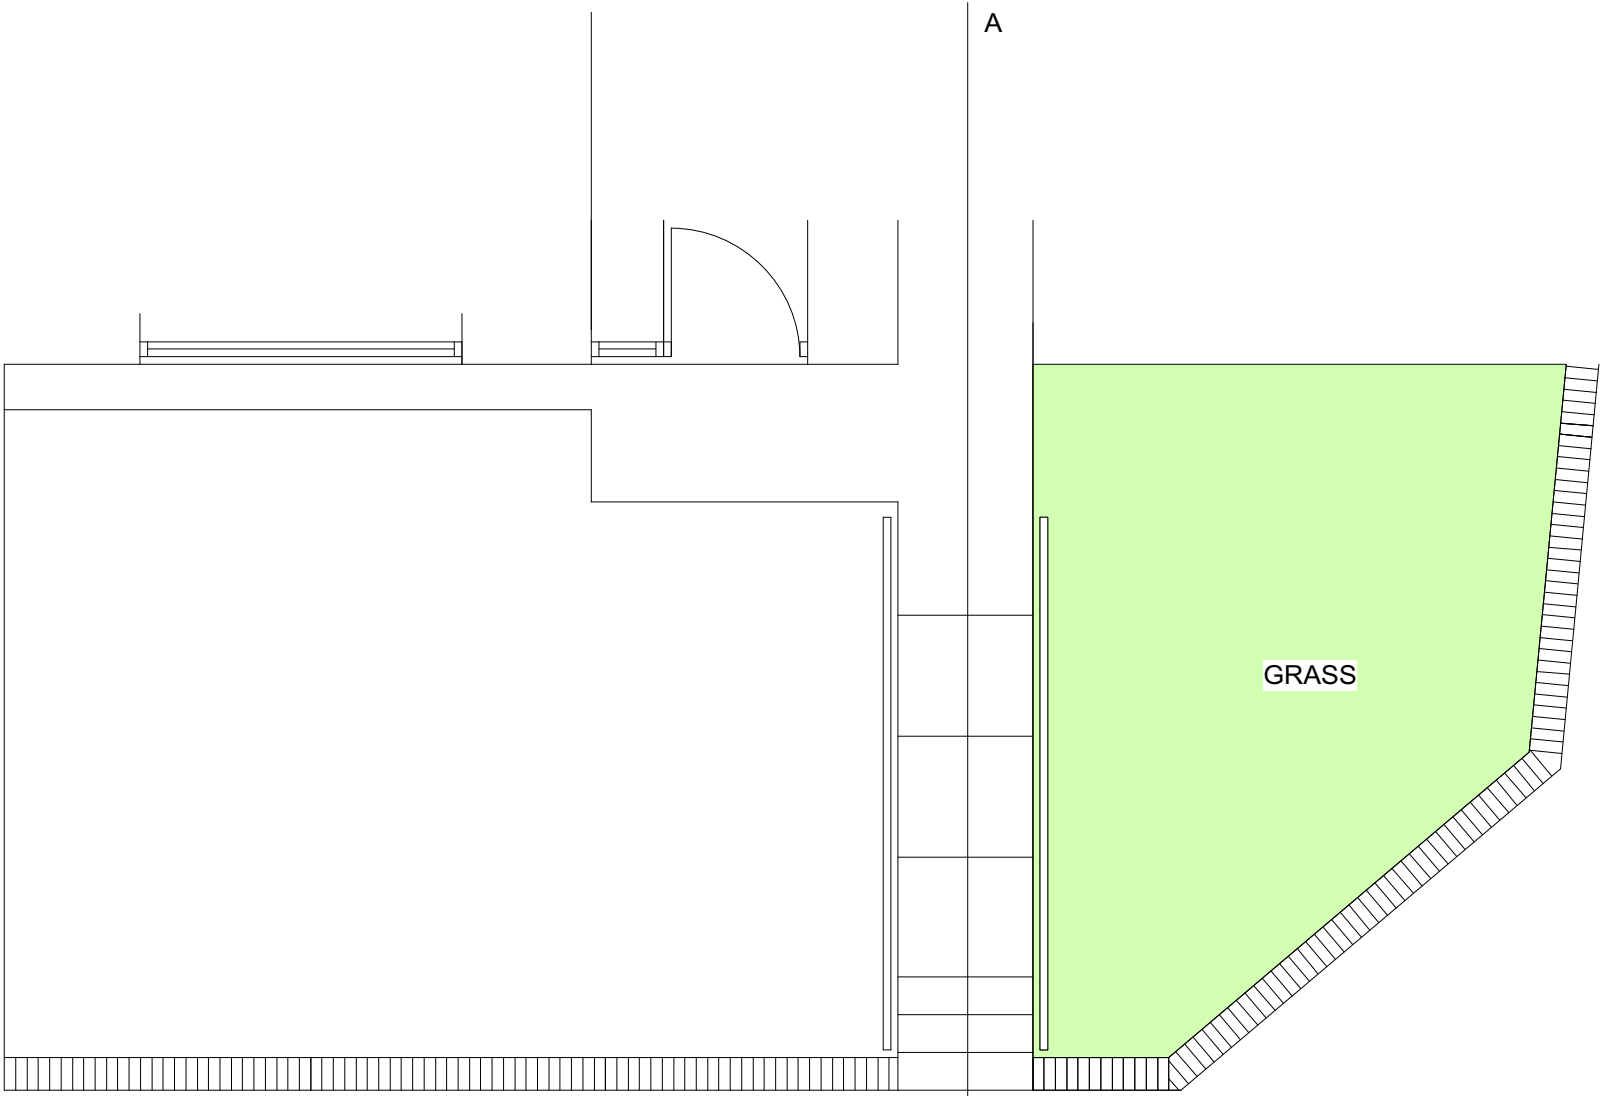

EXSITING GARDEN PLAN

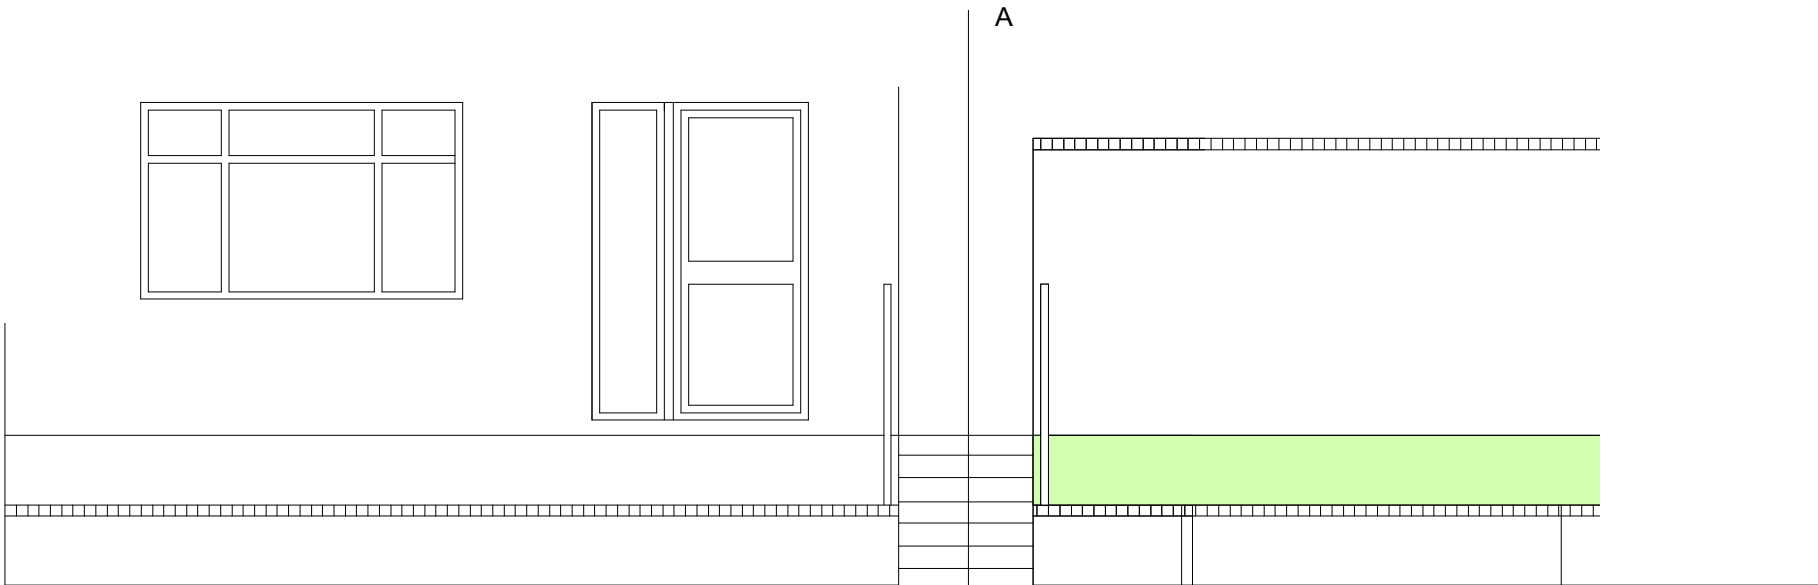


EXSITING GARDEN FRONT


 George and Co.

13 Darren Las
Merthyr Vale
Merthyr Tydfil
CF48 4SZ


010.002		Decking Area	
sketch	1:50@A3	JUL 20	CG
1st Floor Woodfired Studios 62 High St Merthyr Tydfil CF37 8DE 07830328652 hello@georgeandco.studio www.georgeandco.studio			
DO NOT SCALE THIS DRAWING		©George and Co.	

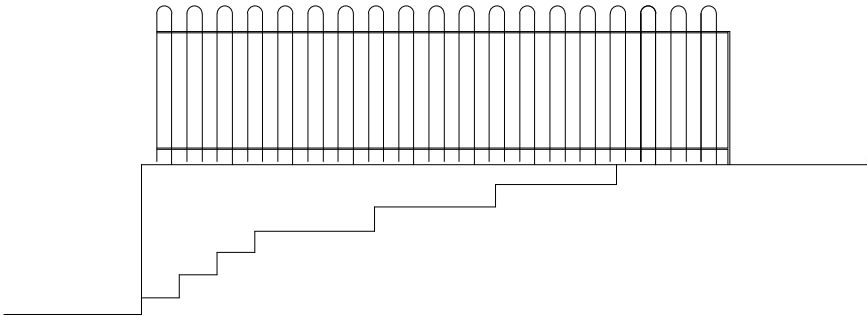


PROPOSED PATH AND GARDEN SECTION/ELEVATION

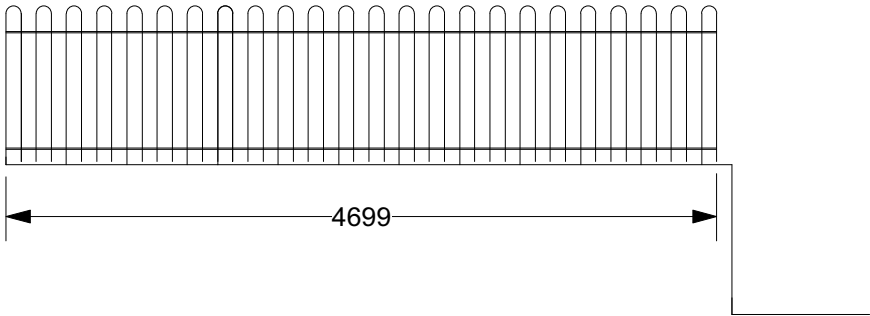

GARDEN SECTION/ELEVATION

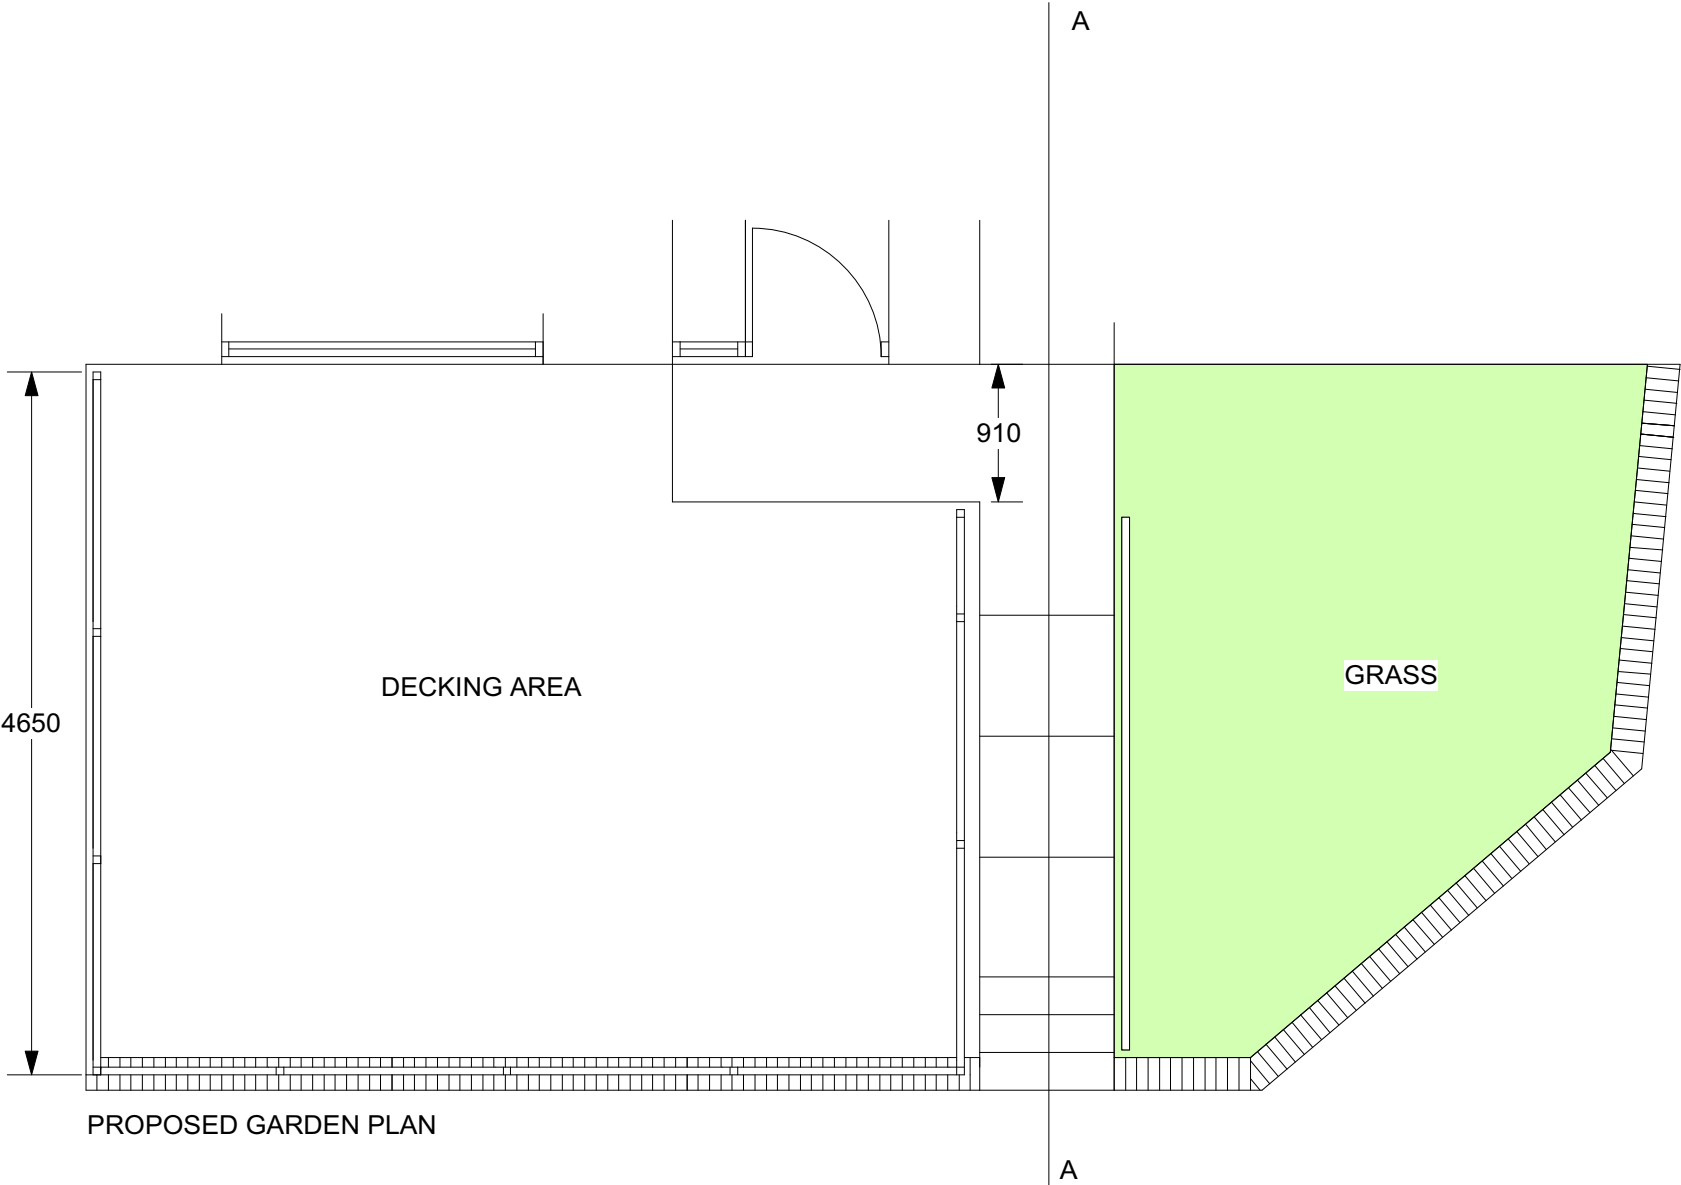

PROPOSED GARDEN PLAN

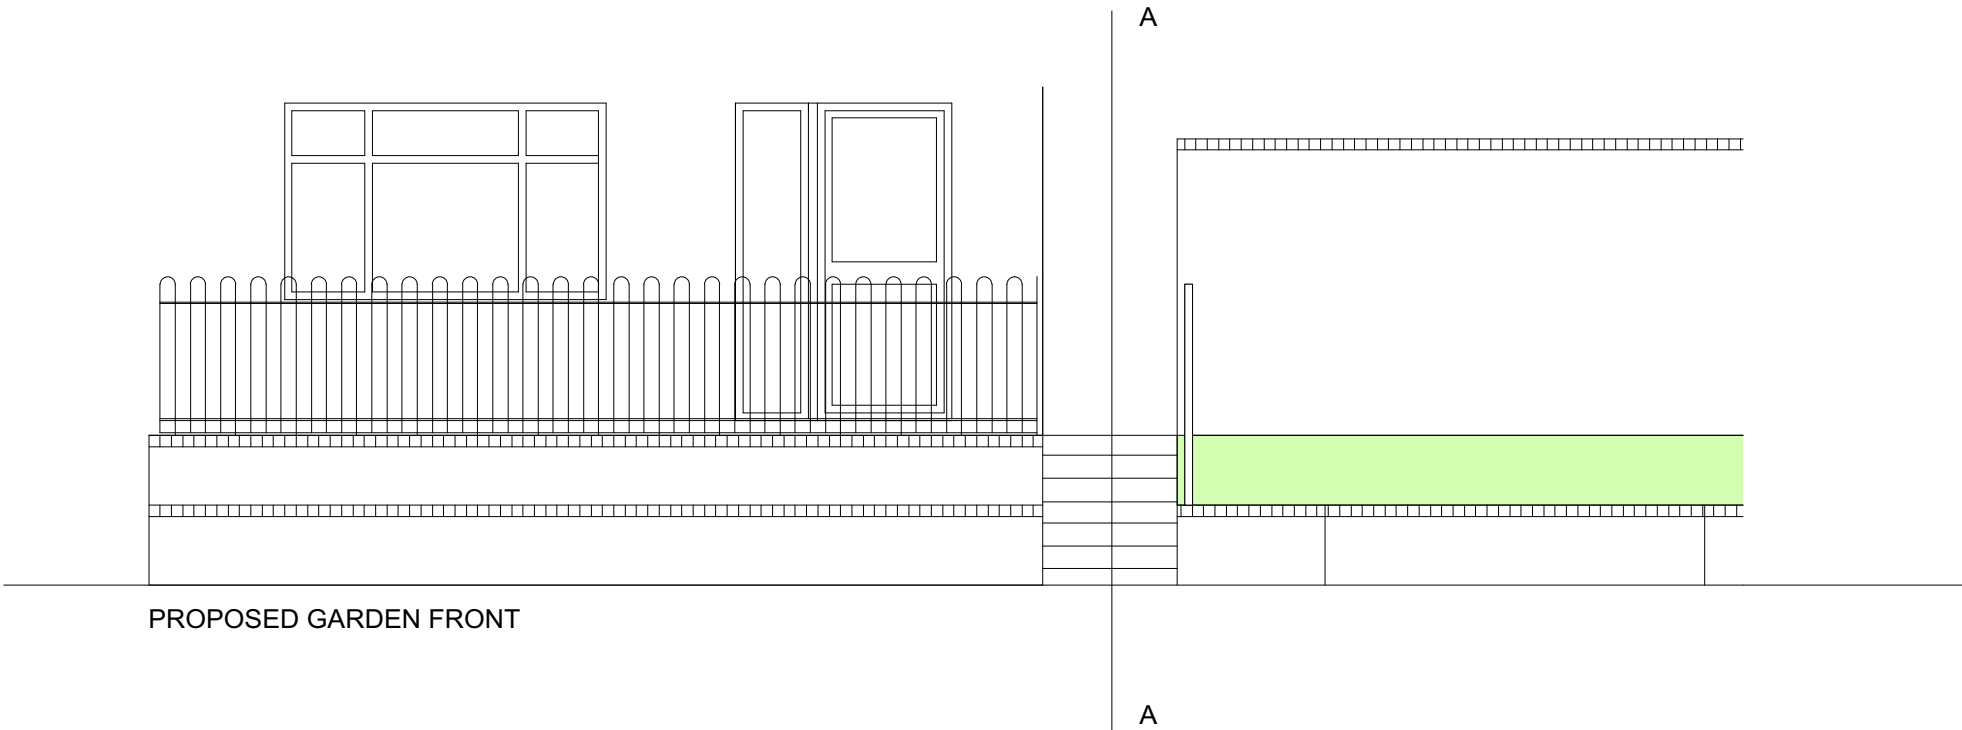


PROPOSED GARDEN FRONT


 George and Co.

13 Darren Las
Merthyr Vale
Merthyr Tydfil
CF48 4SZ

010.003		Decking Area	
osmap	1:1250@A3	JUL 20	CG
1st Floor Woodfired Studios 62 High St Merthyr Tydfil CF37 8DE 07830328652 hello@georgeandco.studio www.georgeandco.studio			
DO NOT SCALE THIS DRAWING		©George and Co.	

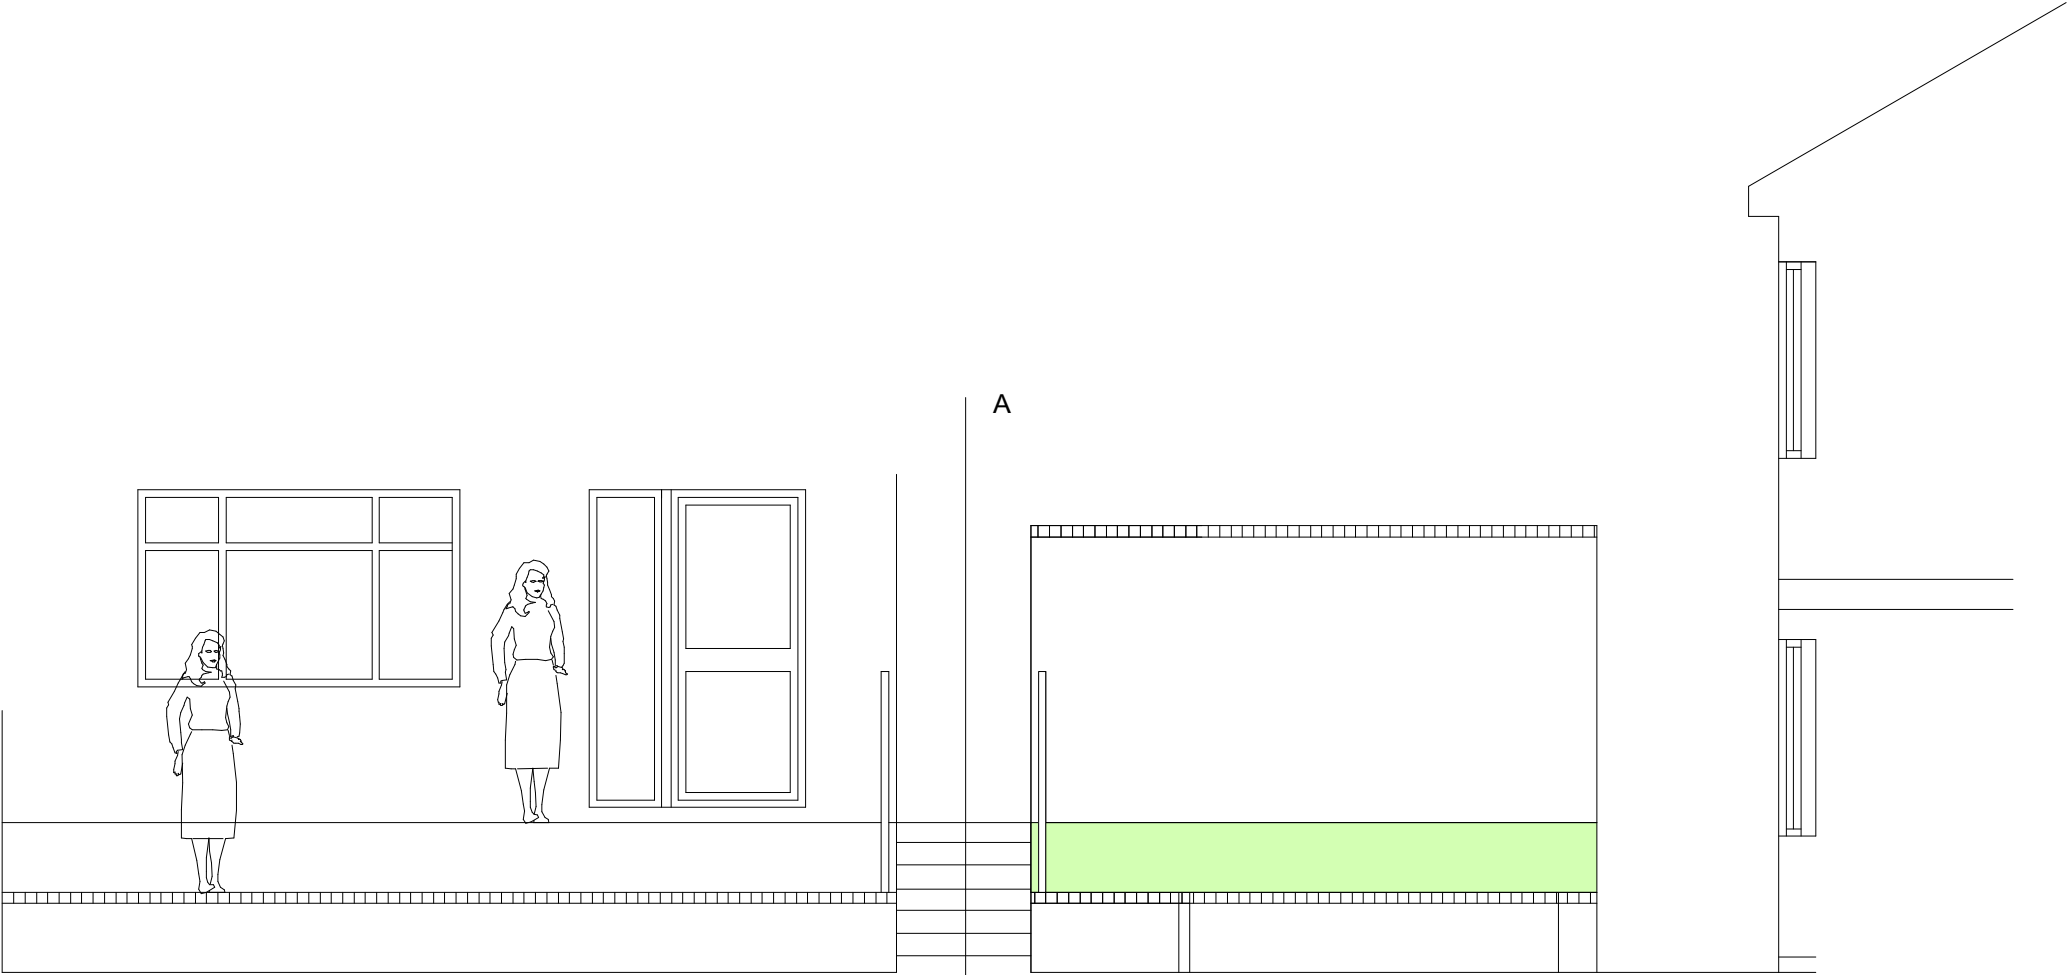

EXSITING VIEW FRONT

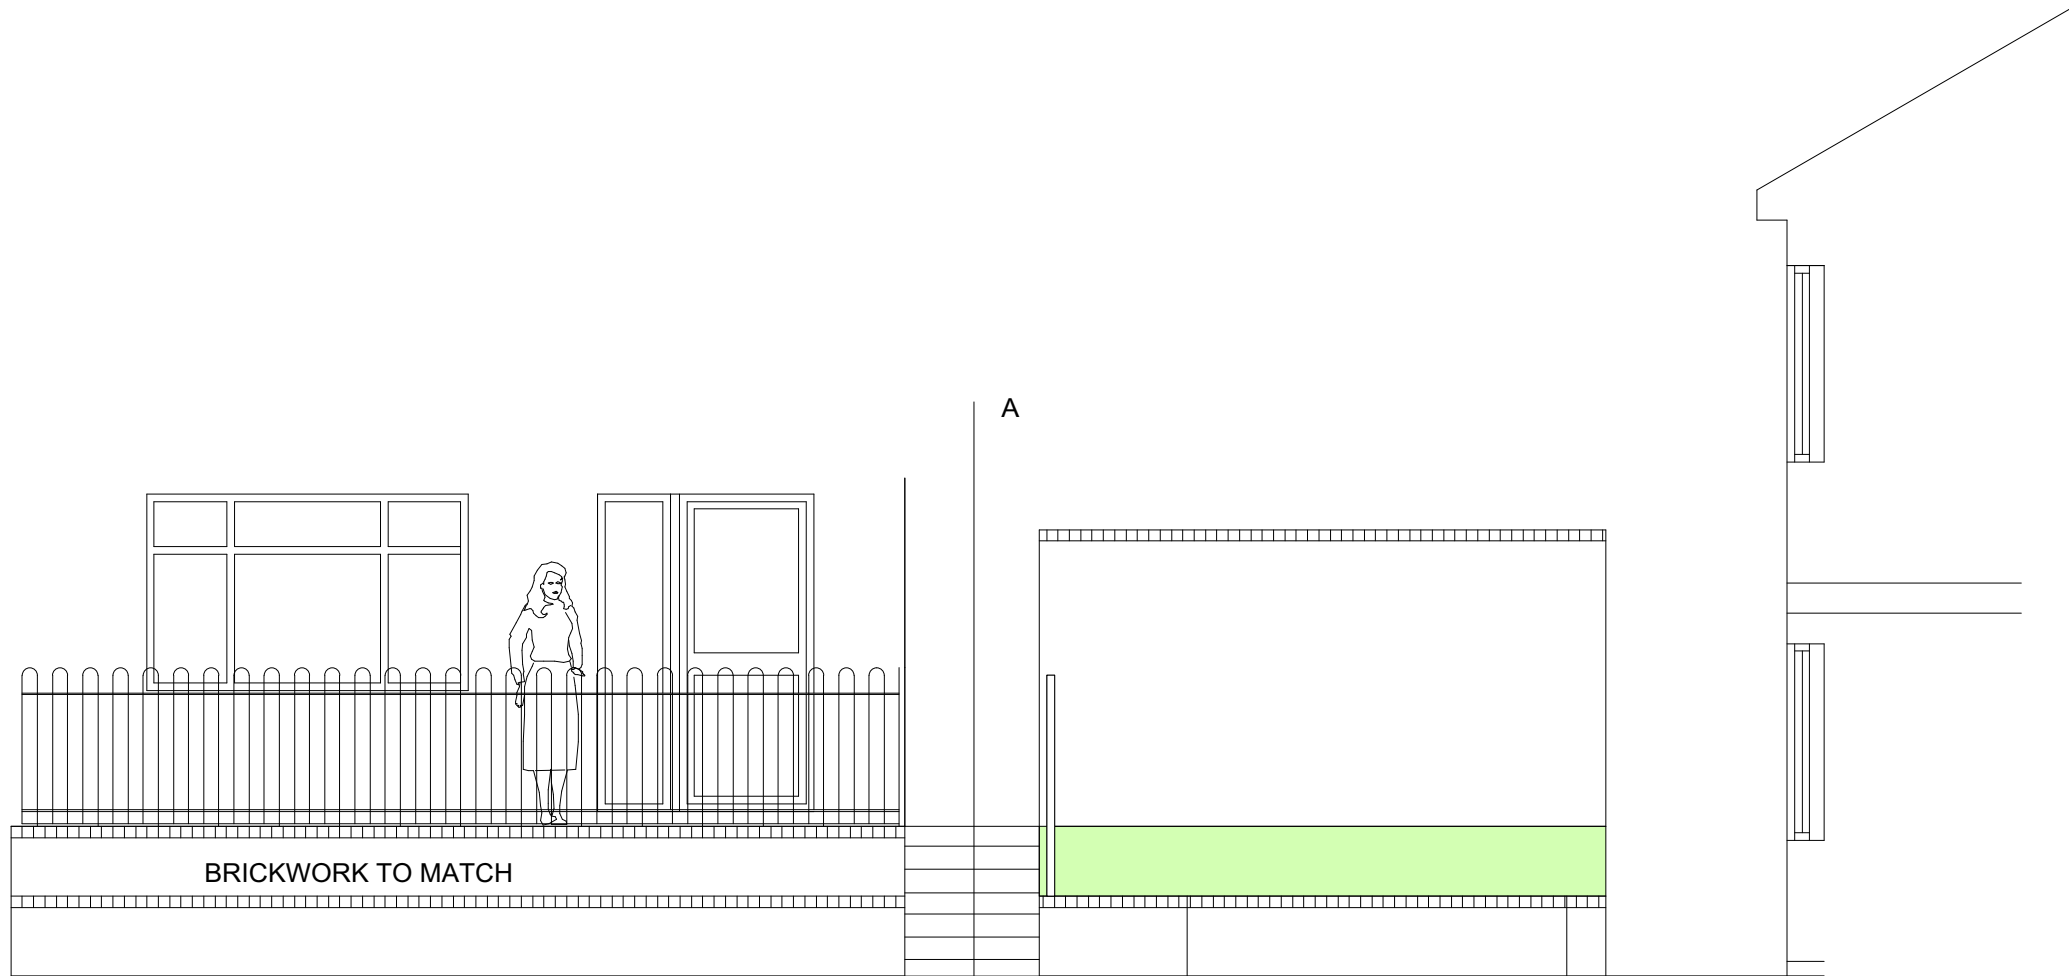


PROPOSED VIEW FRONT

 George and Co.

13 Darren Las
Merthyr Vale
Merthyr Tydfil
CF48 4SZ





010.003	Decking Area		
osmap	1:1250@A3	JUL 20	CG
1st Floor Woodfired Studios 62 High St Merthyr Tydfil CF37 8DE 07830328652 hello@georgeandco.studio www.georgeandco.studio			
DO NOT SCALE THIS DRAWING		©George and Co.	

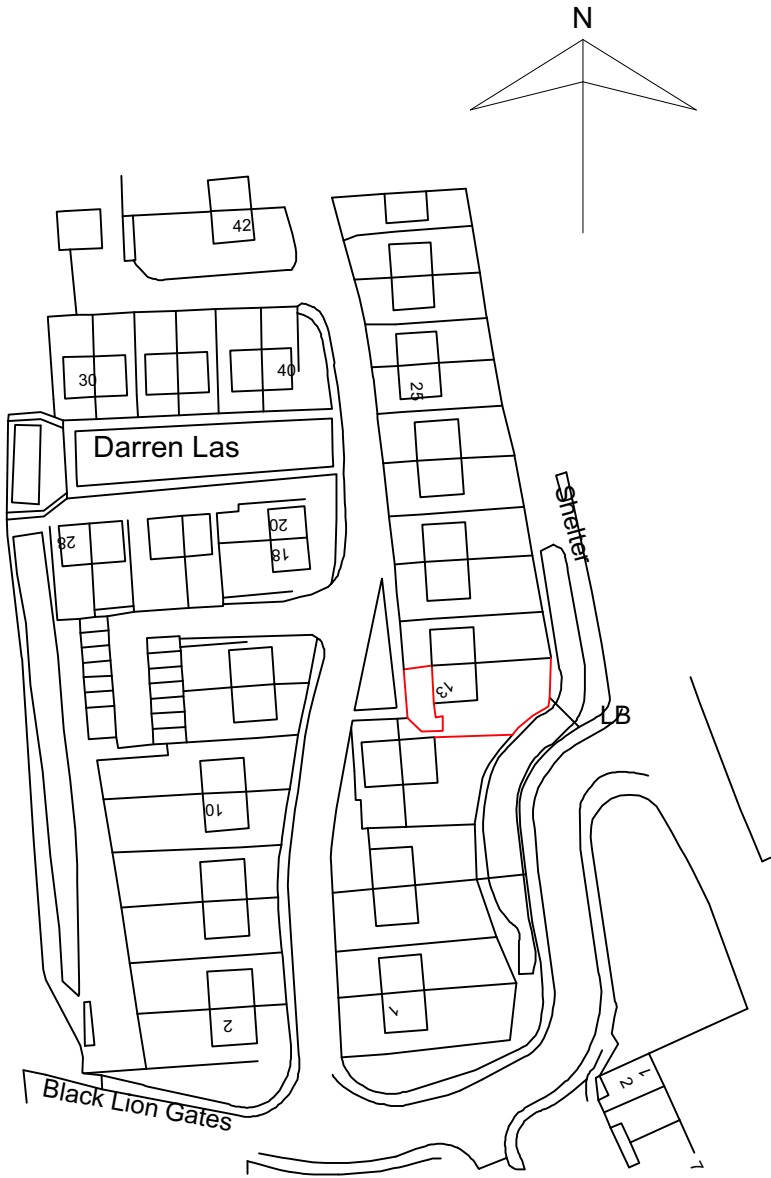

 George and Co.

13 Darren Las
Merthyr Vale
Merthyr Tydfil
CF48 4SZ

010.003		Decking Area	
osmap	1:1250@A3	JUL 20	CG
1st Floor Woodfired Studios 62 High St Merthyr Tydfil CF37 8DE 07830328652 hello@georgeandco.studio www.georgeandco.studio			
DO NOT SCALE THIS DRAWING		©George and Co.	

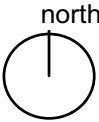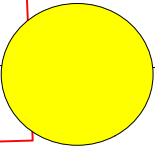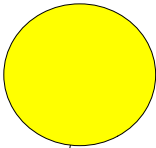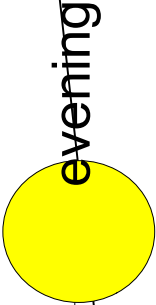

13

11