

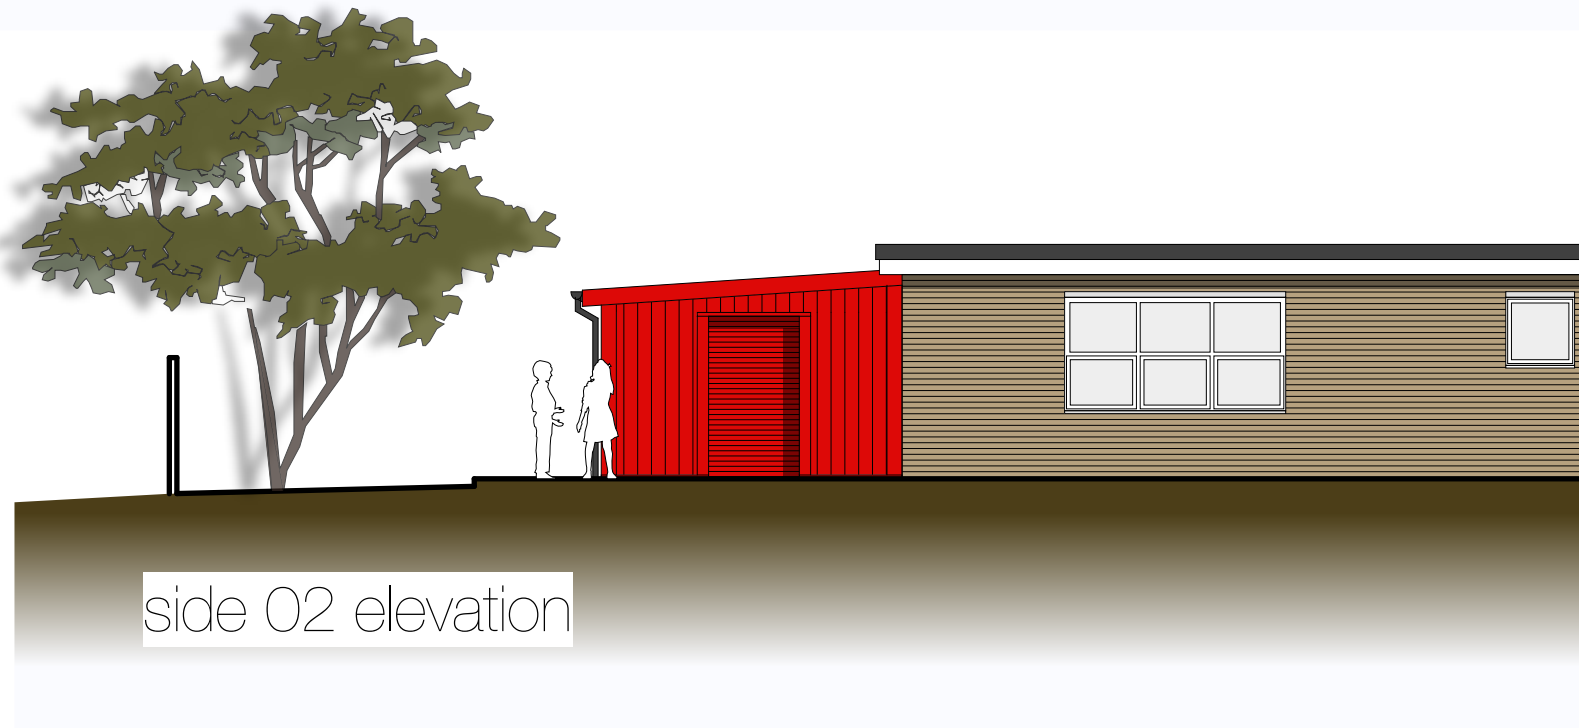


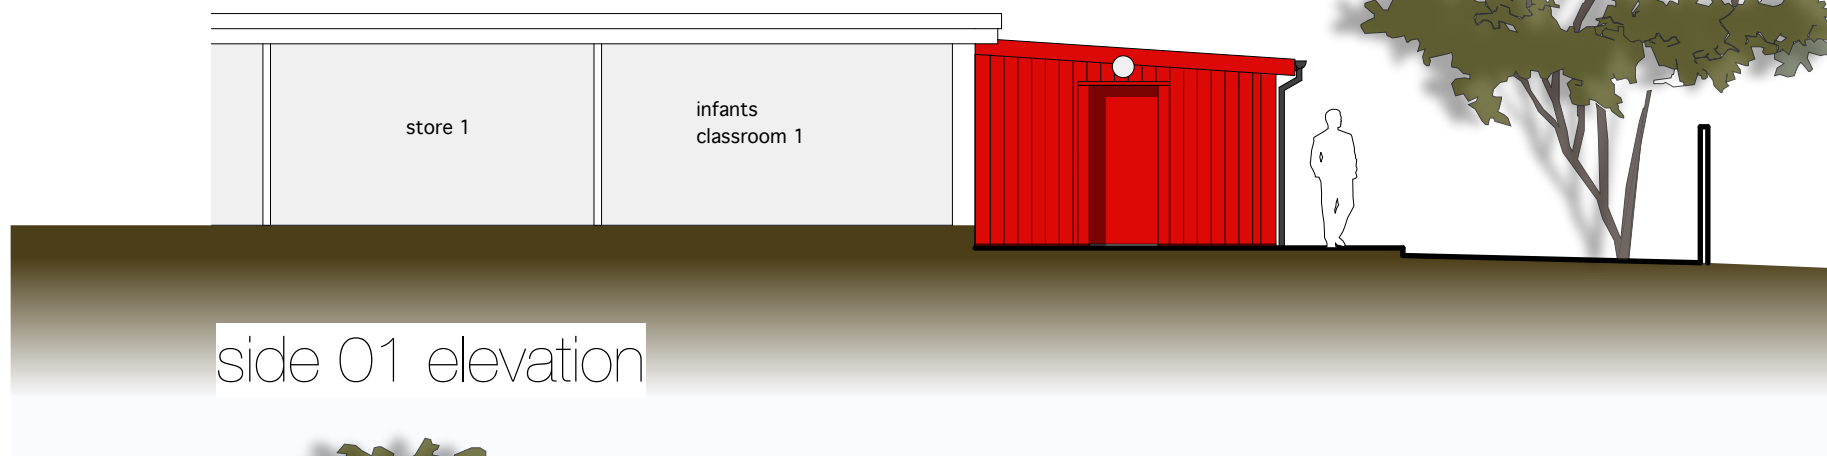

Rev	Date:	Action:
This drawing is copyright.		
Dimensions to be checked on site and any discrepancies reported to the Architect immediately.		
Do not scale, use figured dimensions only.		

cfw ARCHITECTS	
Merthyr Tydfil CBC	
Caedraw School, Merthyr Tydfil	
Existing Elevations	
1:100 @ A3	
2216 - 002	-
6 north road, cardiff. cf10 3du 029 2034 0491 www.cfw-architects.co.uk	

Planning
existing elevations
1:100 @ A3

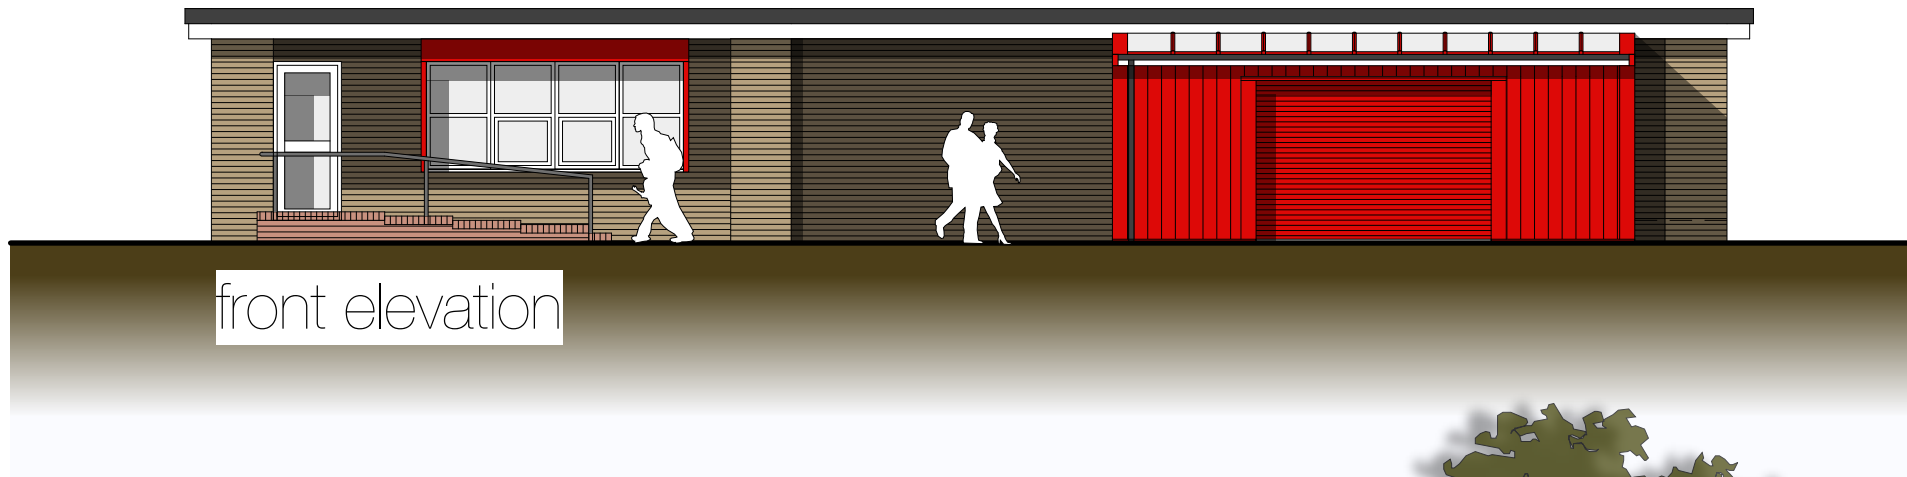