




front elevation

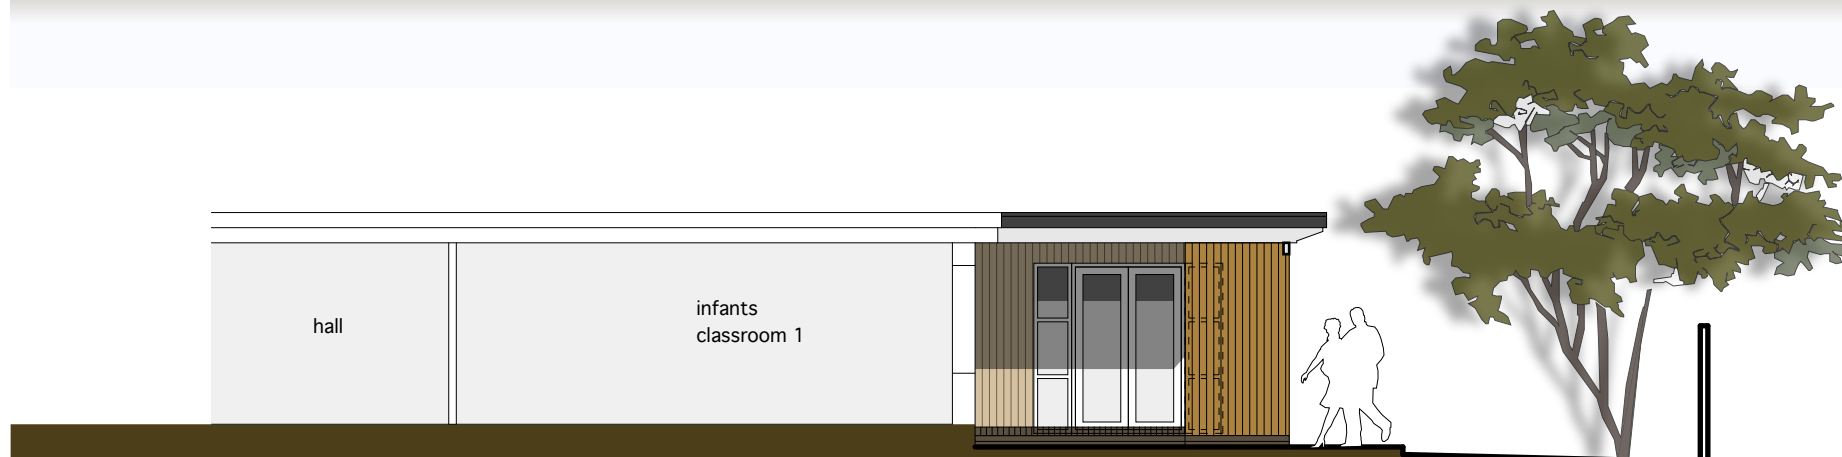

side 01 elevation



side 02 elevation

A	31.05.22	dwg updated email 31.05
Rev	Date:	Action:
This drawing is copyright.		
Dimensions to be checked on site and any discrepancies reported to the Architect immediately.		
Do not scale, use figured dimensions only.		



Merthyr Tydfil CBC	
Caedraw School, Merthyr Tydfil	
Proposed Elevations	
1:100 @ A3	
2216 - 004	A
6 north road, cardiff. cf10 3du 029 2034 0491 www.cfw-architects.co.uk	

Planning
proposed elevations
1:100 @ A3

