


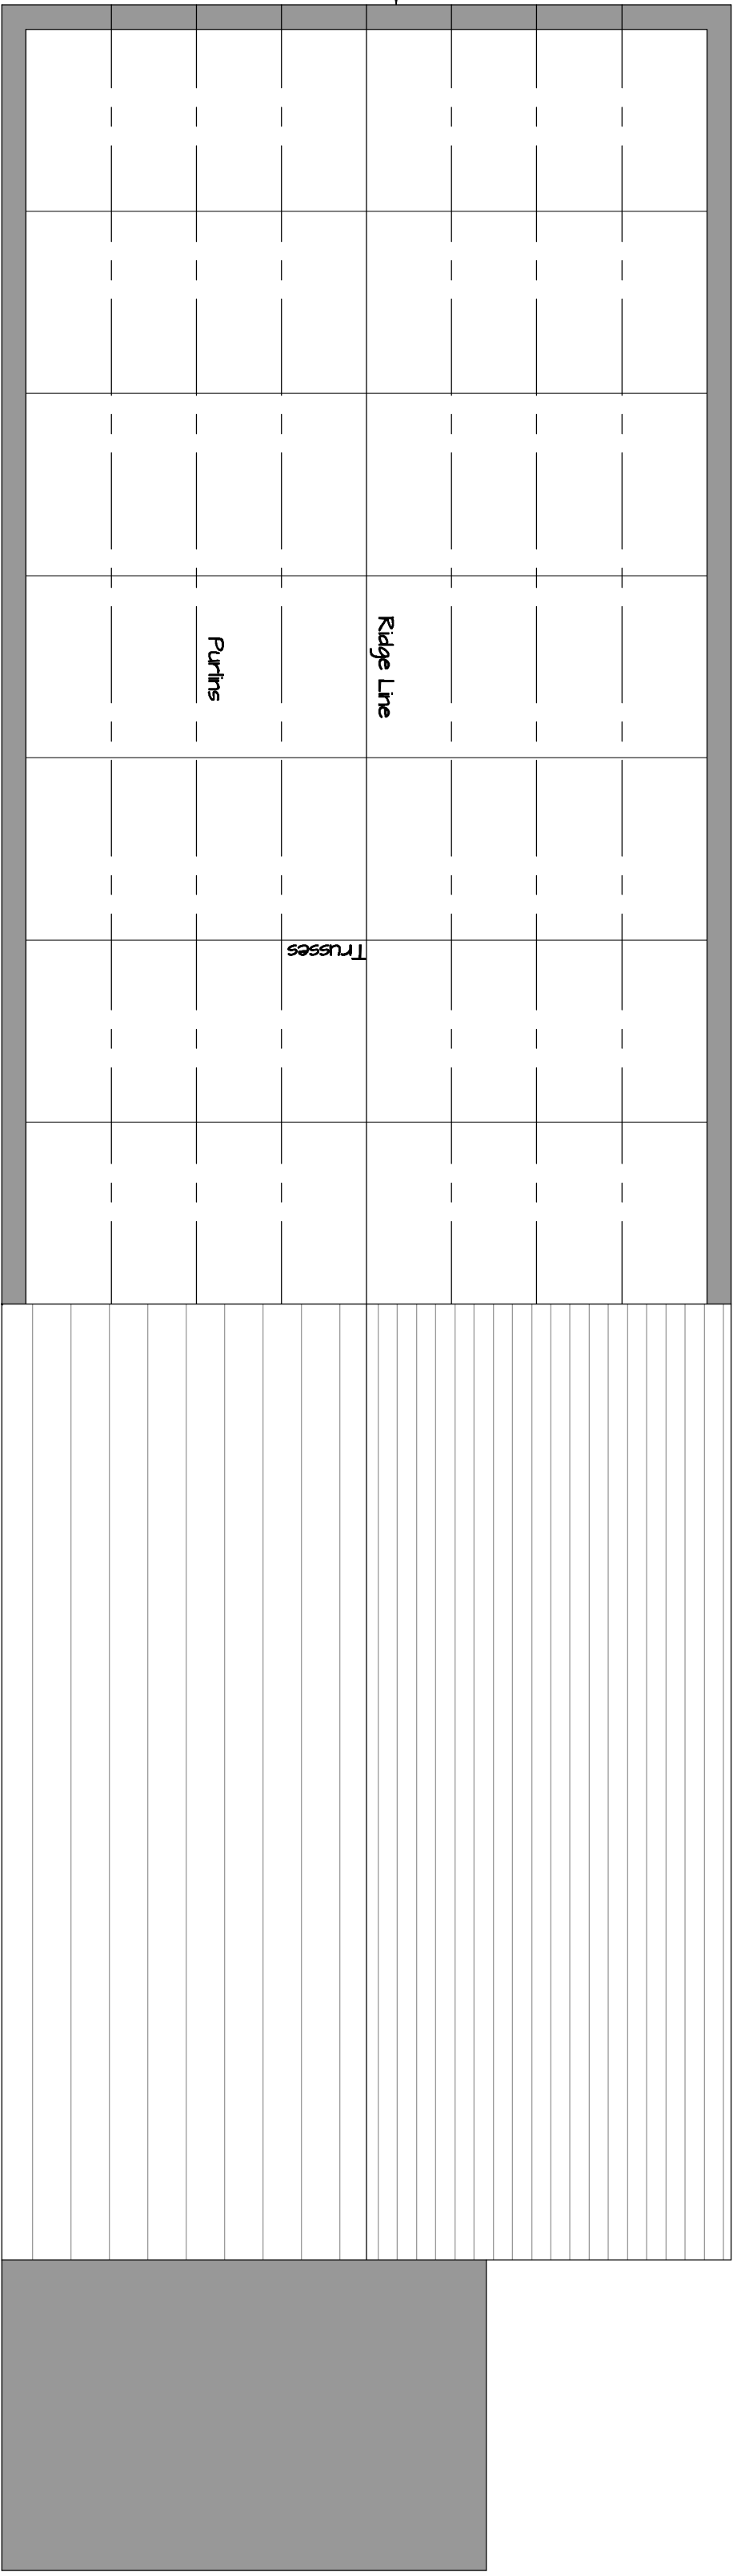


Existing windows blocked up

Existing door opening shut up with metal sheeting

Purins exposed and rotting

Top of wall exposed to the elements and over time will become more damaged & unstable

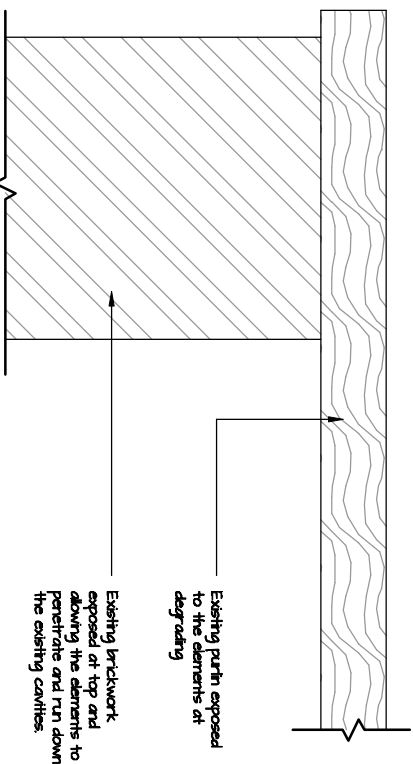

Rev	Item	Date
		
Chartered Building Surveyors & Architectural Services 41 High Street Penarth Vale of Glamorgan CF64 1EJ t 029 2070 6242 www.lapider.co.uk		
Client		
Andrew Phillips C/O Unicl		
Project		
Ivor Works Dowdais Merthyr Tydfil		
Drawing Title		
Existing Drawings		
Job Number		
ISJ/PM/22		
Drawing Number	Rev	
ISJ/02		
Purpose of Issue		
Information	■	Tender
Comment	□	Construction
Scale	A00@A2	Date
Drawn By	SJ	May 22
	Checked By	MN