



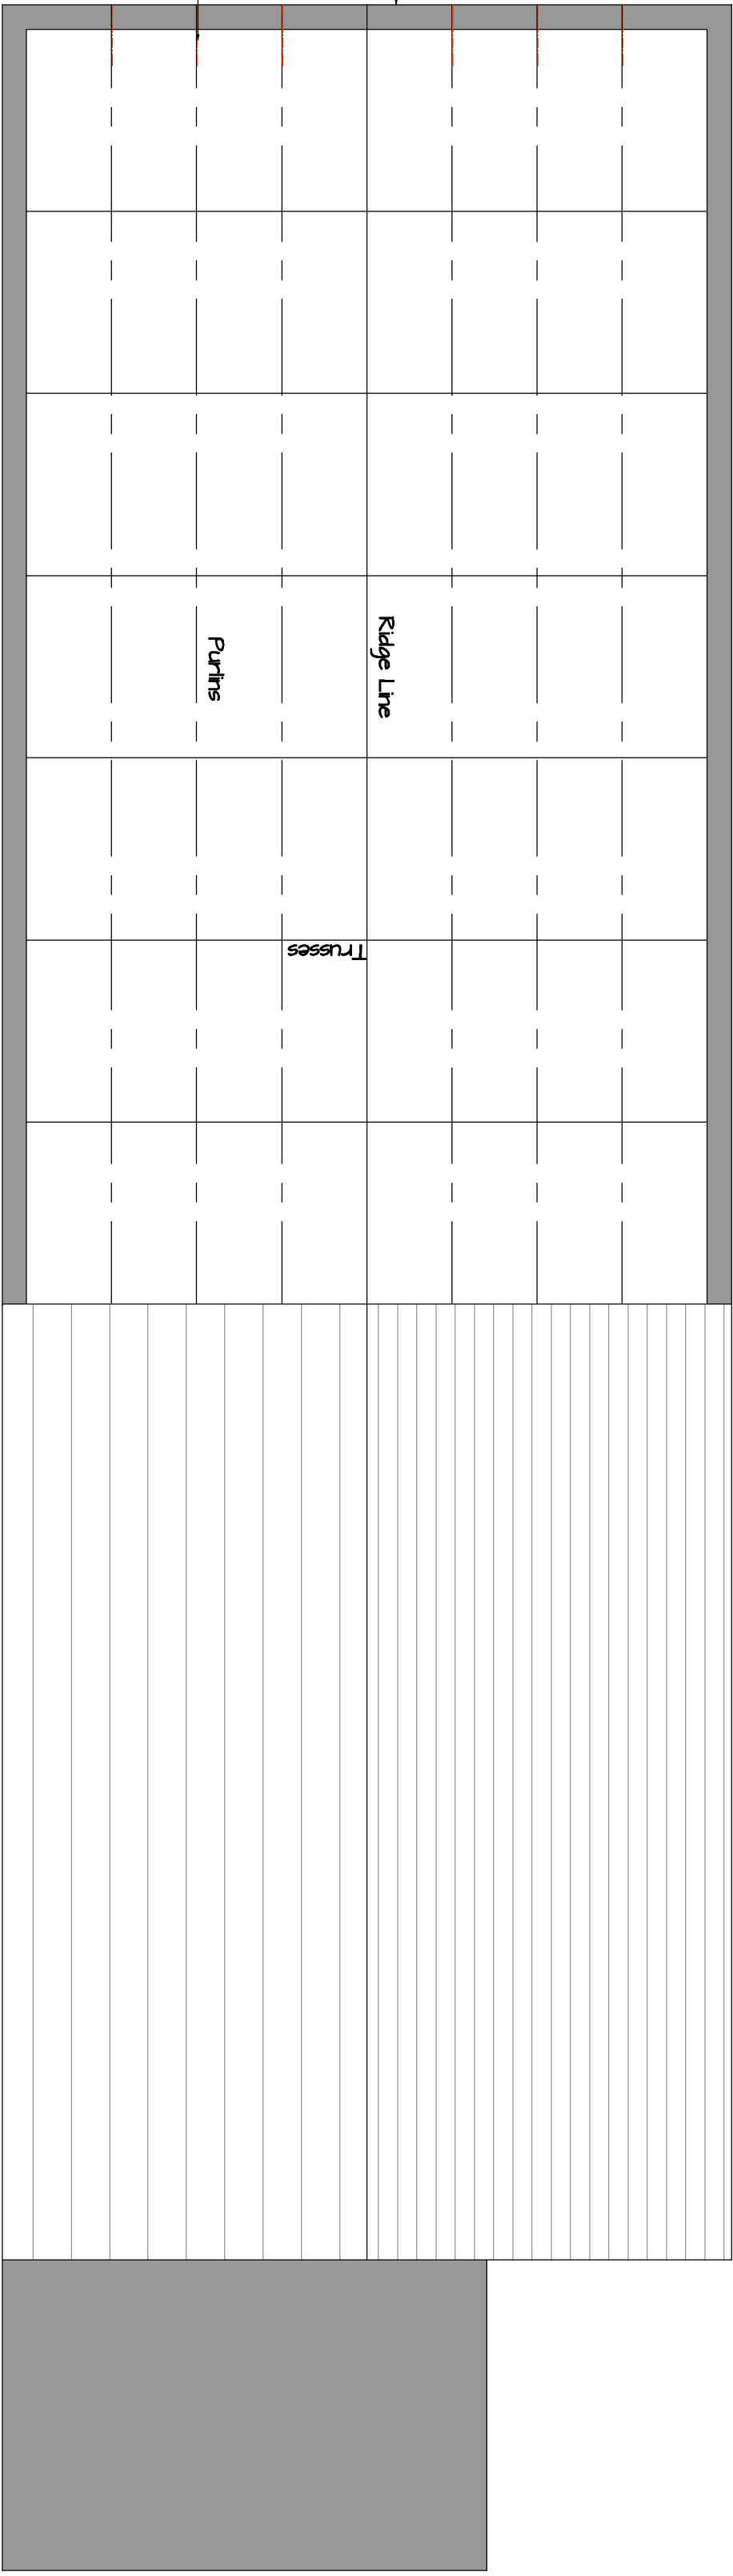


New twisted metal strap to be taken 1000mm over purlin and fixed to the top or side of the purlin with screws

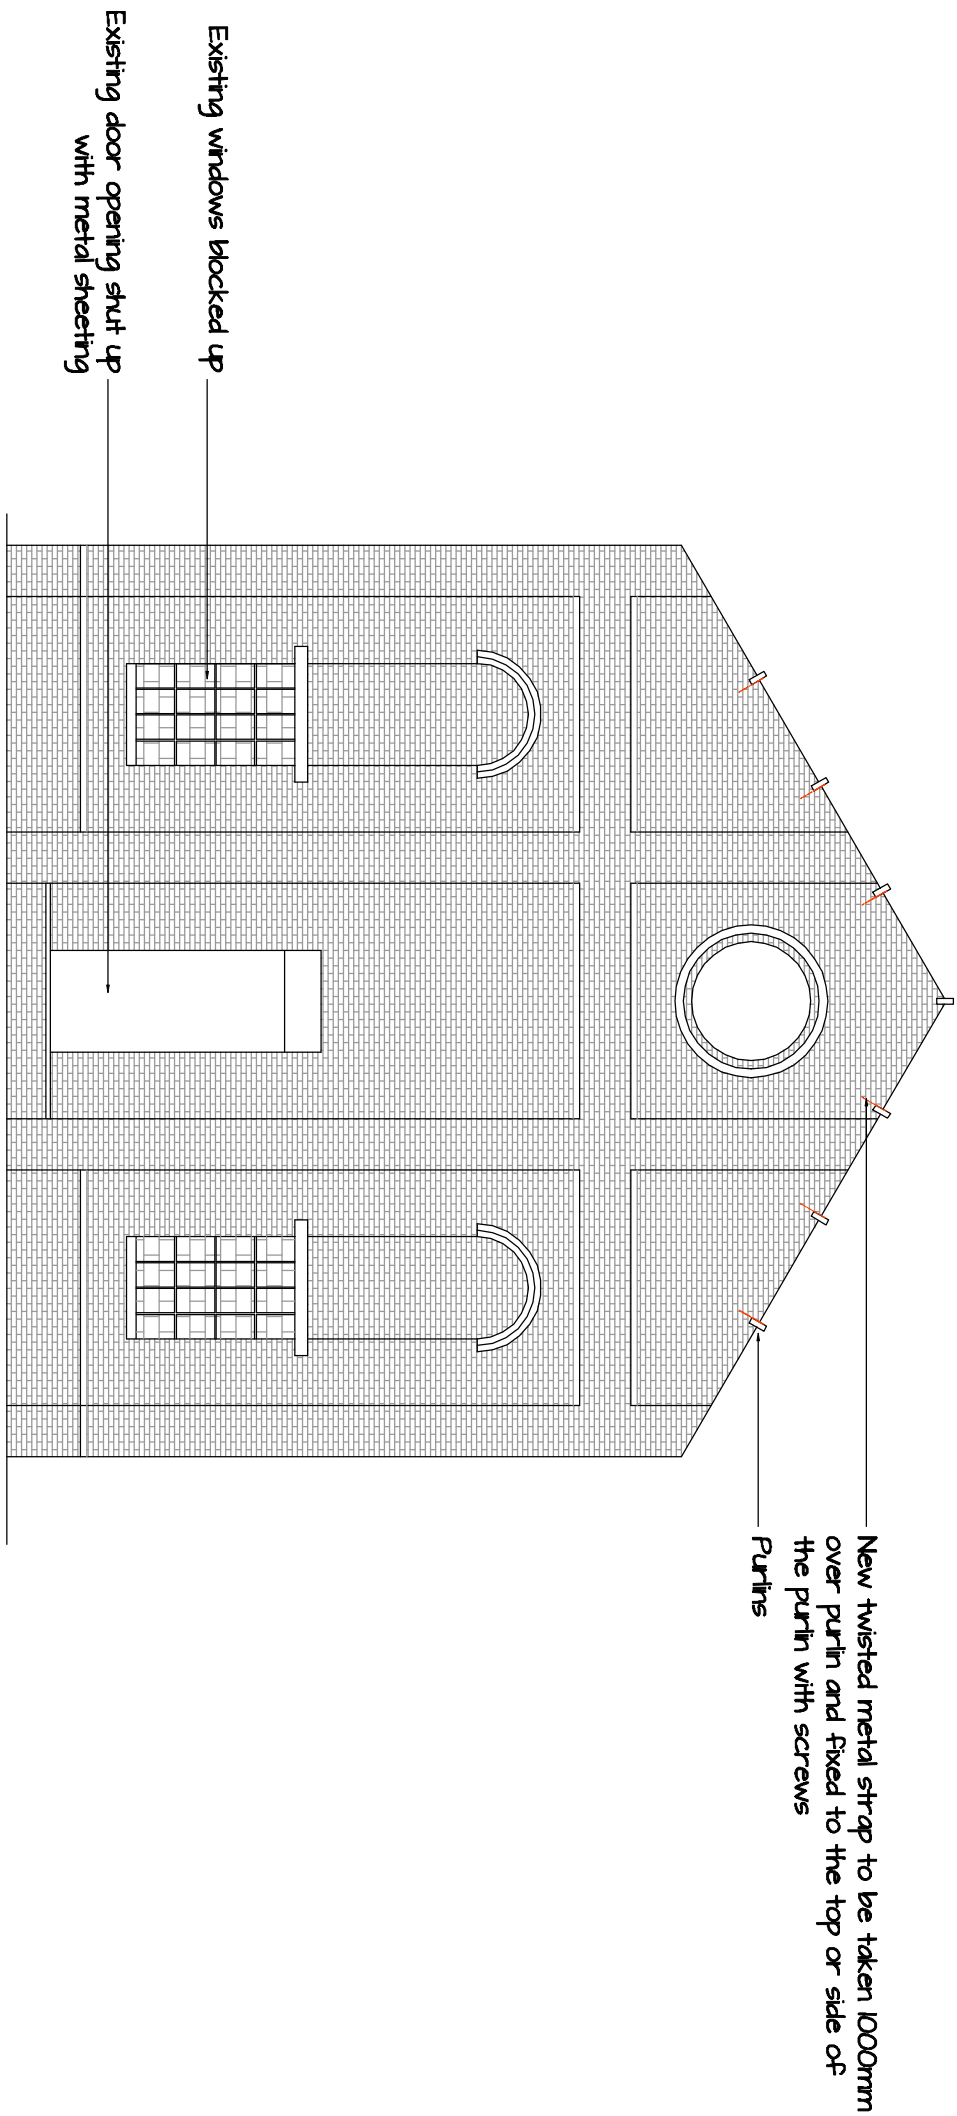

Existing windows blocked up

Existing door opening shut up
with metal sheeting

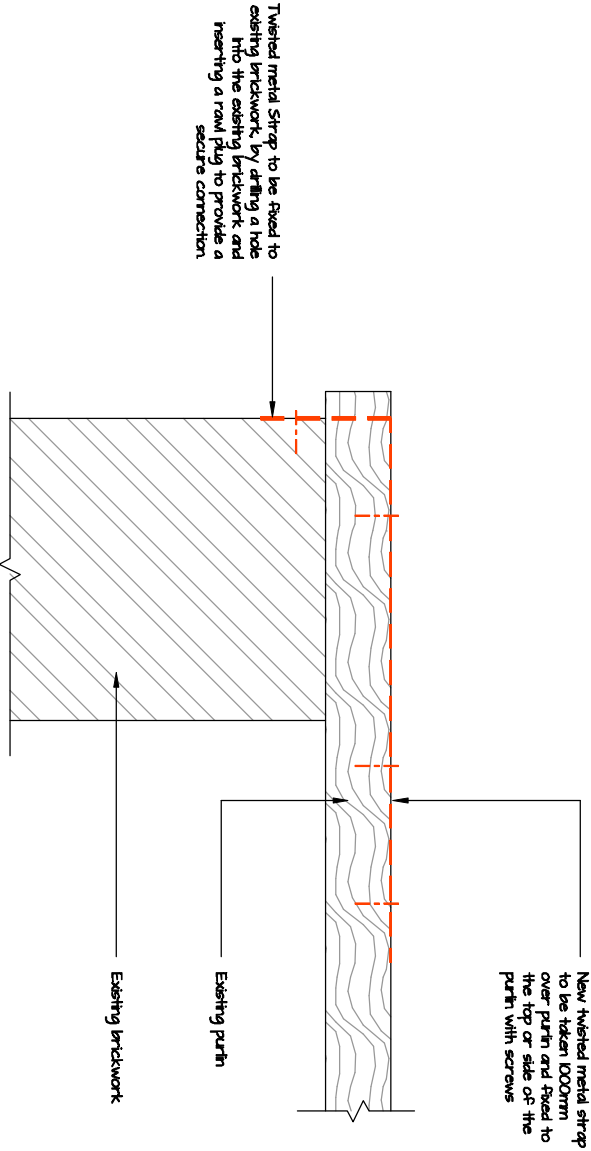

Proposed Detail of Gable Wall - Stage 1

Rev	Item	Date
		
Chartered Building Surveyors & Architectural Services 41 High Street Perth Vale of Glamorgan CF34 1EJ + 073 2070 6242 www.lapider.co.uk		
Client	Andrew Phillips C/O Vinici	
Project	Nor Works Dowlais Merthyr Tydfil	
Drawing Title	Proposed Drawing Stage 1	
Job Number	ISJ/PM/22	
Drawing Number	ISJ/110	Rev
Purpose of Issue	☒ Information	
Comment	☐ Tender	☐ Construction
Scale	1:100 @ A2	Date May 22
Drawn By	SJ	Checked By MN