


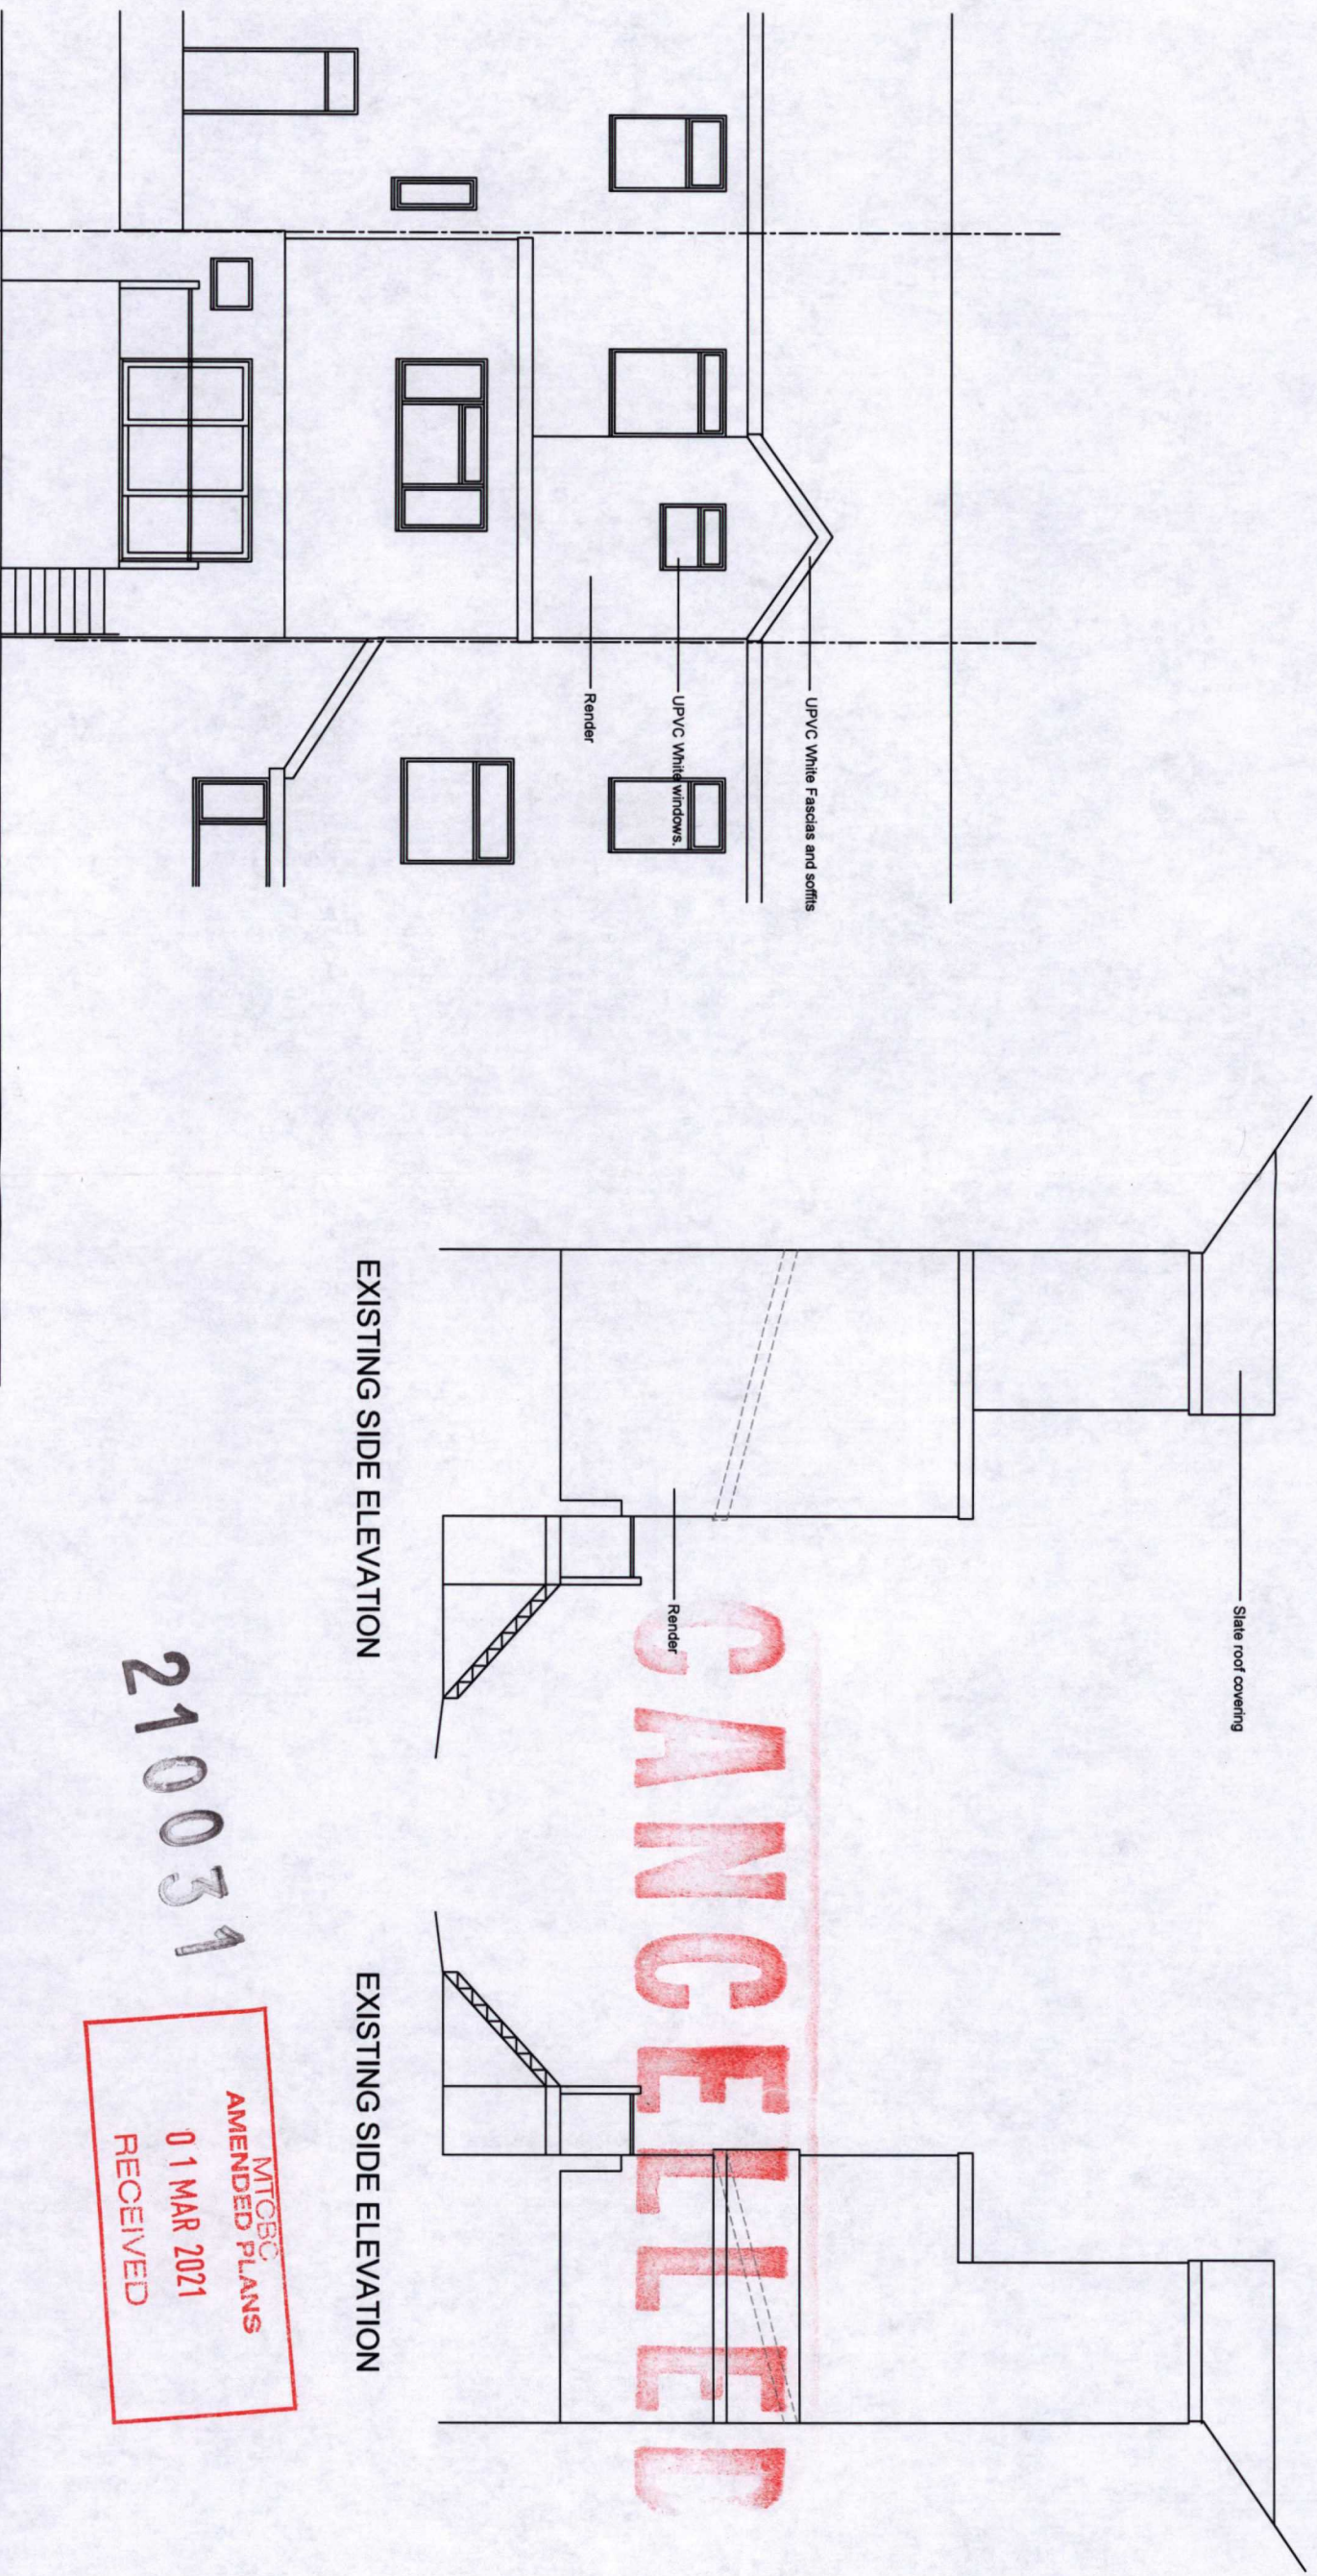

PROPOSED REAR ELEVATION

EXISTING SIDE ELEVATION

EXISTING SIDE ELEVATION

AMENDMENTS: A. Boundaries and building width adjusted, pitched roof added., stair re-sited, Feb. 2021

k.j.lloyd AADip, RIBA
CHARTERED ARCHITECT

49 Coed Y Pfa, Llanbradach
Caerphilly, CF83 3PT

PROJECT
PROPOSED REAR EXTENSION
23 HANOVER STREET
MERTHYR TYDFIL
CF47 8SW

SCALE
1:100 @ A3

DATE
JAN 2021

DRAWING
PROPOSED ELEVATIONS