



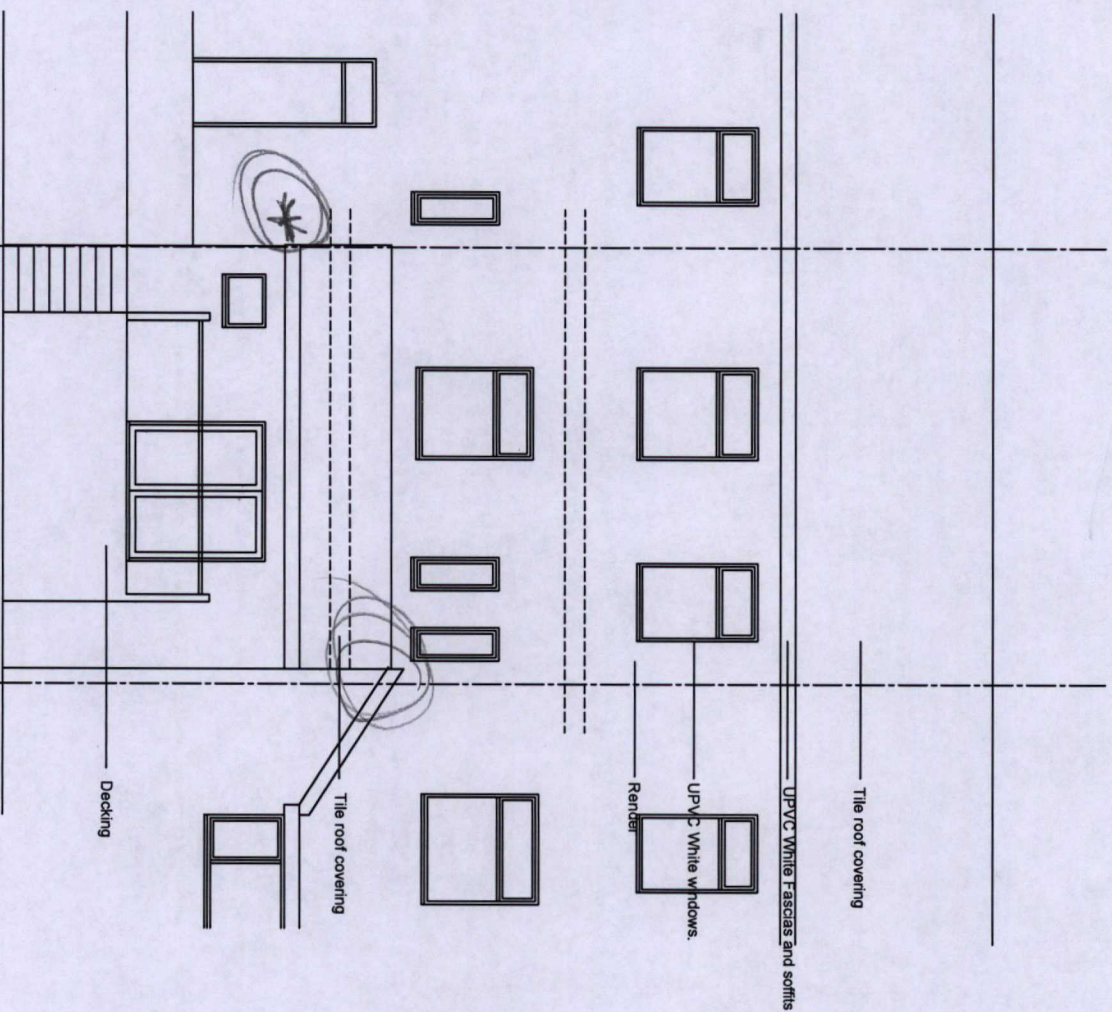

EXISTING REAR ELEVATION

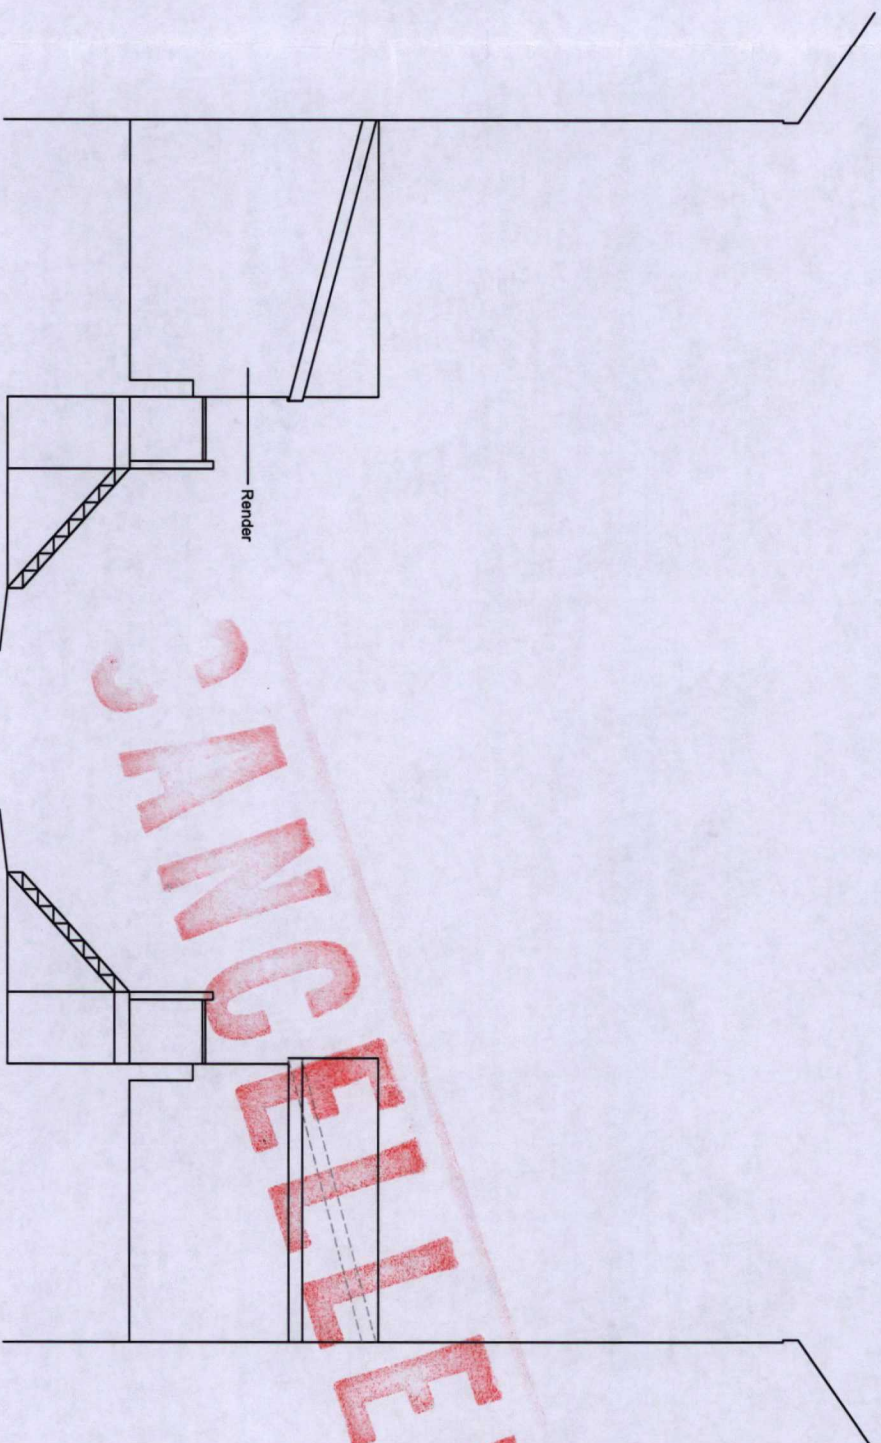

EXISTING SIDE ELEVATION

EXISTING SIDE ELEVATION

210031

MTBOC
AMENDED PLANS
01 MAR 2021
RECEIVED

AMENDMENTS: A. Boundaries adjusted. Feb. 2021

k.j.lloyd A.Dip. RIBA
CHARTERED ARCHITECT

49 Coed Y Pŵl, Llanbradach
Caerphilly, CF83 3PT

PROJECT
PROPOSED REAR EXTENSION
23 HANOVER STREET
MERTHYR TYDFIL
CF47 8SW

SCALE
1:100 @ A3
DATE
JAN 2021
DRAWN
KL
DRC NO.
02

DRAWING
EXISTING ELEVATIONS