



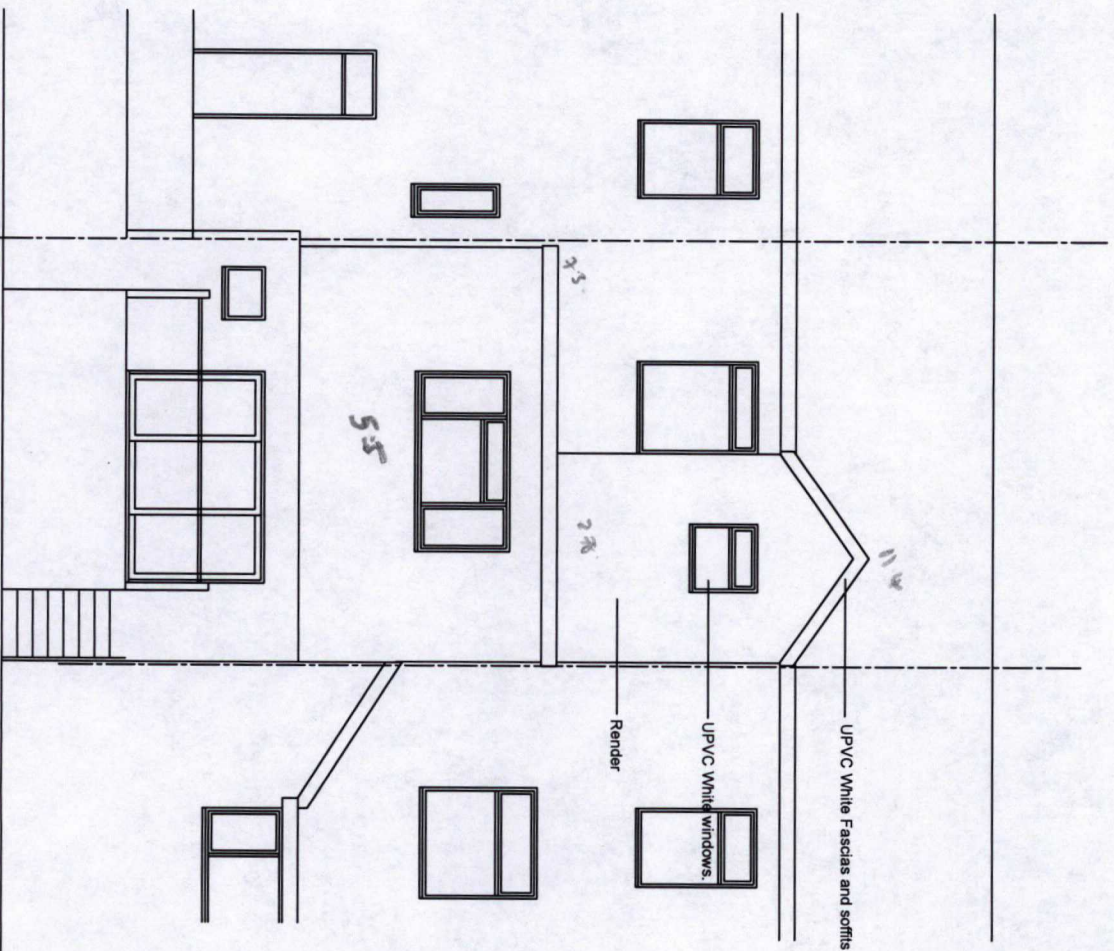

PROPOSED REAR ELEVATION

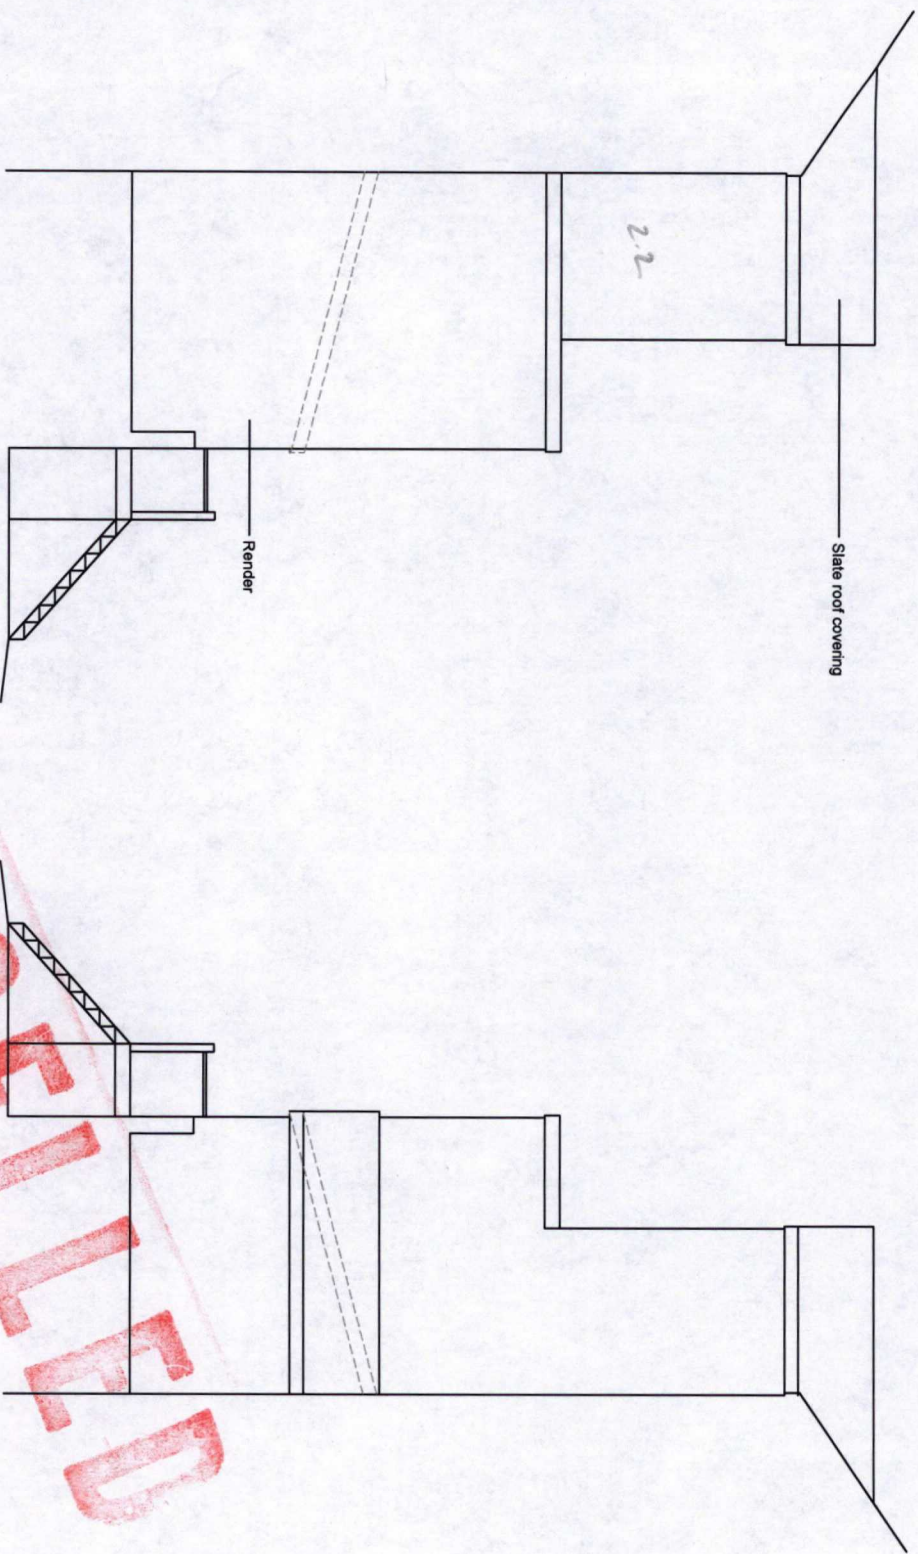

EXISTING SIDE ELEVATION

Proposed

EXISTING SIDE ELEVATION

Proposed Show Screen.

MTBOC
AMENDED PLANS
08 MAR 2021
RECEIVED

AMENDMENTS: A. Boundaries and building width adjusted, pitched roof added., stair re-sited., Feb. 2021
B. Ground floor extension boundary amended., March 2021

k.j.lloyd A.D.P. RIBA
CHARTERED ARCHITECT

PROJECT
PROPOSED REAR EXTENSION
23 HANOVER STREET
MERTHYR TYDFIL
CF47 8SW

SCALE
1:100 @ A3
DATE
JAN 2021

DRAWING
PROPOSED ELEVATIONS