
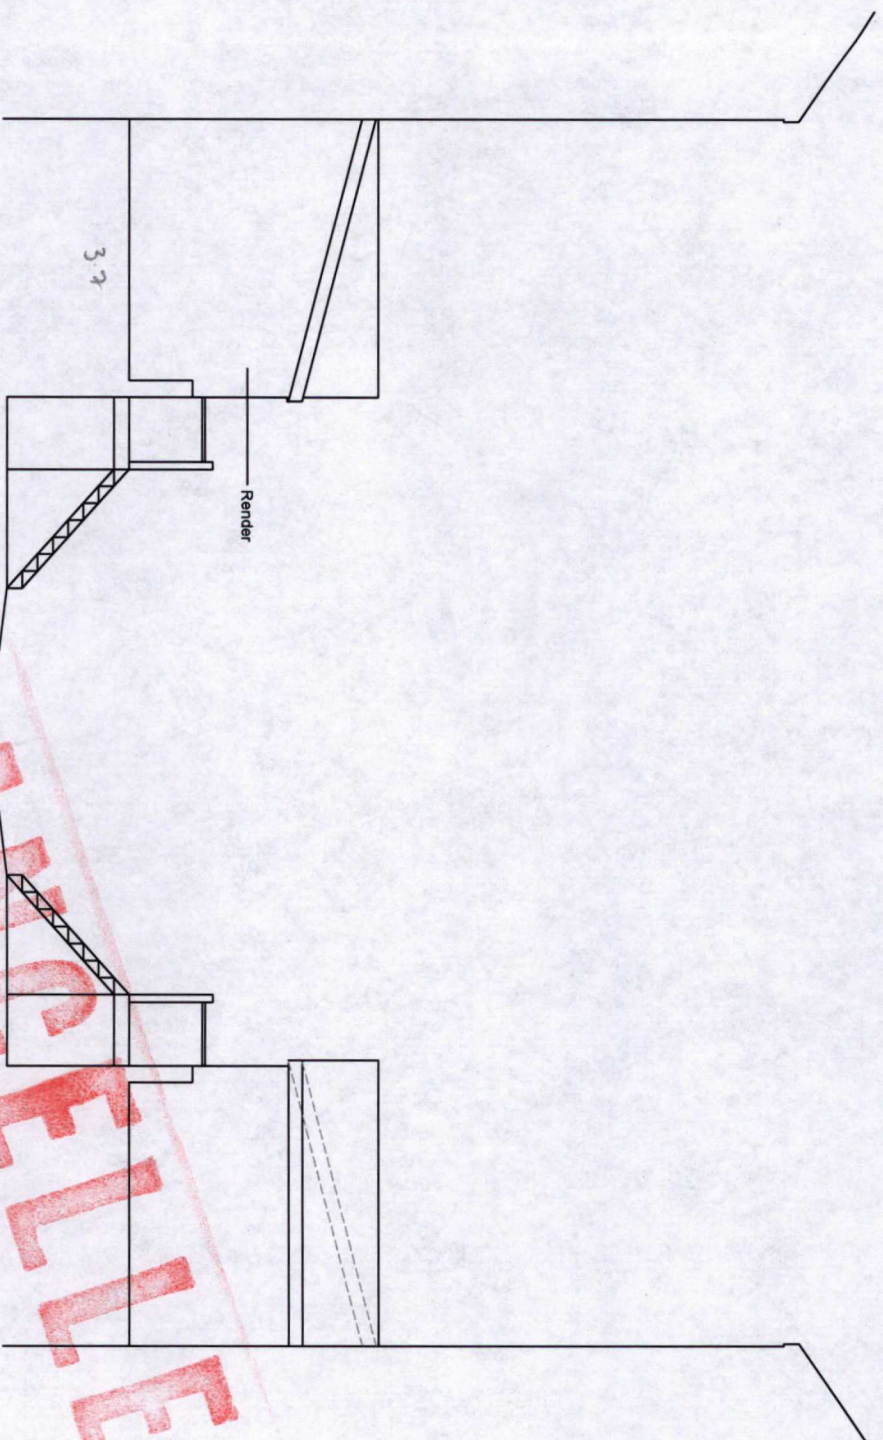


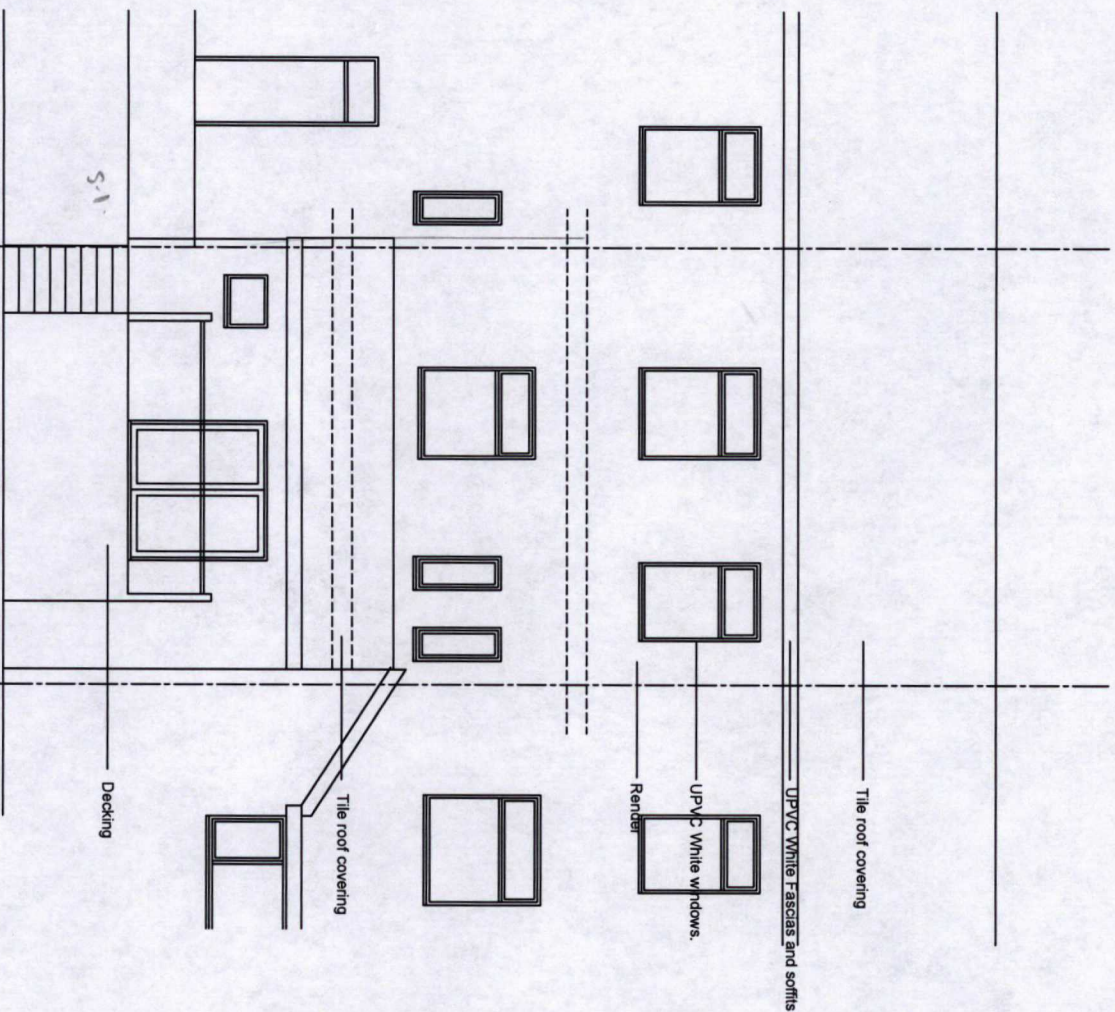

MTCB
AMENDED PLANS
08 MAR 2021
RECEIVED

EXISTING REAR ELEVATION

EXISTING SIDE ELEVATION

EXISTING SIDE ELEVATION

AMENDMENTS: A. Boundaries adjusted, Feb. 2021
B. Ground floor extension boundary amended, March 2021

k.j.lloyd AADip, RIBA
CHARTERED ARCHITECT

49 Coed Y Pŵl, Llanbradach
Caerphilly, CF83 3PT

PROJECT
PROPOSED REAR EXTENSION
23 HANOVER STREET
MERTHYR TYDFIL
CF47 8SW

SCALE
1:100 @ A3
DATE
JAN 2021
DRAWM
KL
DRC NO.
02

DRAWING
EXISTING ELEVATIONS