

Revisions

A	Materials updated	PC	14.06.20
B	Bin Store relocated	PC	04.03.24

MATERIALS


- CREAM COLOUR RENDER
- PENNANT STONE
- TIMBER CLAD RETAINING WALL
- GREY FIBRE CEMENT SLATE



01 BOUNDARY ELEVATION A
1 : 250



02 BOUNDARY ELEVATION B
1 : 250

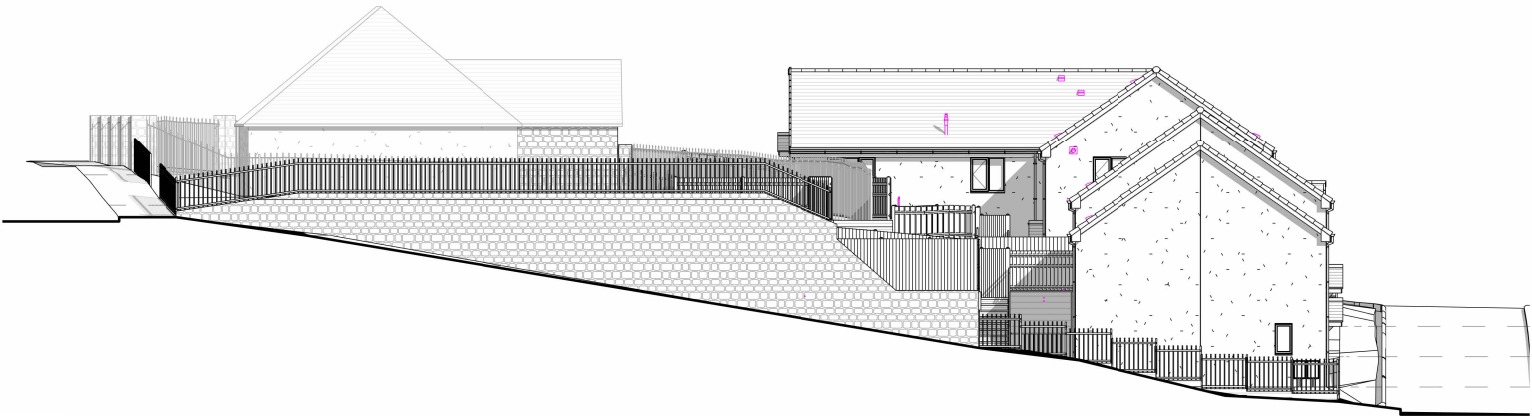

03 BOUNDARY ELEVATION C
1 : 250

Notes

Do not scale from this drawing. Use figured dimensions only, which are displayed in millimeters unless stated otherwise. The contractor is requested to check all dimensions before work is put in hand. Any discrepancies within the drawing should be reported prior to commencement of works.

Copyright of this drawing belongs solely to CMKA Ltd. This drawing must only be used for the purpose for which it is supplied and its contents must not be reproduced for any purpose without written permission.

**CHAMBERLAIN
MOSS
KING**
architecture

97a Glebe Street | Penarth
Vale of Glamorgan | CF64 1EE
T. 02920 306400
chamberlainkingmoss.co.uk

Project	LAND OFF EAST STREET, MERTHYR TYDFIL N223
Client	MTHA
Title	BOUNDARY ELEVATIONS
Drawing number	A132
Scale	1 : 250 at A3
Revision	B
Status	INFORMATION
Drawn	PC
Date	07.02.24