


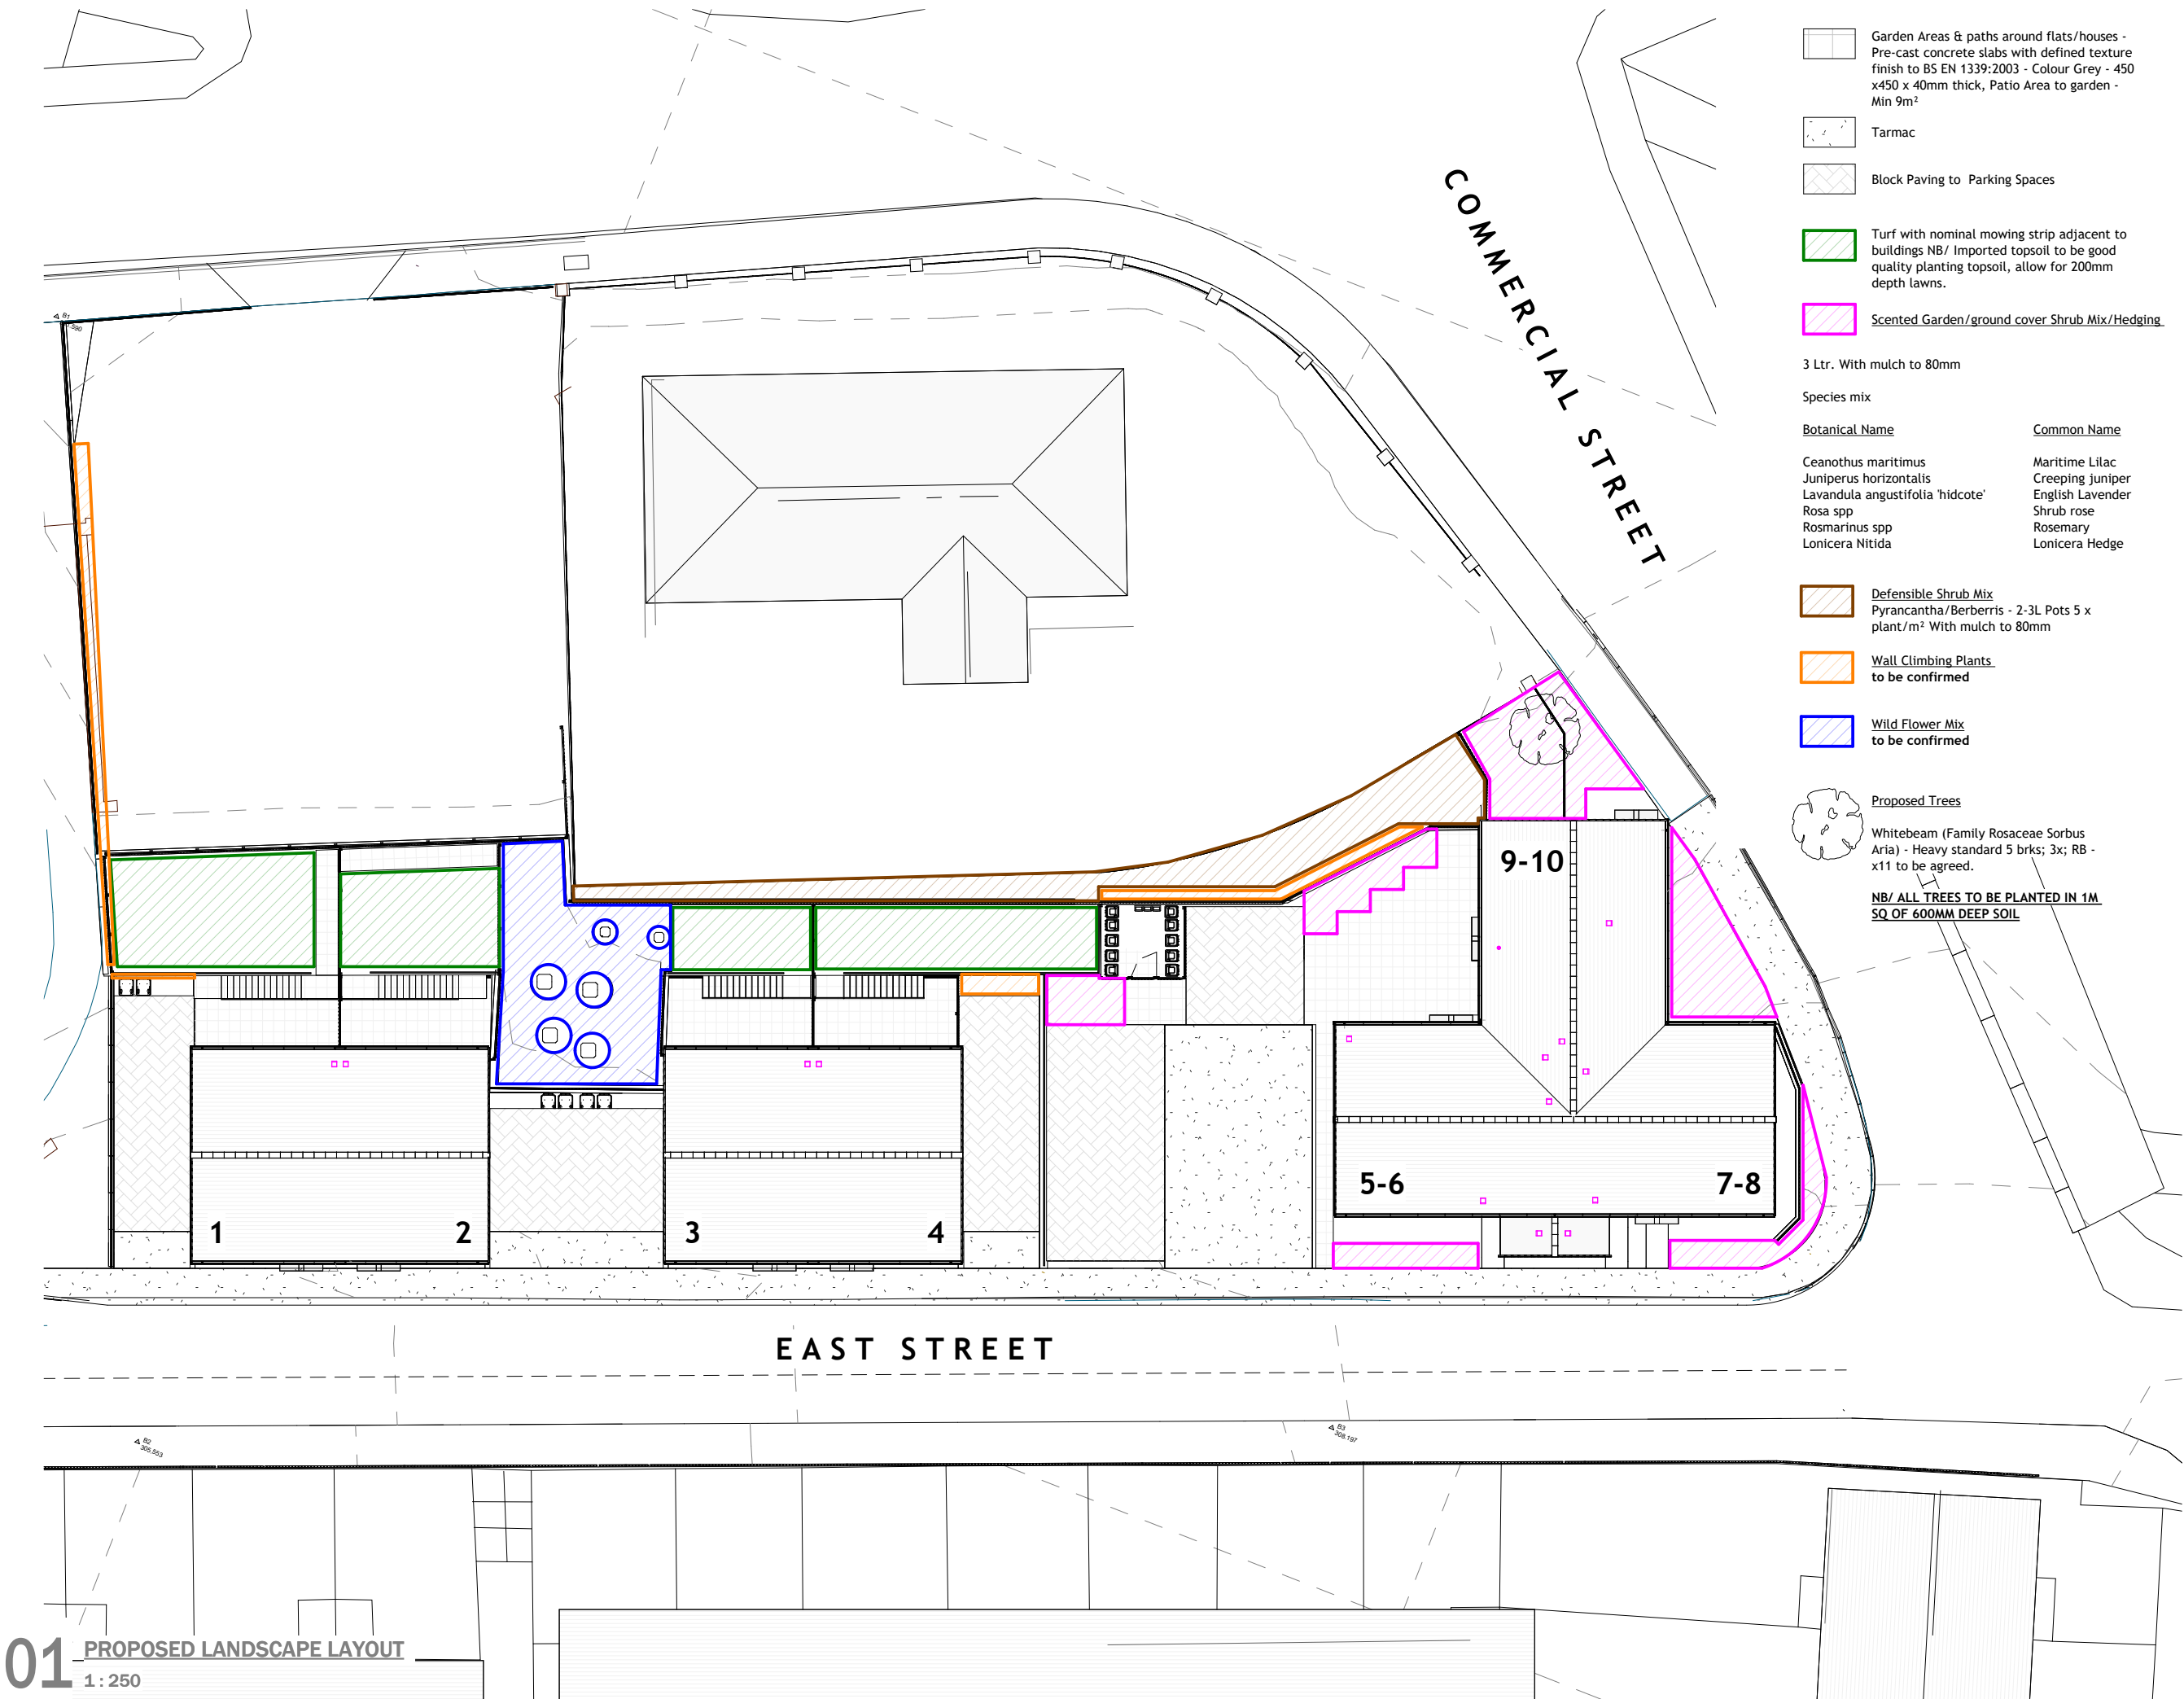

HARD & SOFT LANDSCAPING KEY

- Garden Areas & paths around flats/houses - Pre-cast concrete slabs with defined texture finish to BS EN 1339:2003 - Colour Grey - 450 x450 x 40mm thick, Patio Area to garden - Min 9m²
- Tarmac
- Block Paving to Parking Spaces
- Turf with nominal mowing strip adjacent to buildings NB/ Imported topsoil to be good quality planting topsoil, allow for 200mm depth lawns.
- Scented Garden/ground cover Shrub Mix/Hedging

3 Ltr. With mulch to 80mm

Species mix

Botanical Name	Common Name	% Mix
Ceanothus maritimus	Maritime Lilac	20
Juniperus horizontalis	Creeping juniper	10
Lavandula angustifolia 'hiddcote'	English Lavender	40
Rosa spp	Shrub rose	15
Rosmarinus spp	Rosemary	10
Lonicera Nitida	Lonicera Hedge	5

- Defensible Shrub Mix
Pyracantha/Berberis - 2-3L Pots 5 x plant/m² With mulch to 80mm
- Wall Climbing Plants
to be confirmed
- Wild Flower Mix
to be confirmed

- Proposed Trees
Whitebeam (Family Rosaceae Sorbus Aria) - Heavy standard 5 brks; 3x; RB - x11 to be agreed.
NB/ ALL TREES TO BE PLANTED IN 1M SQ OF 600MM DEEP SOIL

Revisions

A	Bin Store relocated	PC	04.03.24
---	---------------------	----	----------

Notes

Do not scale from this drawing. Use figured dimensions only, which are displayed in millimeters unless stated otherwise. The contractor is requested to check all dimensions before work is put in hand. Any discrepancies within the drawing should be reported prior to commencement of works.

Copyright of this drawing belongs solely to CMKA Ltd. This drawing must only be used for the purpose for which it is supplied and its contents must not be reproduced for any purpose without written permission.

CHAMBERLAIN
MOSS
KING
architecture

97a Glebe Street | Penarth
Vale of Glamorgan | CF64 1EE
T. 02920 306400
chamberlainkingmoss.co.uk

Project	LAND OFF EAST STREET, MERTHYR TYDFIL N223
Project number	
Client	MTHA
Title	LANDSCAPE LAYOUT
Drawing number	A142
Scale	1 : 250 at A3
Revision	A
Status	INFORMATION
Drawn	PC
Date	07.02.24