



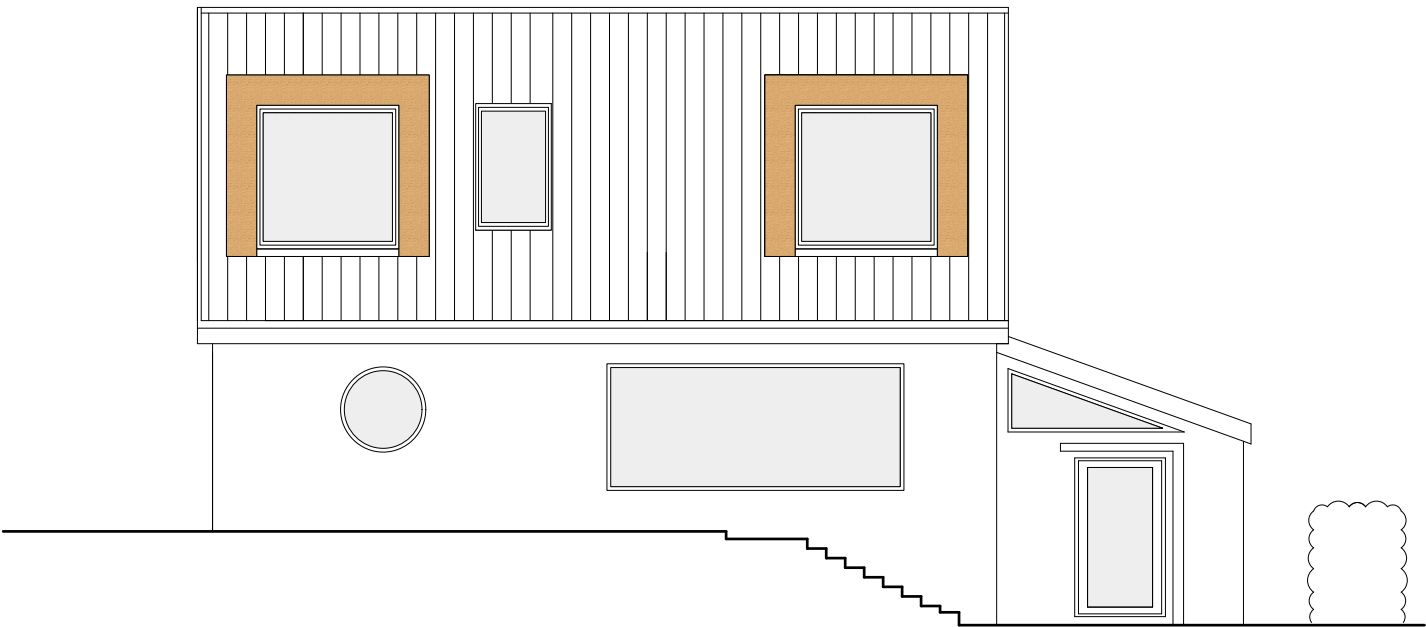

PROPOSED FRONT ELEVATION

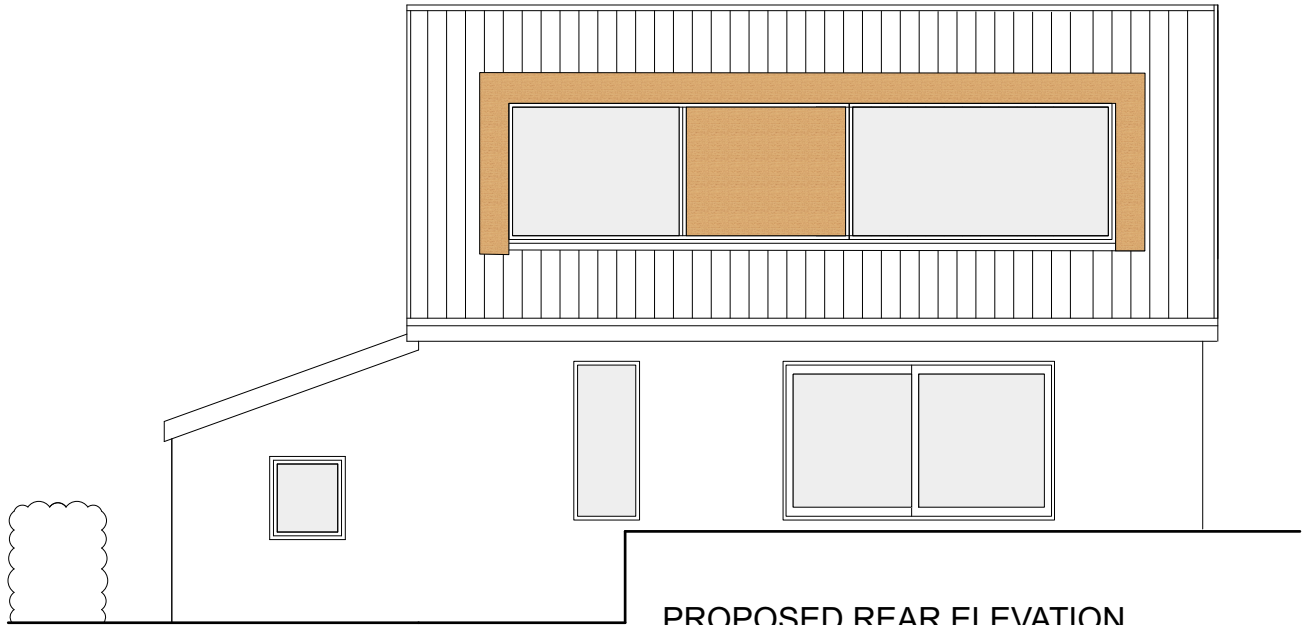


PROPOSED REAR ELEVATION


 George and Co.

Mr Liam Sullivan
7 Summerset close,
Cefn Coed
Merthyr Tydfil
CF48 2NY

821.01		ELEVATION	
sketch	1:100@A3	feb 22	CG
1st Floor Woodfired Studios 62 High St Merthyr Tydfil CF37 8DE 07830328652 hello@georgeandco.studio www.georgeandco.studio			
DO NOT SCALE THIS DRAWING		©George and Co.	

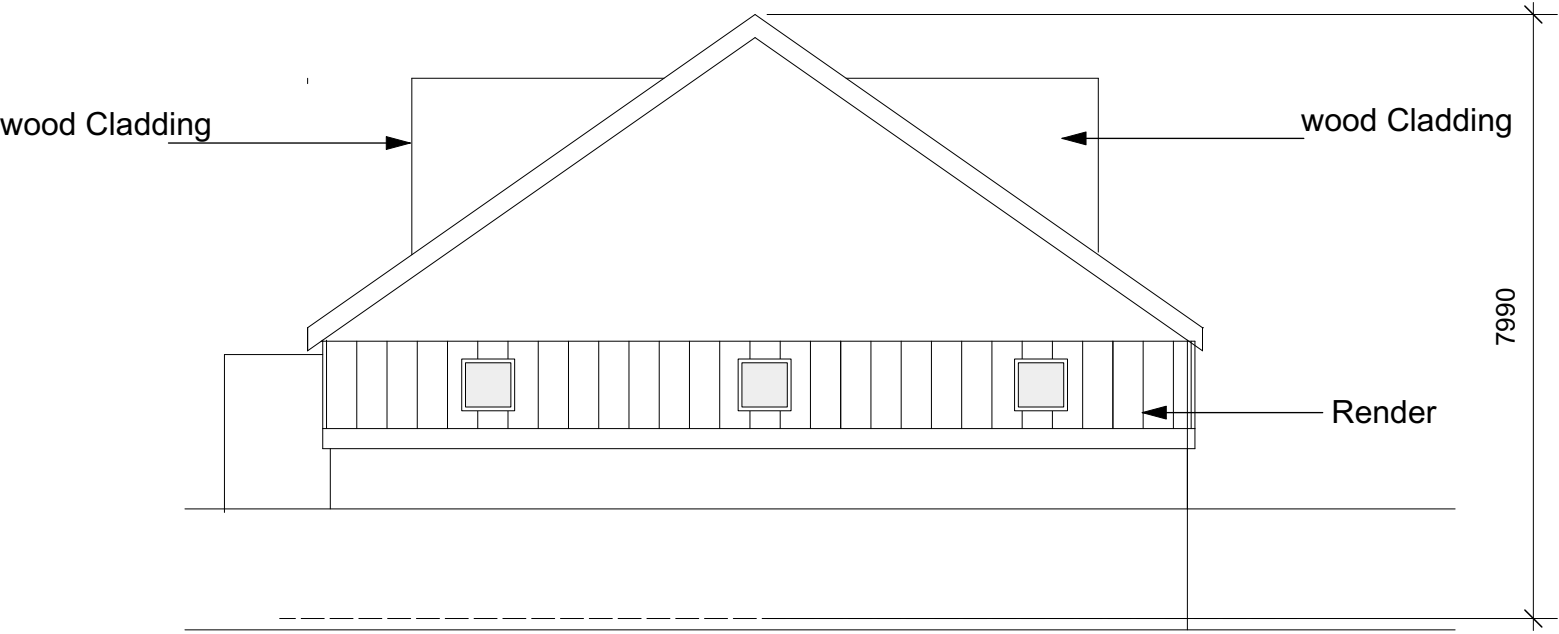

PROPOSED SIDE ELEVATION

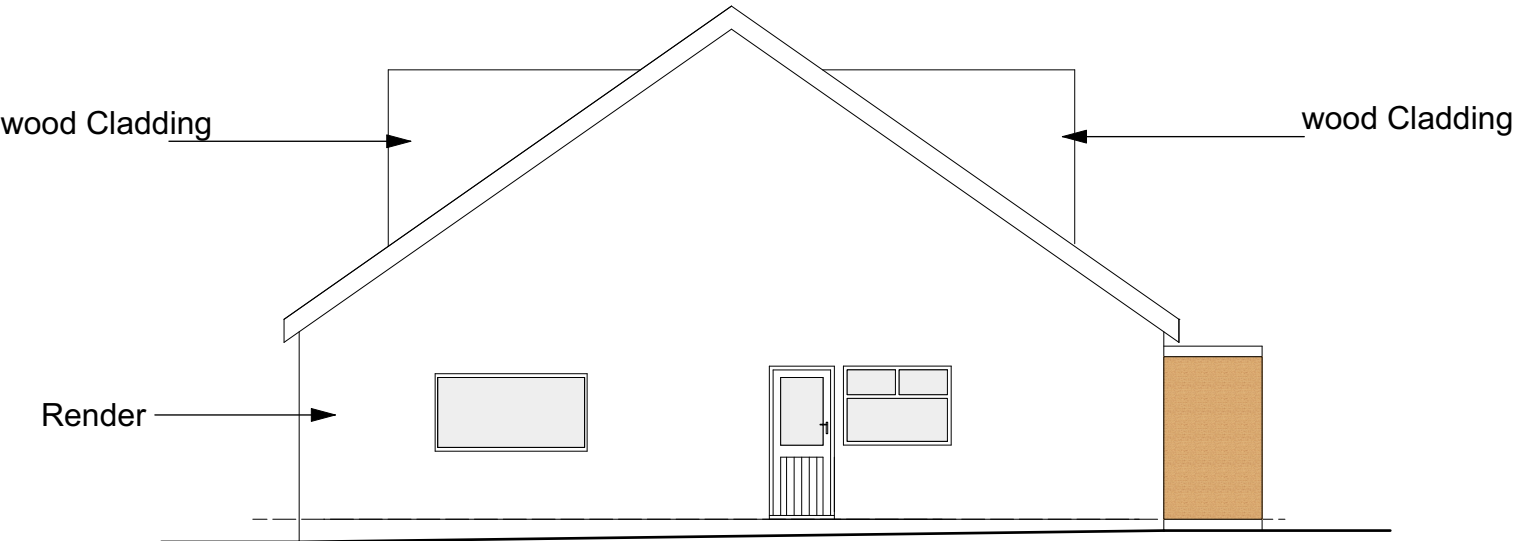


PROPOSED SIDE ELEVATION

 George and Co.

Mr Liam Sulivan
7 Summerset close,
Cefn Coed
Merthyr Tydfil
CF48 2NY

821.02		ELEVATIONS	
sketch	1:100@A3	Feb 22	CG
1st Floor Woodfired Studios 62 High St Merthyr Tydfil CF37 8DE 07830328652 hello@georgeandco.studio www.georgeandco.studio			
DO NOT SCALE THIS DRAWING		©George and Co.	

Neighbours property
roughly 10m from extension

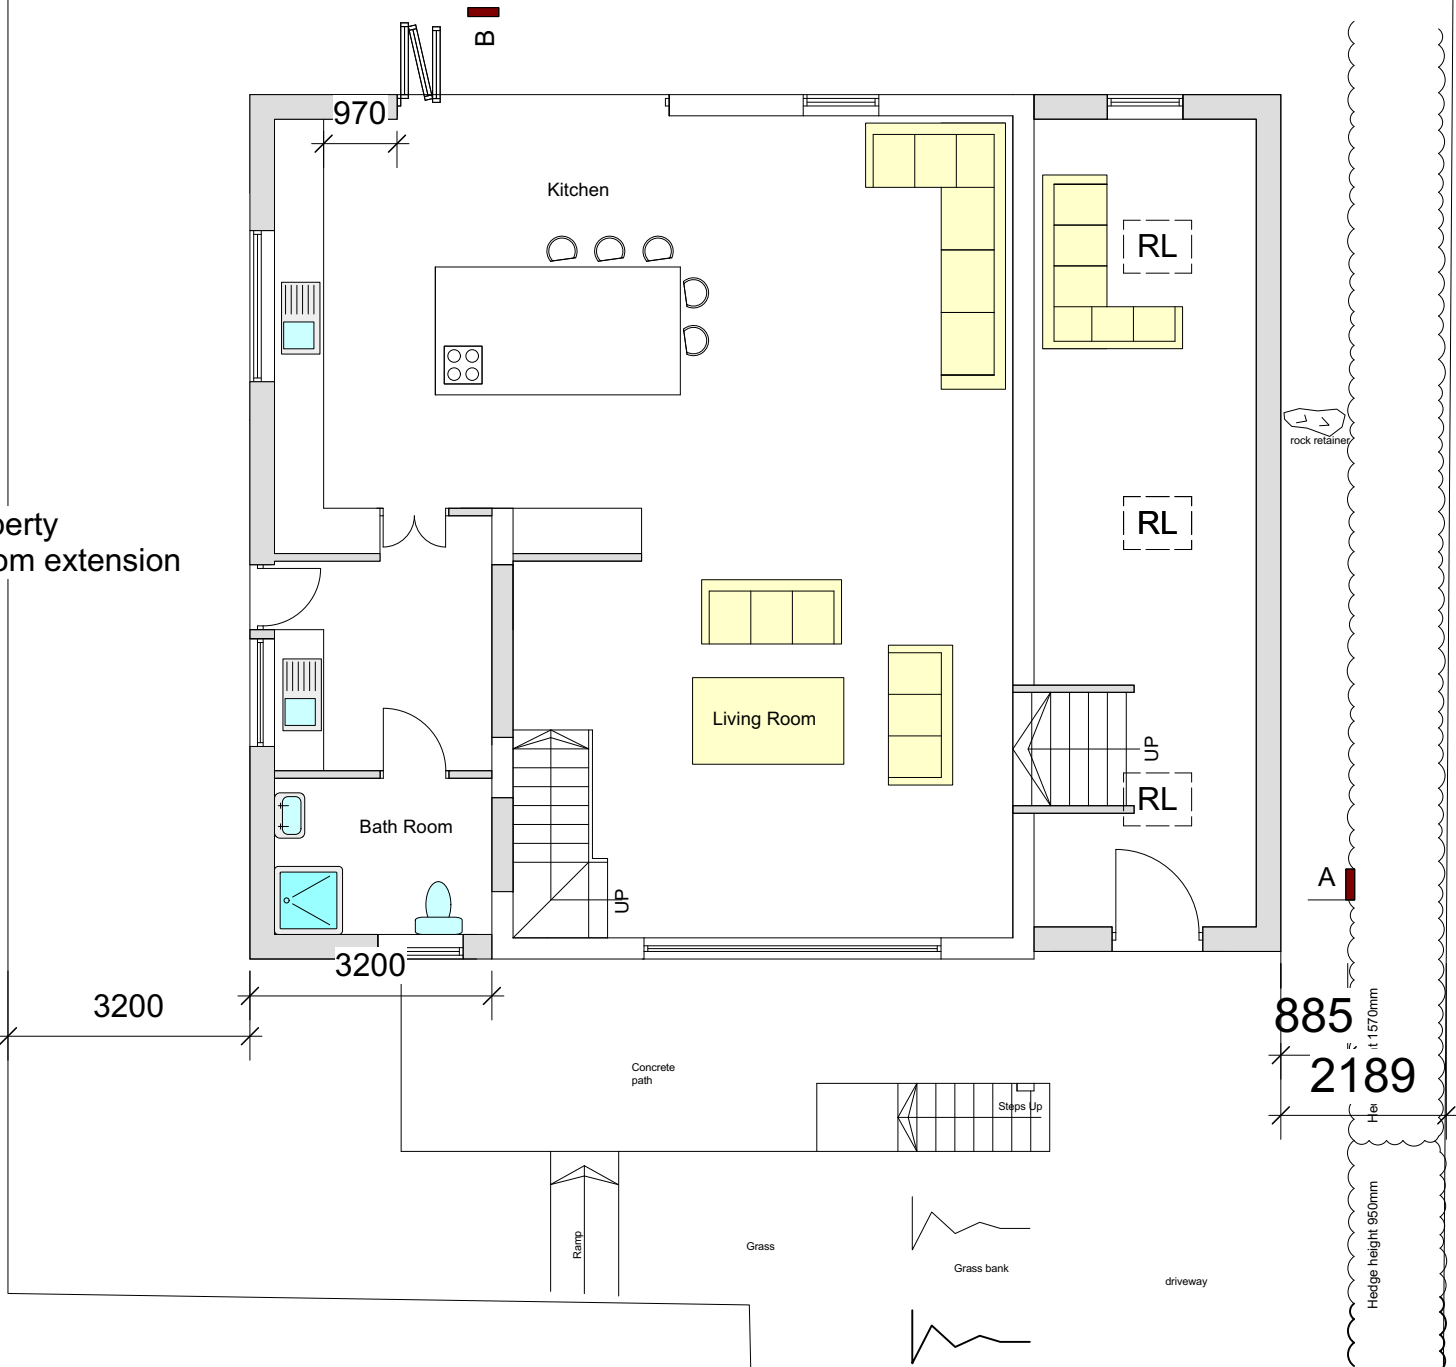


PROPOSED GF PLANS

 George and Co.

Mr Liam Sullivan
7 Summerset close,
Cefn Coed
Merthyr Tydfil
CF48 2NY

821.04		Plan	
sketch	1:100@A3	Feb 22	CG
1st Floor Woodfired Studios 62 High St Merthyr Tydfil CF37 8DE 07830328652 hello@georgeandco.studio www.georgeandco.studio			
DO NOT SCALE THIS DRAWING		©George and Co.	

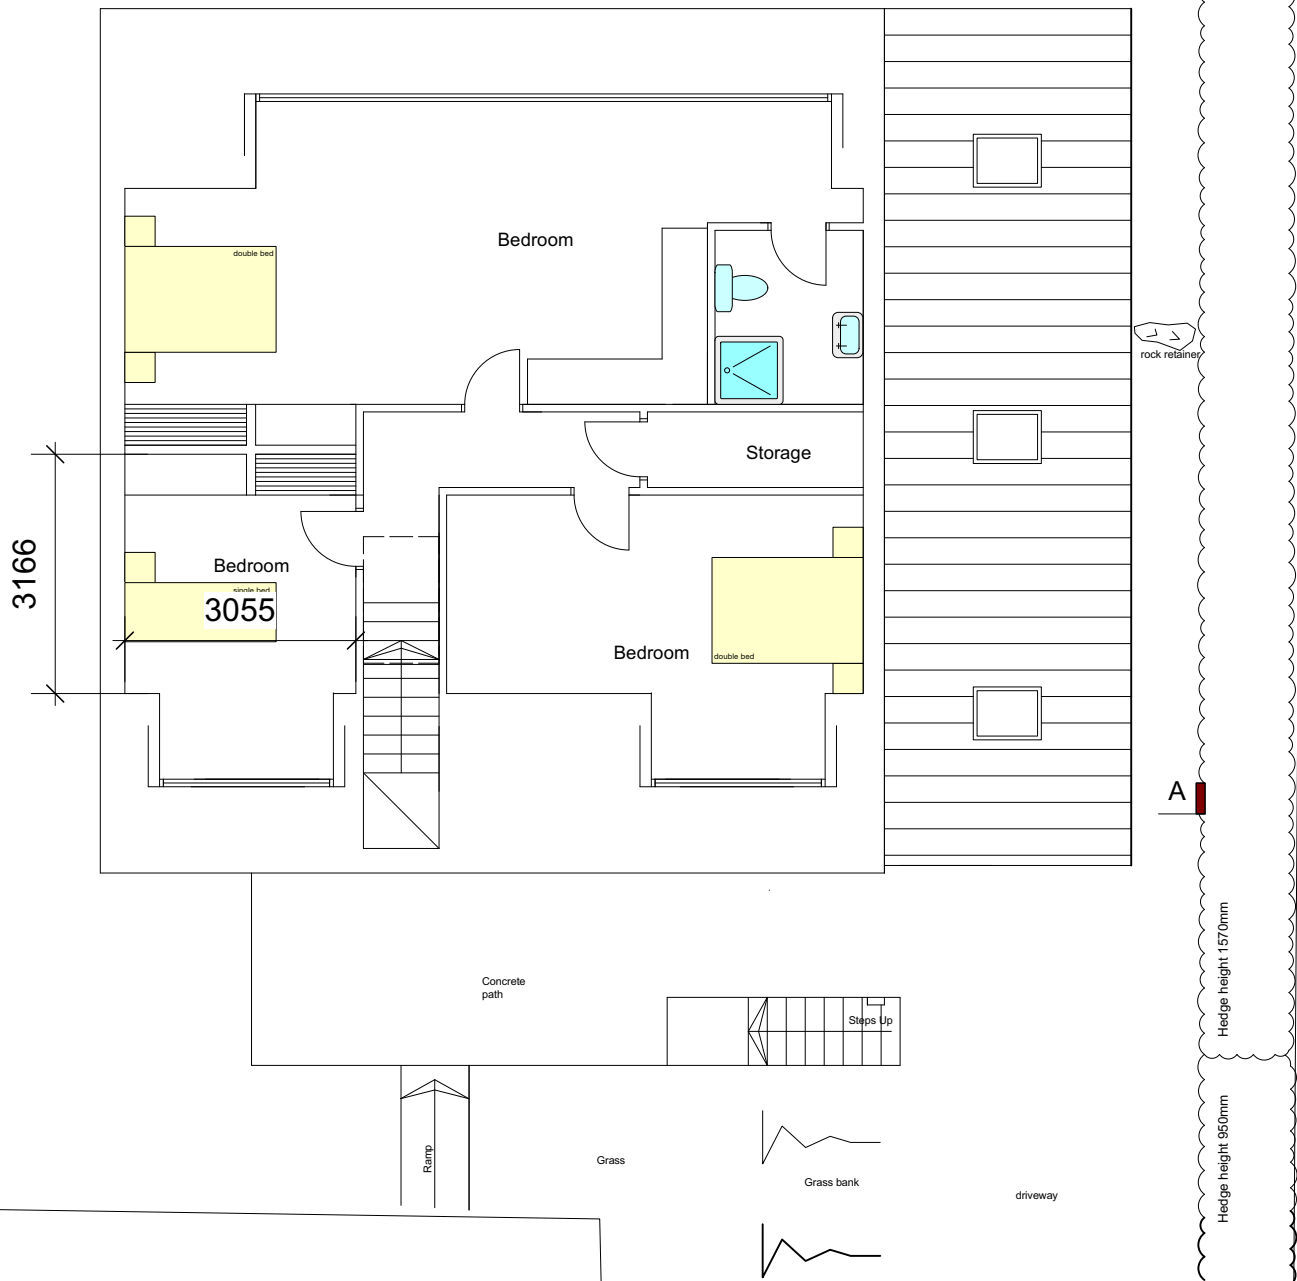


PROPOSED 1ST FLOOR PLANS

 George and Co.

Mr Liam Sulivan
7 Summerset close,
Cefn Coed
Merthyr Tydfil
CF48 2NY

821.05		PLANS	
sketch	1:100@A3	Feb 22	CG
1st Floor Woodfired Studios 62 High St Merthyr Tydfil CF37 8DE 07830328652 hello@georgeandco.studio www.georgeandco.studio			
DO NOT SCALE THIS DRAWING		©George and Co.	


EXISTING 1ST FLOOR PLANS

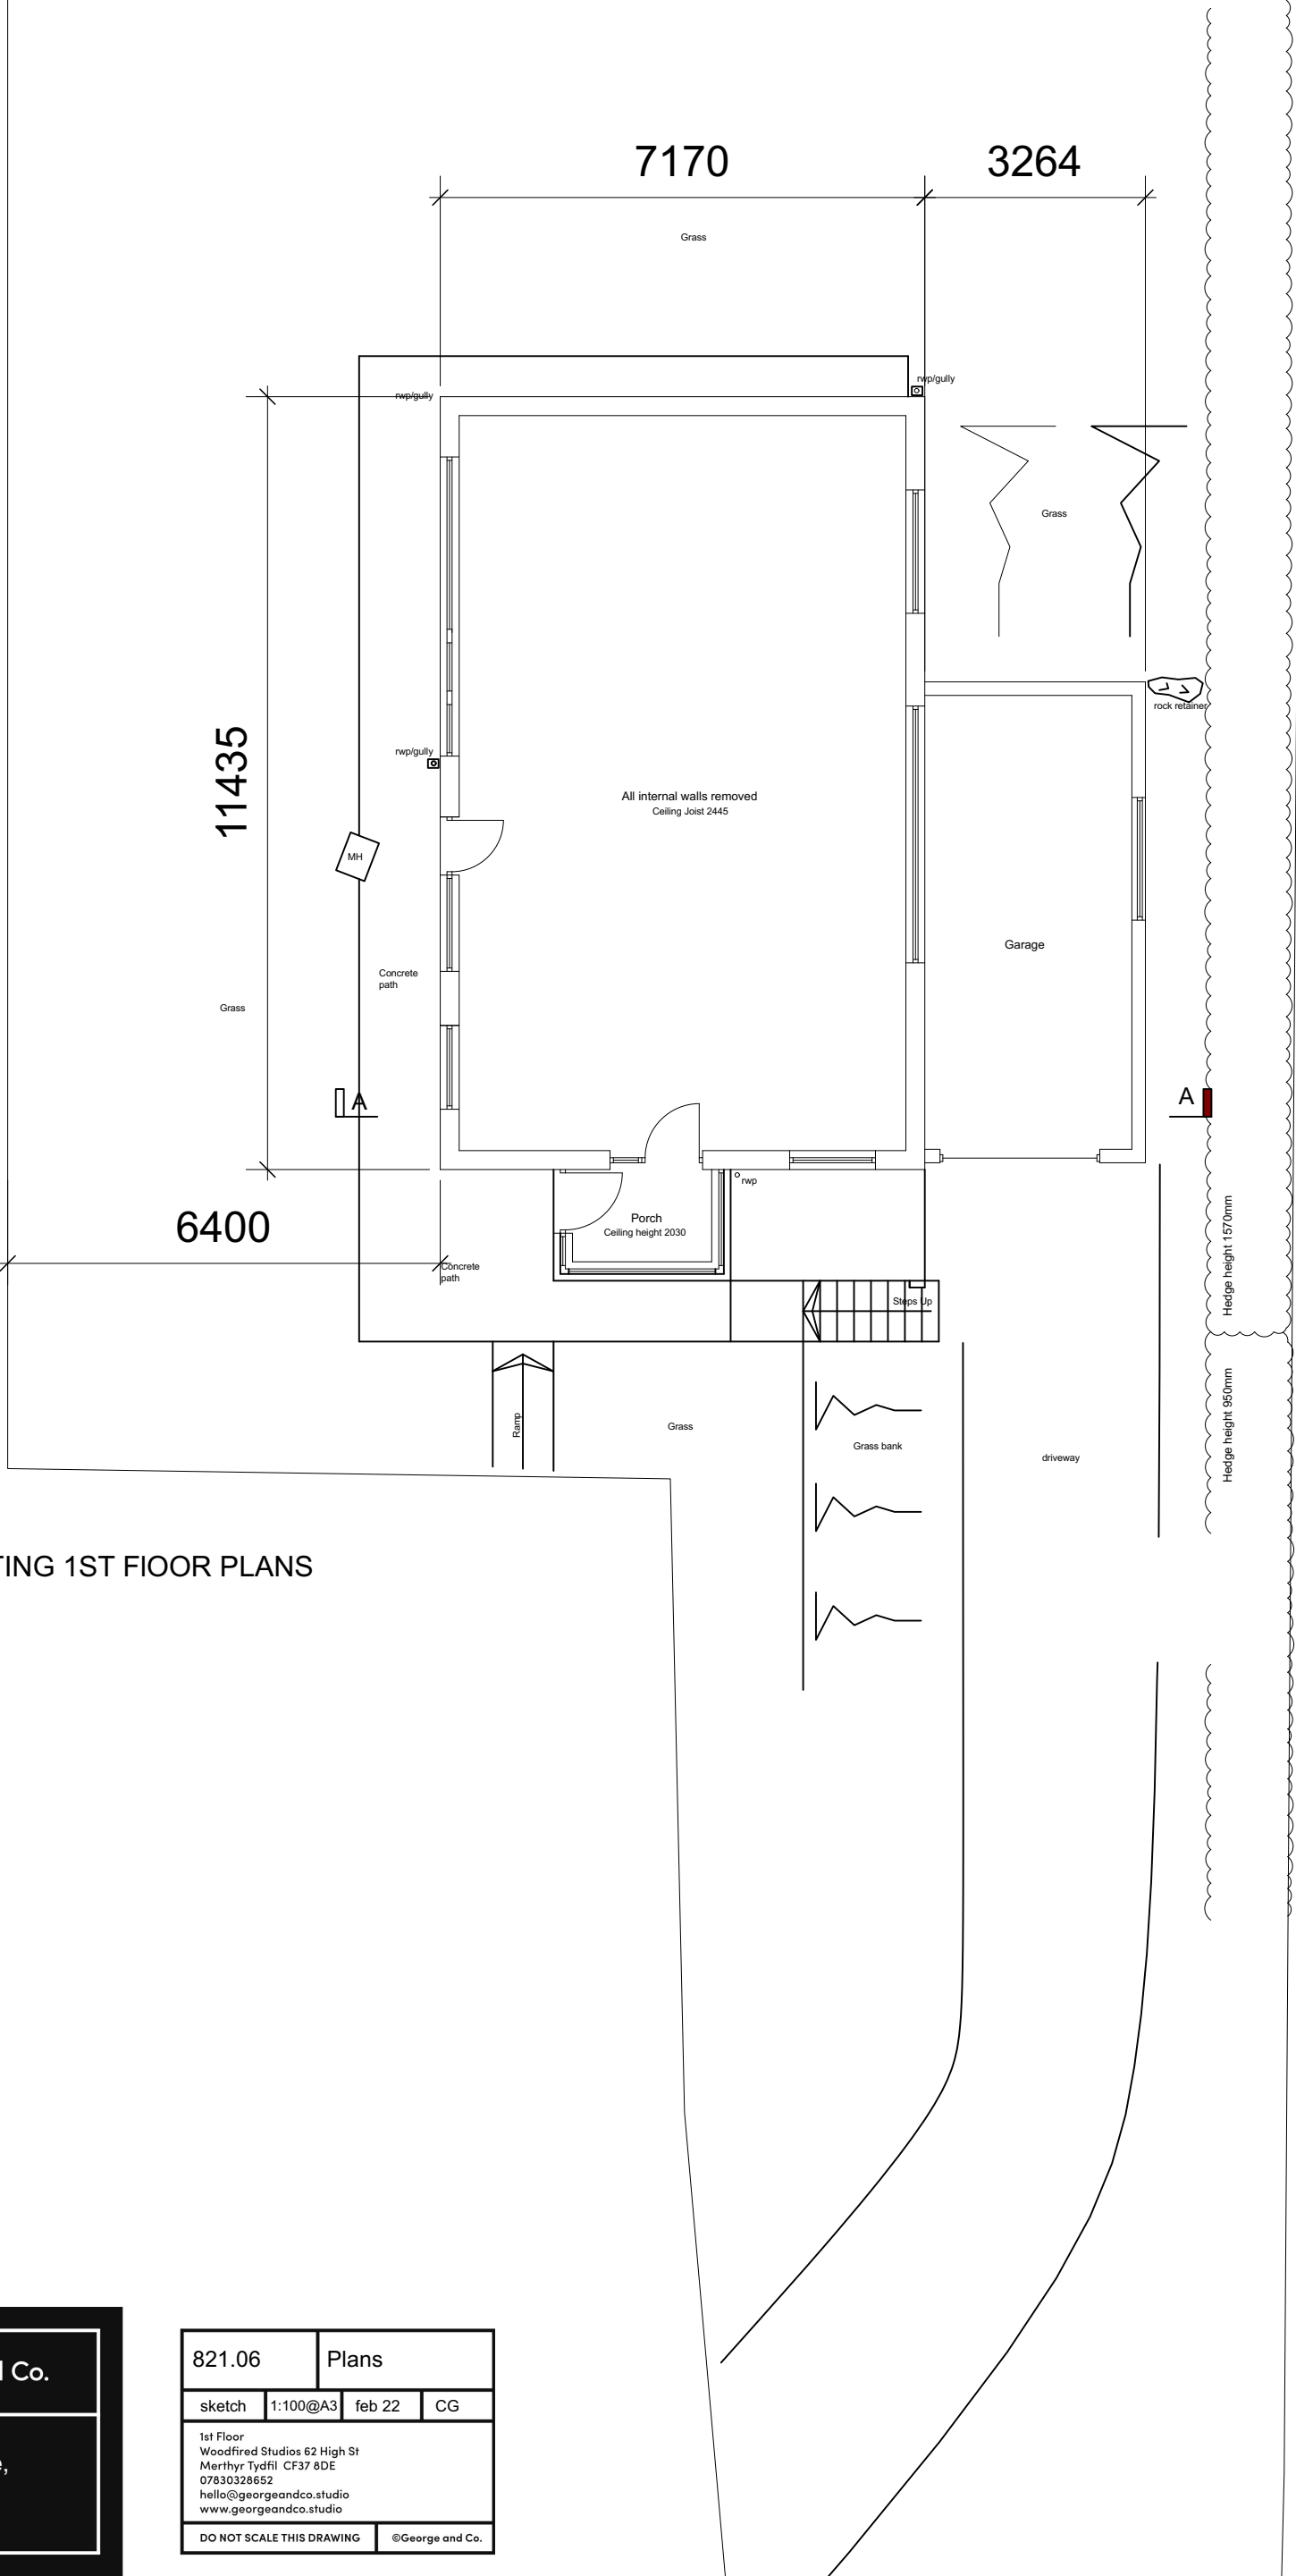


 George and Co.

Mr Liam Sulivan
7 Summerset close,
Cefn Coed
Merthyr Tydfil
CF48 2NY


821.06		Plans	
sketch	1:100@A3	feb 22	CG
1st Floor Woodfired Studios 62 High St Merthyr Tydfil CF37 8DE 07830328652 hello@georgeandco.studio www.georgeandco.studio			
DO NOT SCALE THIS DRAWING		©George and Co.	

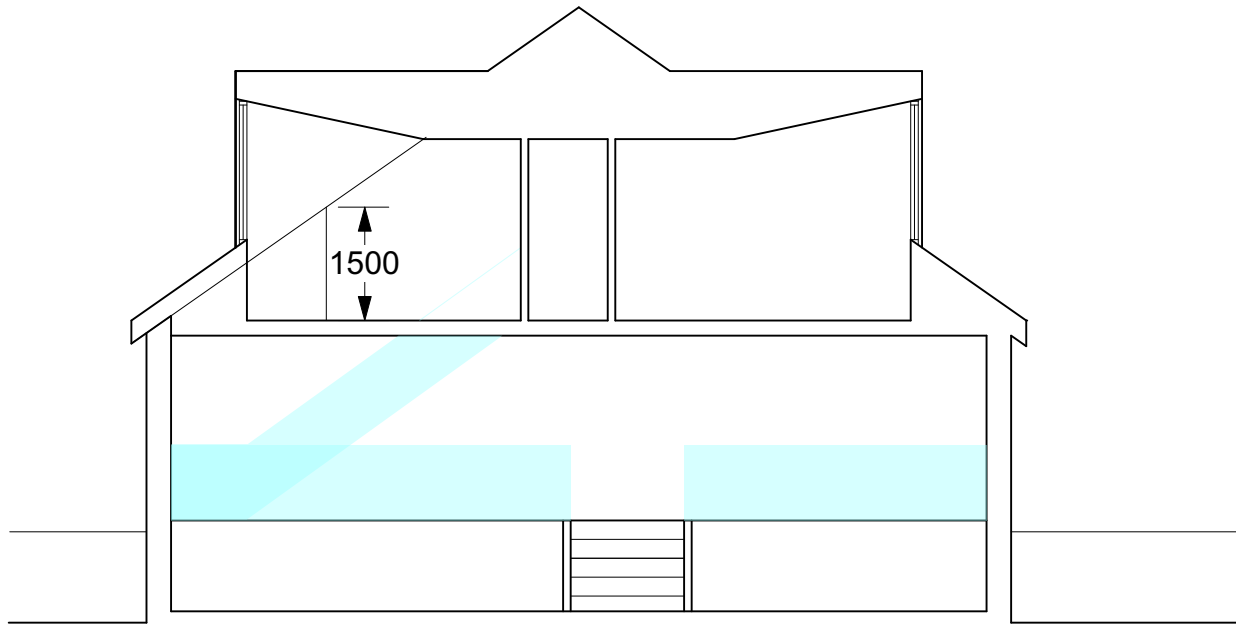

Section D-D

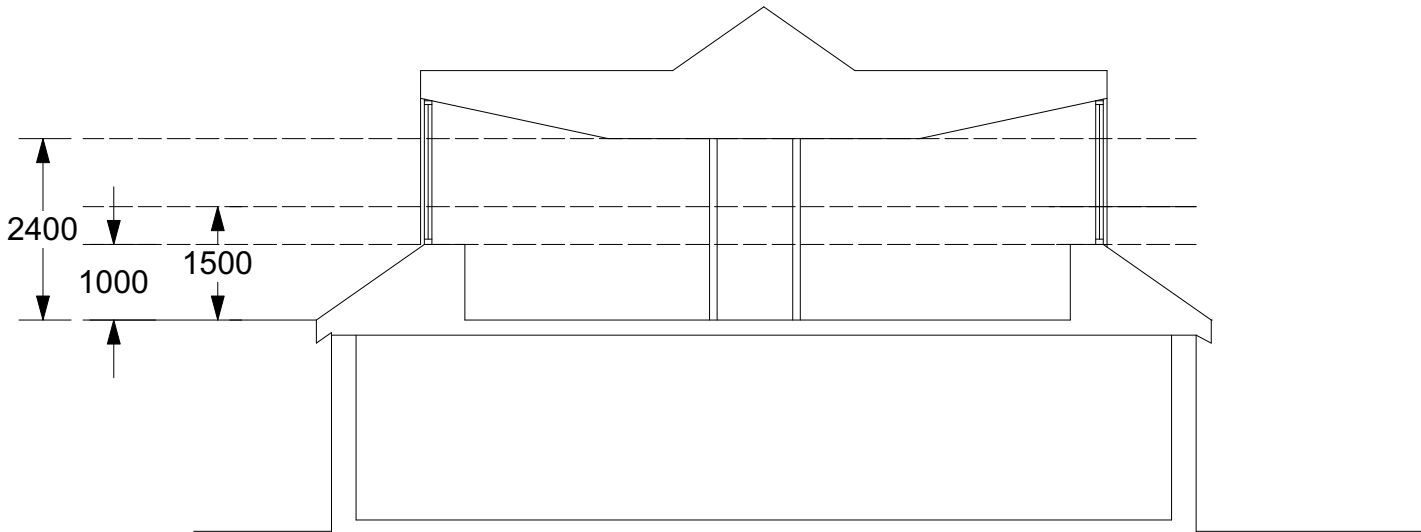

Section B-B

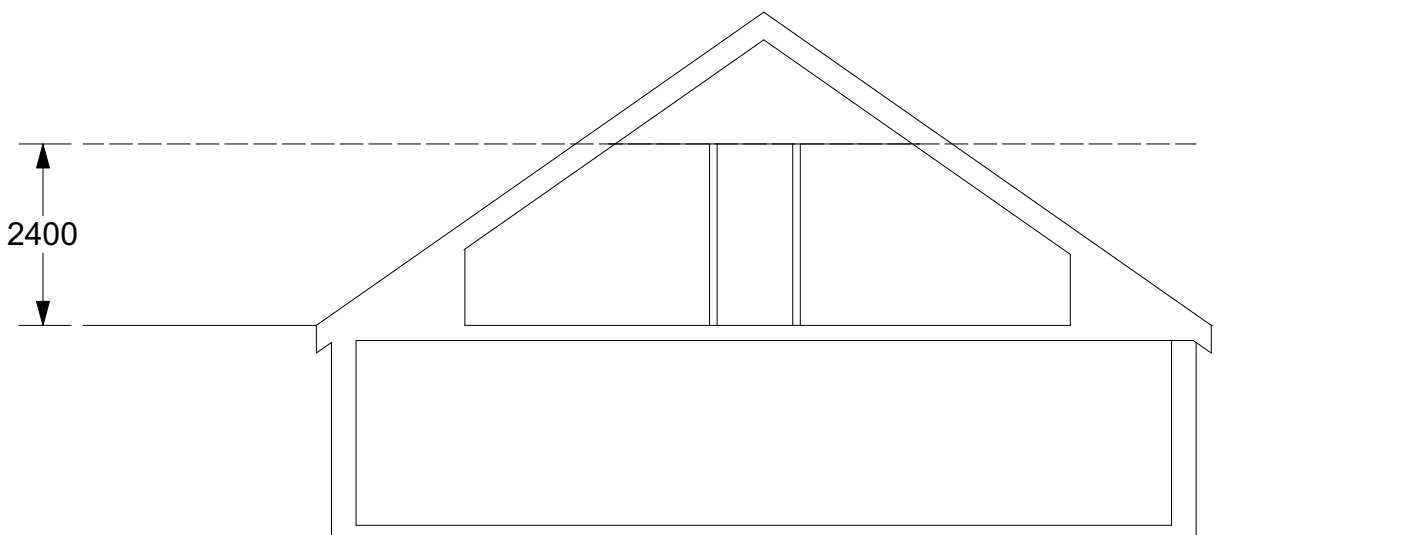

Section C-C


 George and Co.

Mr Liam Sullivan
7 Summerset close,
Cefn Coed
Merthyr Tydfil
CF48 2NY


821.07		ELEVATIONS	
sketch	1:100@A3	Feb 22	CG
1st Floor Woodfired Studios 62 High St Merthyr Tydfil CF37 8DE 07830328652 hello@georgeandco.studio www.georgeandco.studio			
DO NOT SCALE THIS DRAWING		©George and Co.	



EXISTING FRONT ELEVATION

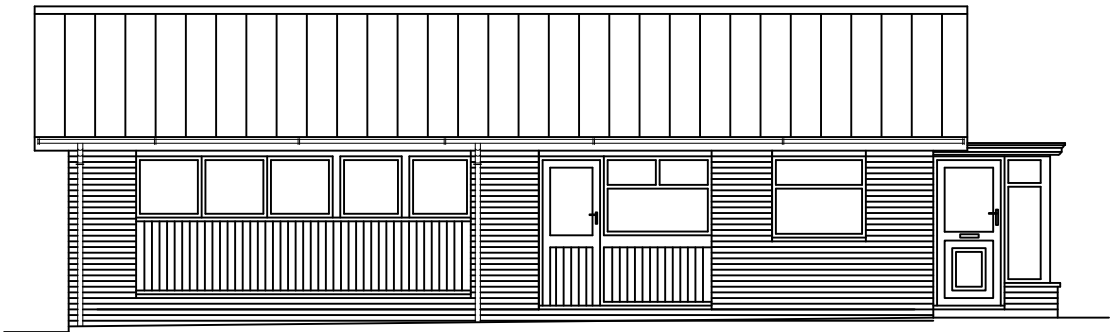

EXISTING SIDE ELEVATION

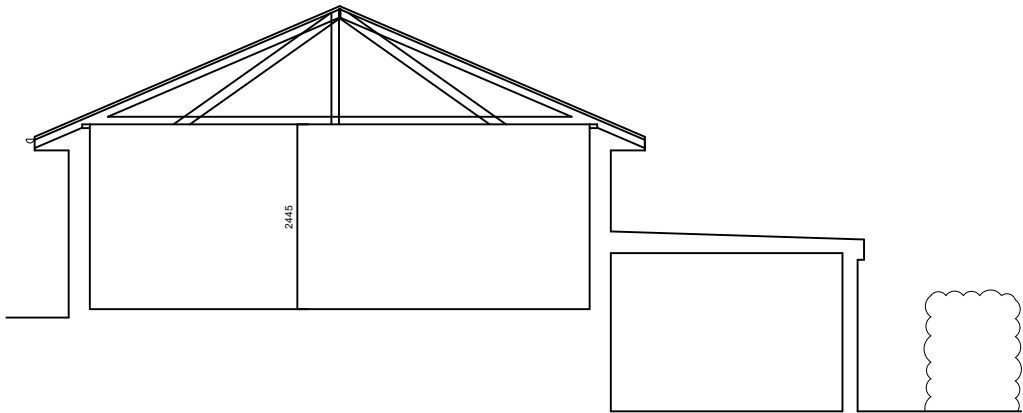


SECTION A-A




George and Co.

Mr Liam Sulivan
7 Summerset close,
Cefn Coed
Merthyr Tydfil
CF48 2NY

821.08		Plan	
sketch	1:100@A3	Feb 22	CG
1st Floor Woodfired Studios 62 High St Merthyr Tydfil CF37 8DE 07830328652 hello@georgeandco.studio www.georgeandco.studio			
DO NOT SCALE THIS DRAWING		©George and Co.	

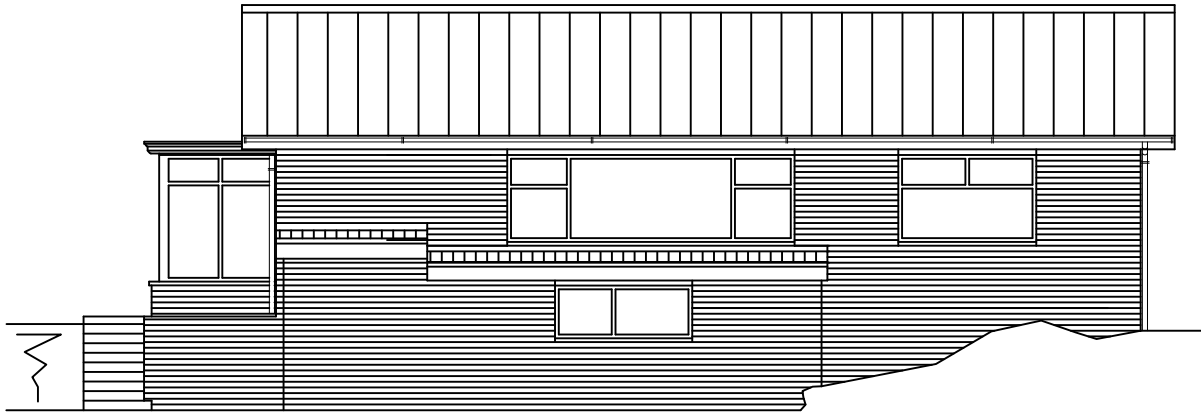

EXISTING SIDE ELEVATION

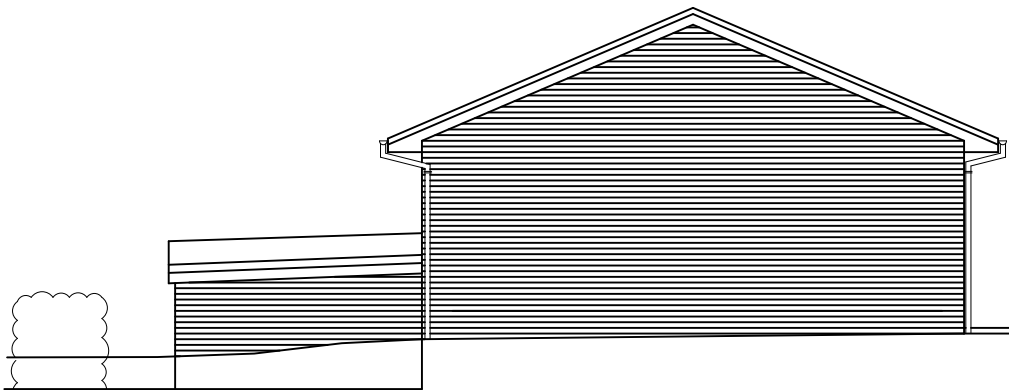


EXISTING REAR ELEVATION

 George and Co.

Mr Liam Sulivan
7 Summerset close,
Cefn Coed
Merthyr Tydfil
CF48 2NY

821.09		PLANS	
sketch	1:100@A3	Feb 22	CG
1st Floor Woodfired Studios 82 High St Merthyr Tydfil CF37 8DE 07830328652 hello@georgeandco.studio www.georgeandco.studio			
DO NOT SCALE THIS DRAWING		©George and Co.	

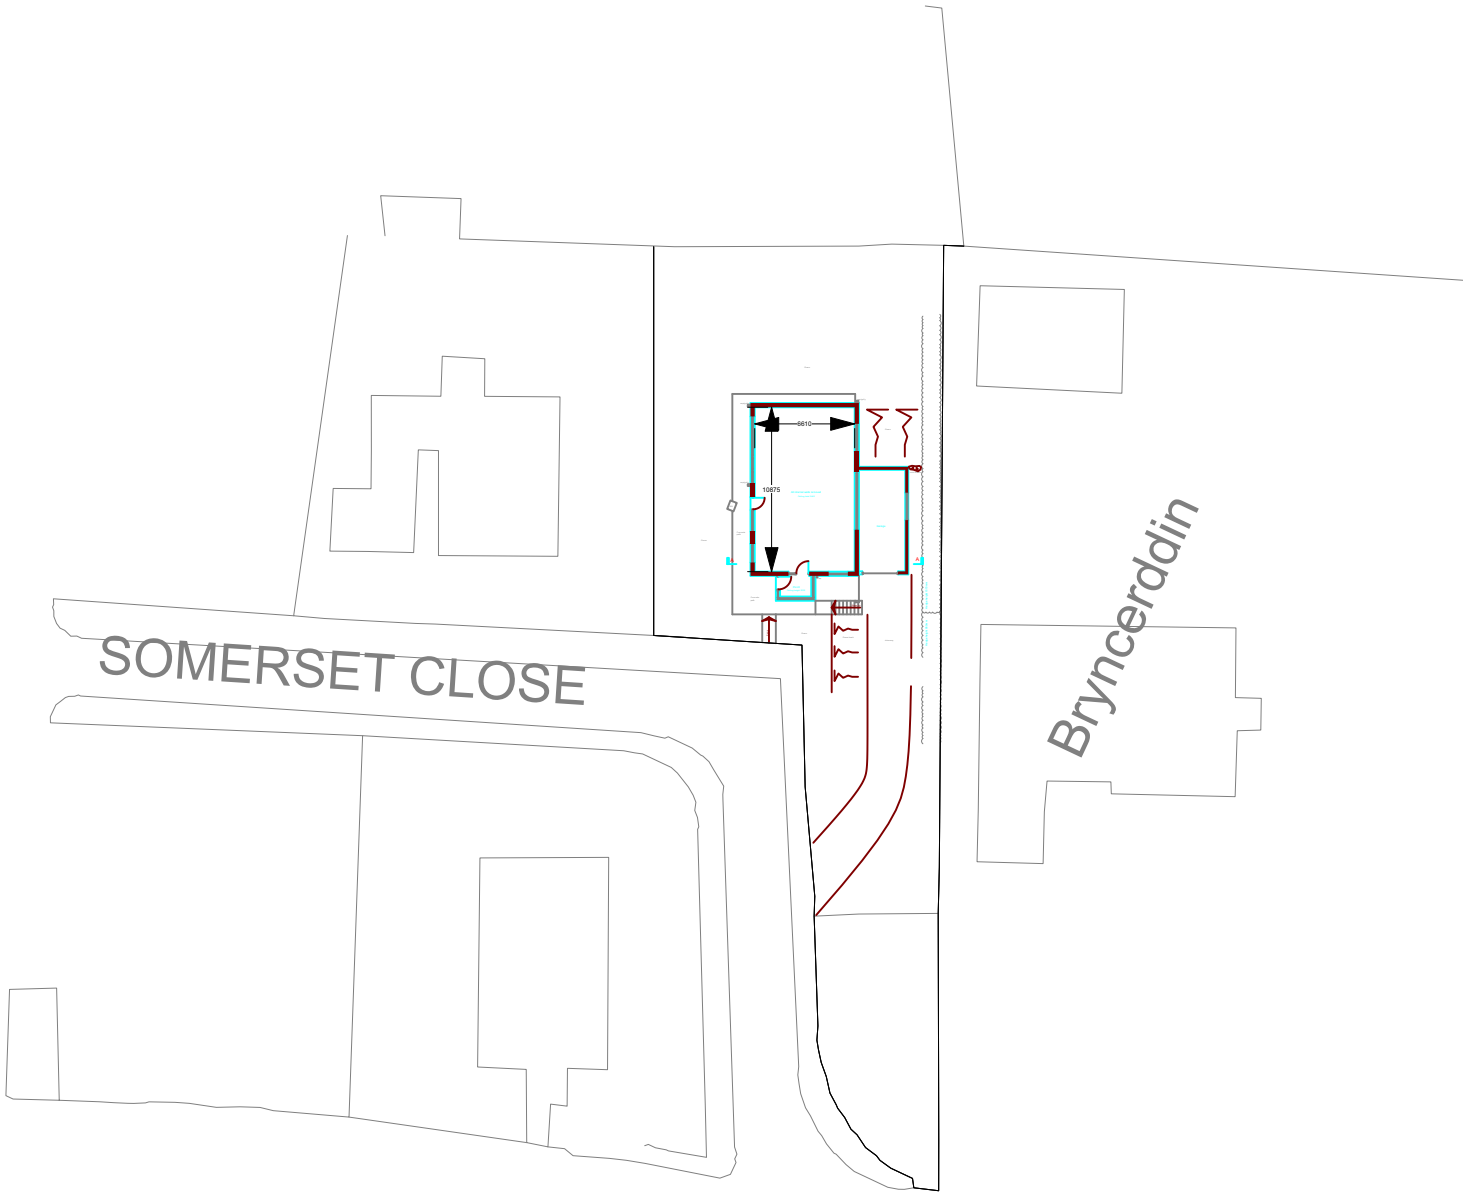

 George and Co.

Mr Liam Sulivan
7 Summerset close,
Cefn Coed
Merthyr Tydfil
CF48 2NY

821.10		PLANS	
sketch	1:500@A3	Feb 22	CG
1st Floor Woodfired Studios 62 High St Merthyr Tydfil CF37 8DE 07830328652 hello@georgeandco.studio www.georgeandco.studio			
DO NOT SCALE THIS DRAWING		©George and Co.	



 George and Co.

Mr Liam Sulivan
7 Summerset close,
Cefn Coed
Merthyr Tydfil
CF48 2NY

821.10		PLANS	
sketch	1:1250@A3	Feb 22	CG
1st Floor Woodfired Studios 62 High St Merthyr Tydfil CF37 8DE 07830328652 hello@georgeandco.studio www.georgeandco.studio			
DO NOT SCALE THIS DRAWING		©George and Co.	



