


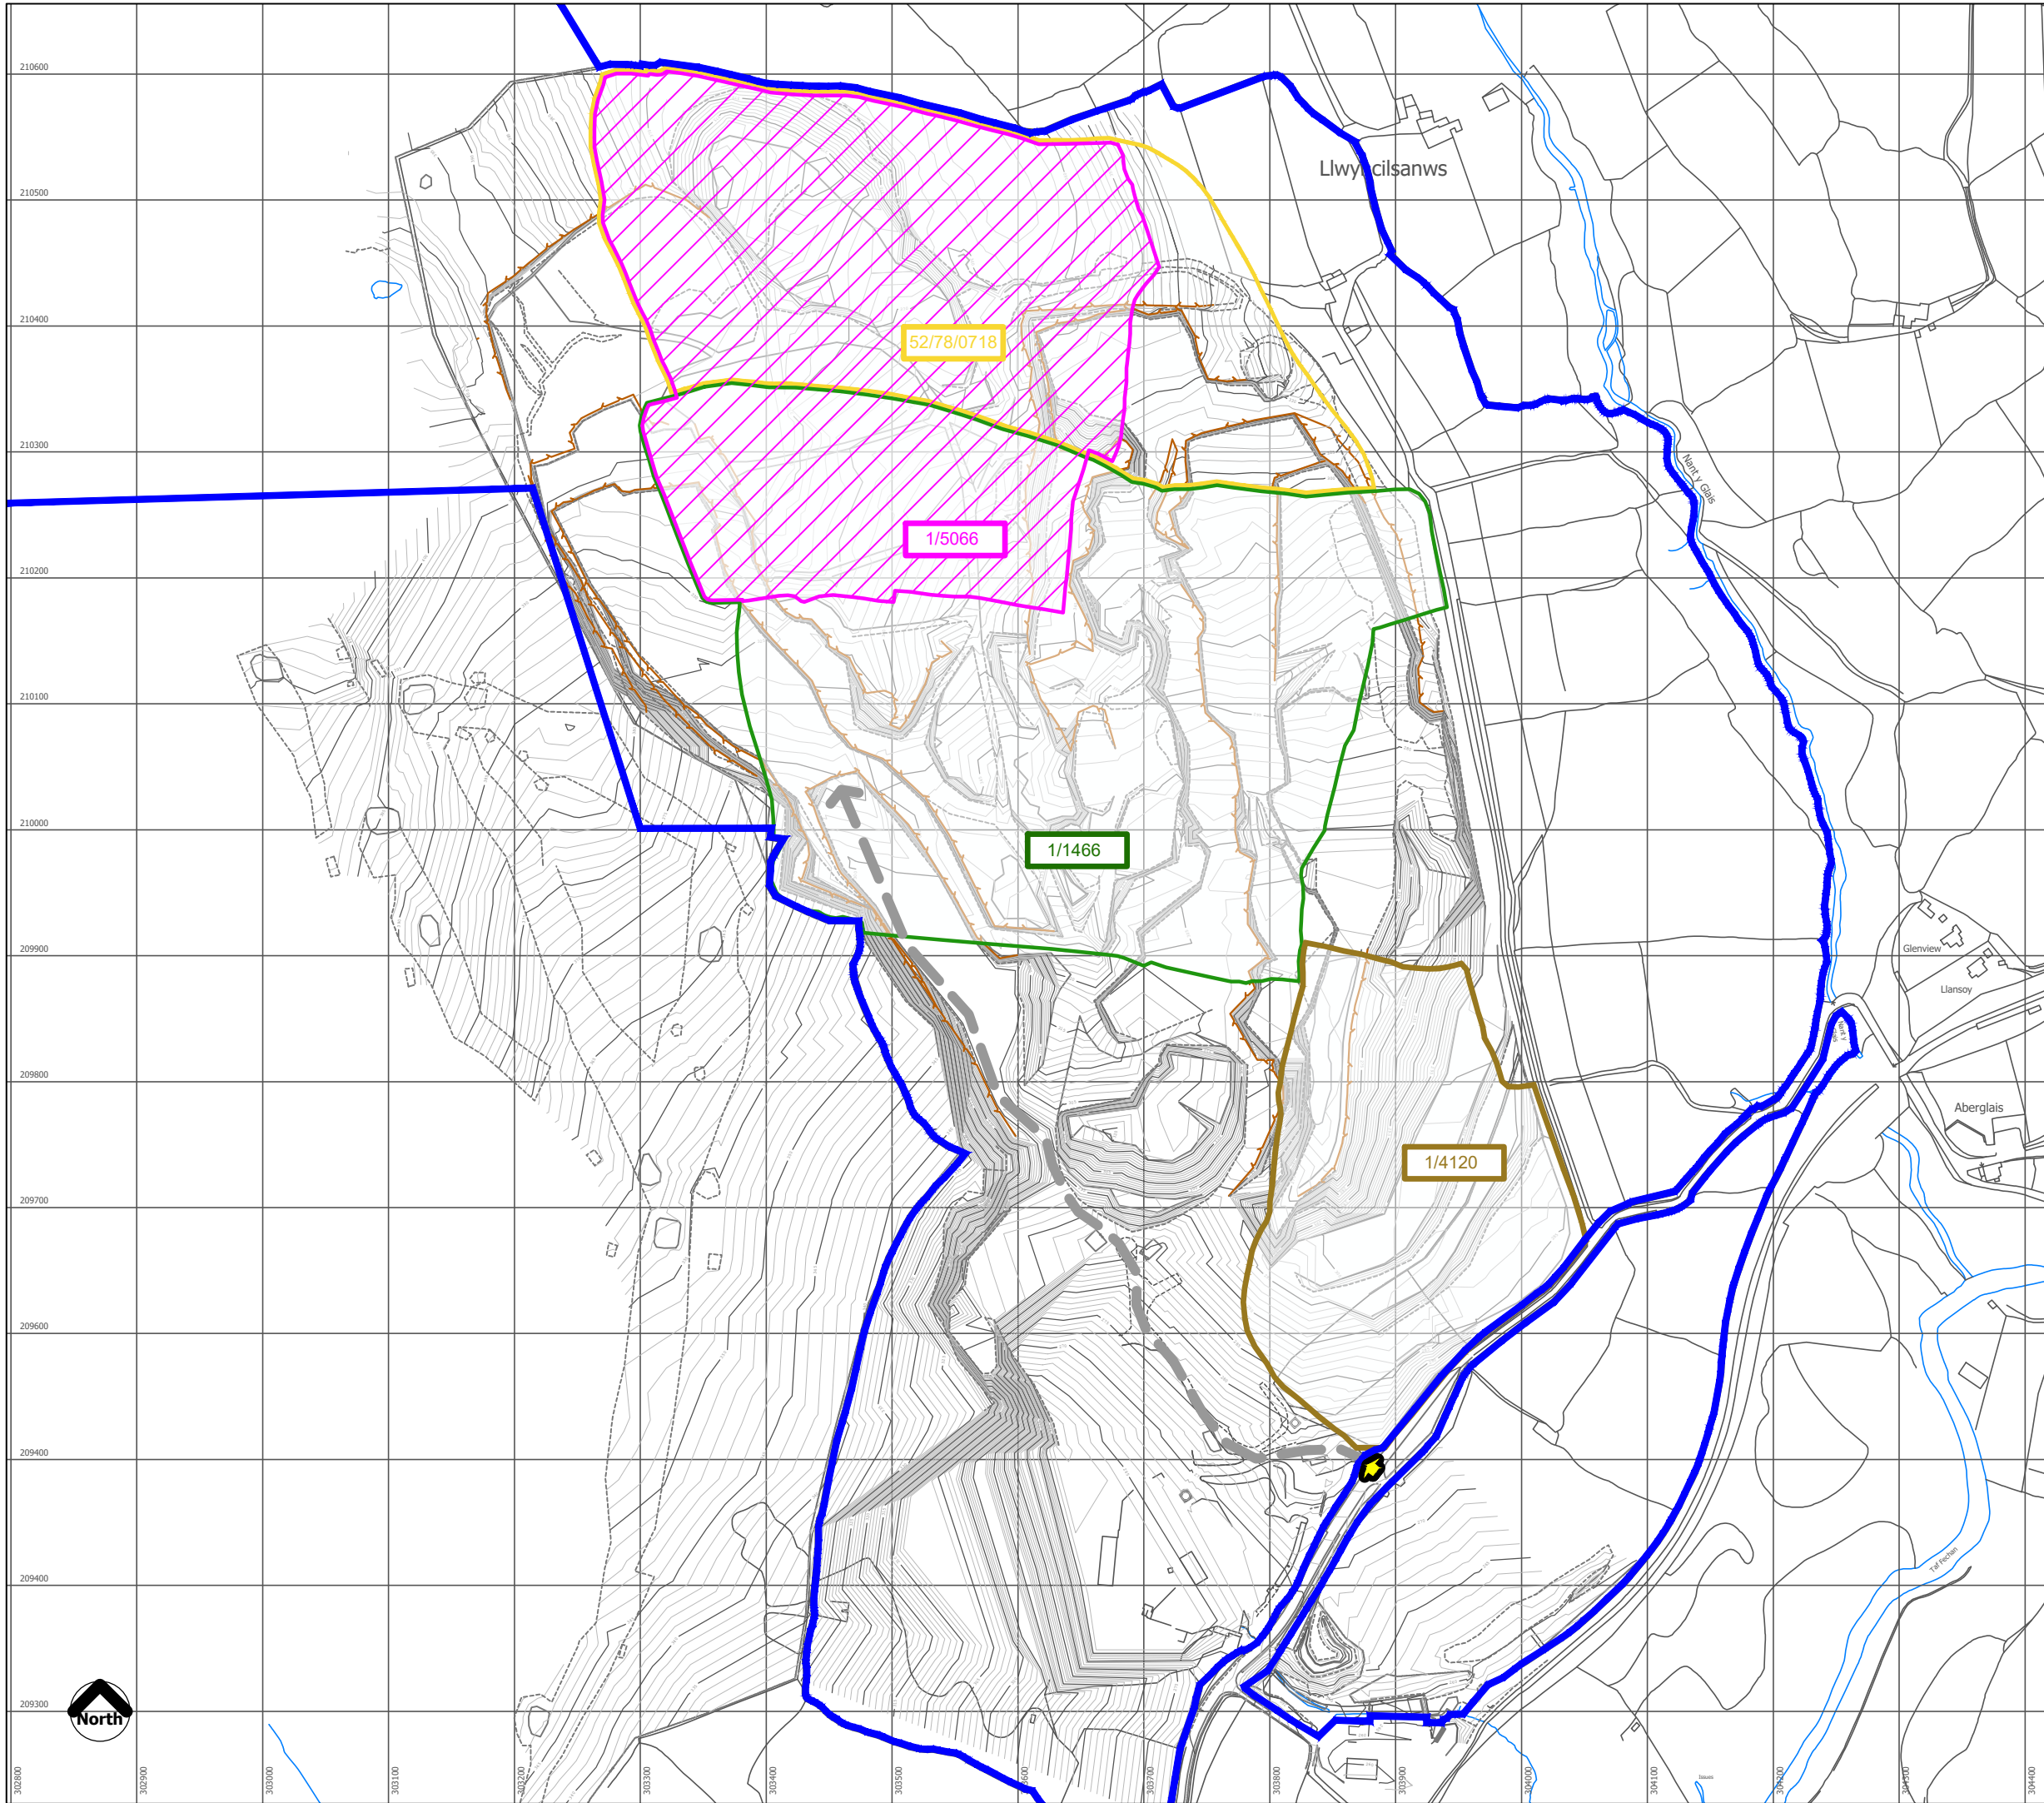

- Key
- Permission 1/4120
 - Permission 1/1466
 - Permission 1/5066
 - Permission 52/78/0718
 - Hanson UK ownership boundary
 - Site access



Britannia House, Caerphilly Business Park, Van Road, Caerphilly, CF83 3GG
© Tir Collective Limited 2022. Registered Company No. 13489264
TC22009_V6/PR/MT/5 v1.dwg

Vaynor Quarry

ROMP Application

Mineral Permissions relating to the Mining Site within Merthyr Tydfil

V6/PR/MT/5

Scale 1:5000 @ A3

20 May 2022