

SOMERSET CLOSE

Bryncerd
Building Line

EXISTING FLOOR PLAN

evening

morning


GARAGE

TURNING CIRCLE

mid-day


BATHROOM
WINDOW

Woodbury

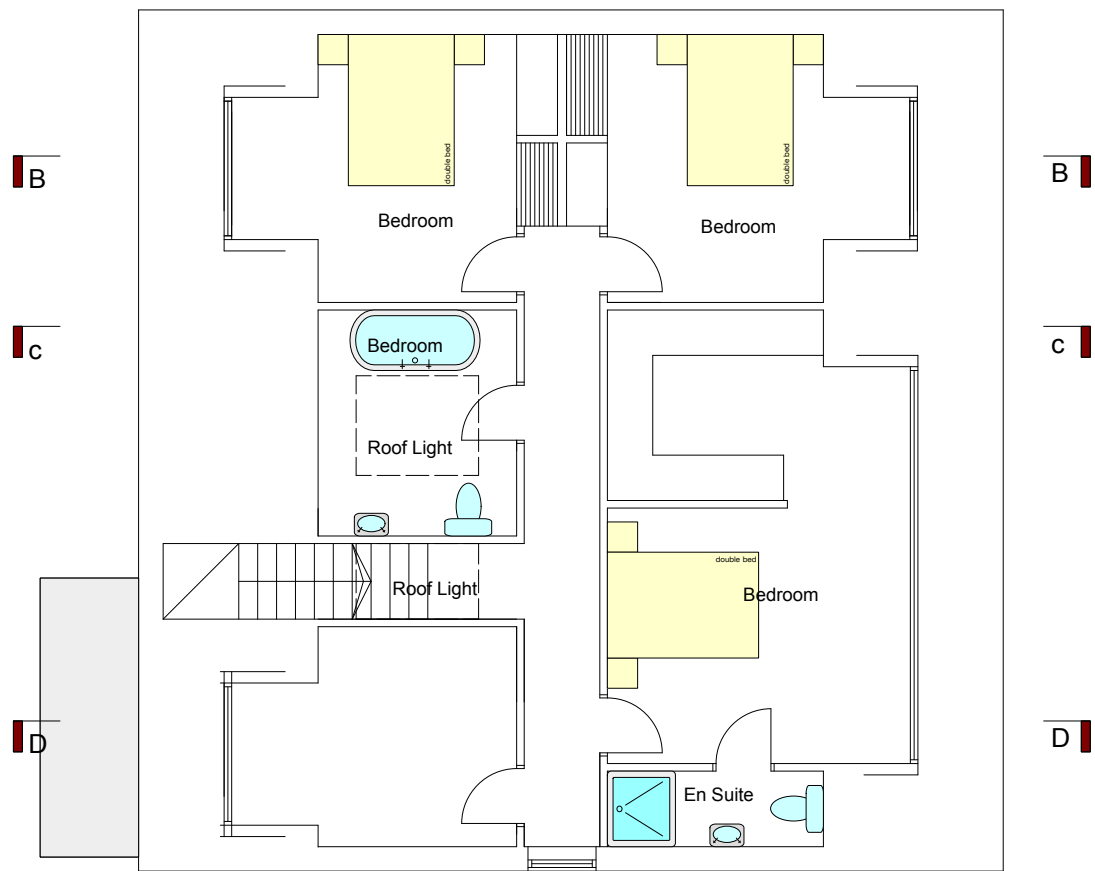

PROPOSED GROUND FLOOR PLAN

PHOTO 3/4

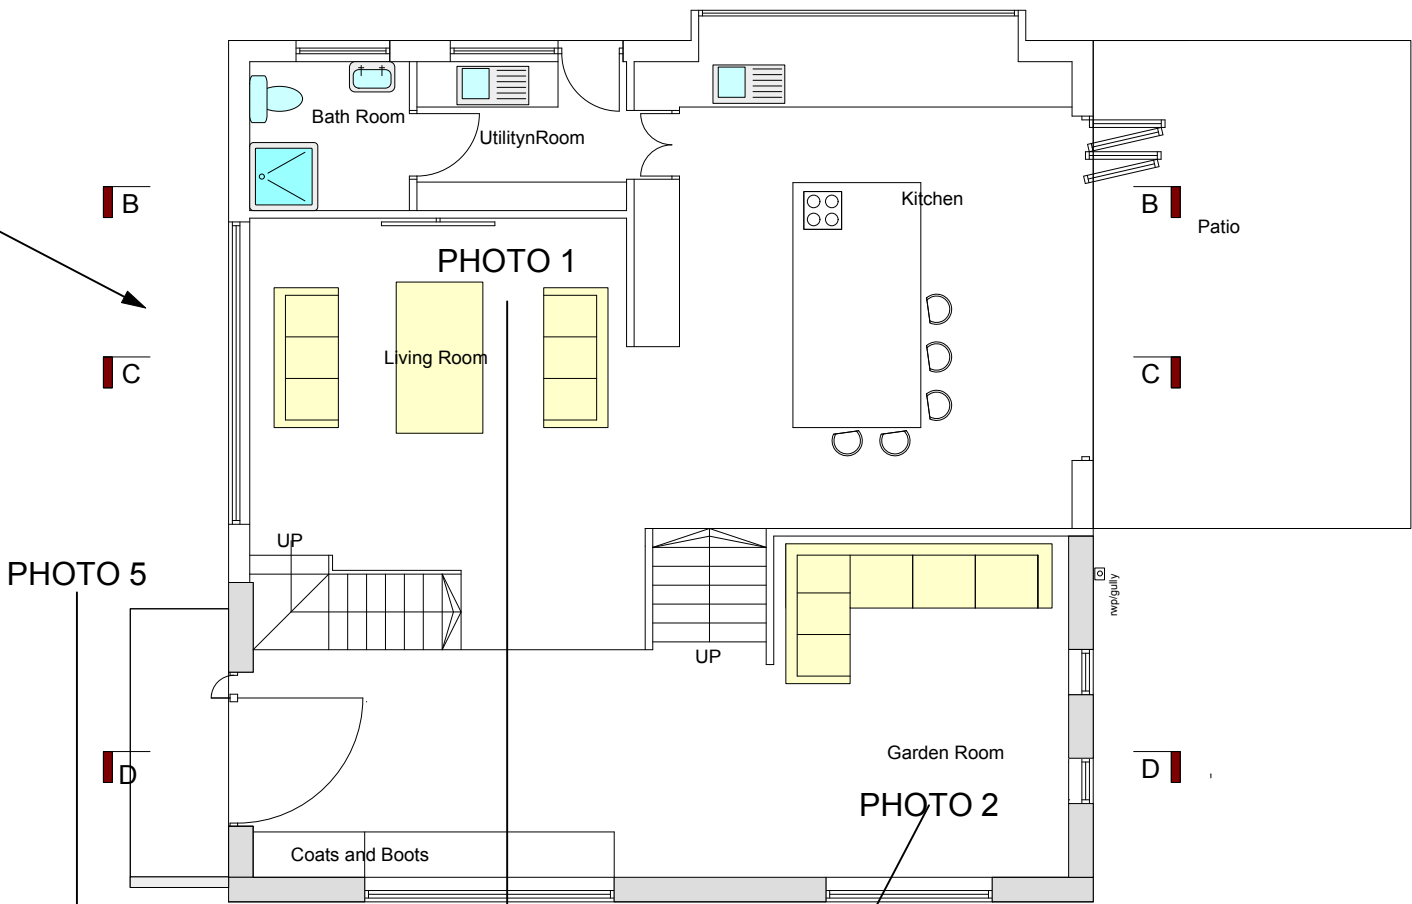


PROPOSED FIRST FLOOR PLAN

 George and Co.

Mr Liam Jones
7 Summerset close,
Cefn Coed
Merthyr Tydfil
CF48 2NY



821.01		Proposed Plans	
sketch	1:100@A3	Dec 21	CG
1st Floor Woodfired Studios 62 High St Merthyr Tydfil CF37 8DE 07830328652 hello@georgeandco.studio www.georgeandco.studio			
DO NOT SCALE THIS DRAWING		©George and Co.	

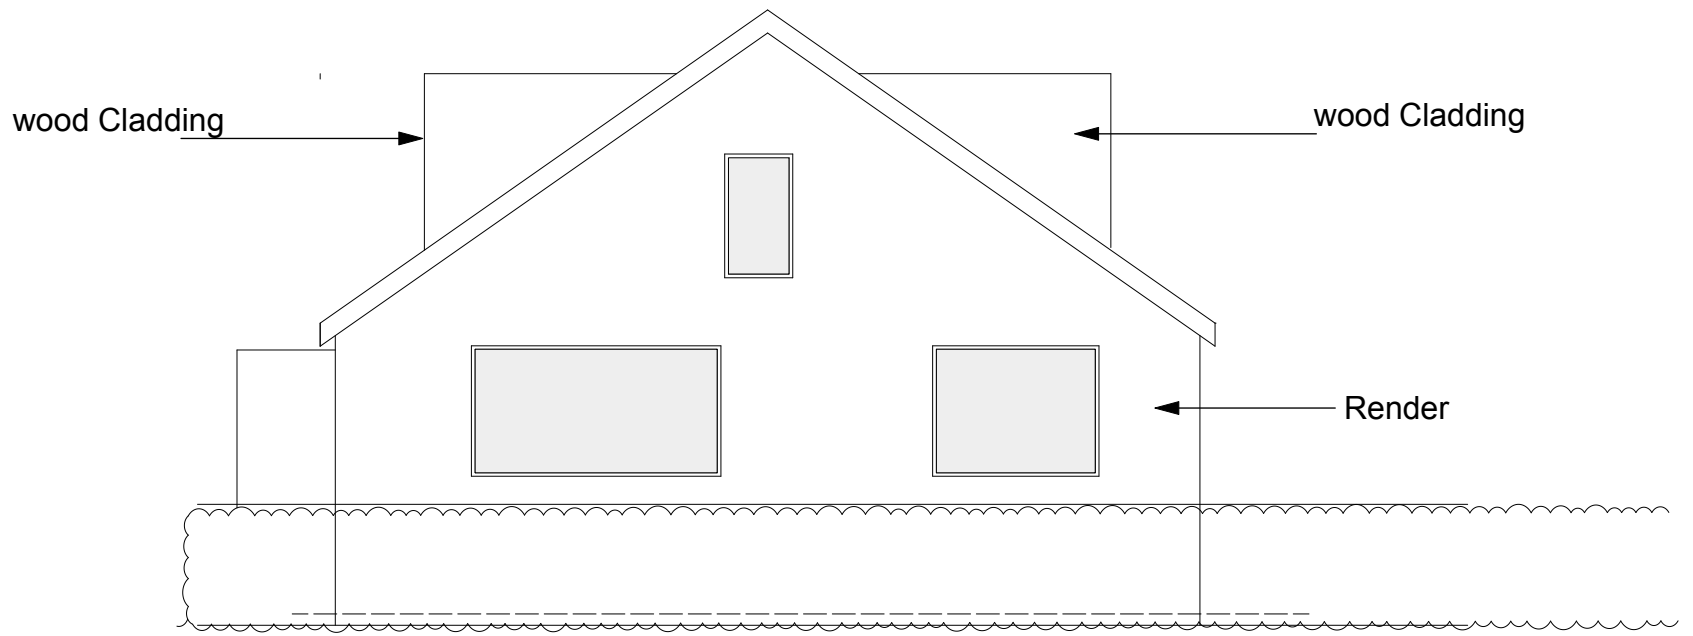


PROPOSED SIDE ELEVATION




PROPOSED SIDE ELEVATION

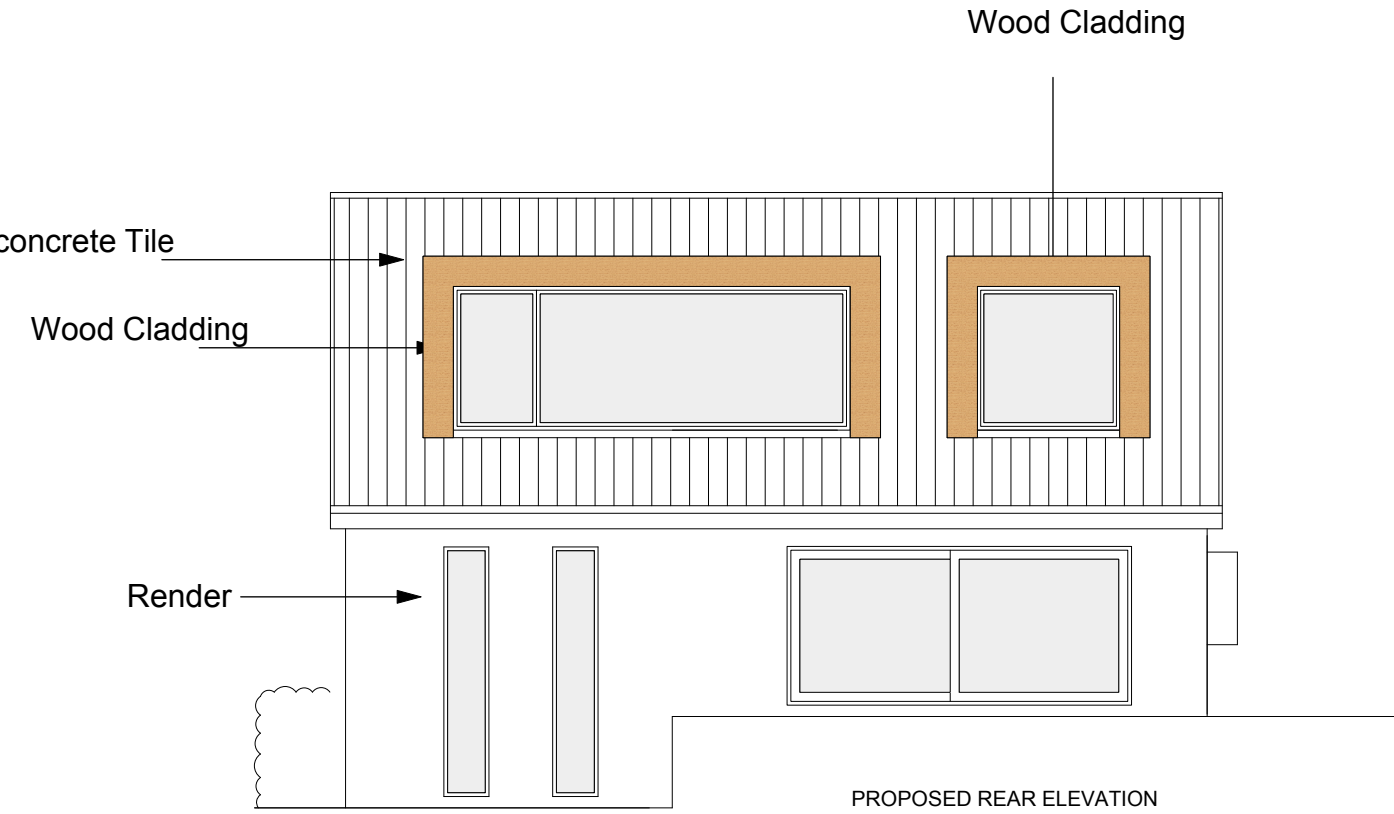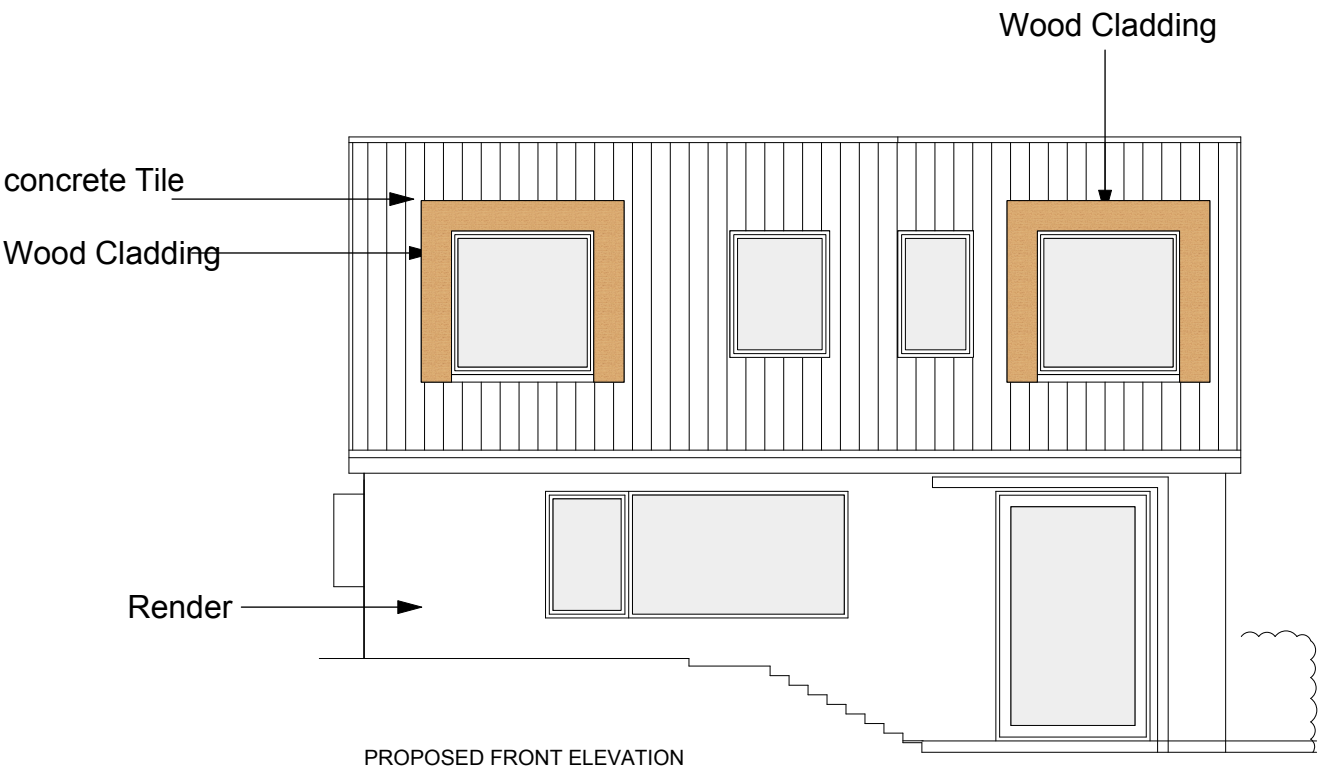


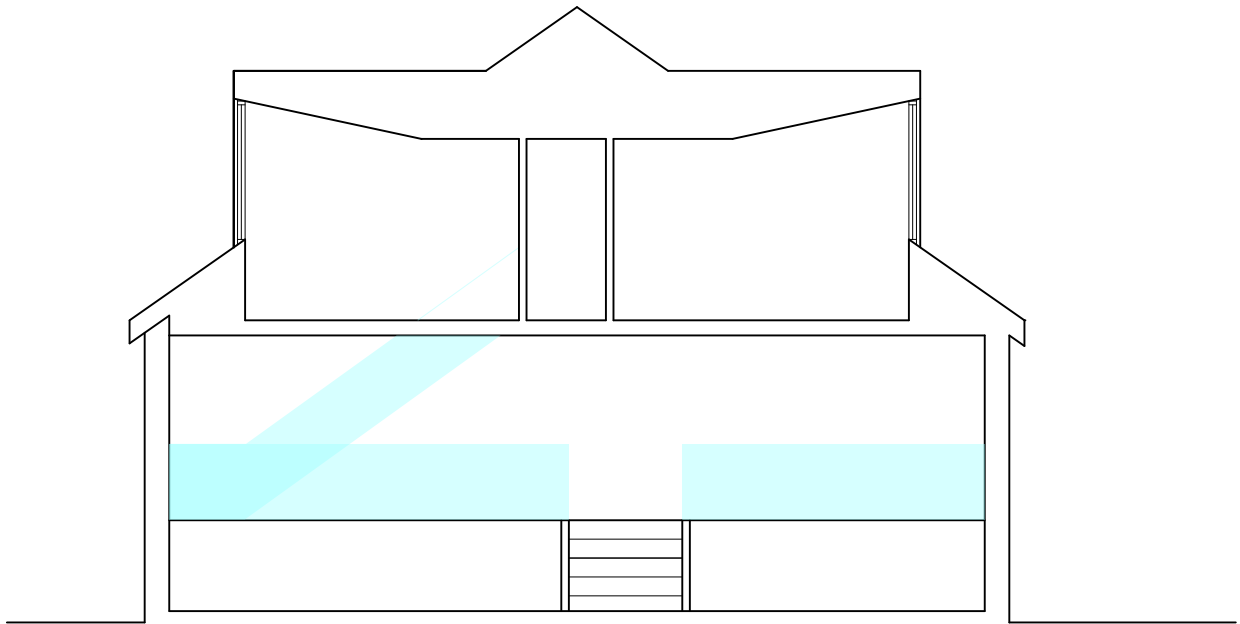


Section D-D

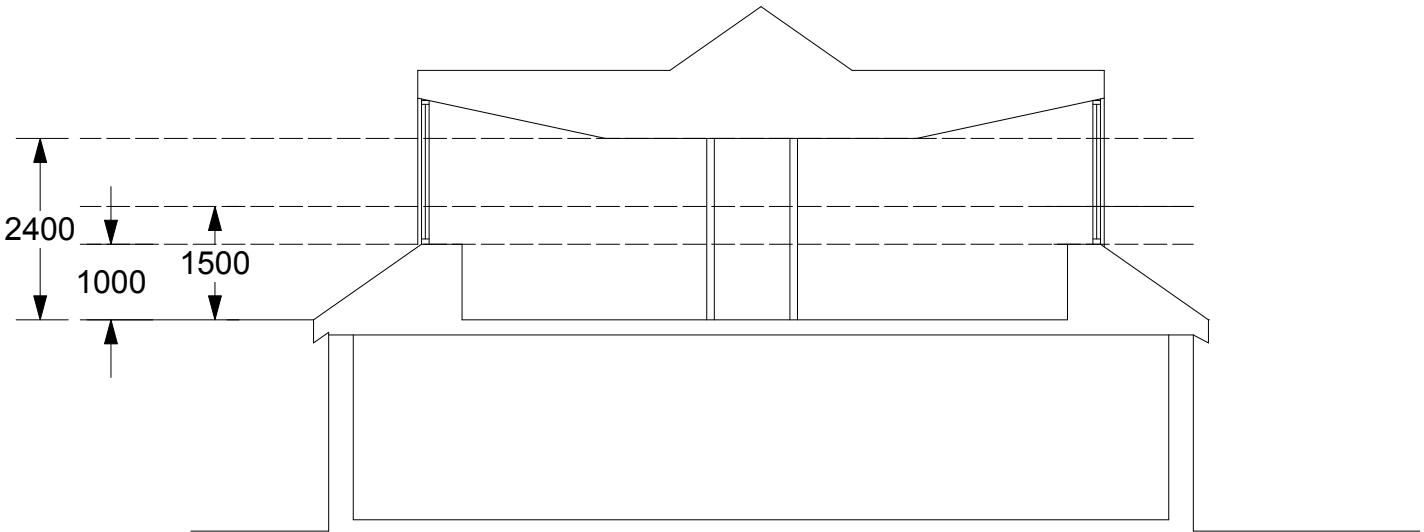


Section B-B

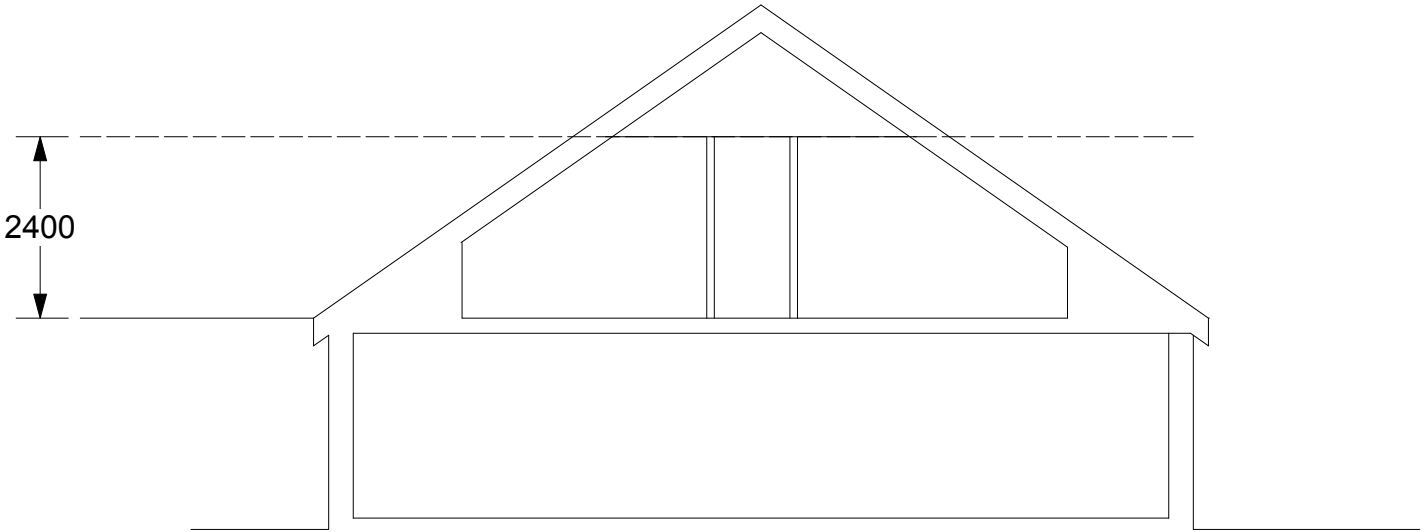


Section C-C

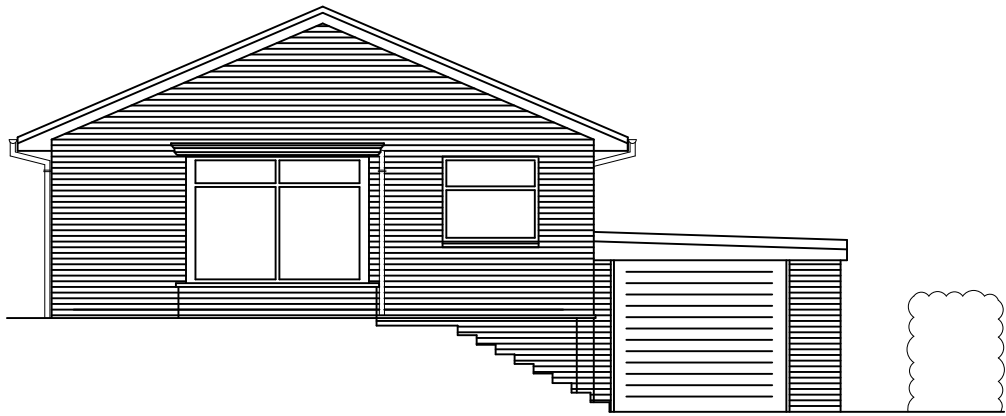

EXISTING FRONT ELEVATION

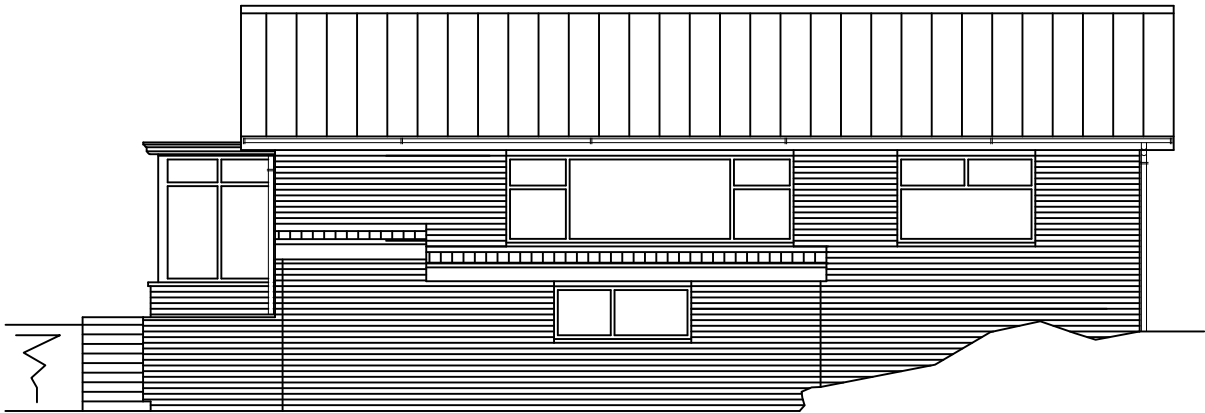

EXISTING SIDE ELEVATION

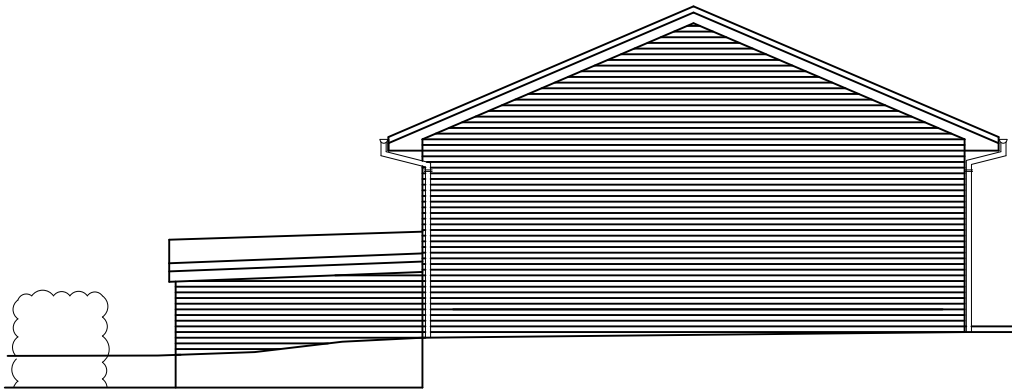

EXISTING REAR ELEVATION


 George and Co.

Mr Liam Jones
7 Summerset close,
Cefn Coed
Merthyr Tydfil
CF48 2NY

821.05		Existing Elevations	
sketch	1:100@A3	Dec 21	CG
1st Floor Woodfired Studios 62 High St Merthyr Tydfil CF37 8DE 07830328652 hello@georgeandco.studio www.georgeandco.studio			
DO NOT SCALE THIS DRAWING		©George and Co.	



EXISTING SIDE ELEVATION

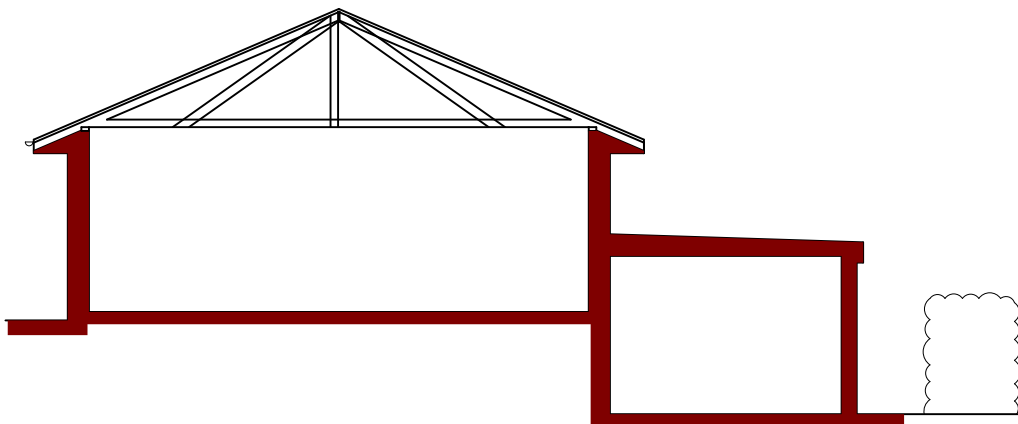

SECTION A-A

 George and Co.

Mr Liam Jones
7 Summerset close,
Cefn Coed
Merthyr Tydfil
CF48 2NY

821.06		Existing Section	
sketch	1:100@A3	Dec 21	CG
1st Floor Woodfired Studios 62 High St Merthyr Tydfil CF37 8DE 07830328652 hello@georgeandco.studio www.georgeandco.studio			
DO NOT SCALE THIS DRAWING		©George and Co.	

George and Co.

Mr Liam Jones

7 Summerset close,

Cefn Coed


Merthyr Tydfil


CF48 2NY

821.07	Existing Plans		
sketch	1:100@A3	Dec 21	CG
1st Floor Woodfired Studios 62 High St Merthyr Tydfil CF37 8DE 07830328652 hello@georgeandco.studio www.georgeandco.studio			
DO NOT SCALE THIS DRAWING		©George and Co.	

PHOTO 3/4

EXISTING GROUND FLOOR PLAN

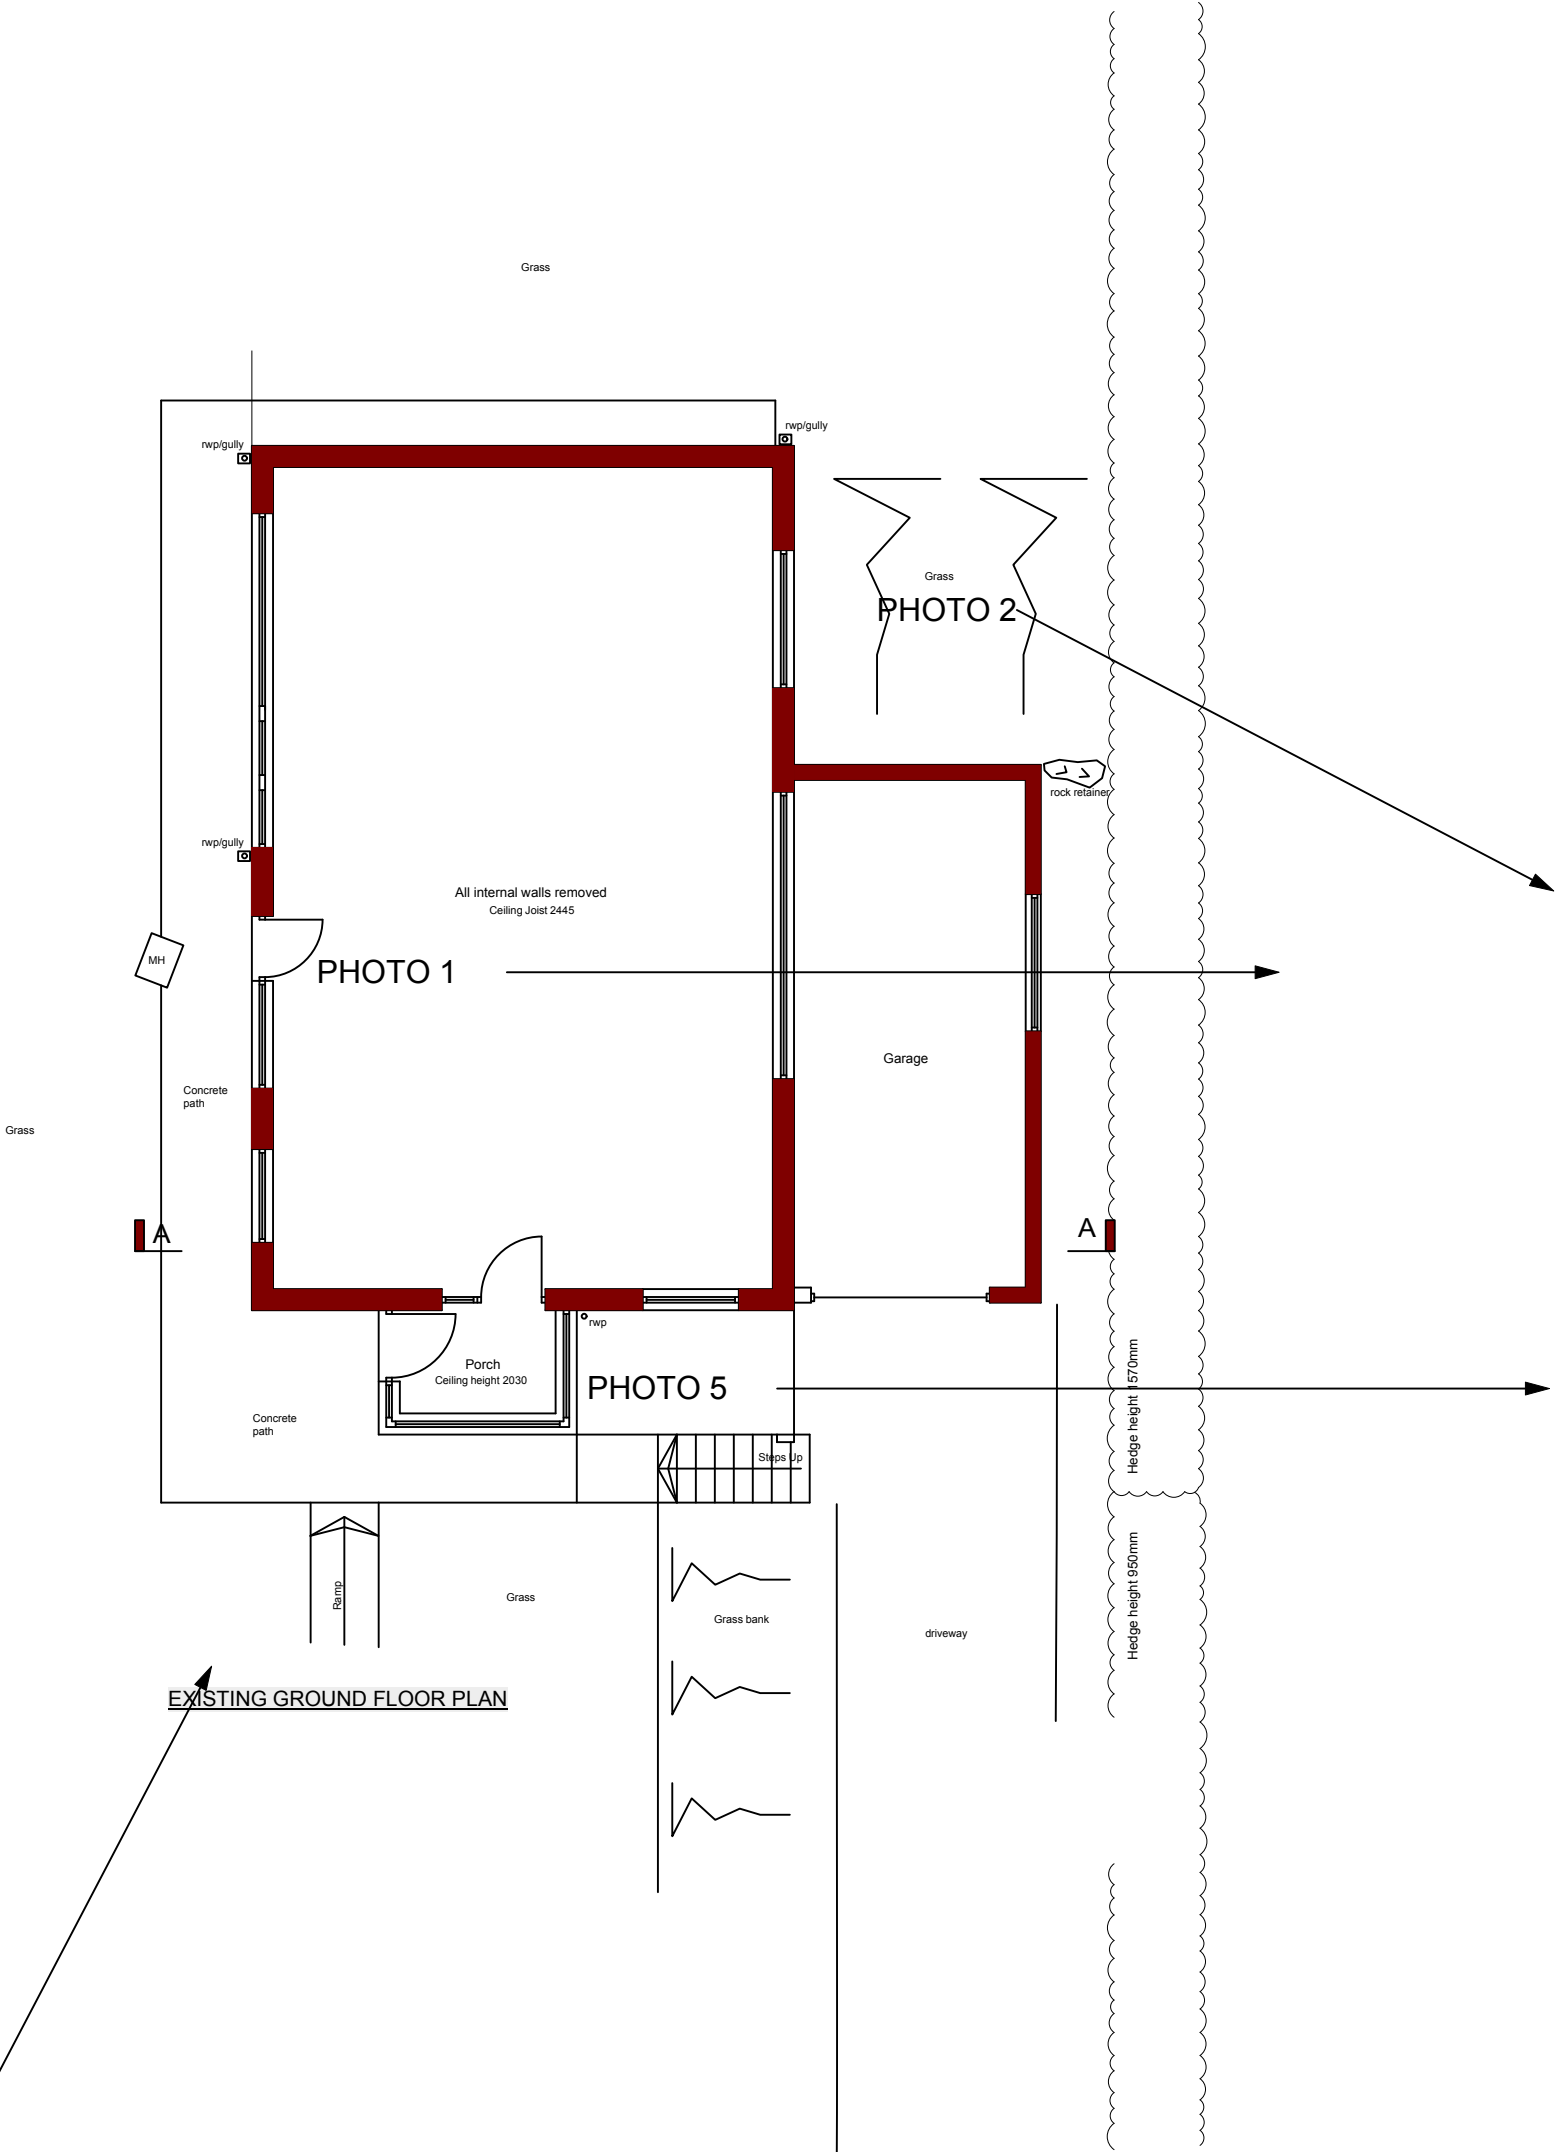


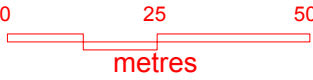


821.08		OS Map	
sketch	1:1250	Dec 21	CG
1st Floor Woodfired Studios 62 High St Merthyr Tydfil CF37 8DE 07830328652 hello@georgeandco.studio www.georgeandco.studio			
DO NOT SCALE THIS DRAWING		©George and Co.	

 George and Co.

Mr Liam Jones
7 Summerset close,
Cefn Coed
Merthyr Tydfil
CF48 2NY

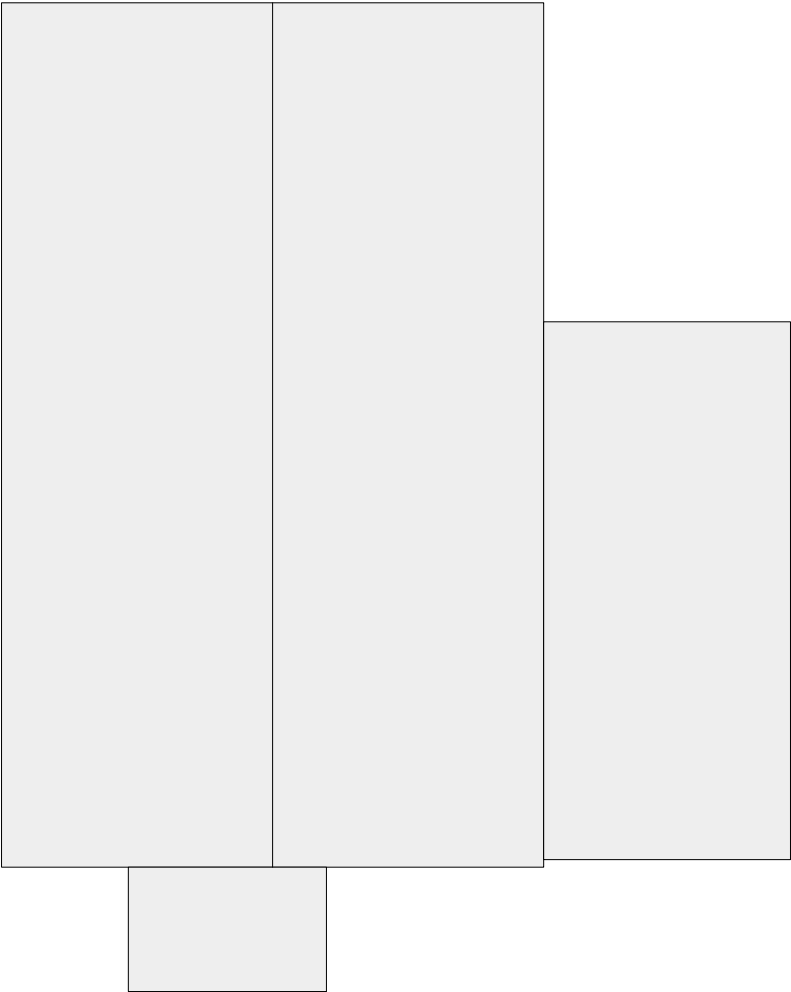

EXISTING ROOF PLAN

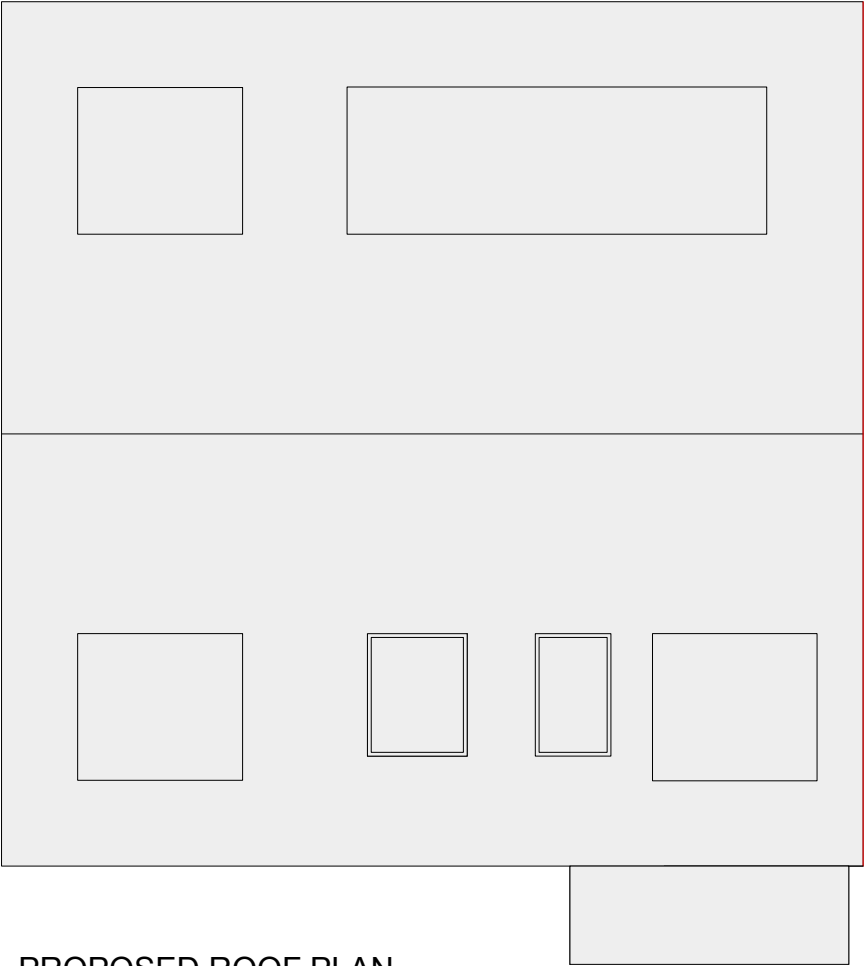

PROPOSED ROOF PLAN

 George and Co.

Mr Liam Jones
7 Summerset close,
Cefn Coed
Merthyr Tydfil
CF48 2NY

821.009		Roof plan	
sketch	1:100@A3	Dec 21	CG
1st Floor Woodfired Studios 62 High St Merthyr Tydfil CF37 8DE 07830328652 hello@georgeandco.studio www.georgeandco.studio			
DO NOT SCALE THIS DRAWING		©George and Co.	

SOMERSET CLOSE

evening



morning

mid-day

north

Bryncerddin

Woodbury

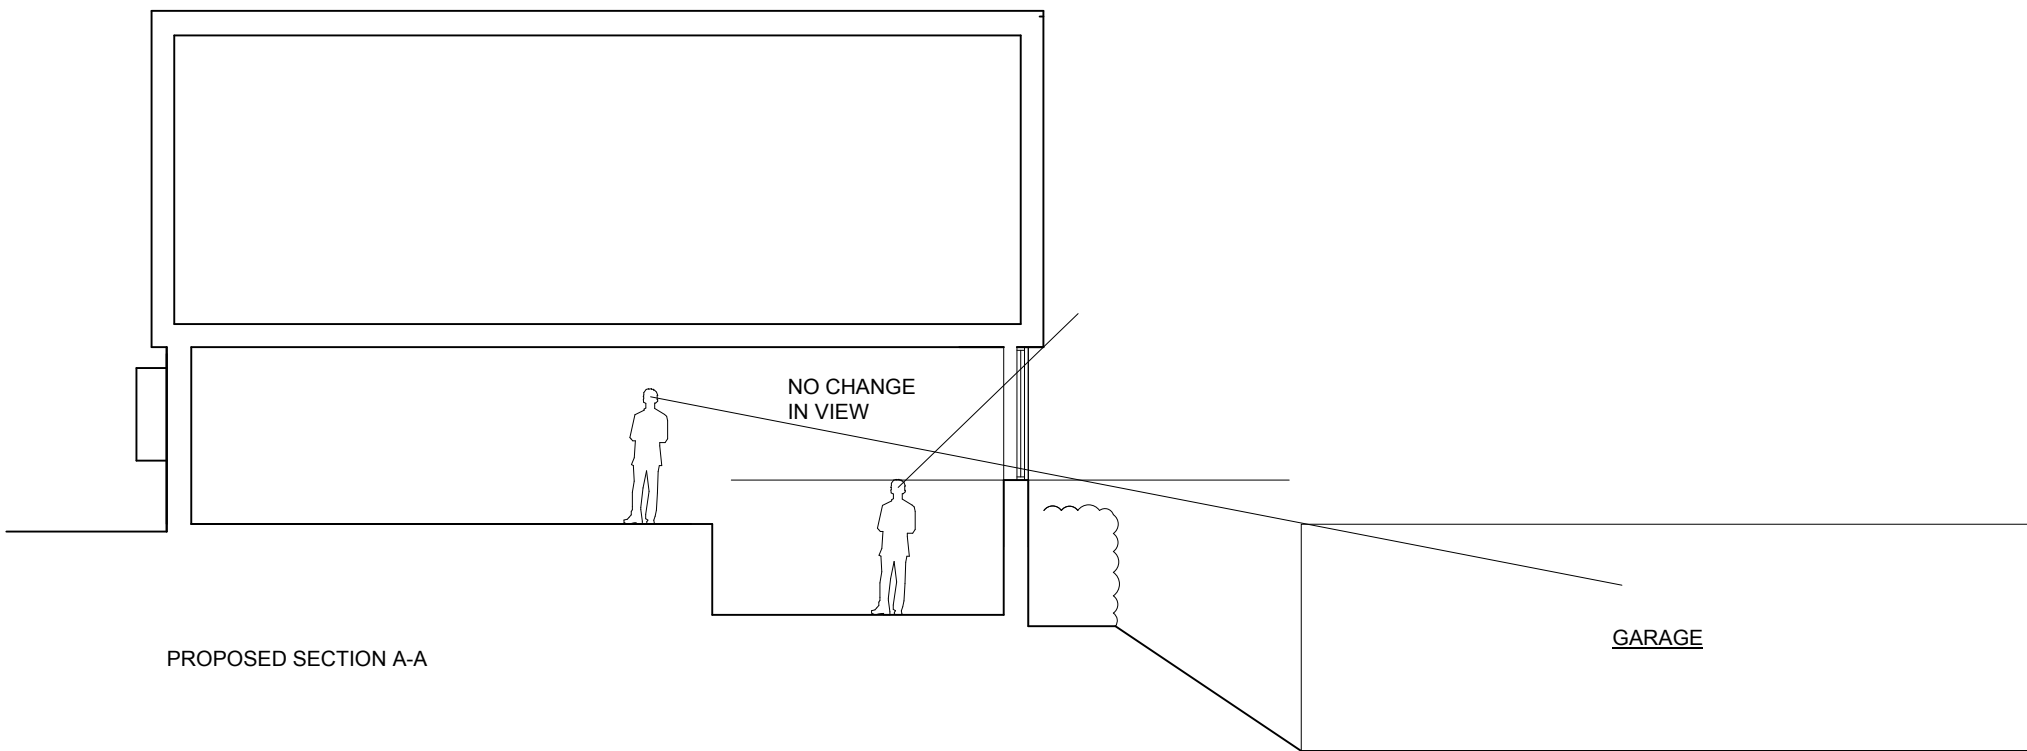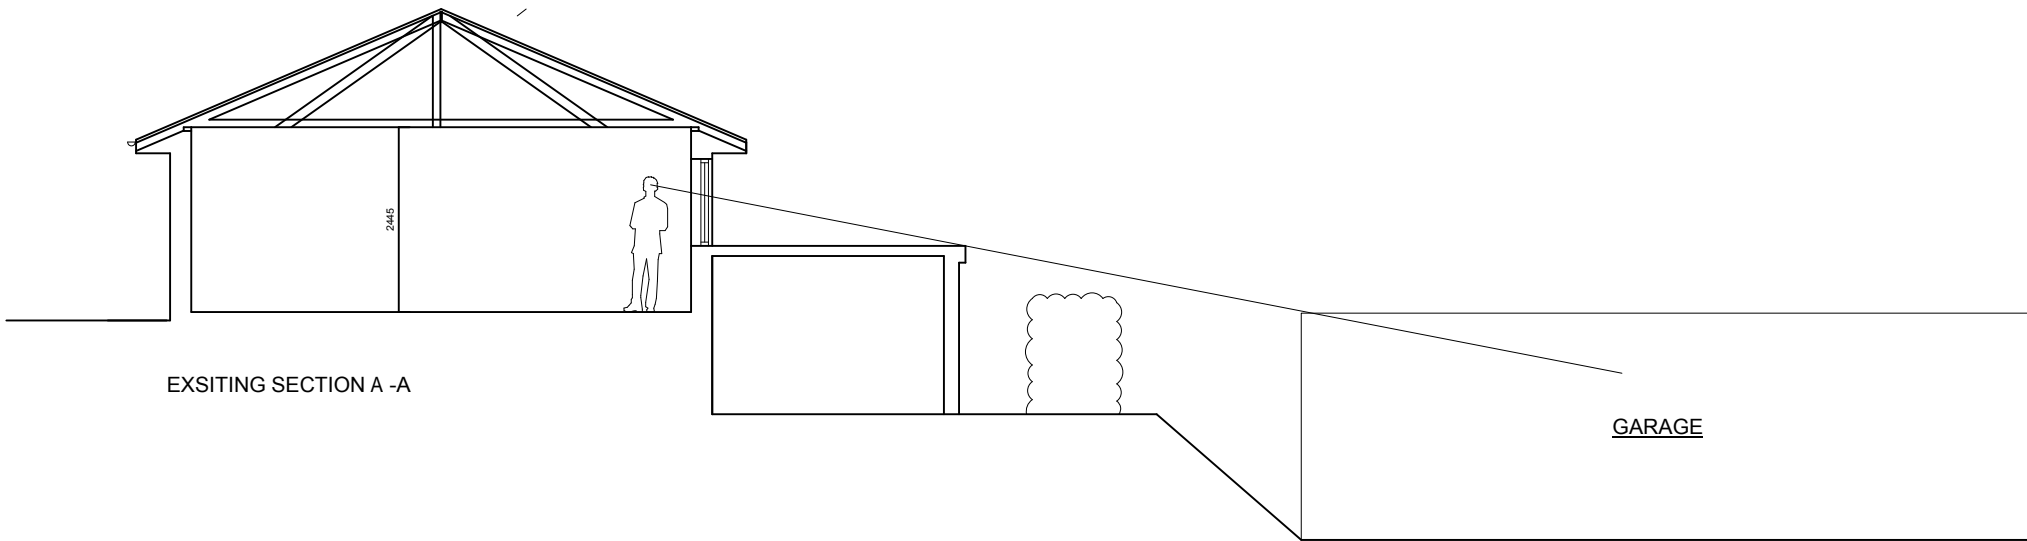



George and Co.

Mr Liam Jones

7 Somerset close,

Cefn Coed

Merthyr Tydfil

CF48 2NY

821.012		Block plan	
sketch	1:200@A3	Dec 21	CG
1st Floor Woodfired Studios 62 High St Merthyr Tydfil CF37 8DE 07830328652 hello@georgeandco.studio www.georgeandco.studio			
DO NOT SCALE THIS DRAWING		©George and Co.	

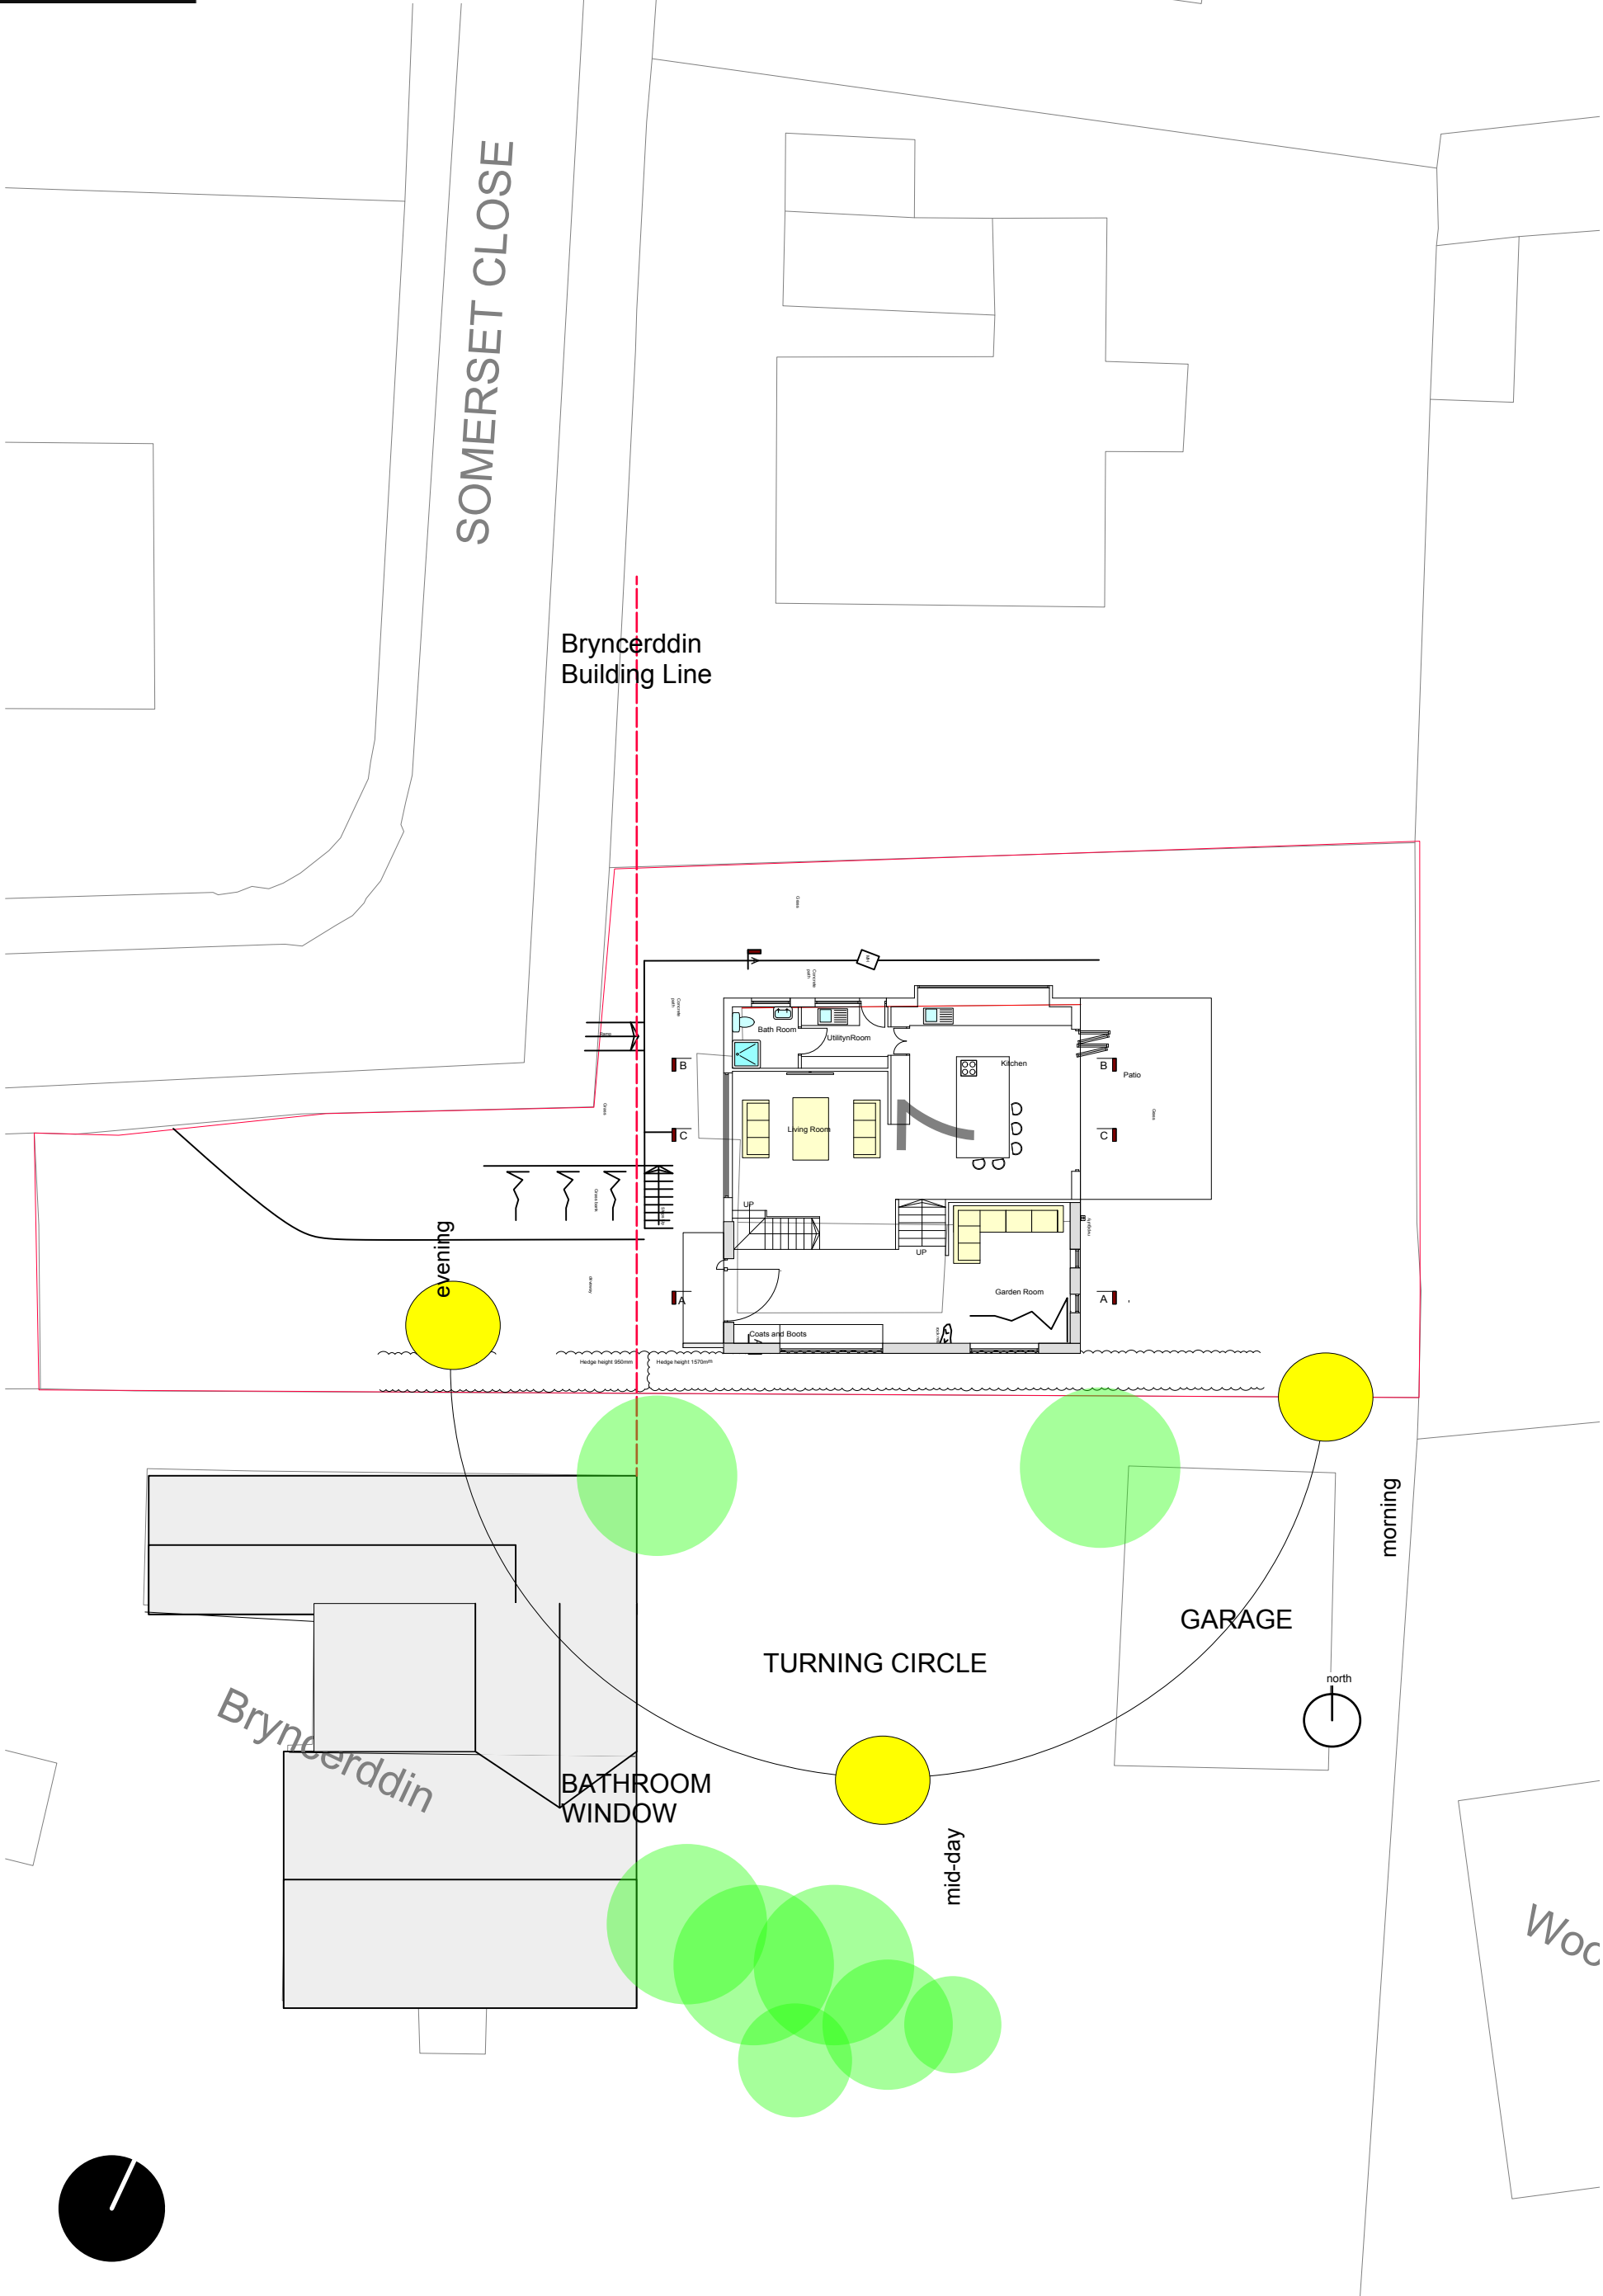




PHOTO 1



George and Co.

Mr Liam Jones

7 Summerset close,

Cefn Coed

Merthyr Tydfil

CF48 2NY

821.013		Images	
sketch		Dec 21	CG
1st Floor Woodfired Studios 62 High St Merthyr Tydfil CF37 8DE 07830328652 hello@georgeandco.studio www.georgeandco.studio			
DO NOT SCALE THIS DRAWING			©George and Co.



PHOTO 2



PHOTO 3



PHOTO 4



PHOTO 5

 George and Co.

Mr Liam Jones
7 Summerset close,
Cefn Coed
Merthyr Tydfil
CF48 2NY

821.014		Images	
sketch		Dec 21	CG
1st Floor Woodfired Studios 62 High St Merthyr Tydfil CF37 8DE 07830328652 hello@georgeandco.studio www.georgeandco.studio			
DO NOT SCALE THIS DRAWING		©George and Co.	

