


WARNING THESE DIMENSIONS ARE ONLY A GUIDE!

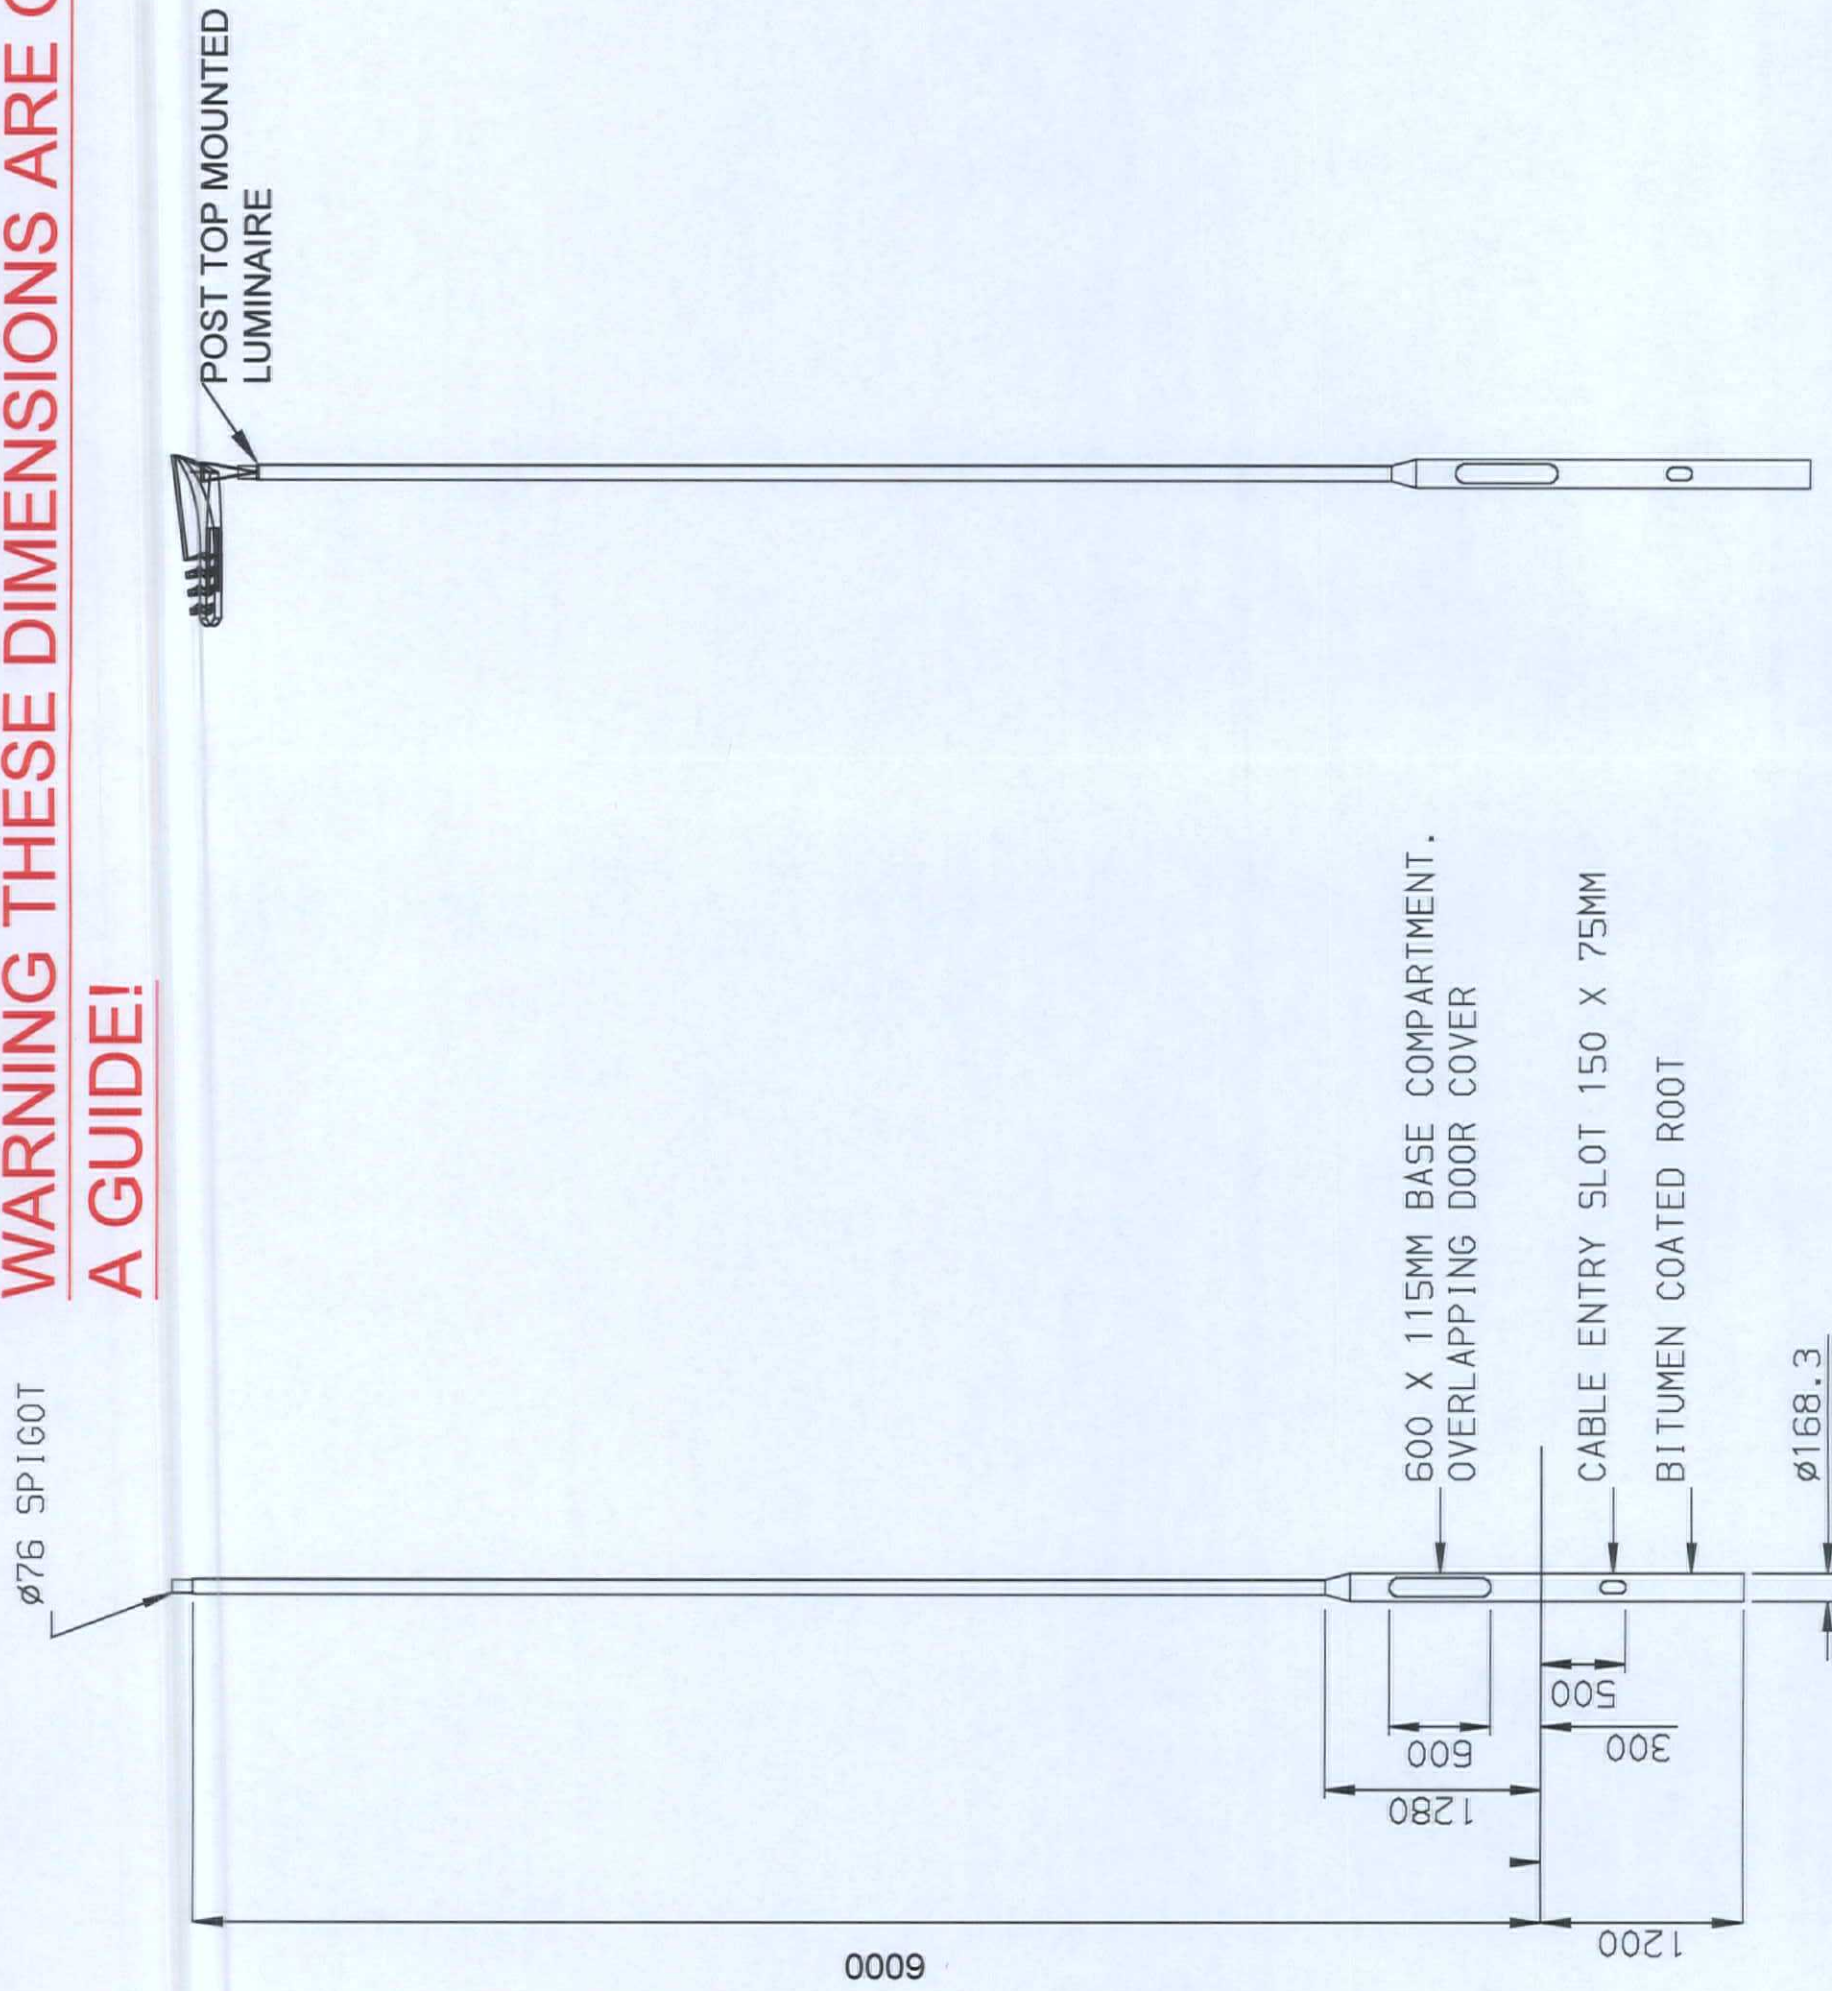

COUNCIL Town PERMISSION	MERTHYR TYDFIL CITY BOROUGH COUNCIL & Country Planning Act 1990 GRANTED SUBJECT TO CONDITIONS
BA (Hons) BTP M.R.T.P.I HEAD OF TOWN PLANNING	J. JONES 10 DEC 2020

SCALE 1 : 500

0 10 20 m

PO	OCT'20	FIRST ISSUE	NM	SS	BC	HD
Rev	Rev. Date	Purpose of revision	Drawn	Checked	Rev'd	App'd

8th Floor, Churchill House, 17 Churchill Way,
Cardiff, CF10 2HH



A465 SECTIONS 5 & 6

Drawing title

Drawing status

Scale	1:500@A3
Drawing No.	540800

Jacobs No.	2191100
------------	---------

2191160
#200008 NO. DO NOT SCALE FROM THIS DRAWING

Drawing number

Drawing Number
B2191100/IAC/I SI/SD/HLG/9400/0403

04

Journal of

[illegible]