




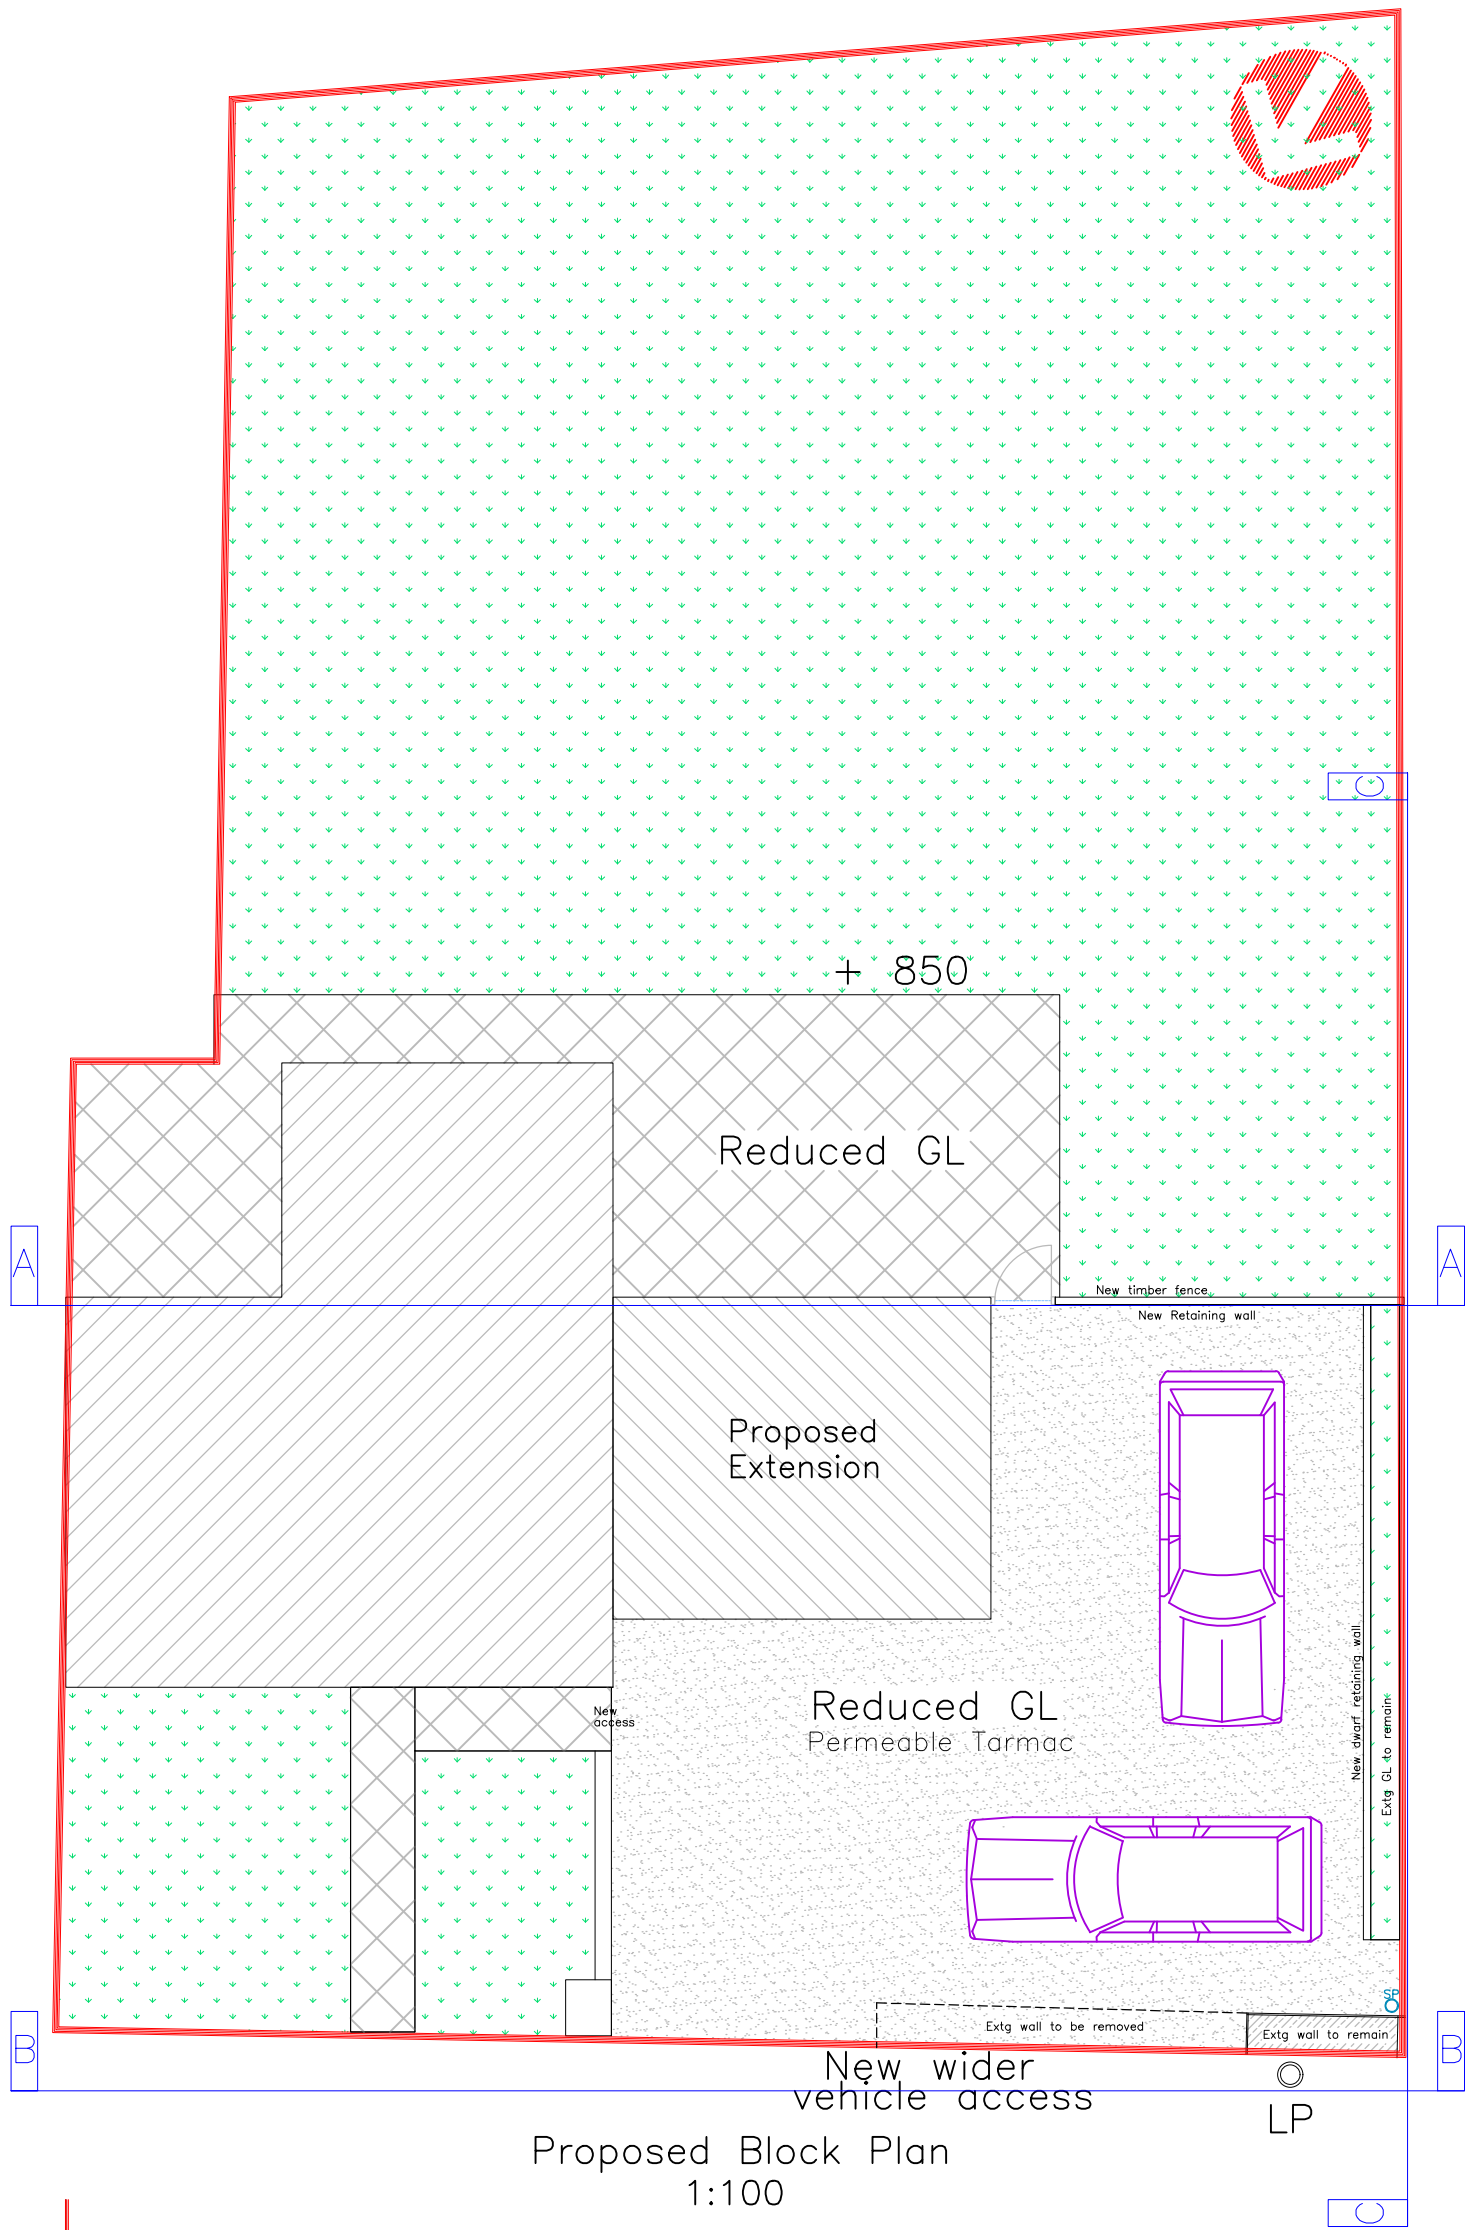


Proposed Block Plan
1:100

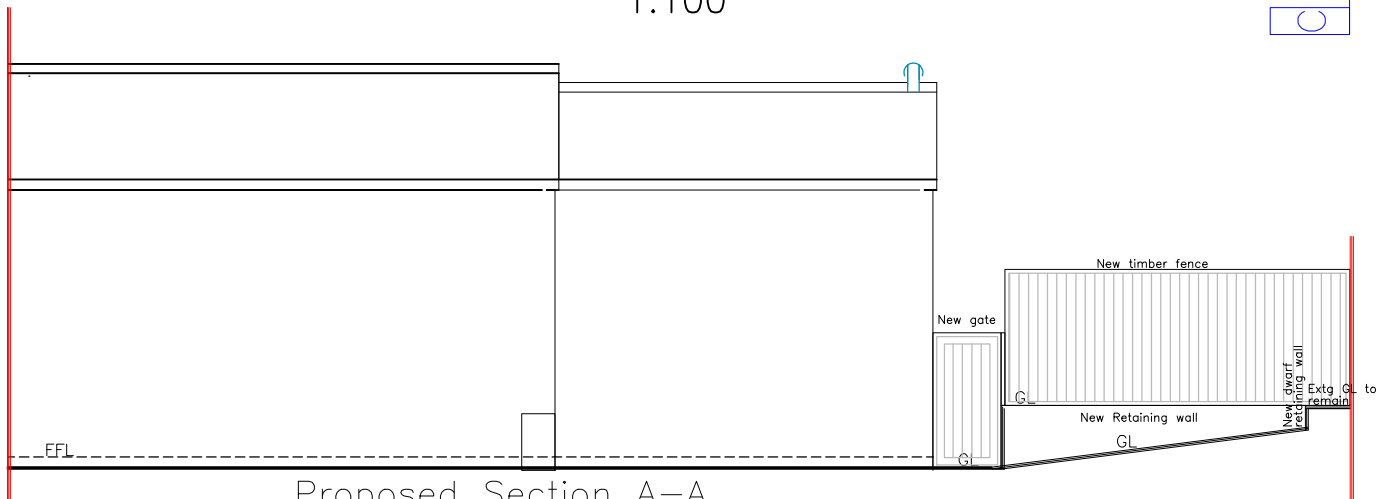

Proposed Section A-A
1:100

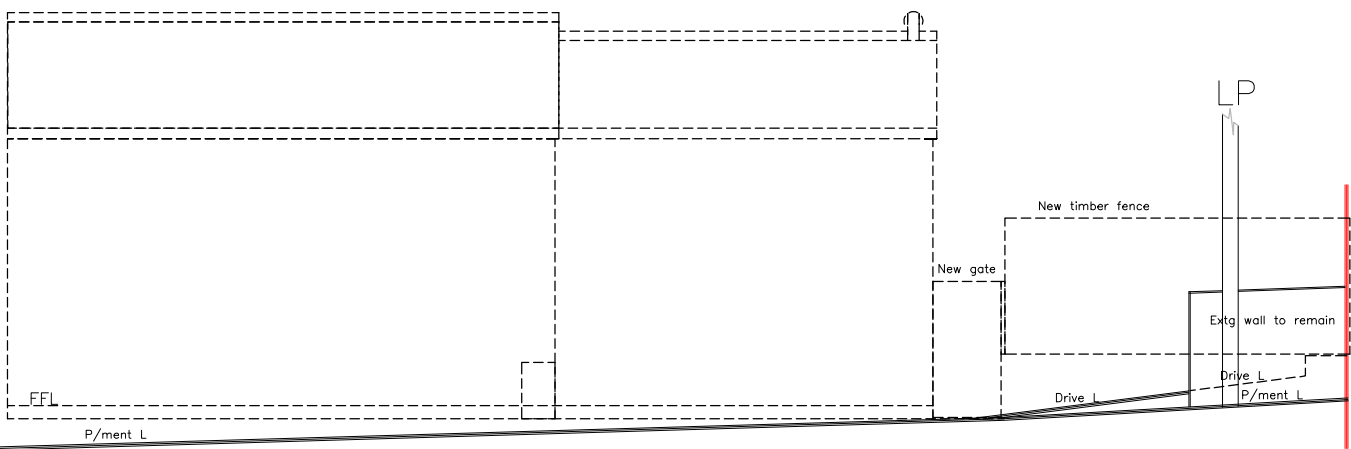

Proposed Section B-B
1:100

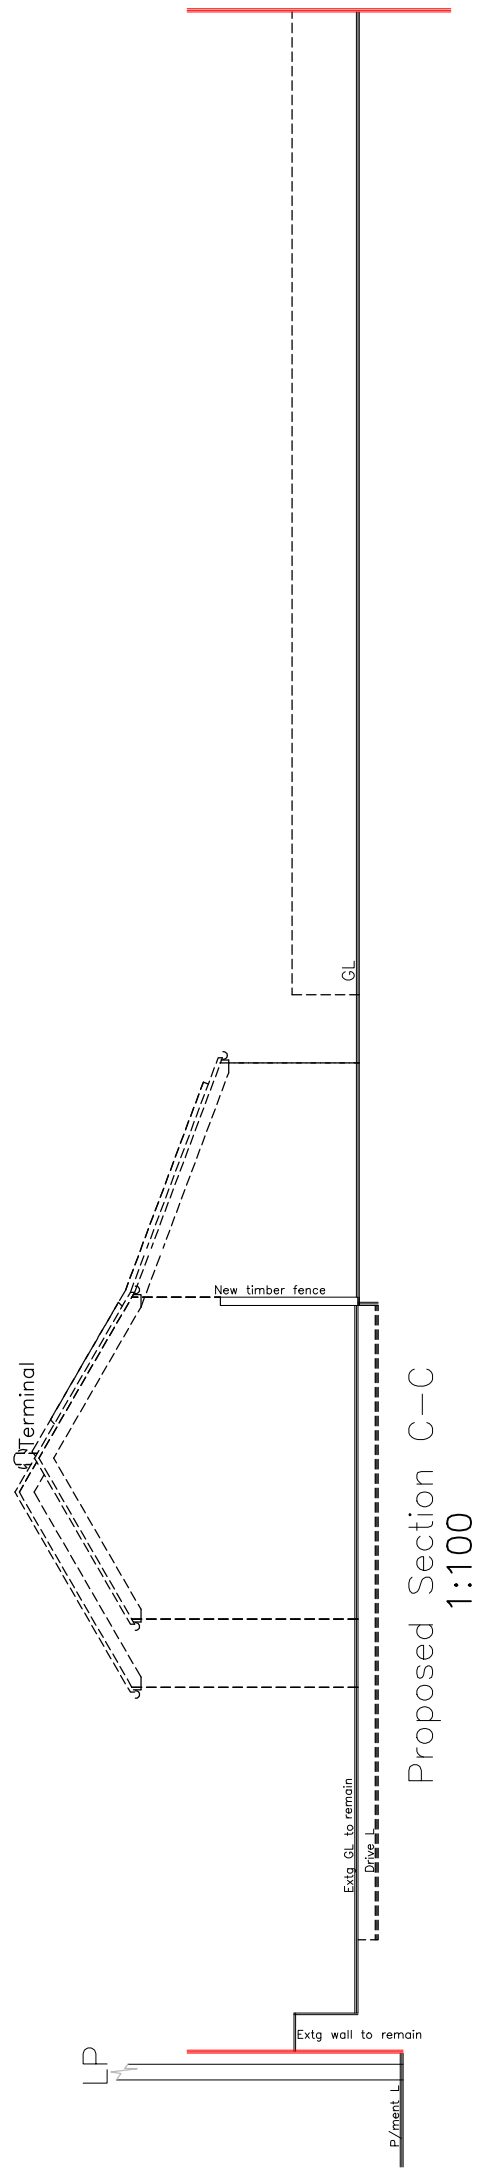

Proposed Section C-C
1:100

N.B.
All dimensions, datums and sewer runs
to be checked on site by contractor.

Finishes	
Roof:	Concrete Tiles matching extg
External walls:	Render finish matching extg
Windows/Doors:	White uPVC matching extg
Fascia/RWG's:	White uPVC matching extg
Hard Surface:	Permeable Tarmac

 Utopia Design Architectural Services 	
Issued Only for Purpose Indicated	
Drawing Status: FOR PLANNING/BUILDING CONTROL PURPOSES ONLY	
Client	70, Clwydfagwyr Swansea Road Merthyr Tydfil CF48 1HR
Project	Proposed Two Storey Side Extension with Wider Vehicle Access and Alterations
Title	Date
	JUNE 25
	Paper
	A2
Scale	Scale
	1:100
Drwg No	Drwg No
	CLWYD 70 FP 03
Proposed Plan & Sections	