




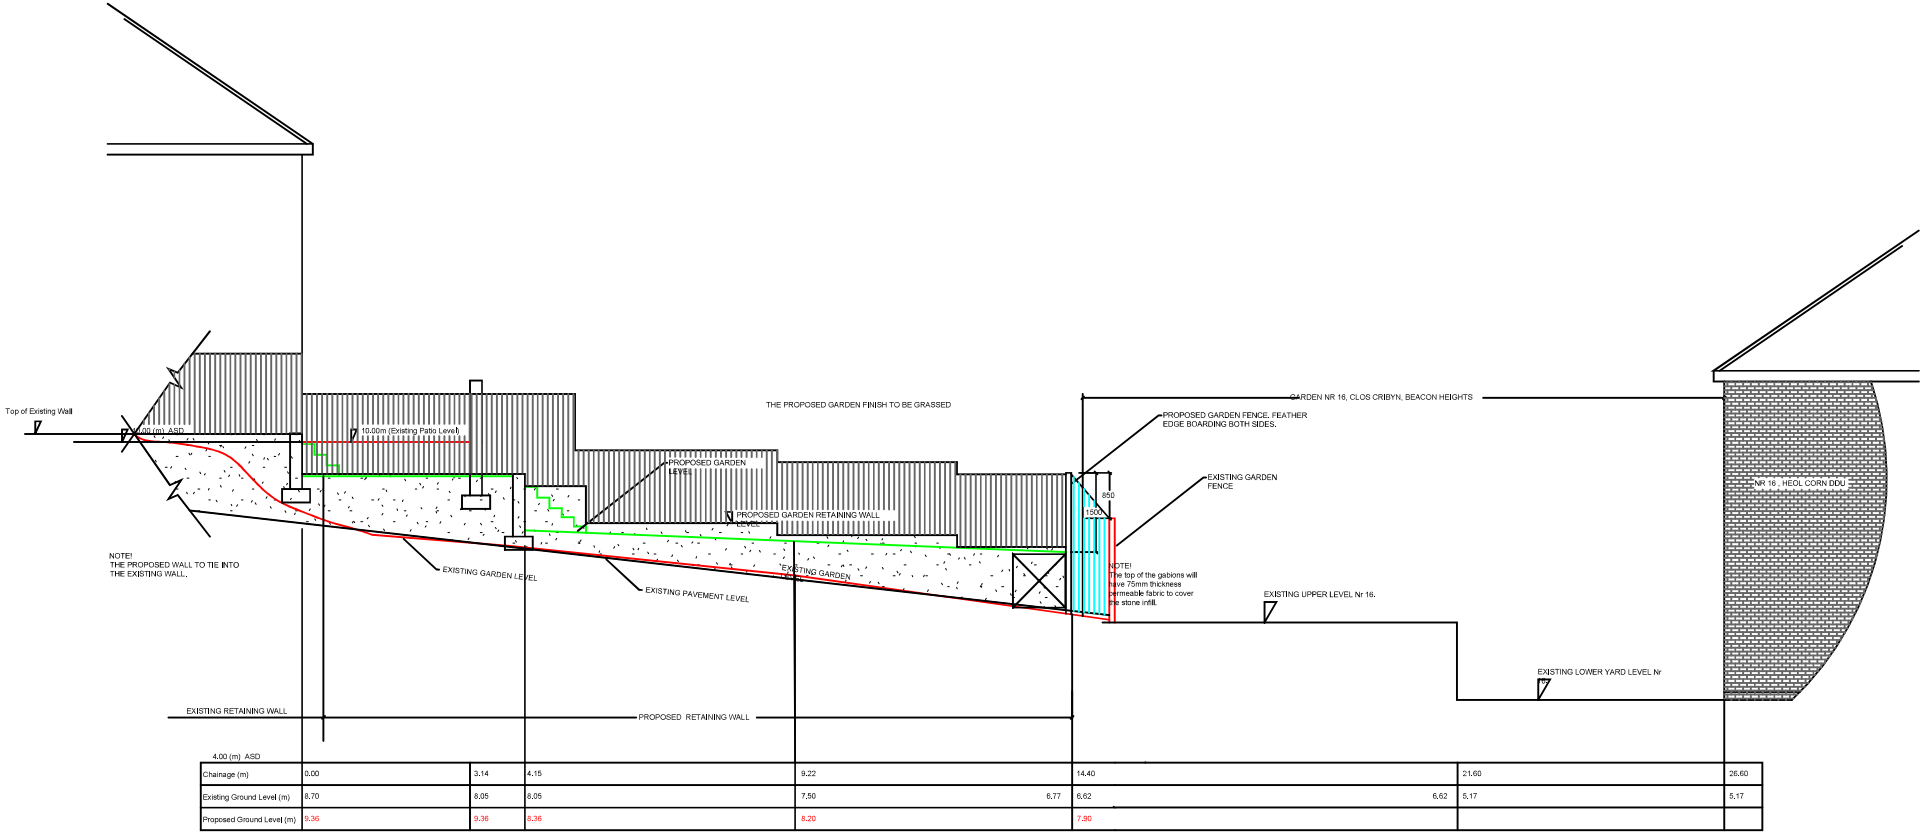

CROSS SECTION 1-1 (1:100)

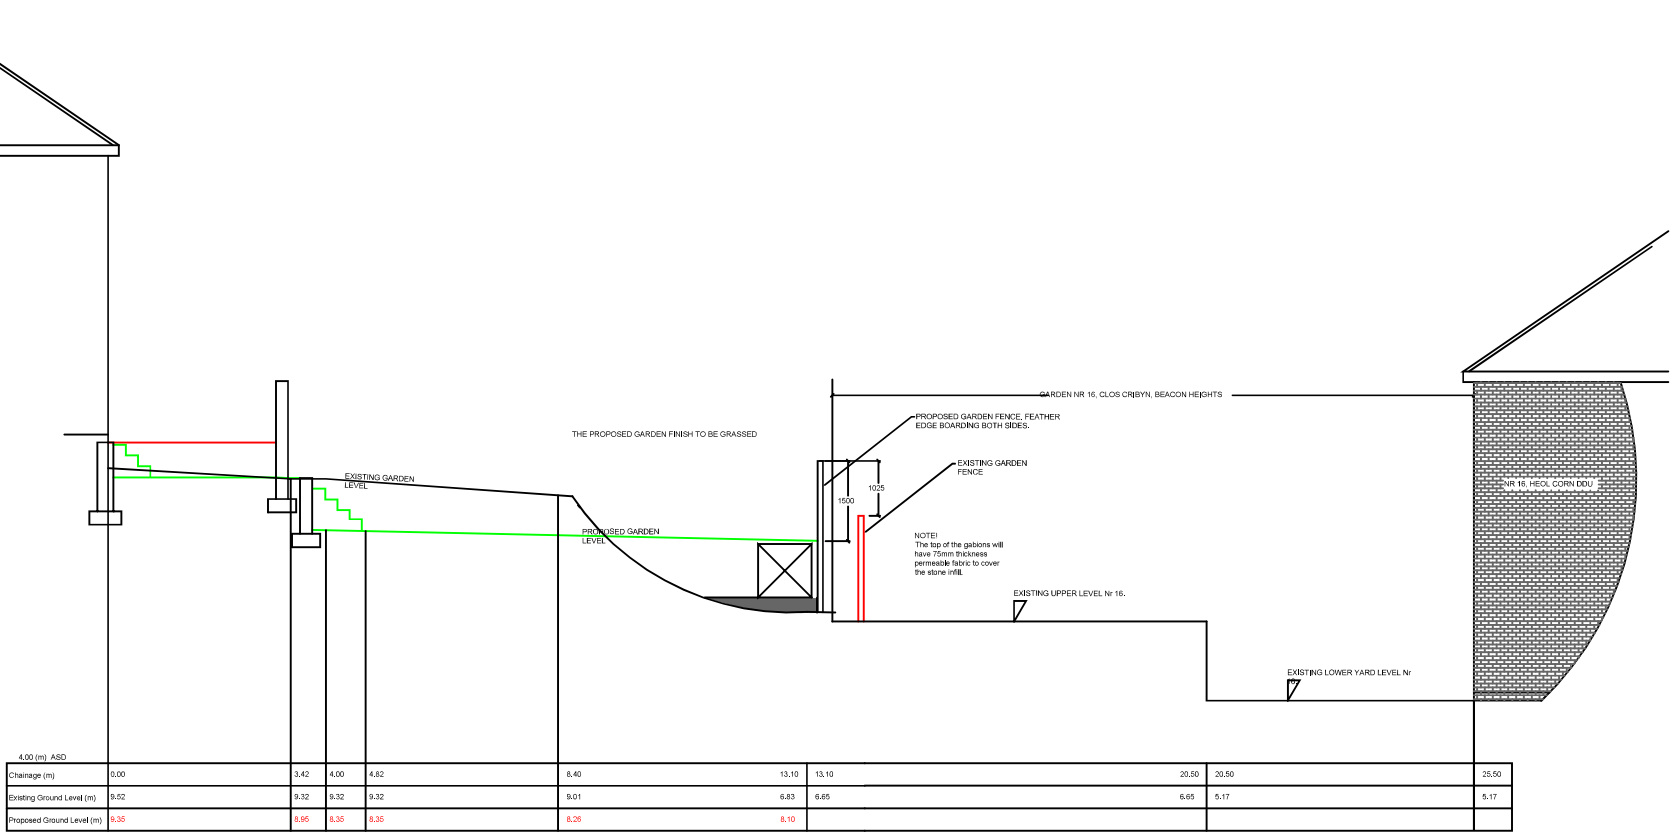


CROSS SECTION 2-2 (1:100)

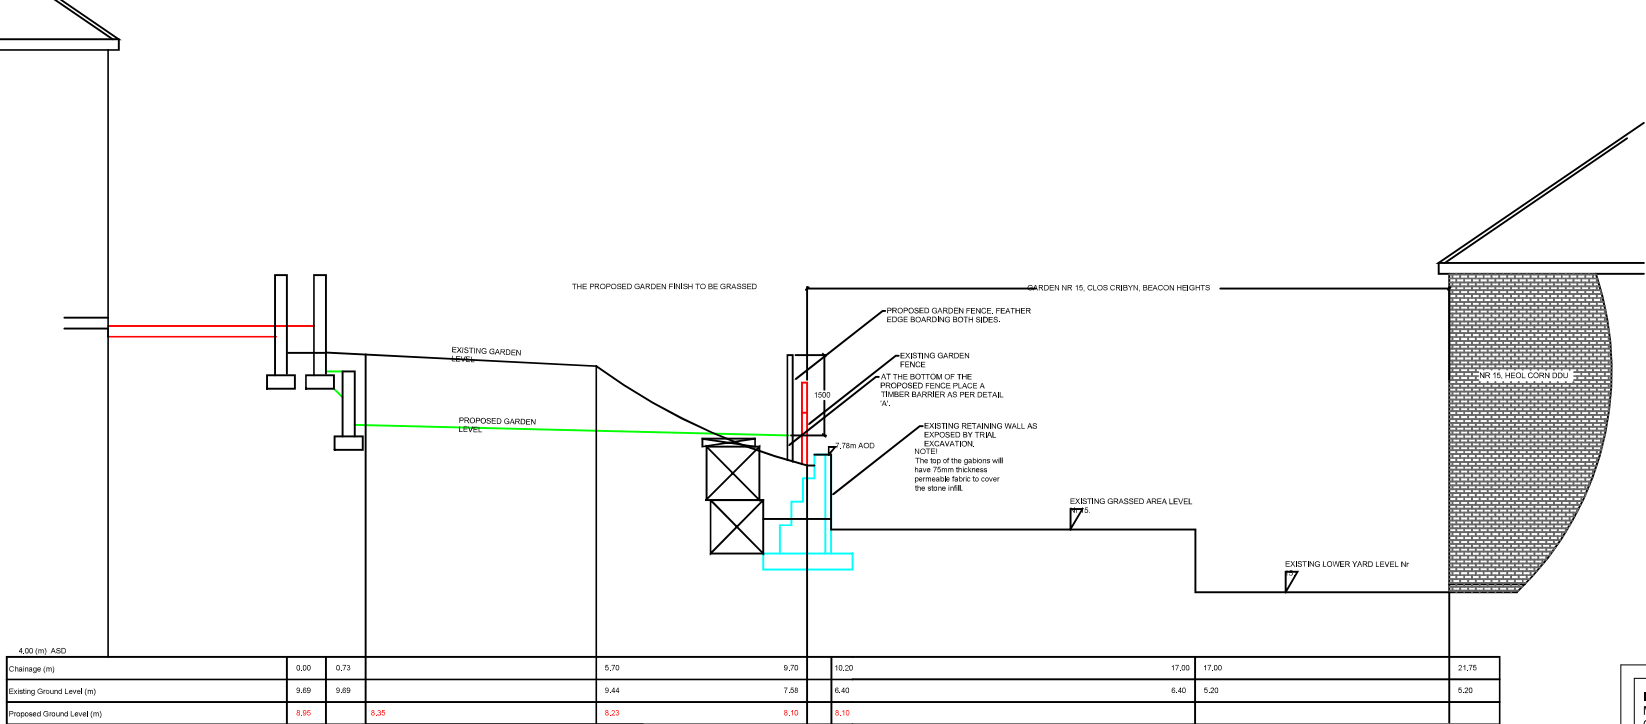

CROSS SECTION 3-3 (1:100)

1 Sections 1-3
1 : 100

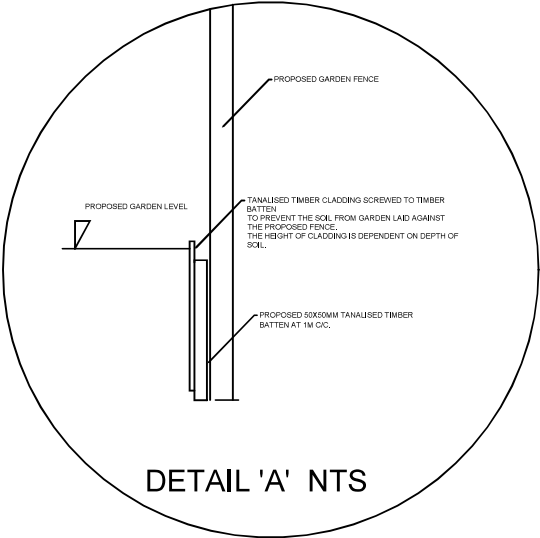

INDIGO DESIGN (Part of 3dcadwales Ltd) 5 Ashlea Drive, Merthyr Tydfil, CF47 0NY Tele 01685 385746 Mob - 07940913216 Email enquiries@indigo-3d-design.co.uk

This Drawing is Copyright. Dimensions to be checked on site and not scaled from this drawing

PURPOSE OF ISSUE
Planning Approval

PROJECT
Works to rear Garden

SHEET
Sections 1-3

Address
25 Heol Corn Du Swansea Road Merthyr Tydfil CF48 1BW

Checked by
JH

Drawn by
PH

Scale (@ A2)
1 : 100

Rev No	Description	Date
A	Issue	04/04/2025